


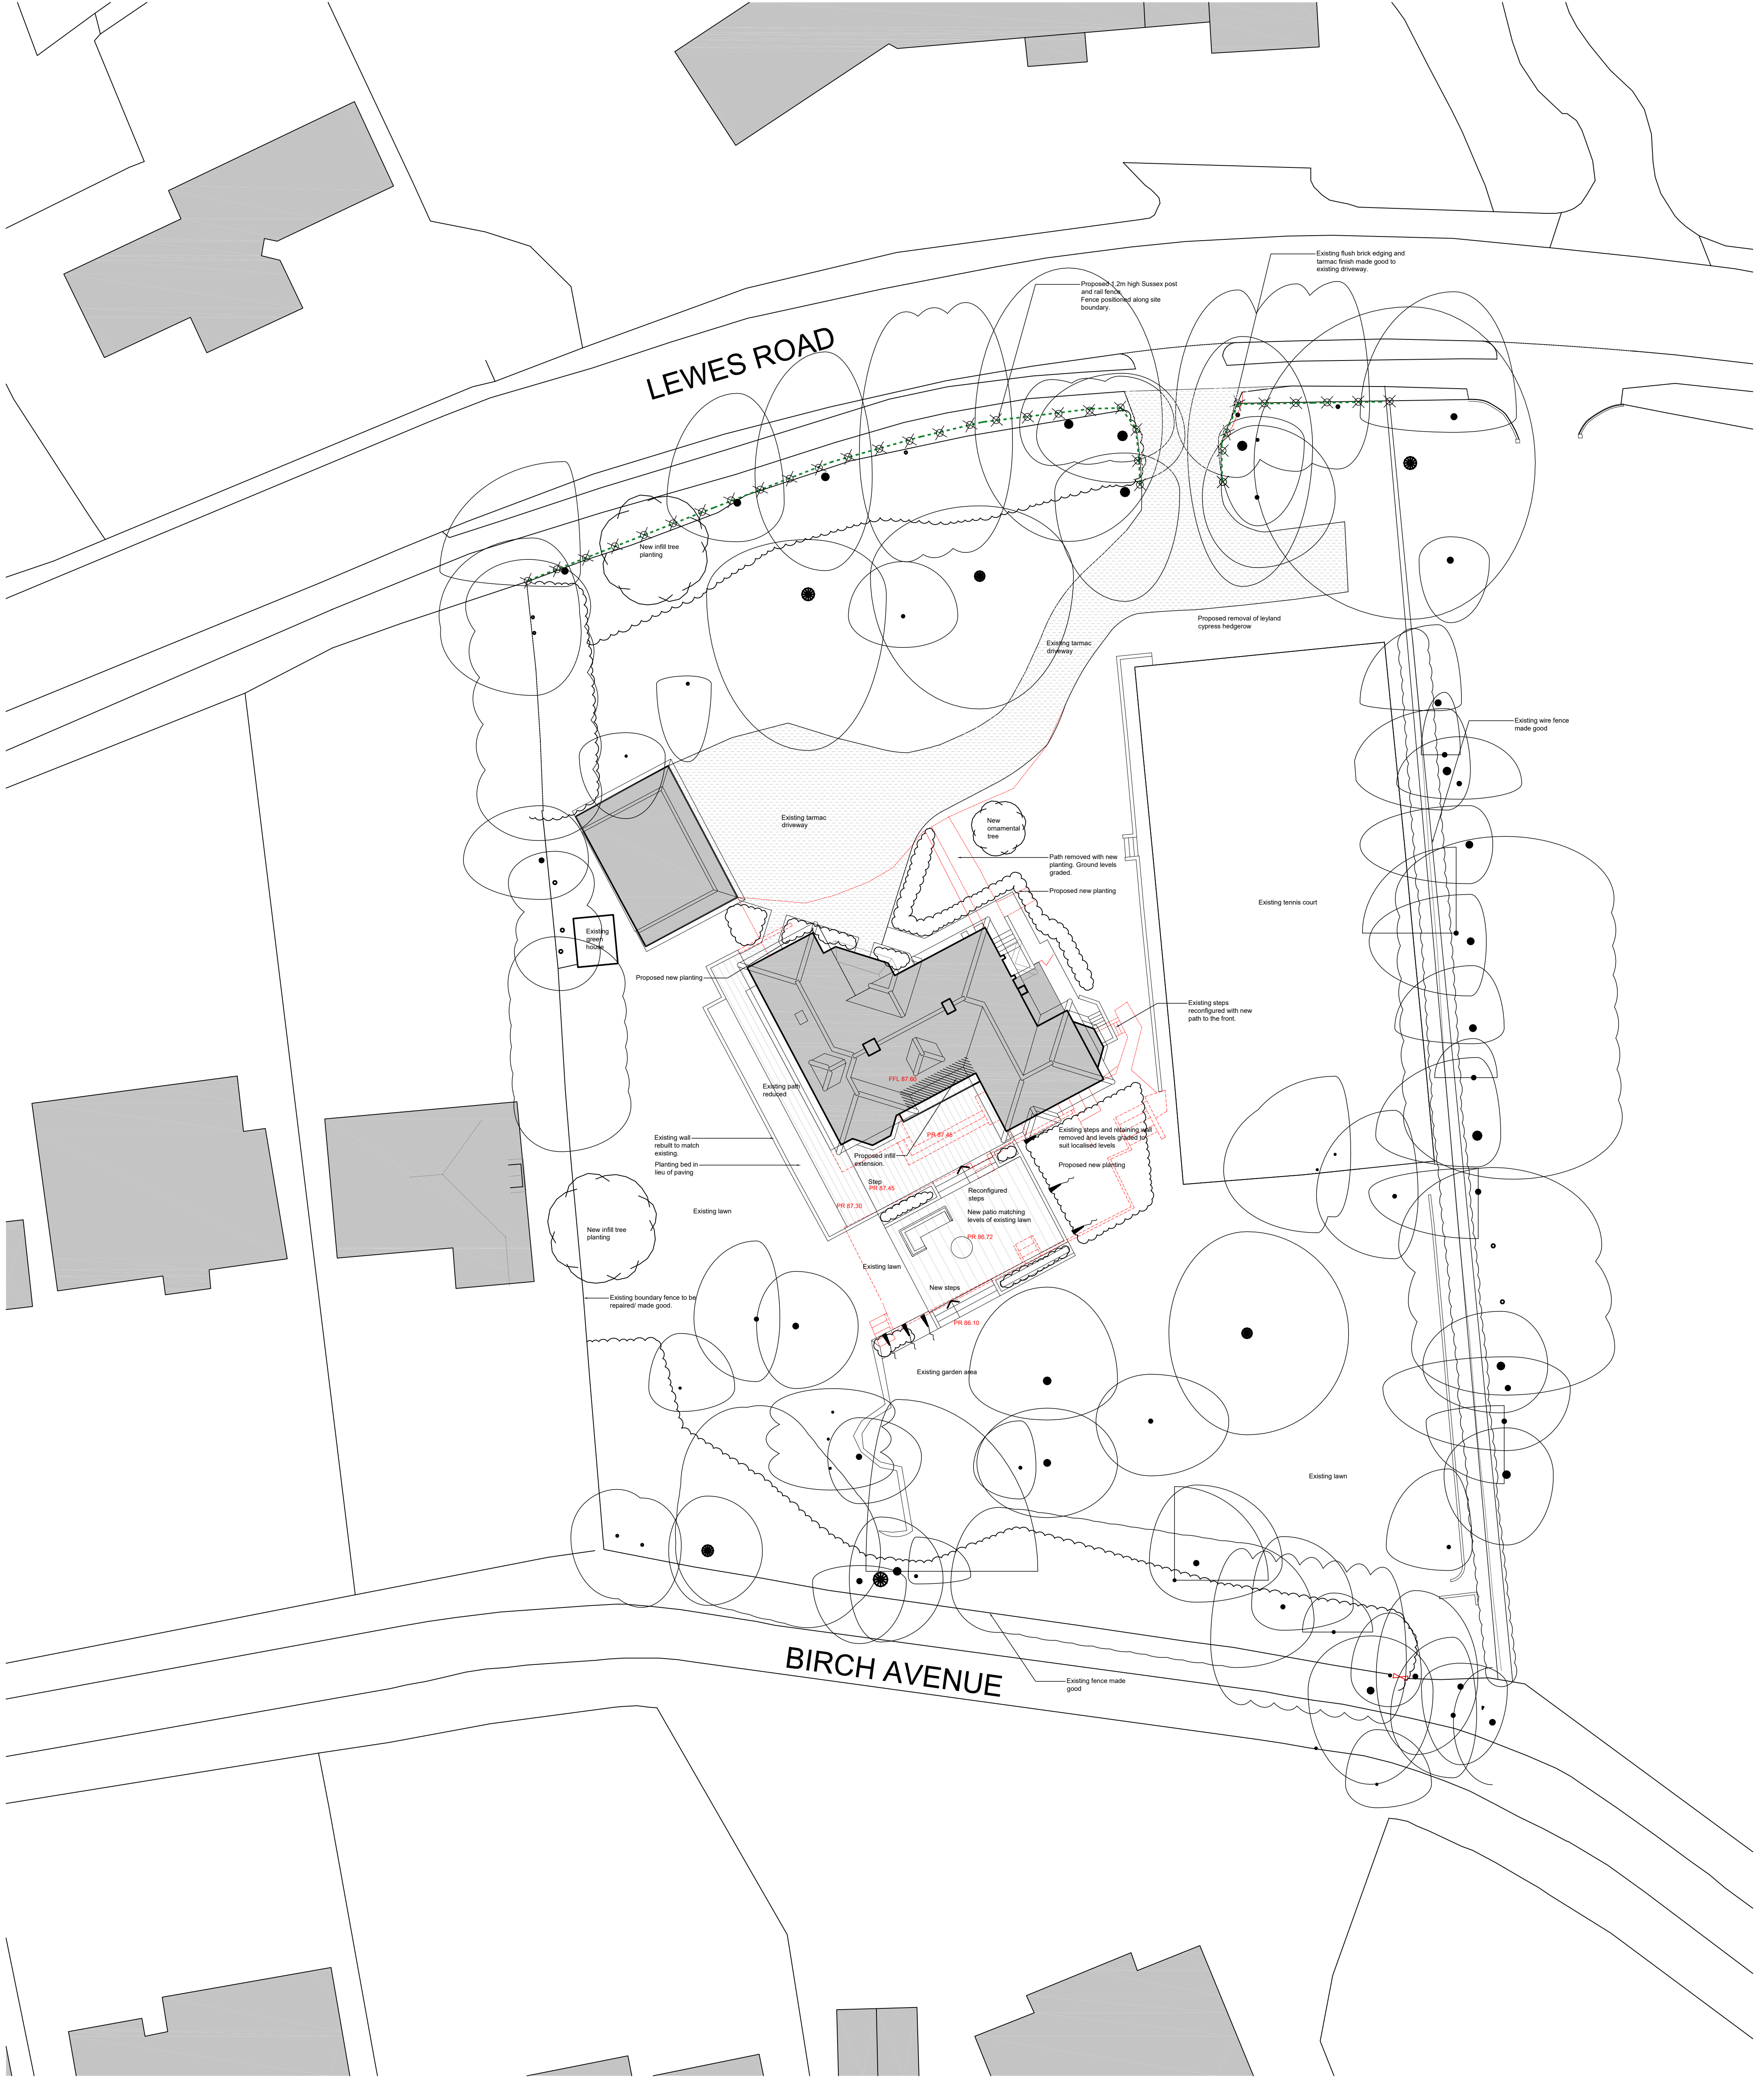

BIRCH AVENUE

 Extent of demolition

 Proposed 1.2m high
Sussex post and rail
fence.
Posts at 2m centres