

External Works Key:

Impermeable Macadam carriageway




80mm Shared Drive Permeable Block Paving. Priora paving in charcoal laid in herringbone pattern from Marshalls or similar.




60mm Private Drive Permeable Block Paving. Priora paving in brindle laid in herringbone pattern with white blocks to demarcate parking spaces from Marshalls or similar.




Saxon concrete paving slabs 450x450mm in buff laid in stack bond from Marshalls or similar.

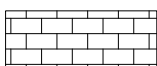

Impermeable Macadam footway

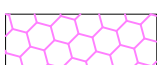

No-dig hoggin footway

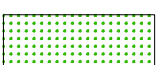

255 HB2 kerb, 125mm Face



255 HB2 kerb, 50mm Face



150 BN kerb, 25mm Face



255 CS1 kerb, laid flush




200x100x100 Concrete sets (x4)



150 x 50 EF Edging Kerb, Flush Face



Transition Kerb

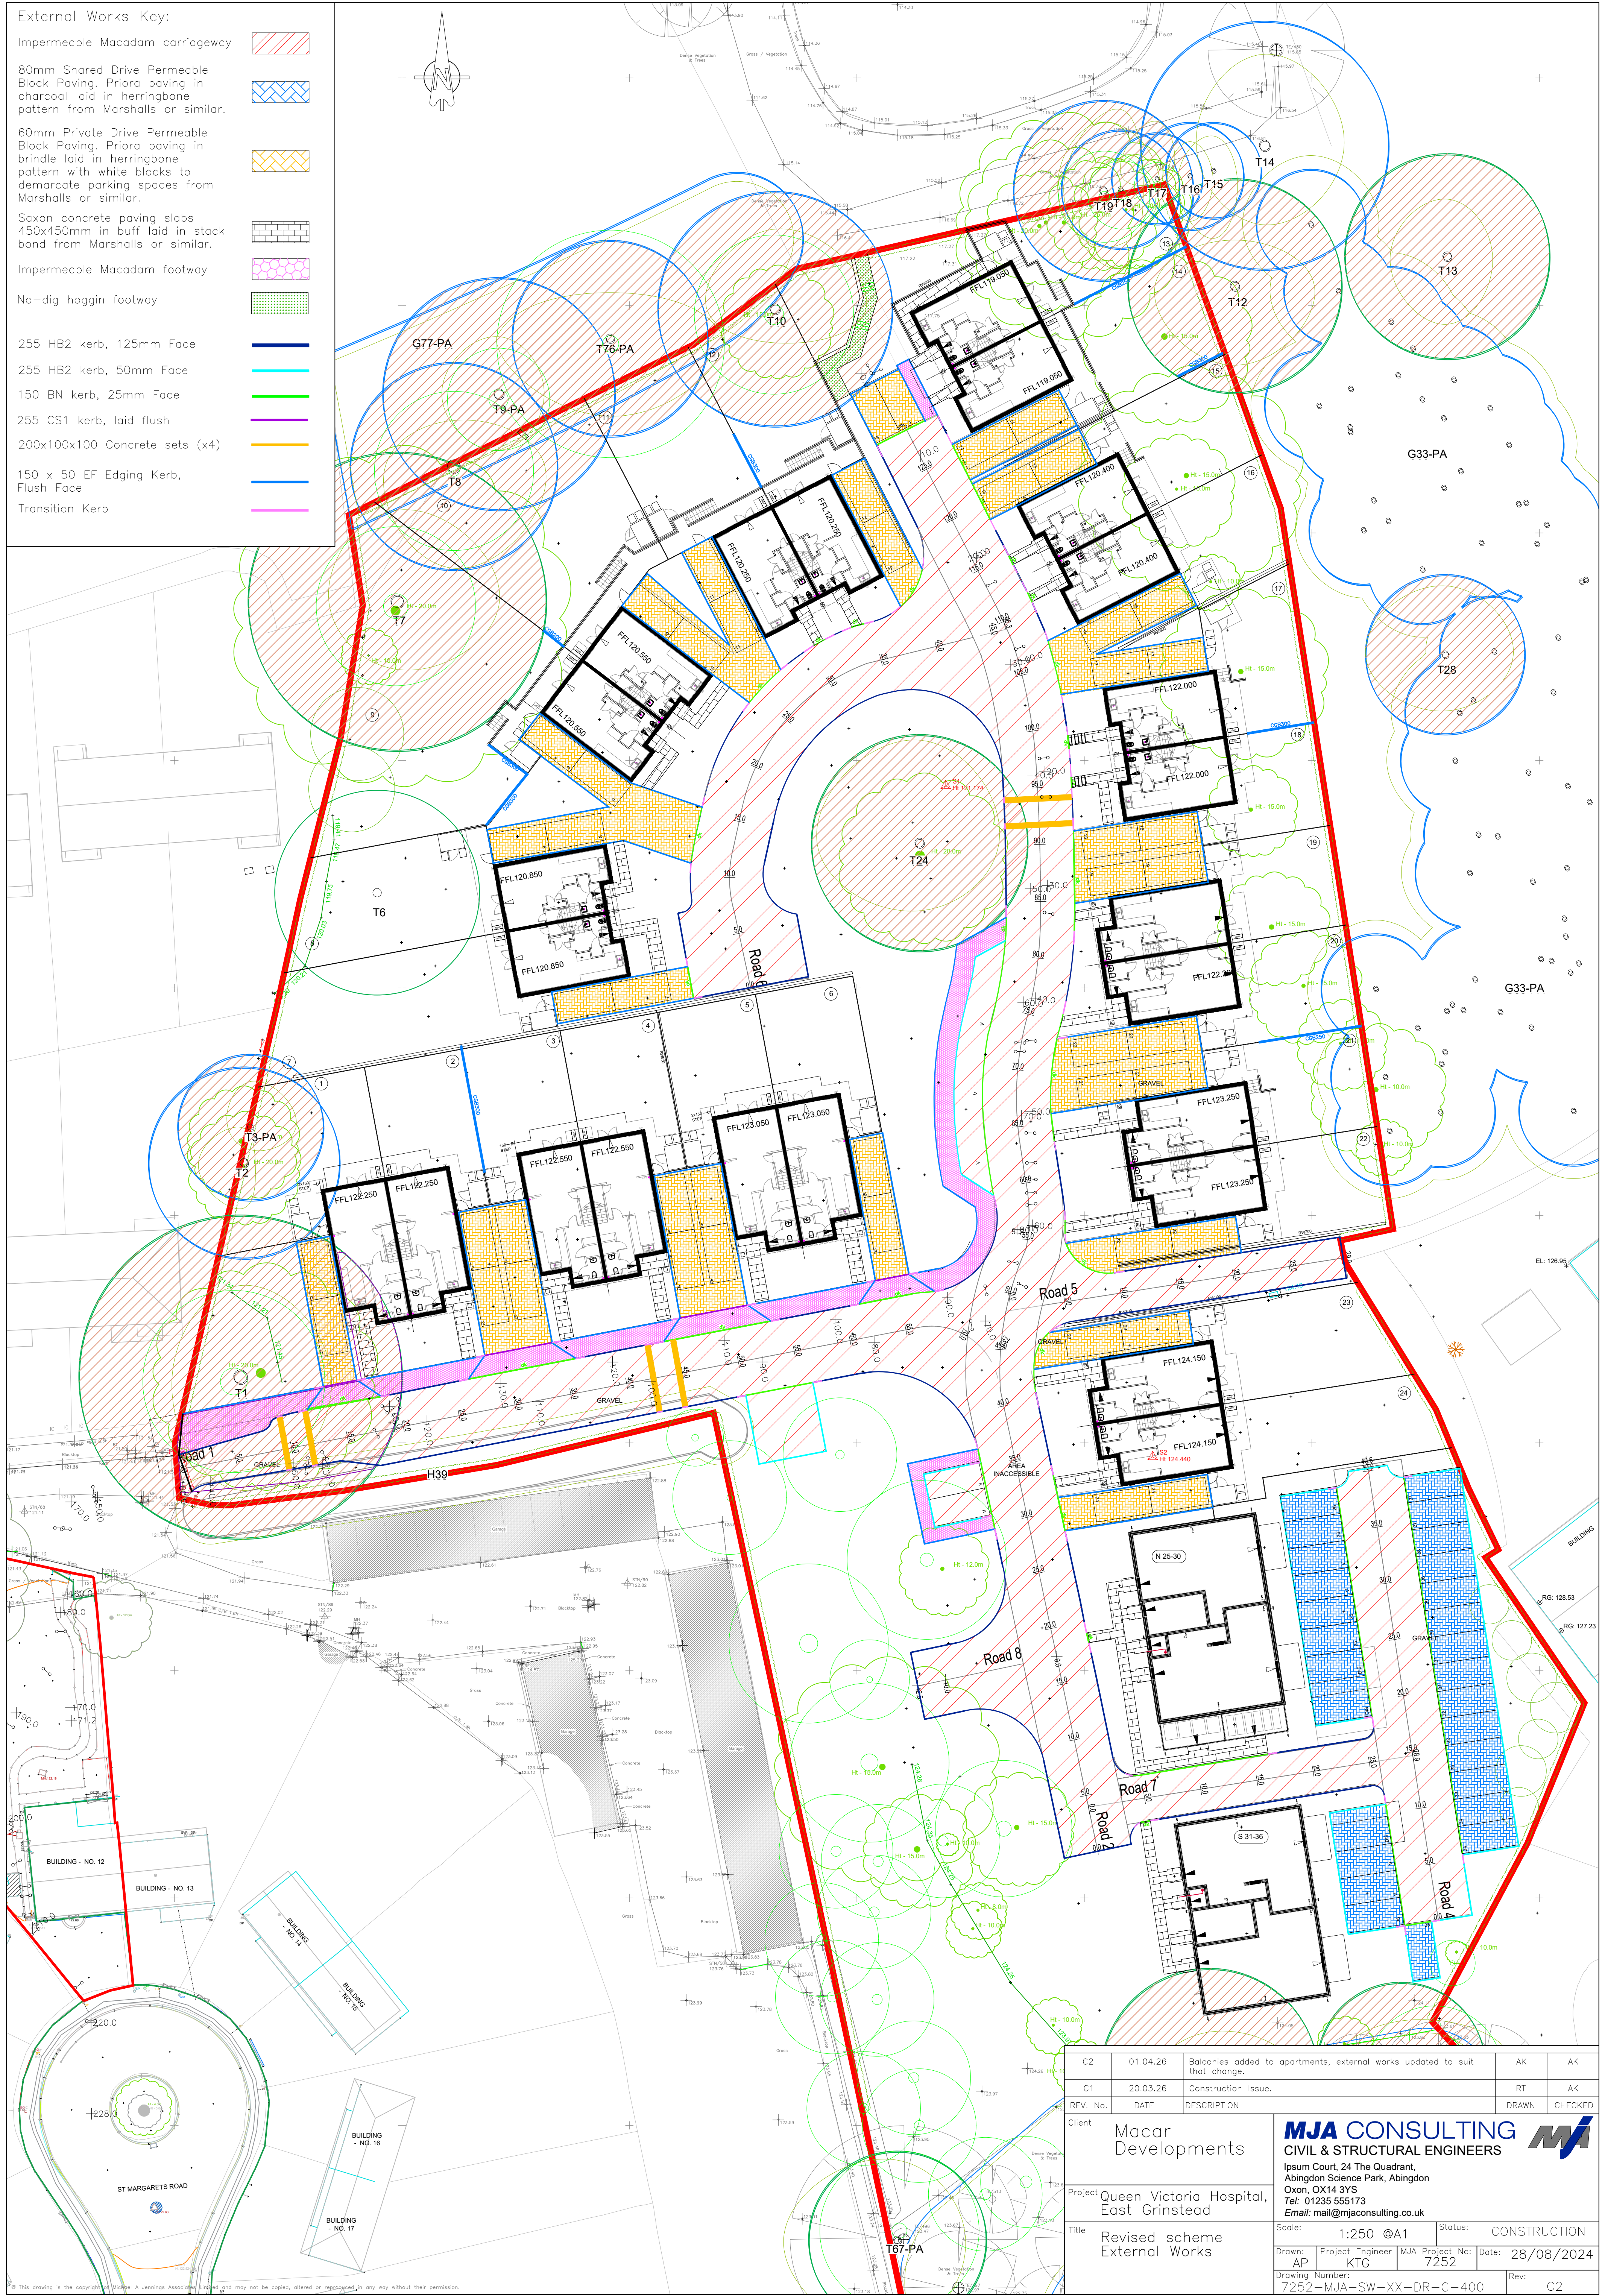

C2	01.04.26	Balconies added to apartments, external works updated to suit that change.	AK	AK
C1	20.03.26	Construction Issue.	RT	AK
REV. No.	DATE	DESCRIPTION	DRAWN	CHECKED

Client	Macar Developments	MJA CONSULTING CIVIL & STRUCTURAL ENGINEERS Ipsum Court, 24 The Quadrant, Abingdon Science Park, Abingdon Oxon, OX14 3YS Tel: 01235 555173 Email: mail@mjaconsulting.co.uk		
Project	Queen Victoria Hospital, East Grinstead			
Title	Revised scheme External Works	Scale:	1:250 @A1	Status: CONSTRUCTION
Drawn: AP		Project Engineer: KTG	MJA Project No: 7252	Date: 28/08/2024
Drawing Number: 7252-MJA-SW-XX-DR-C-400				Rev: C2