



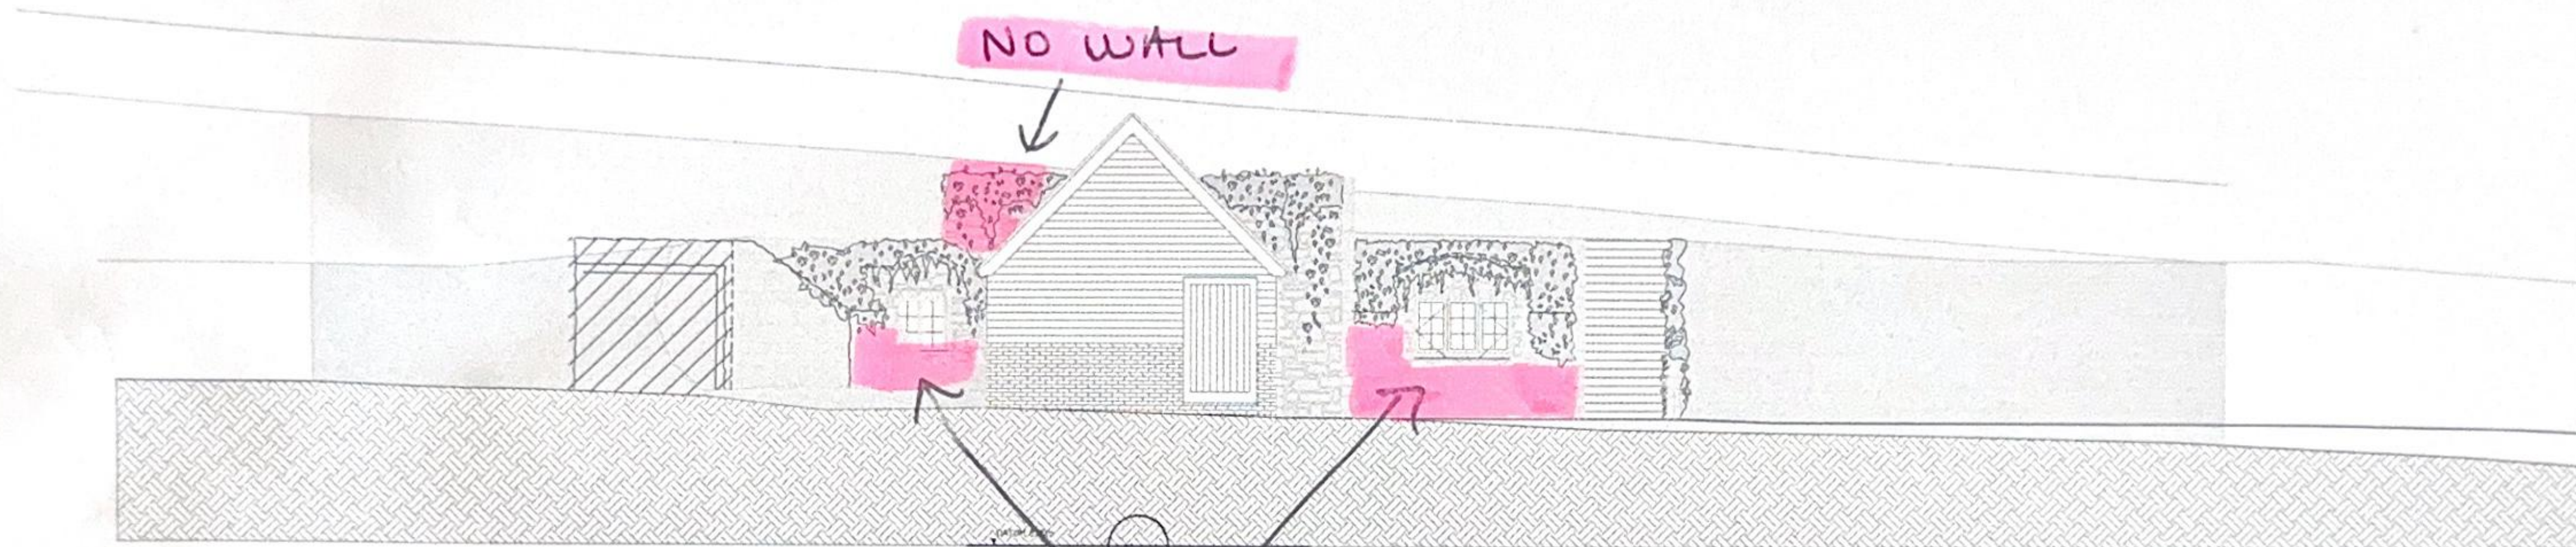

Proposed Elevation

NO WALL
NOT GRASSED /
LANDSCAPED

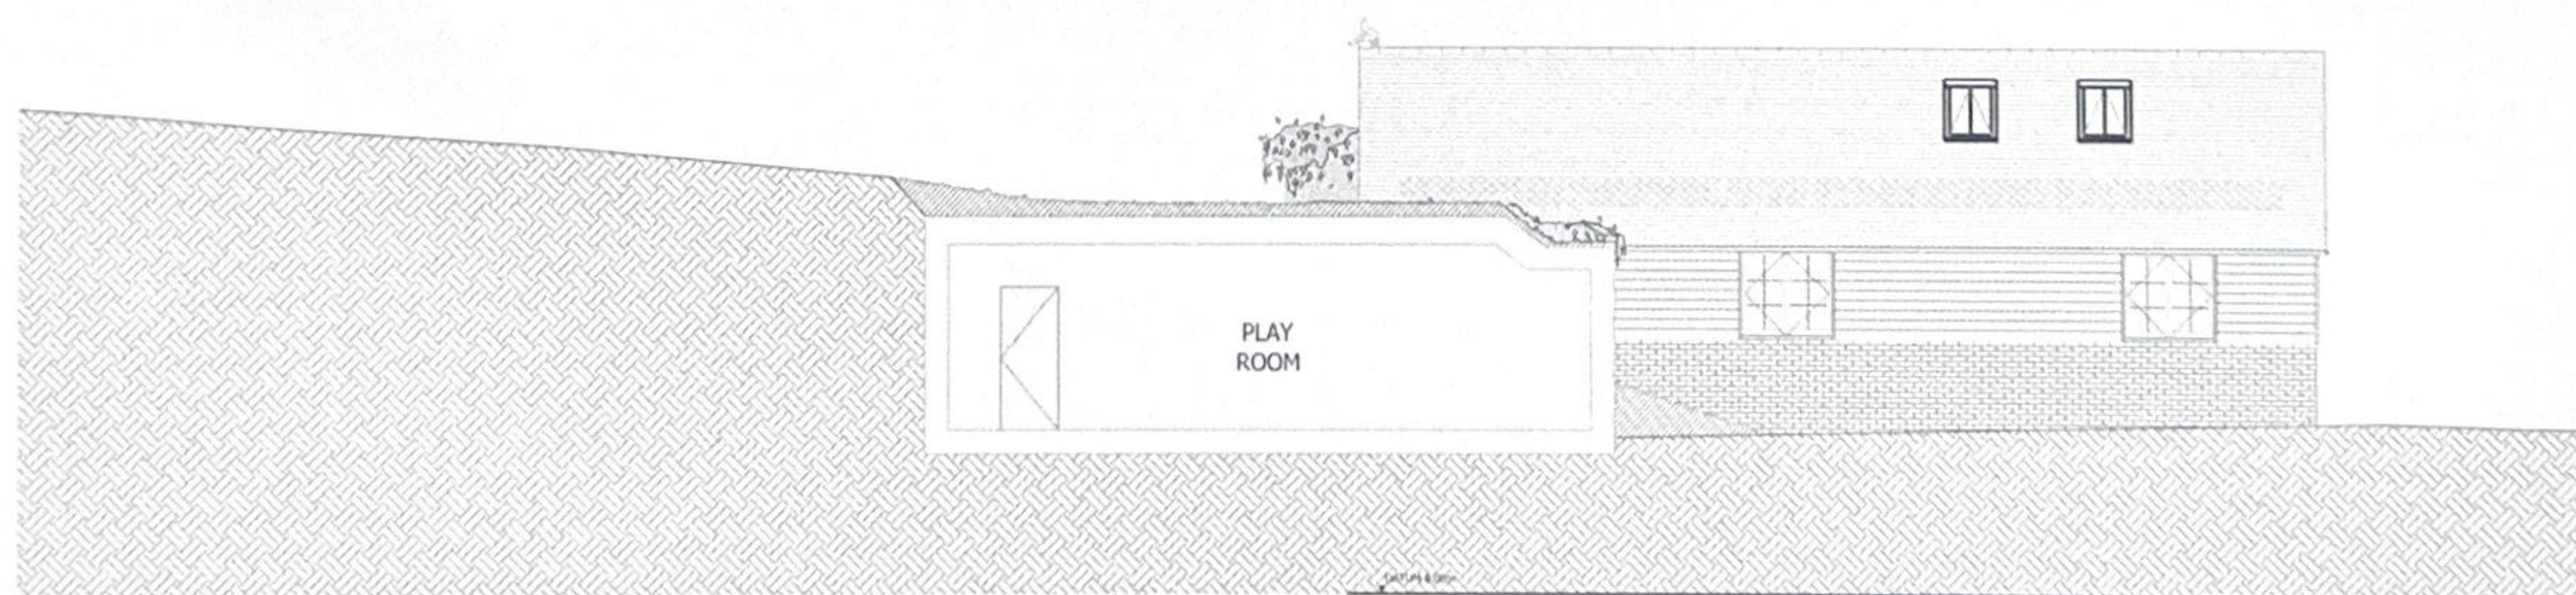

Proposed Section

0m 1m 2m 3m 4m 5m 6m 7m 8m 9m 10m
1:100 Scale Bar

fulcrum design

Address Suite 7 Taxiholme
Guildford Road, Bookham
Surrey KT23 4HB
Tel 01372 451425
Fax 01372 459620
Web www.fulcrumarchitects.co.uk
Email info@fulcrumarchitects.co.uk

Proposed Site Layout

Mr. Dore
Broadhurst Stables, Horsted Keynes.

Site Area Report No. Drawn By Date Scale Drawing No. 24 40 03