


HAZARD NOTES:

 **Think safety**
Could your task affect the safety of anyone else? Have you got safe, adequate and correct means of access? Is there adequate lighting? Are you wearing the correct PPE and do you have the correct tools for the task you are undertaking? Is the task safe in today's environment and weather conditions? Are you in a work area free from conflicting activities?

 **Work at height**
Installation work involves work at height.

DO NOT SCALE THIS DRAWING.
DIMENSIONS TO BE CHECKED ON SITE.

Notes:

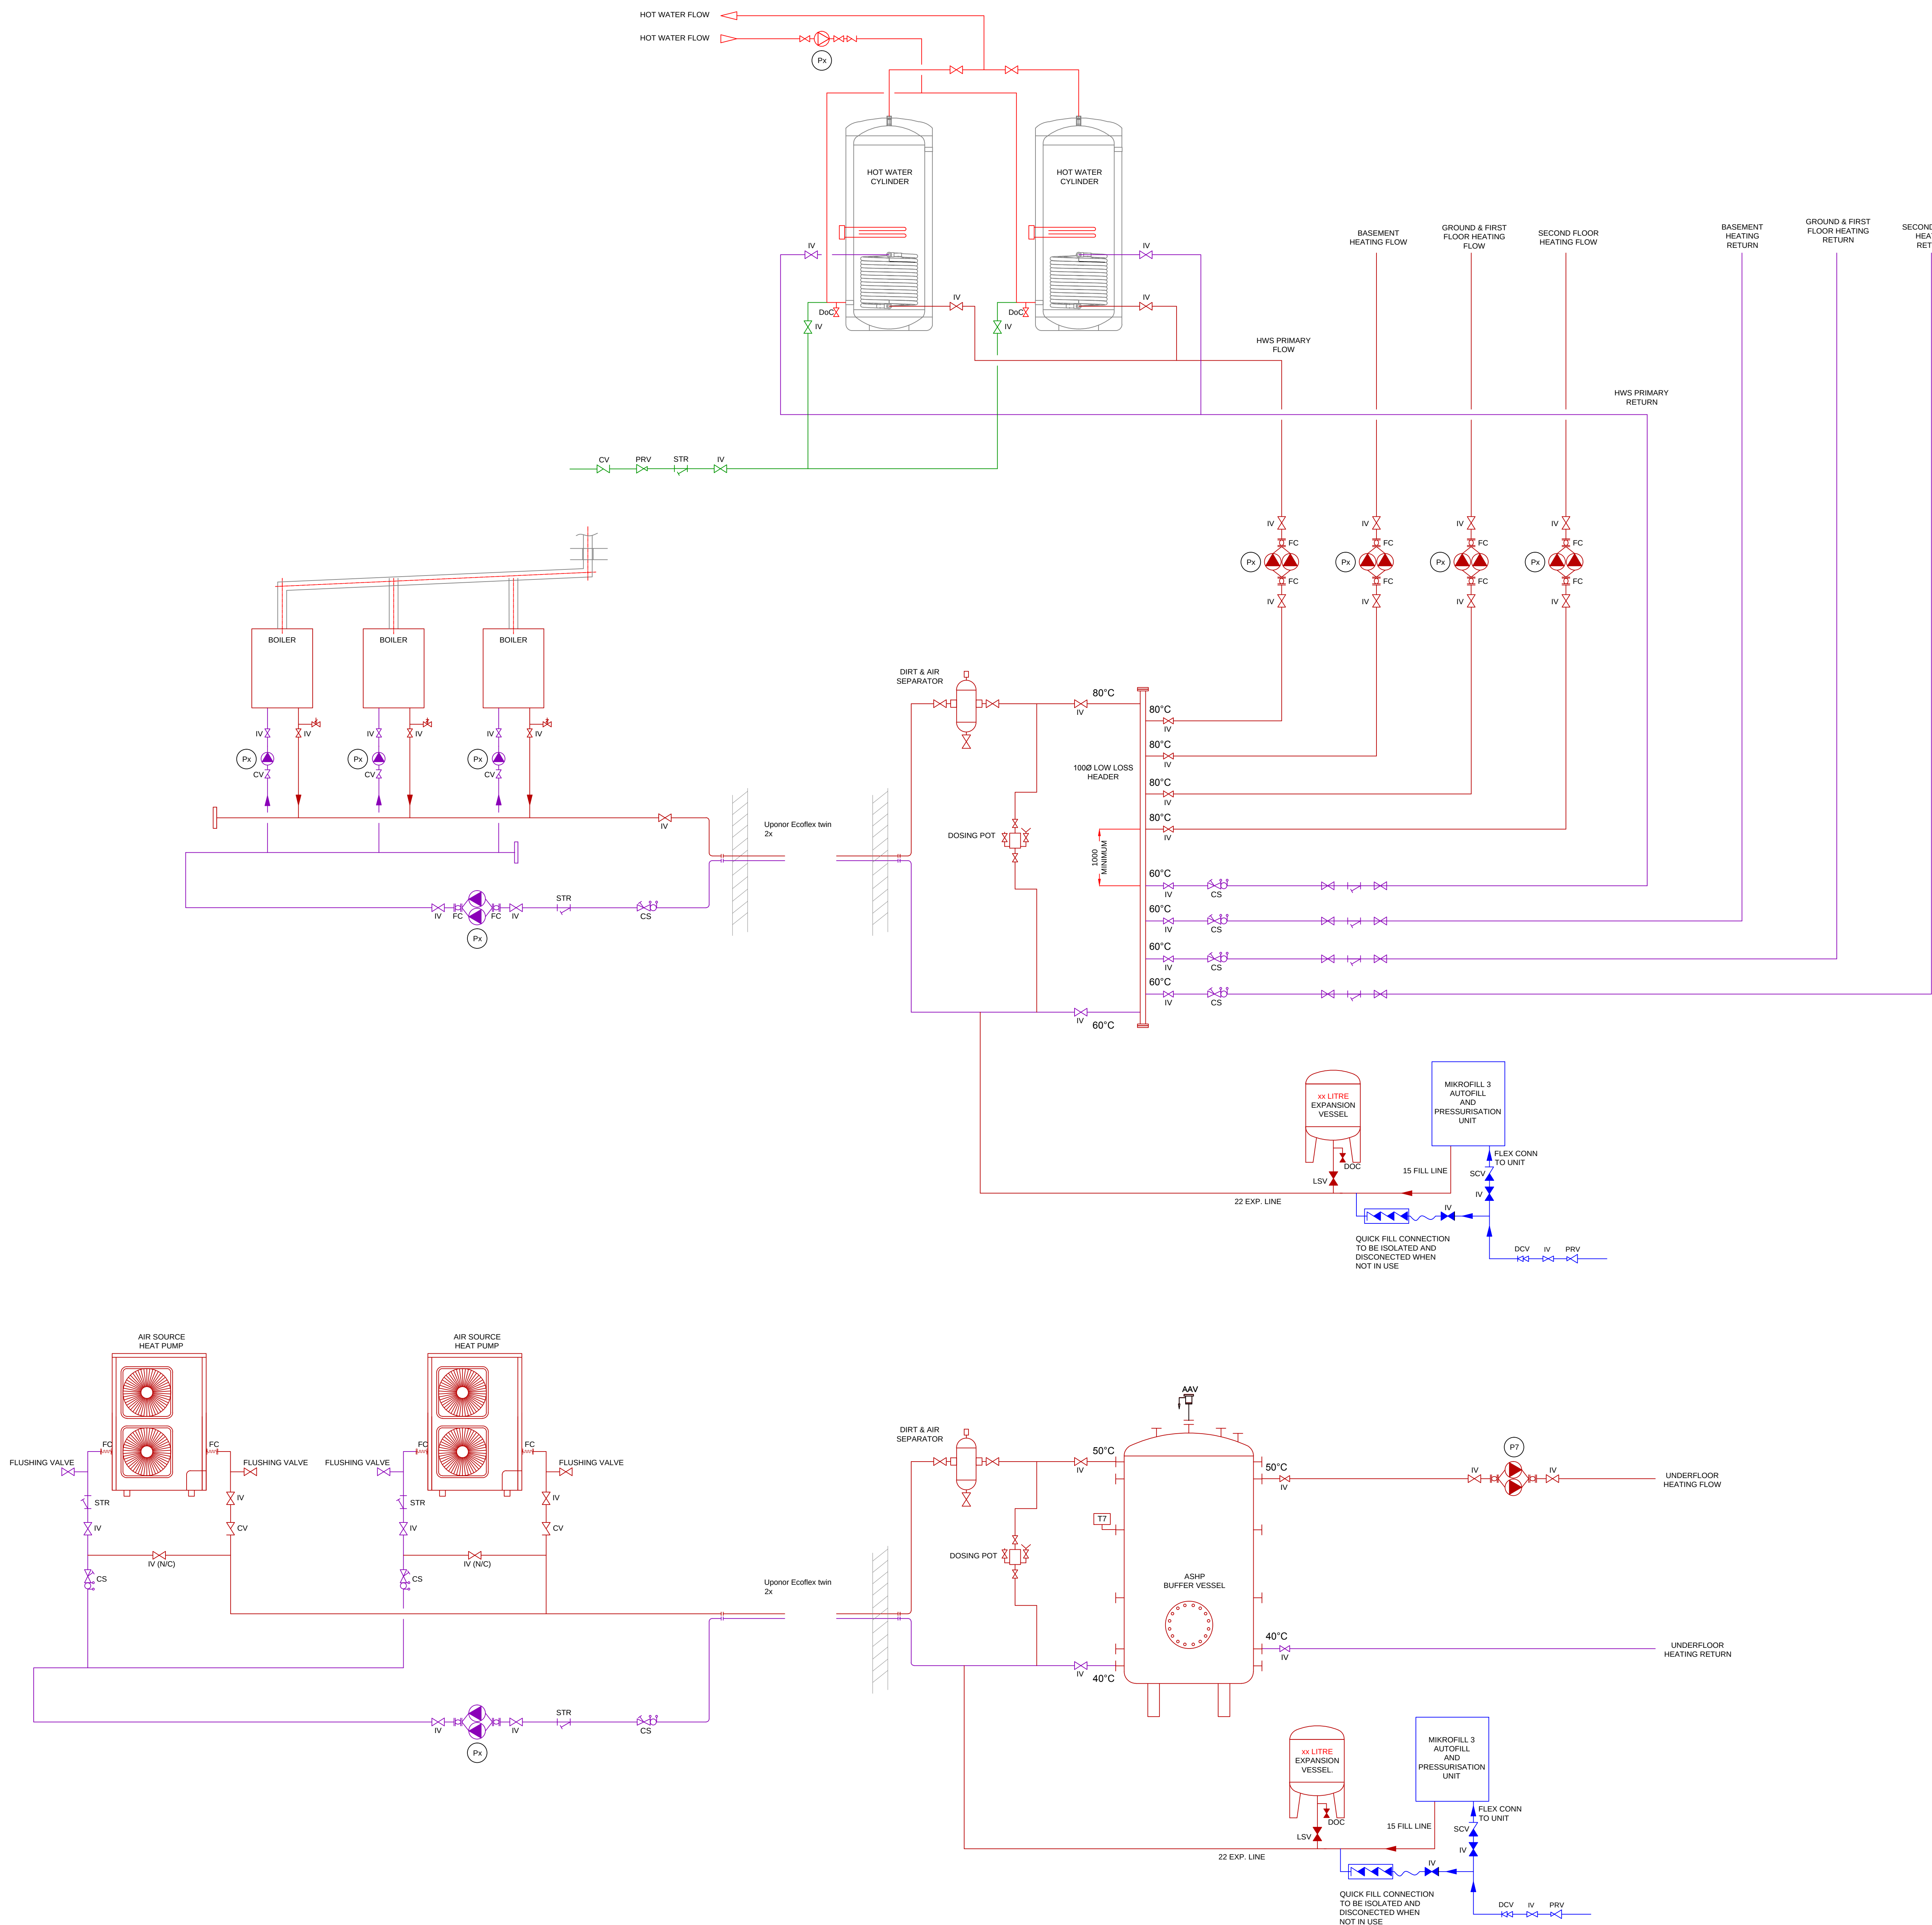

P0	19.09.25	Issued for review
Rev	Date	Description
Issue: FOR REVIEW		
		
Client: M Blencowe		
Project: Wychcross Place		
Drawing Title: Plantroom Schematic		
Drawn By: JC	Checked	Desp
	Approved	Desp
Scale: 1:50 @ A0		Date: Sep 2025
DRG. No. JMS-0182-M003		REV: P0