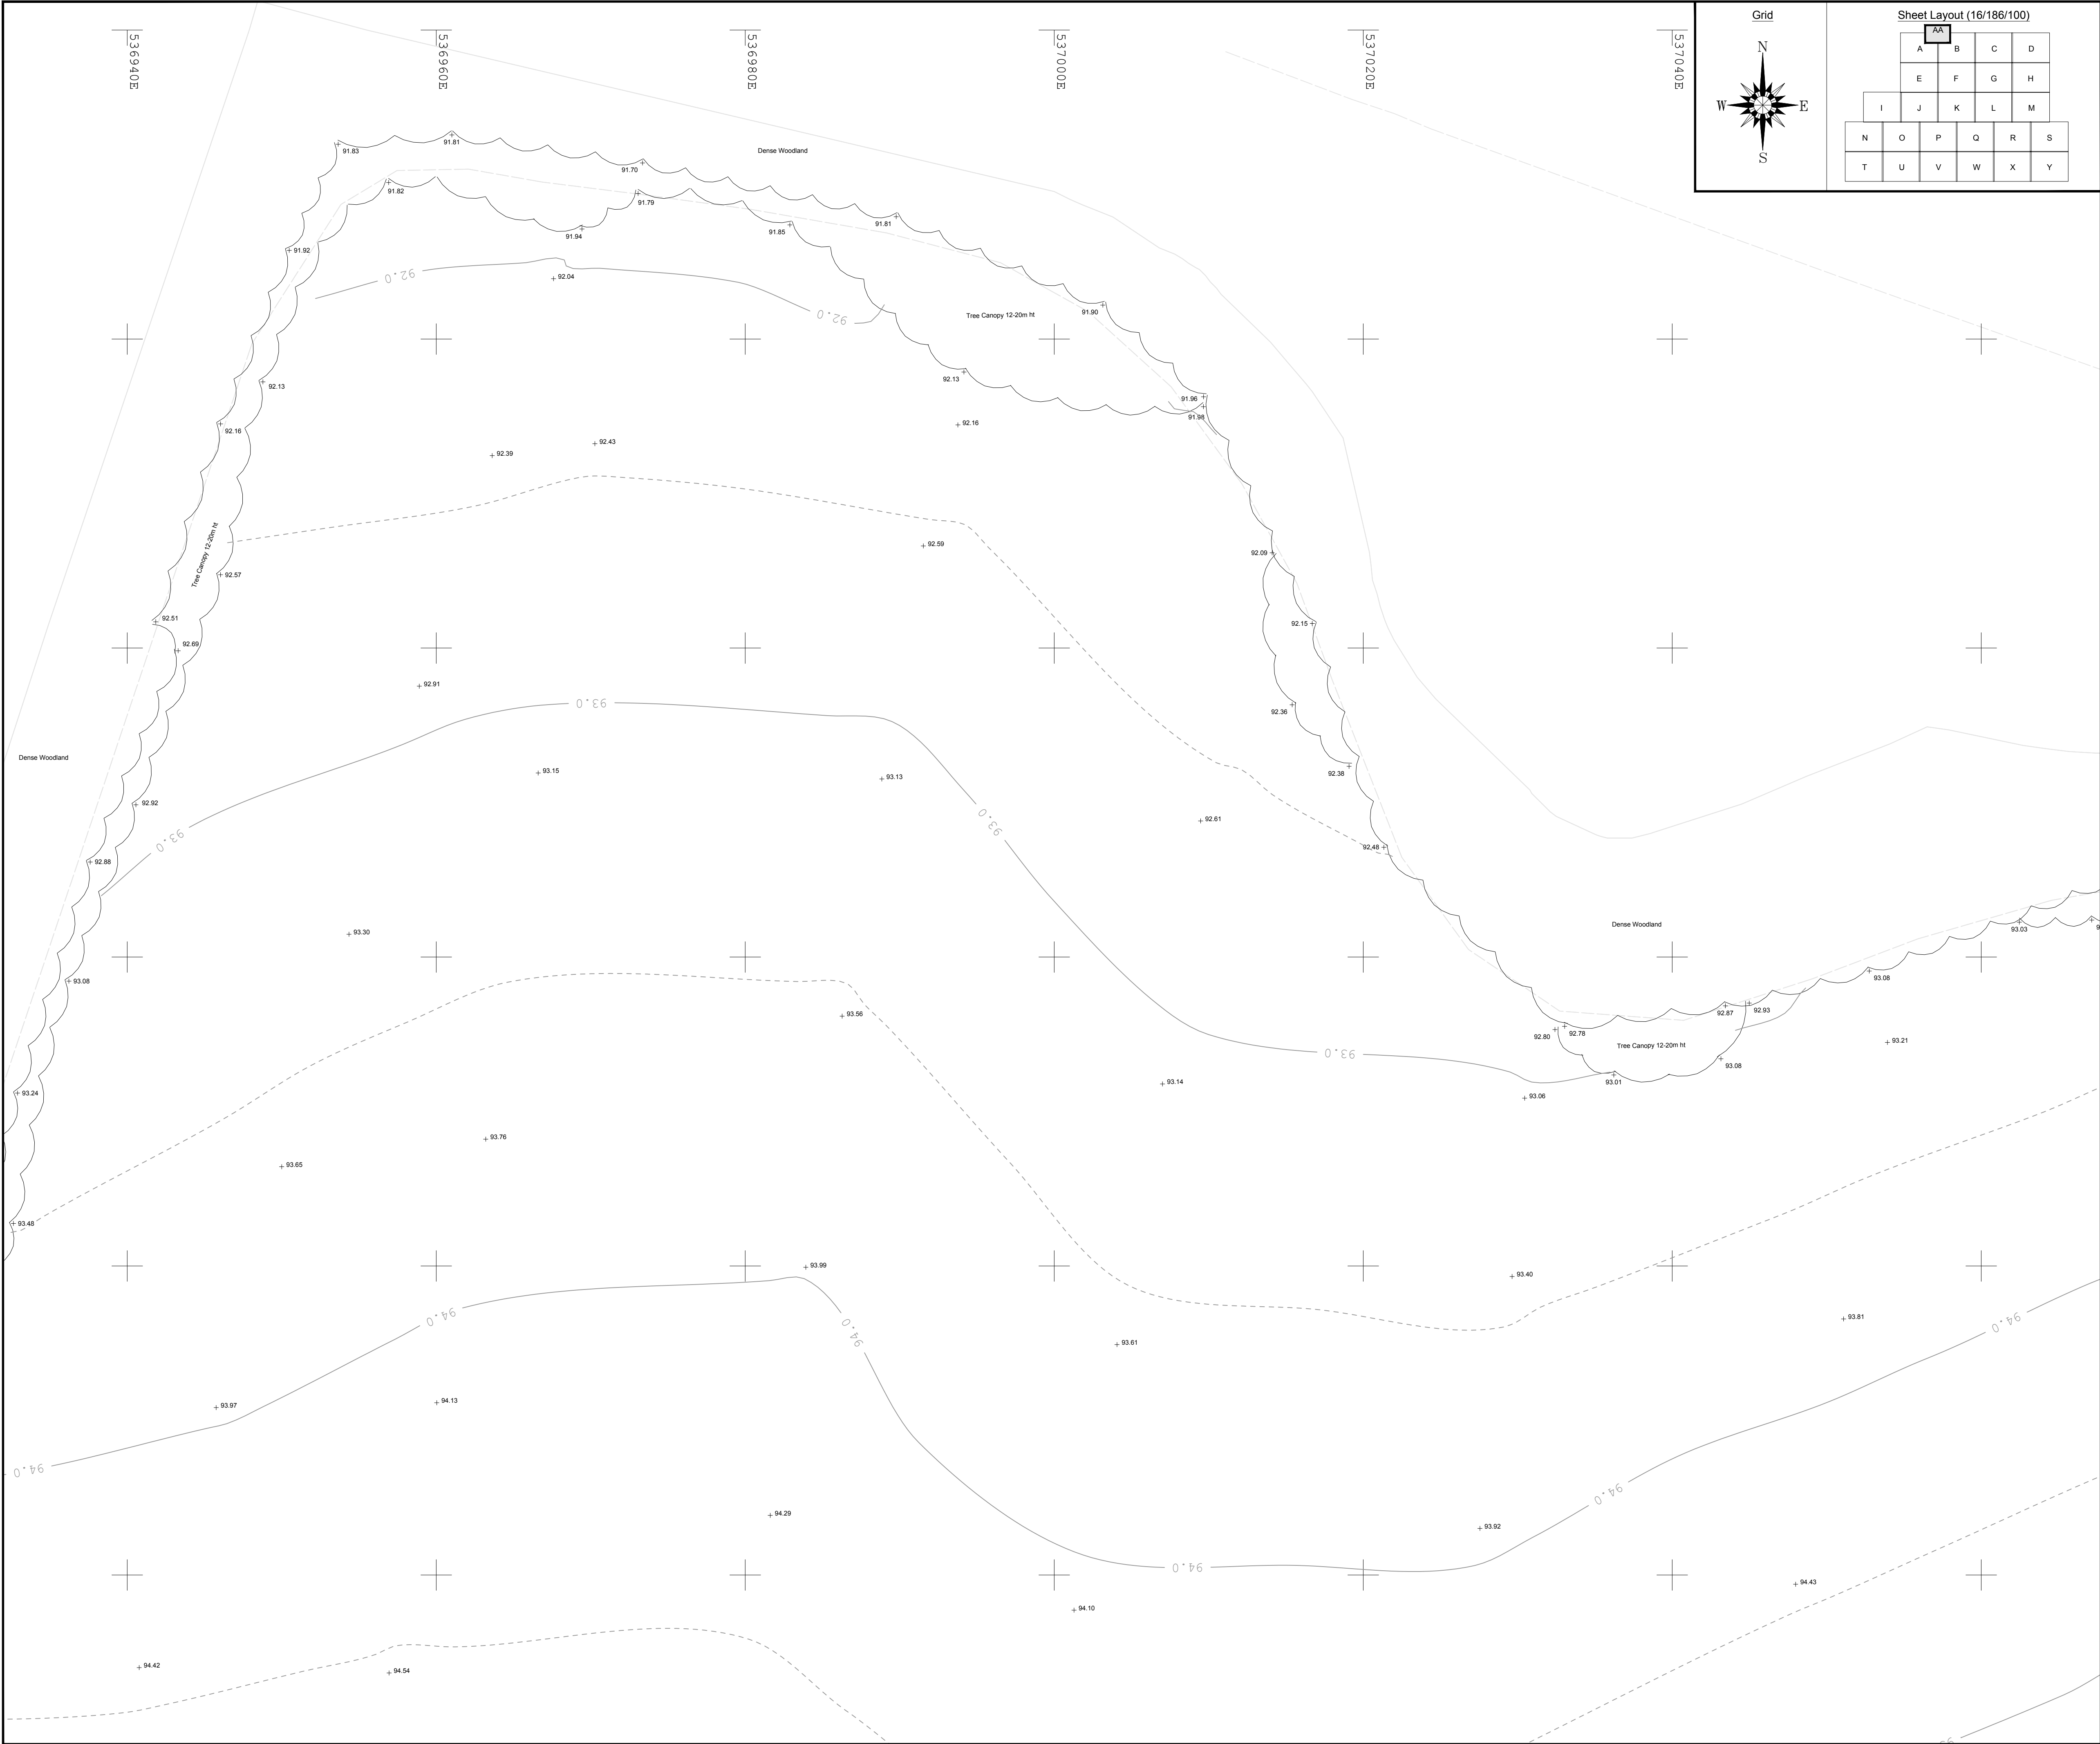


Sheet Layout (16/186/100)											
AA											
A	B	C	D								
E	F	G	H								
I	J	K	L	M							
N	O	P	Q	R	S						
T	U	V	W	X	Y						

LEGEND

BANKING		SLOPING MASONRY	
BUSHES & HEDGES		STILE	
MARSH		WALL	
TREES		BUILDING	
GATES		OPEN SIDED BUILDING	
RETAINING WALL		GLASS ROOFED	
		CONTOURS	

ABBREVIATIONS (WHERE APPLICABLE)

AIR VALVE	AV	LETTER BOX	LB
BED LEVEL	BL	MANHOLE	MH
BELISHA BEACON	BB	MARKER	MKR
BOLLARD	B	NOTICE BOARD	NB
BRITISH TELECOM BOX	BTB	NAME PLATE	NP
BRITISH TELECOM MANHOLE	BTMH	OVERHEAD WIRES	OHW
BRICKWORK	BKWK	PARKING METER	PM
BUS STOP	BS	RIDGE LEVEL	RID
CABLE TV	CATV	ROAD SIGN	RS
COVER LEVEL	CL	RODDING EYE	RE
CABLE MARKER	CM	RETAINING WALL	RTW
CONCRETE POST	CP	SLUICE VALVE	SV
DOWN PIPE	DP	STOP COCK	SC
EAVES LEVEL	EAV	SOFFIT LEVEL	SOF
ELECTRICITY CABLE PIT	ELOP	STRUCTURAL SLAB LEVEL	SSL
ELECTRICITY CONTROL BOX	ECB	TREE STUMP	ST
ELECTRICITY POLE	EP	TELEGRAPH POLE	TP
EARTH ROD	ER	TELEPHONE CALL BOX	TCB
FIRE HYDRANT	FH	TOP OF KERB	TK
FLOWER BED	FB	TURNSTILE	TS
FOOTPATH	FP	TRAFFIC LIGHT	TL
FLOOR LEVEL	FL	TOP OF WALL	TW
FLAG STAFF	FS	UNDERGROUND	UG
GAS VALVE	GV	UNABLE TO LIFT	UTL
GULLY	G	UNABLE TO SURVEY	UTS
GULLY OUTLET	GO	VENT PIPE	VP
GATE STOP	GS	WATER METER	WM
INSPECTION COVER	IC	WATER LEVEL	WL
INVERT LEVEL	IL	WASH OUT	WO
LAMP POST	LP	WASTE PIPE	WP
		WATER VALVE	WV

BUILDING

ACCESS HATCH	AH	WINDOW CILL LEVEL	WCL
ARCH HEAD HEIGHT	AHH	WINDOW HEAD LEVEL	WHL
ARCH HEAD LEVEL	AHL	SKYLIGHT	SL
ARCH SPRINGER HEIGHT	ASH	SOIL AND VENT PIPE	SVP
ARCH SPRINGER LEVEL	ASL	THRESHOLD LEVEL	THL
BEAM	BE	WASH BASIN	WB
BEAM HEIGHT	BH	WATER TANK	WT
BEAM HEAD LEVEL	BHL		
BEAM SOFFIT LEVEL	BSL		
COLUMN	Col	BARBED WIRE FENCE	BWF
CILL TO HEAD	C-H	CORRUGATED IRON FENCE	CIF
CEILING LEVEL	CL	CLOSE BOARD FENCE	CBF
DOOR HEAD	DH	CHAIN LINK FENCE	CLF
DOOR HEAD LEVEL	DHL	H.Chestnut PALING FENCE	CPF
FIRE ALARM	FA	FENCE POST	FPO
FLOOR TO CILL	F-C	INTERWOVEN FENCE	IWF
FALSE CEILING	FC	IRON RAILING FENCE	IRF
FLOOR TO CEILING HEIGHT	[F2C]	LARCH LAP FENCE	LLF
FINISHED FLOOR LEVEL	FFL	POST AND CHAIN FENCE	PCF
HOSE REEL	HR	POST AND RAIL FENCE	PRF
ROOF LEVEL	RL	POST AND WIRE	PWF
RADIATOR	Rad	STEEL PALISADE SECURITY FENCE	SPOF
RAIN WATER PIPE	RWP	TUBULAR STEEL RAIL	TSRF

FENCES

BARBED WIRE FENCE	BWF
CORRUGATED IRON FENCE	CIF
CLOSE BOARD FENCE	CBF
CHAIN LINK FENCE	CLF
H.Chestnut PALING FENCE	CPF
FENCE POST	FPO
INTERWOVEN FENCE	IWF
IRON RAILING FENCE	IRF
LARCH LAP FENCE	LLF
POST AND CHAIN FENCE	PCF
POST AND RAIL FENCE	PRF
POST AND WIRE	PWF
STEEL PALISADE SECURITY FENCE	SPOF
TUBULAR STEEL RAIL	TSRF

REV.	NOTES	DWN	DATE
A	Levels in North West field added.	RB	Aug 2016

Certificate Number: GB 6562

A MEMBER OF THE SURVEY ASSOCIATION

Certificate Number: GB 11414

Notes:

Grid and levels relate to OS GPS Active Network.

Maltby Land Surveys Ltd

2 QUEENS ROAD
HAYWARDS HEATH
WEST SUSSEX
RH16 1EB
Tel: 01444 416246
Fax: 01444 417697
E-Mail: mis@maltbysurveys.com
WebSite: <http://www.maltbysurveys.com>

SURVEYED	DSH	WELBECK STRATEGIC LAND LTD
DRAWN	DSH	
CHECKED	RAM	

SCALE
1/200 (A1 Sheet)

IMBERHORNE FARM, EAST GRINSTEAD RH19 1TX

TOPOGRAPHICAL SURVEY		
Job No	Rev	Drawing Number
16/186	A	16/186/100-AA
Date :	JULY 2016	

SURVEYED	DSH	WELBECK STRATEGIC LAND LTD
DRAWN	DSH	
CHECKED	RAM	
 RICS		SCALE
		1/200 (A0 Sheet)
IMBERHORNE FARM, EAST GRINSTEAD, RH19 1TX		
TOPOGRAPHICAL SURVEY		
Job No	Rev	Drawing Number
16/186	A	16/186/100-A
Date: JULY 2016		



LEGEND

BANKING
Top
Bottom

BUSHES & HEDGES
STILE

MARSH
WALL
With stone to inside

TREES
3T / 0.2 / 6
Total
Circum
Height

NOTE:
SPREAD AND HEIGHTS ARE INDICATIVE ONLY

GATES
Gate

RETAINING WALL
1:1

CONTOURS
0.1m

ABBREVIATIONS (WHERE APPLICABLE)

AV VALVE	AV	LETTER BOX	LB
BD LEVEL	BL	MANHOLE	MM
BELUSHIA BEACON	BB	MARKER	MKR
BOLLARD	B	NOTICE BOARD	NB
BRITISH TELECOM BOX	BTB	NAME PLATE	NP
BRITISH TELECOM MANHOLE	BTM	OVERHEAD WIRE	OW
BRICKWORK	BRWK	PARKING METER	PM
BUS STOP	BS	ROD LEVEL	RD
CABLE TV	CTV	ROAD SIGN	RS
COVER LEVEL	CL	RODDING EYE	RE
CABLE MARKER	CM	RETAINING WALL	RTW
CONCRETE POST	CP	SLUICE VALVE	SV
DOWN PIPE	DP	STOP COCK	SC
EAVES LEVEL	EAV	SOFFIT LEVEL	SOF
ELECTRICITY CABLE PT	ELCP	STRUCTURAL SLAB LEVEL	SSL
ELECTRICITY CONTROL BOX	ECB	TREE STUMP	TS
ELECTRICITY POLE	EP	TELEGRAPH POLE	TP
EARTH ROD	ER	TELEPHONE CALL BOX	TCS
FIRE HYDRANT	FH	TOP OF KERB	TK
FLOWER BED	FB	TURNSTILE	TS
FOOTPATH	FP	TRAFFIC LIGHT	TL
FLOOR LEVEL	FL	TOP OF WALL	TW
FLAG STAFF	FS	UNDERGROUND	UG
GAS VALVE	GV	UNABLE TO LIST	UL
GULLY	G	UNABLE TO SURVEY	UTS
GULLY OUTLET	GO	VENT PIPE	VP
GATE STOP	GS	WATER METER	WM
INSPECTION COVER	IC	WATER LEVEL	WL
INVERT LEVEL	IL	WASH OUT	WO
LAMP POST	LP	WASTE PIPE	WP
		WATER VALVE	WV

BUILDING

ACCESS HATCH	AH	WINDOW CILL LEVEL	WCL
ARCH HEAD HEIGHT	AHH	WINDOW HEAD LEVEL	WLH
ARCH SPRINGER HEIGHT	ASH	SKYLIGHT	SL
ARCH SPRINGER LEVEL	ASL	SIL AND VENT PIPE	SVP
BEAM	BE	THRESHOLD LEVEL	THL
BEAM HEIGHT	BH	WASH BASIN	WB
BEAM HEAD LEVEL	BHL	WATER TANK	WT
BEAM SOFFIT LEVEL	BSL		
CELLIAN	CL		
CILL TO HEAD	CH		
CEILING LEVEL	CL		
DOOR HEAD	DH		
DOOR HEAD LEVEL	DHL		
FIRE ALARM	FA		
FLOOR TO CILL	F-C		
FALSE CEILING	FC		
FLOOR TO CEILING HEIGHT	(U35)		
FINISHED FLOOR LEVEL	FFL		
FENCE	F		
ROOF LEVEL	RL		
RADIATOR	RAD		
RAIN WATER PIPE	RWP		

FENCES

BARBED WIRE FENCE	BWF
CORRUGATED IRON FENCE	CIF
CLOSE BOARD FENCE	CBF
CHAIN LINK FENCE	CLF
H-CHINA PALING FENCE	HPF
FENCE POST	FPO
INTERIOR WIRE FENCE	IWF
IRON RAILING FENCE	IRF
LARCH LAP FENCE	LRF
POST AND CHAIN FENCE	PCF
POST AND RAIL FENCE	PRF
POST AND WIRE	PWF
STEEL PALISADE SECURITY FENCE	SPSF
TUBULAR STEEL RAIL	TSRF

Grid

Sheet Layout (16/186/100)

REV.
A

NOTES
Levels in North West field added.

OWN
RB

DATE
Aug 2016

QIM
REGISTERED FIRM
Certificate Number: GB 6562

QIM
REGISTERED FIRM
Certificate Number: GB 6562

QIM
REGISTERED FIRM
Certificate Number: GB 14401

Notes:
Grid and levels relate to OS GPS Active Network.

Maltby Land Surveys Ltd
2 QUEENS ROAD
HAYWARDS HEATH
WEST SUSSEX
RH16 1EB
Tel: 01444 416246
Fax: 01444 417697
E-Mail: MLS@maltbysurveys.com
WebSite: http://www.maltbysurveys.com

SURVEYED
DSH

DRAWN
DSH

CHECKED
RAM

WELBECK STRATEGIC LAND LTD

SCALE
1/200 (A0 Sheet)

IMBERHORNE FARM, EAST GRINSTEAD, RH19 1TX


TOPOGRAPHICAL SURVEY

Job No
16/186


Rev
A

Drawing Number
16/186/100-C

Date
JULY 2016

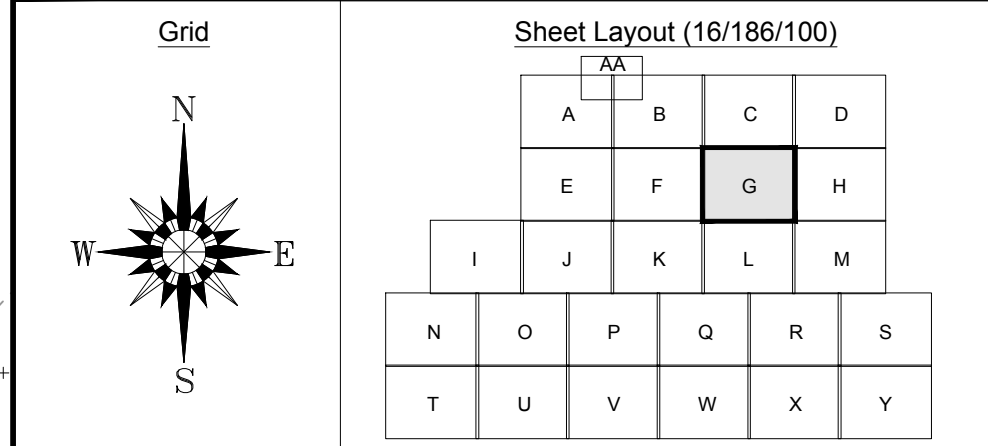[illegible]

REV. A	NOTES Levels in North West field added.	DWN RB	DATE Aug 2016
-----------	--	-----------	------------------

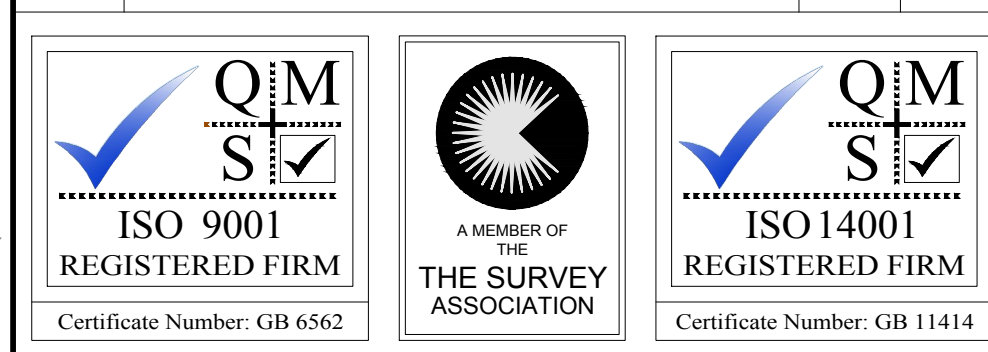

Notes:

Grid and levels relate to OS GPS Active Network.

Maltby Land Surveys Ltd





2 QUEENS ROAD
HAYWARDS HEATH
WEST SUSSEX
RH16 1EB


Tel: 01444 416246
Fax: 01444 417897
E-Mail: ML.S@maltbysurveys.com
WebSite: <http://www.maltbysurveys.com>

SURVEYED	DSH	WELBECK STRATEGIC LAND LTD
DRAWN	DSH	
CHECKED	RAM	
		SCALE
		1/200 (A0 Sheet)
IMBERHORNE FARM, EAST GRINSTEAD, RH19 1TX		

TOPOGRAPHICAL SURVEY									
Job No	Rev	Drawing Number							
16/186	A	16/186/100-G							
Date :	JULY 2016								

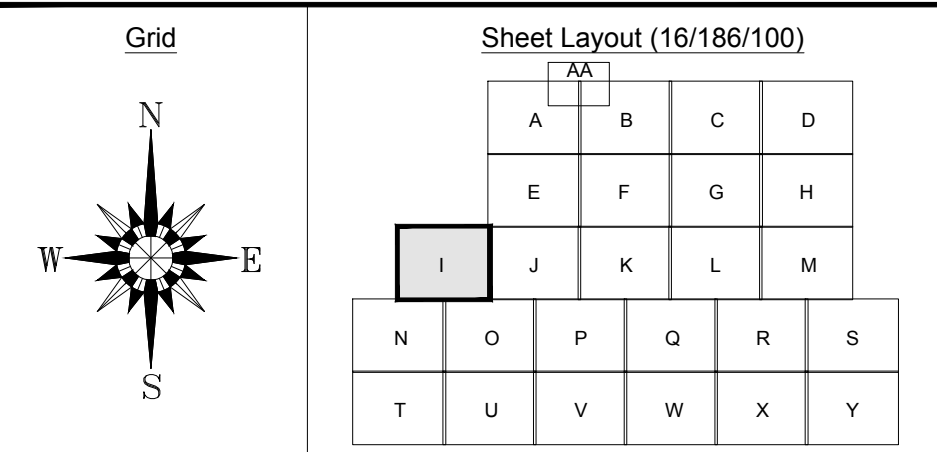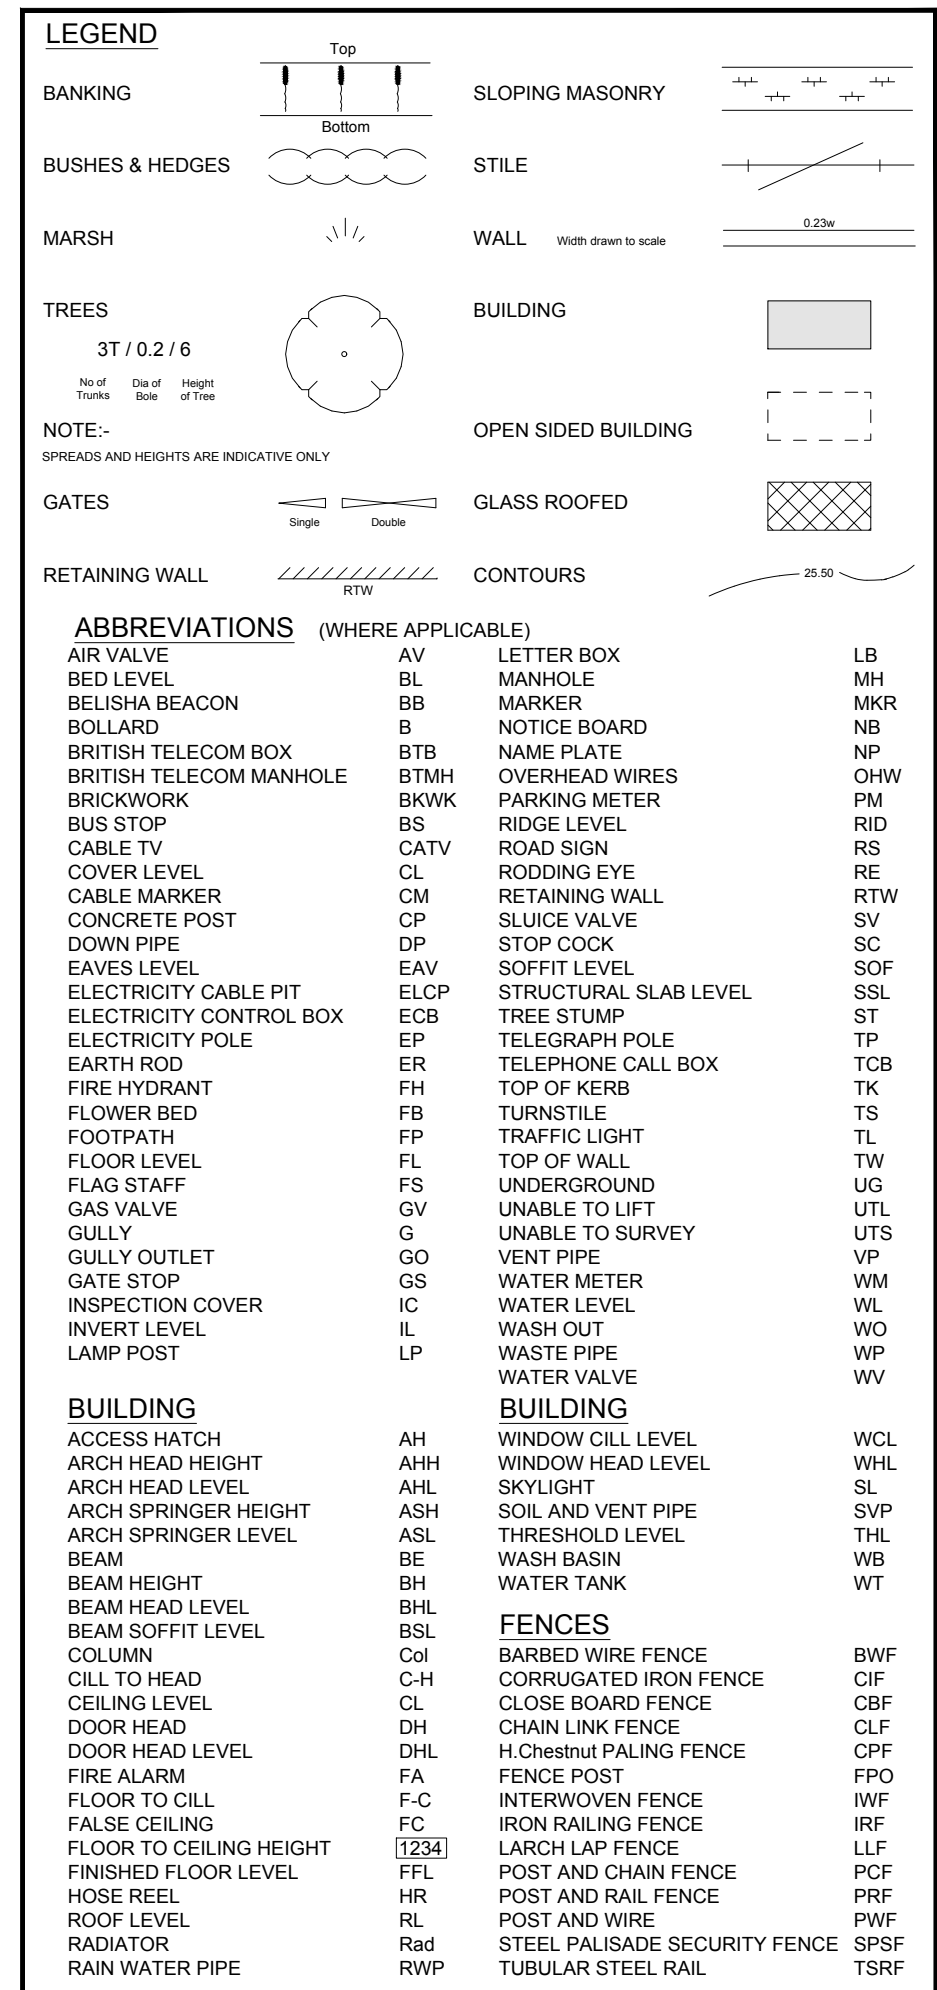

REV. A	NOTES Levels in North West field added.	DWN RB	DATE Aug 2010
-----------	--	-----------	------------------

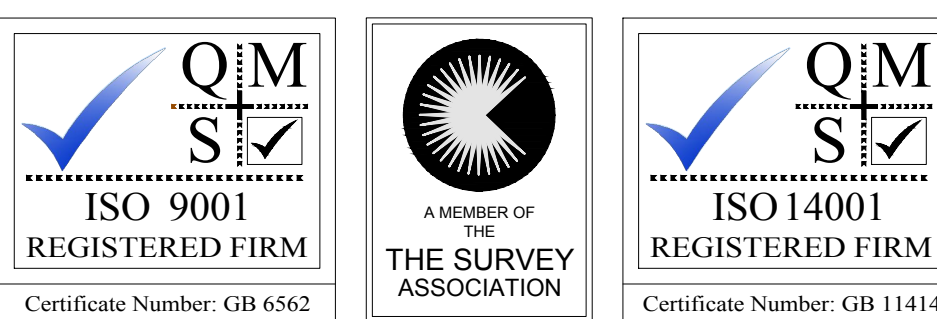

Notes:

Grid and levels relate to OS GPS Active Network.

Maltby Land Surveys Ltd



2 QUEENS ROAD
HAYWARDS HEATH
WEST SUSSEX
RH16 1EB


Tel: 01444 416246
Fax: 01444 417097
E-Mail: MLS@maltbysurveys.com
WebSite: <http://www.maltbysurveys.com>

SURVEYED	DSH	WELBECK STRATEGIC LAND LTD
DRAWN	DSH	
CHECKED	RAM	
		SCALE
		1/200 (A0 Sheet)


IMBERHORNE FARM, EAST GRINSTEAD, RH19 1TX

TOPOGRAPHICAL SURVEY

Job No	Rev	Drawing Number
16/186	A	16/186/100-I
Date : JULY 2016		

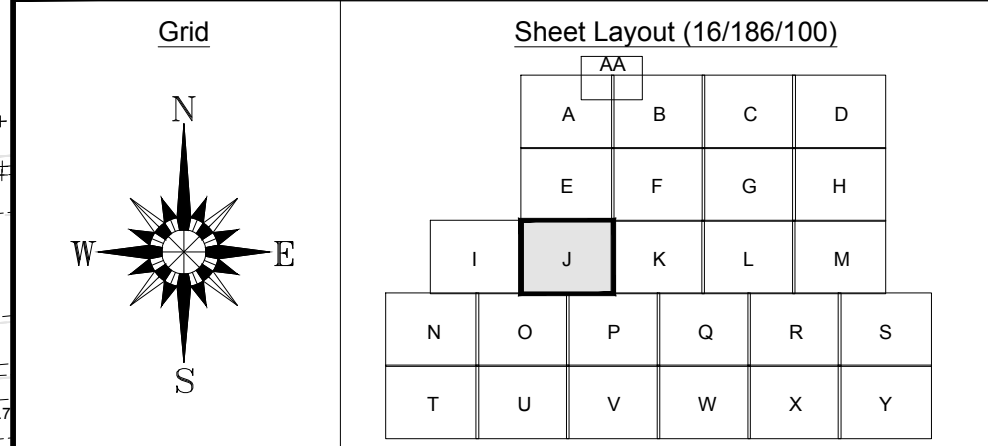[illegible]

REV. A	NOTES Levels in North West field added.	DWN RB	DATE Aug 2016
-----------	--	-----------	------------------

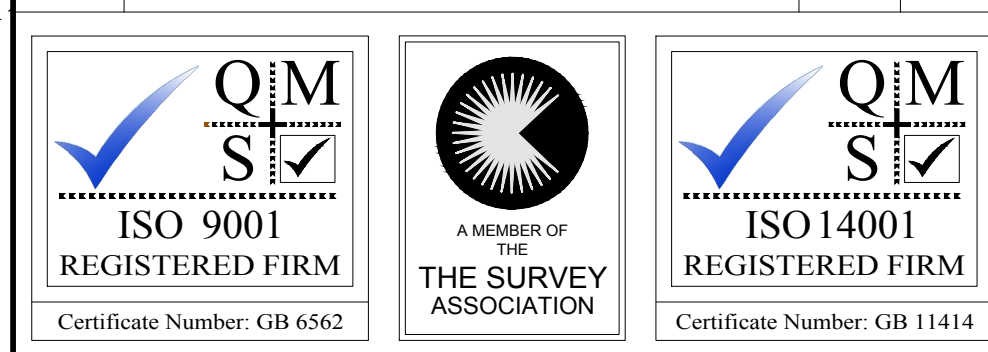

Notes:

Grid and levels relate to OS GPS Active Network.


Maltby Land Surveys Ltd




2 QUEENS ROAD
HAYWARDS HEATH
WEST SUSSEX
RH16 1EB

Tel: 01444 416246
Fax: 01444 417897
E-Mail: ML.S@maltbysurveys.com
WebSite: <http://www.maltbysurveys.com>

SURVEYED	DSH	WELBECK SCIENTIFIC LAND LTD
DRAWN	DSH	
CHECKED	RAM	
 RICS		SCALE
		1/200 (A0 Sheet)
IMBERHORNE FARM, EAST GRINSTEAD, RH19 1TX		
TOPOGRAPHICAL SURVEY		
Job No	Rev	Drawing Number
16186	A	16186/100-J
Date:	JULY 2016	

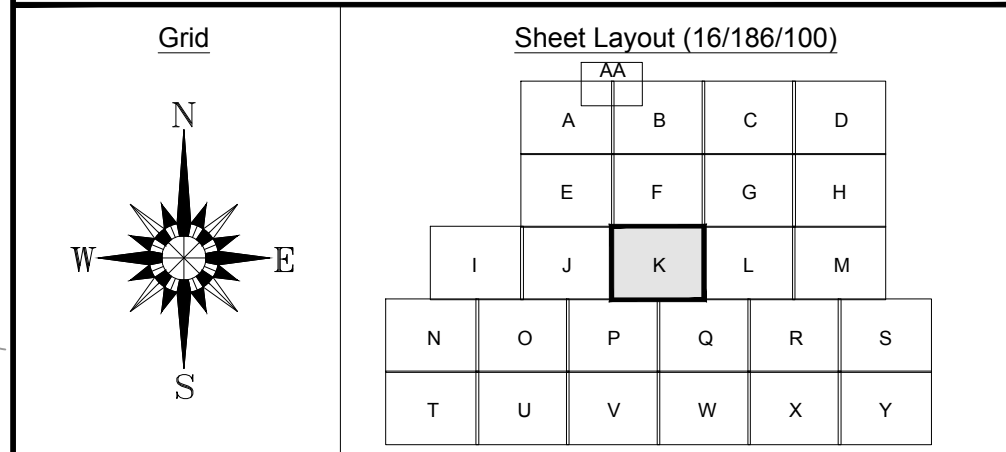[illegible]


REV. A	NOTES Levels in North West field added.	DWN RB	DATE Aug 2016
-----------	--	-----------	------------------

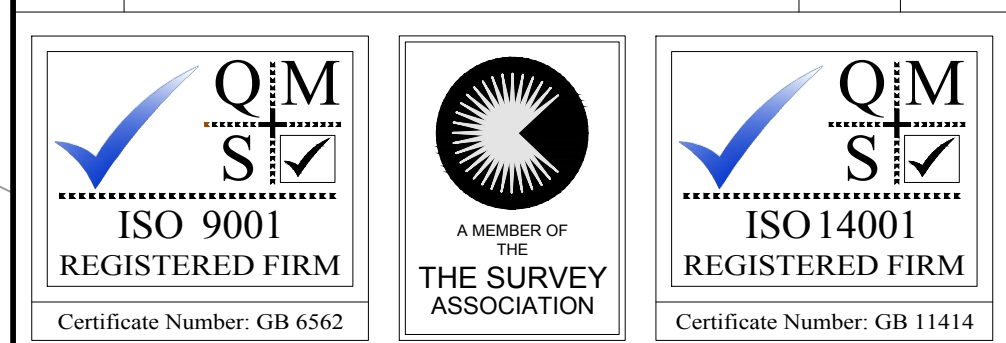

Notes:

Grid and levels relate to OS GPS Active Network.

		Maltybys Land Surveys Ltd 2 QUEENES ROAD HAYWARDS HEATH WEST SUSSEX RH16 1ES Tel: 01444 416246 Fax: 01444 417097 E-Mail: MLSG@maltybysurveys.com WebSite: http://www.maltybysurveys.com	
SURVEYED	DSH	WELBECK STRATEGIC LAND LTD SCALE 1/2000 (A4 Sheet)	
DRAWN	DSH		
CHECKED	RAM		
			
IMBERHORNE FARM, EAST GRINSTEAD, RH19 1TX			
TOPOGRAPHICAL SURVEY			
Job No	Rev	Drawing Number	
16/186	A	16/186/100-K	
Date:	JULY 2016		

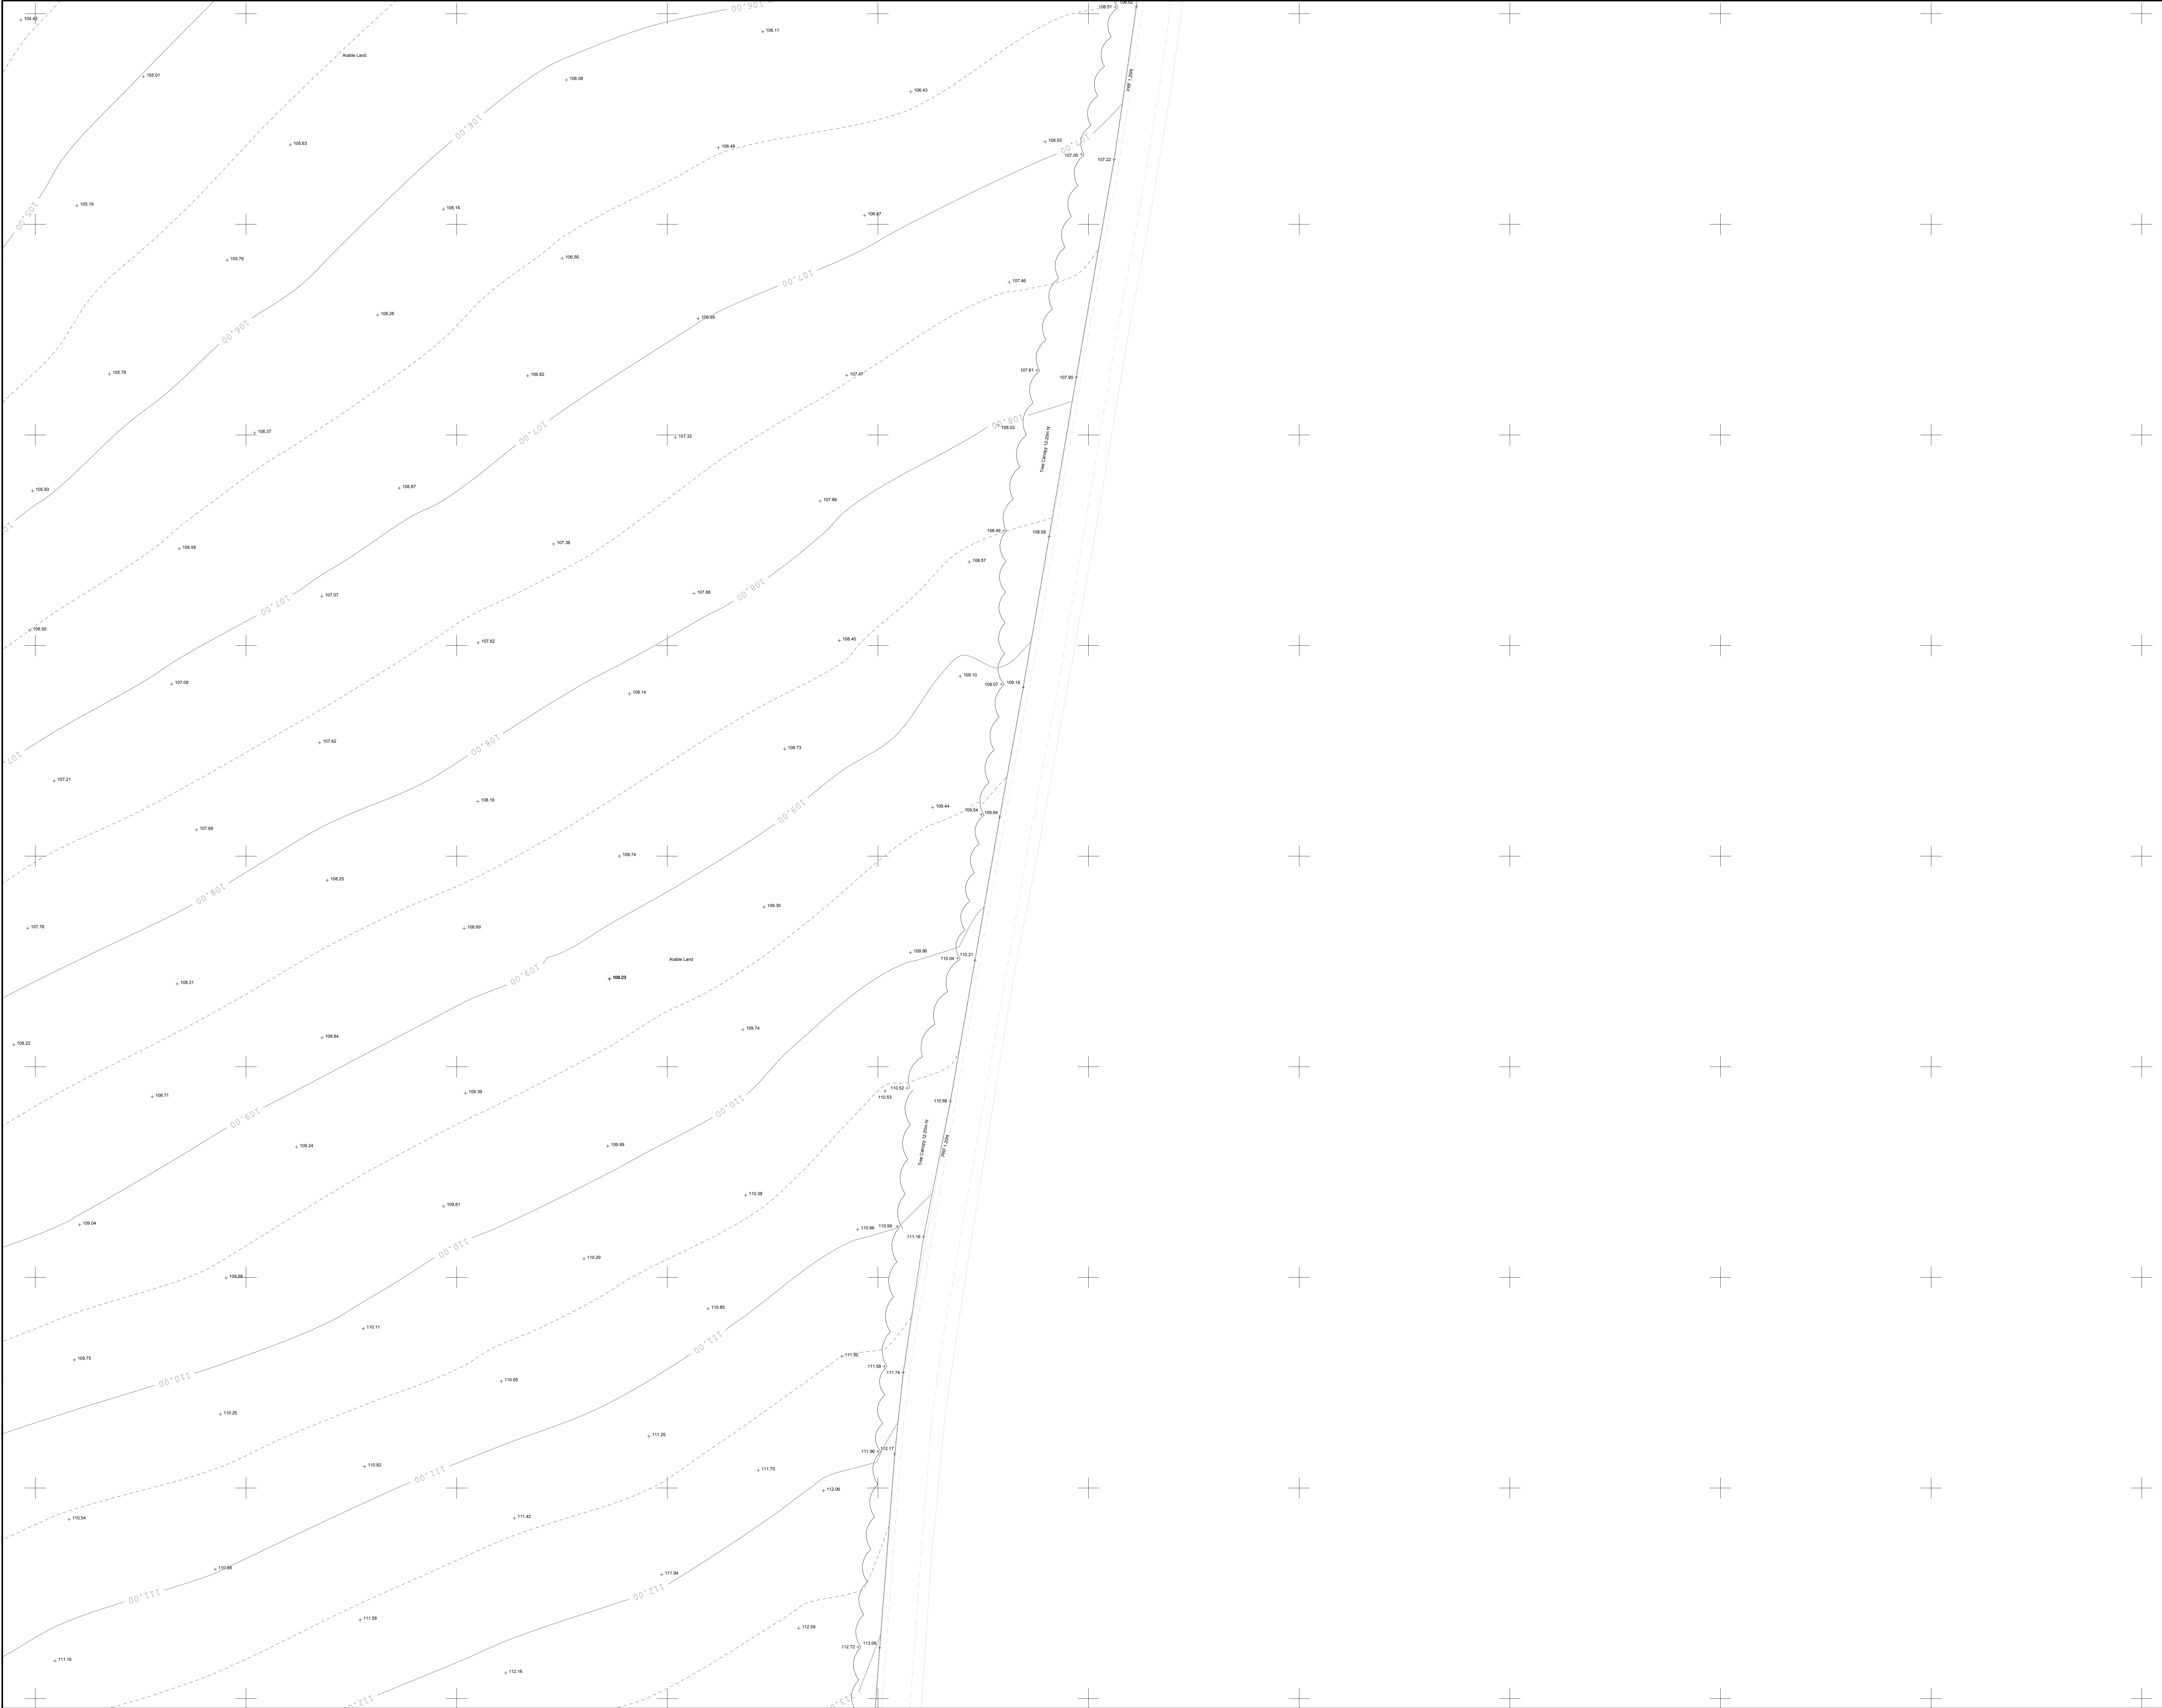

LEGEND

BANKING
Top
Bottom

BUSHES & HEDGES
STILE

MARSH
Walls shown to scale

TREES
3T / 0.2 / 6
Total
Crown
Height

NOTE:-
SPREADS AND HEIGHTS ARE INDICATIVE ONLY

GATES
Single
Double

RETAINING WALL
1:1

SLOPING MASONRY
STILE

WALL
Walls shown to scale

BUILDING
OPEN SIDED BUILDING
GLASS ROOFED

CONTOURS
20.00

ABBREVIATIONS (WHERE APPLICABLE)

AIR VALVE	AV	LETTER BOX	LB
BED LEVEL	BL	MANHOLE	MH
BELUSHI BEACON	BB	MARKER	MKR
BOLLARD	B	NOTICE BOARD	NB
BRITISH TELECOM BOX	BTB	NAME PLATE	NP
BRITISH TELECOM MANHOLE	BTMH	OVERHEAD WIRE	OW
BRICKWORK	BRWK	PARKING METER	PM
BUS STOP	BS	RIDGE LEVEL	RL
CABLE TV	CTV	ROAD SIGN	RS
COVER LEVEL	CL	ROOFING EYE	RE
CABLE MARKER	CM	RETAINING WALL	RTW
CONCRETE POST	CP	SLUICE VALVE	SV
DOWN PIPE	DP	STOP COCK	SC
EAVES LEVEL	EAV	SOFFIT LEVEL	SFL
ELECTRICITY CABLE PT	ECP	STRUCTURAL SLAB LEVEL	SSL
ELECTRICITY CONTROL BOX	ECB	TREE STUMP	TS
ELECTRICITY POLE	EP	TELEGRAPH POLE	TP
EARTH ROD	ER	TELEPHONE CALL BOX	TCB
FIRE HYDRANT	FH	TOP OF KERB	TK
FLOWER BED	FB	TURNSTILE	TS
FOOTPATH	FP	TRAFFIC LIGHT	TL
FLOOR LEVEL	FL	TOP OF WALL	TW
FLAG STAFF	FS	UNDERGROUND	UG
GAS VALVE	GV	UNABLE TO LIFT	UTL
GULLY	G	UNABLE TO SURVEY	UTS
GULLY OUTLET	GO	VENT PIPE	VP
GATE STOP	GS	WATER METER	WM
INSPECTION COVER	IC	WATER LEVEL	WL
INVERT LEVEL	IL	WASH OUT	WO
LAMP POST	LP	WASTE PIPE	WP
		WATER VALVE	WV

BUILDING

ACCESS HATCH	AH	WINDOW CILL LEVEL	WCL
ARCH HEAD HEIGHT	AHH	WINDOW HEAD LEVEL	WHL
ARCH HEAD LEVEL	AHL	SKYLIGHT	SL
ARCH SPRINGER HEIGHT	ASH	SOIL AND VENT PIPE	SVP
ARCH SPRINGER LEVEL	ASL	THRESHOLD LEVEL	THL
BEAM	BE	WASH BASIN	WB
BEAM HEIGHT	BH	WATER TANK	WT
BEAM HEAD LEVEL	BHL		
BEAM SOFFIT LEVEL	BSL	FENCES	
COLLIAR	CL	BARBED WIRE FENCE	BWF
CILL TO HEAD	CH	CORRUGATED IRON FENCE	CIF
CEILING LEVEL	CL	CLOSE BOARD FENCE	CBF
DOOR HEAD	DH	CHAIN LINK FENCE	CLF
DOOR HEAD LEVEL	DHL	H-CHANGING FENCE	HPF
FIRE ALARM	FA	FENCE POST	FPO
FLOOR TO CILL	FC	INTERIOR FENCE	IF
FALSE CEILING	FC	IRON RAILING FENCE	IRF
FLOOR TO CEILING HEIGHT	FLCH	POST AND CHAIN FENCE	PCF
FINISHED FLOOR LEVEL	FFL	POST AND RAIL FENCE	PRF
HOSE REEL	HR	POST AND WIRE	PWF
ROOF LEVEL	RL	STEEL PALISADE SECURITY FENCE	SPSF
RADIATOR	RA	TUBULAR STEEL RAIL	TSR
RAIN WATER PIPE	RWP		

Grid

Sheet Layout (16/186/100)

REV.
A

NOTES
Levels in North West field added.

OWN
RB

DATE
Aug 2016

QIM
SV
ISO 9001
REGISTERED FIRM
Certificate Number: GB 6562

QIM
SV
ISO 14001
REGISTERED FIRM
Certificate Number: GB 11414

Notes:

Grid and levels relate to OS GPS Active Network.

Maltby Land Surveys Ltd

2 QUEENS ROAD
HAYWARDS HEATH
WEST SUSSEX
RH16 1EB
Tel: 01444 416246
Fax: 01444 417697
E-Mail: MLS@maltbysurveys.com
WebSite: http://www.maltbysurveys.com

SURVEYED DSH
DRAWN DSH
CHECKED RAM


WELBECK STRATEGIC LAND LTD

SCALE
1/200 (A0 Sheet)


IMBERHORNE FARM, EAST GRINSTEAD, RH19 1TX

TOPOGRAPHICAL SURVEY

Job No 16/186
Rev A
Drawing Number 16/186/100-M
Date JULY 2016

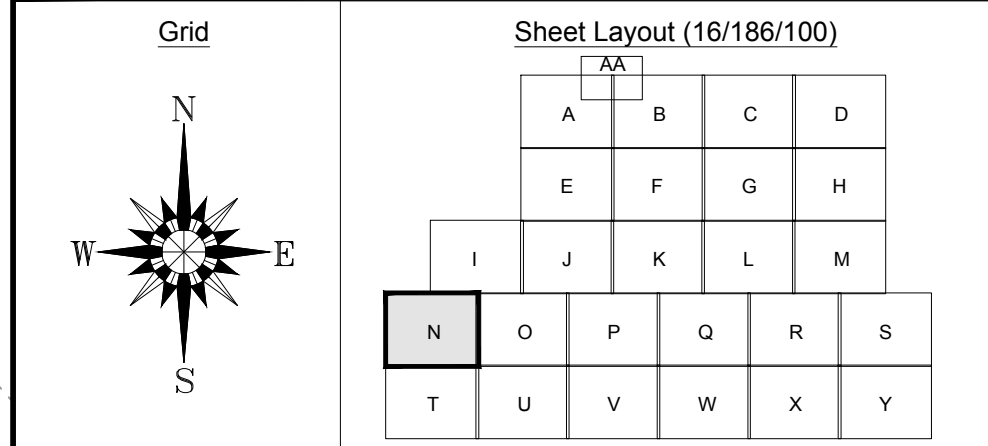[illegible]

REV. A	NOTES Levels in North West field added.	DWN RB	DATE Aug 2016
-----------	--	-----------	------------------

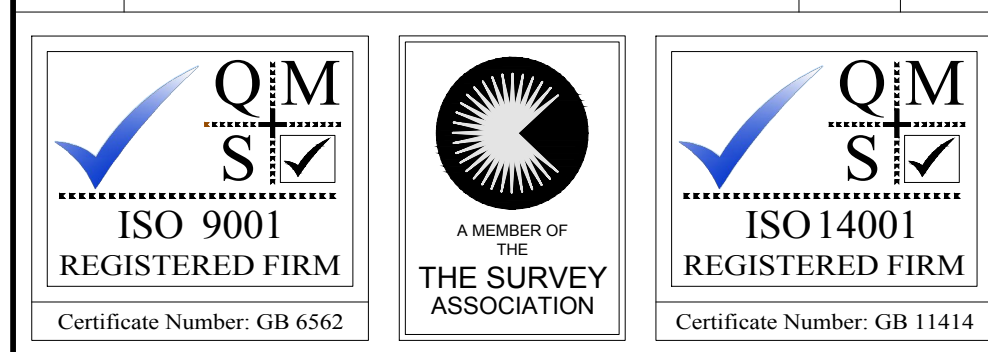

Notes:

Grid and levels relate to OS GPS Active Network.

Maltby Land Surveys Ltd





2 QUEENS ROAD
HAYWARDS HEATH
WEST SUSSEX
RH16 1EB

Tel: 01444 416246
Fax: 01444 417897
E-Mail: ML.S@maltbysurveys.com
WebSite: <http://www.maltbysurveys.com>

SURVEYED	DSH	WELBECK CONSULTING LAND LTD
DRAWN	DSH	
CHECKED	RAM	
 RICS		SCALE 1/200 (A0 Sheet)
IMBERHORNE FARM, EAST GRINSTEAD, RH19 1TX		
TOPOGRAPHICAL SURVEY		
Job No	Rev	Drawing Number
16/186	A	16/186/100-N
Date:	JULY 2016	

[illegible]

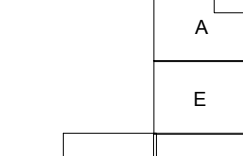Grid 	Sheet Layout (16/186/100) 
REV. A	NOTES Levels in North West field added.
DWN. RB	DATE August 2016

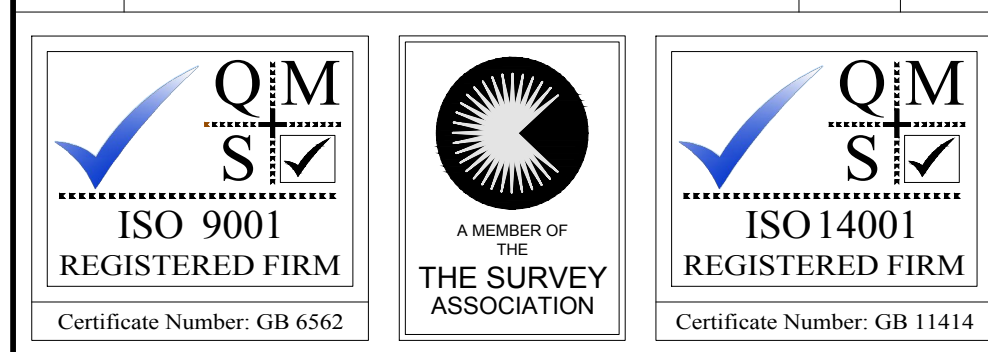

Notes:

Grid and levels relate to OS GPS Active Network.


Maltby Land Surveys Ltd




2 QUEENS ROAD
HAYWARDS HEATH
WEST SUSSEX
RH16 1EB

Tel: 01444 416246
Fax: 01444 417897
E-Mail: ML.S@maltbysurveys.com
WebSite: <http://www.maltbysurveys.com>

SURVEYED	DSH	WELBECK STEADING LAND LTD
DRAWN	DSH	
CHECKED	RAM	
		SCALE
		1/200 (A0 Sheet)
IMBERHORNE FARM, EAST GRINSTEAD, RH19 1TX		
TOPOGRAPHICAL SURVEY		
Job No	Rev	Drawing Number
16/186	A	16/186/100-O
Date:	JULY 2016	

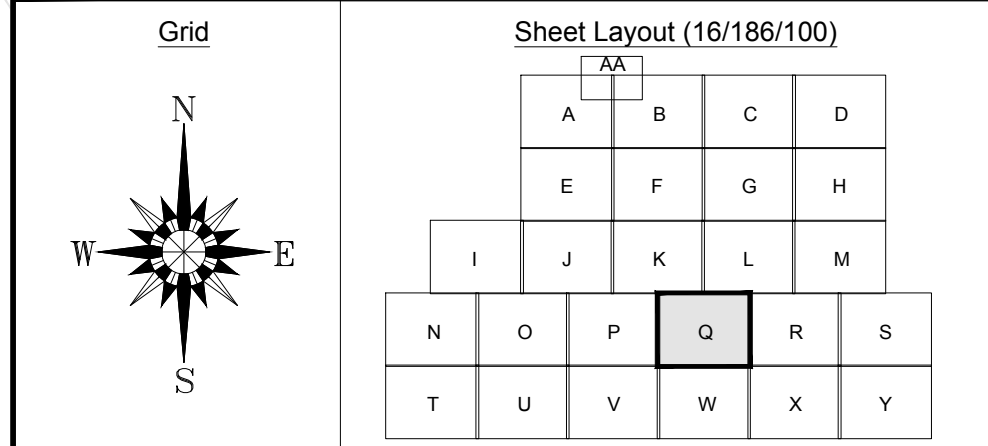[illegible]

REV. A	NOTES Levels in North West field added.	DWN RB	DATE Aug 2016
-----------	--	-----------	------------------

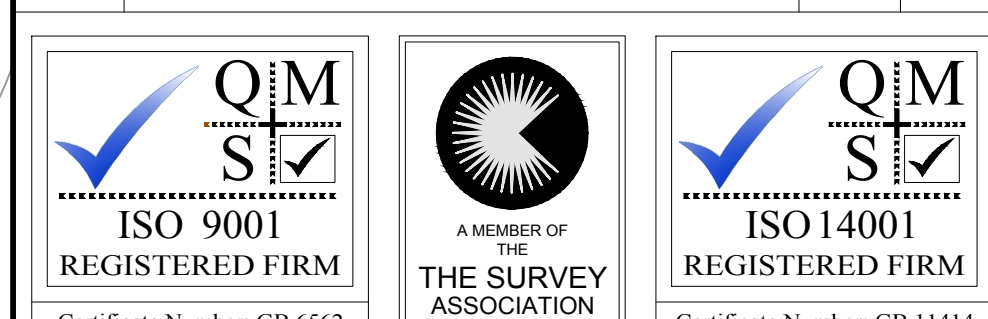

Notes:

Grid and levels relate to OS GPS Active Network.


Maltby Land Surveys Ltd




2 QUEENS ROAD
HAYWARDS HEATH
WEST SUSSEX
RH16 1EB

Tel: 01444 416246
Fax: 01444 417897
E-Mail: ML.S@maltbysurveys.com
WebSite: <http://www.maltbysurveys.com>

SURVEYED	DSH	WELBECK CONSTEAD LAND LTD
DRAWN	DSH	
CHECKED	RAM	
 RICS		SCALE
		1/200 (A0 Sheet)
IMBERHORNE FARM, EAST GRINSTEAD, RH19 1TX		
TOPOGRAPHICAL SURVEY		
Job No	Rev	Drawing Number
16/186	A	16/186/100-Q
Date:	JULY 2016	

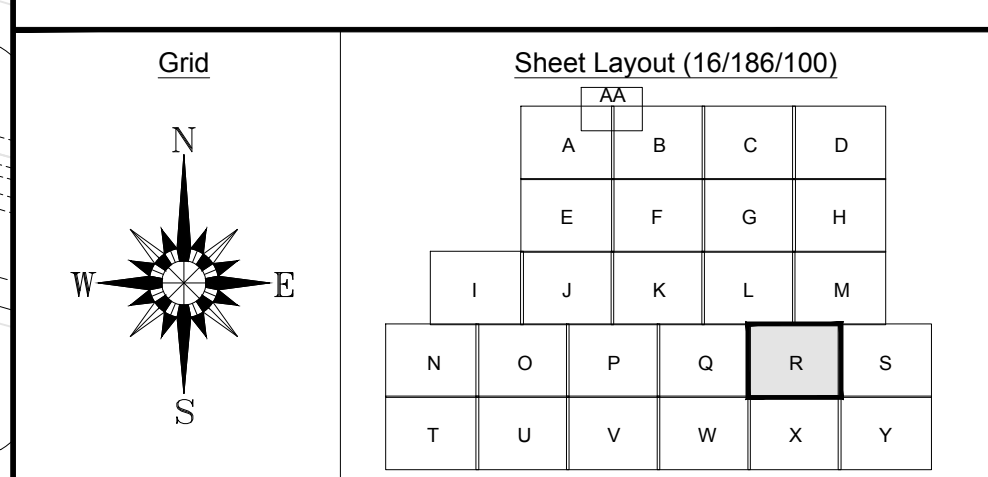[illegible]

REV. A	NOTES Levels in North West field added.	DWN RB	DATE Aug 2016
-----------	--	-----------	------------------

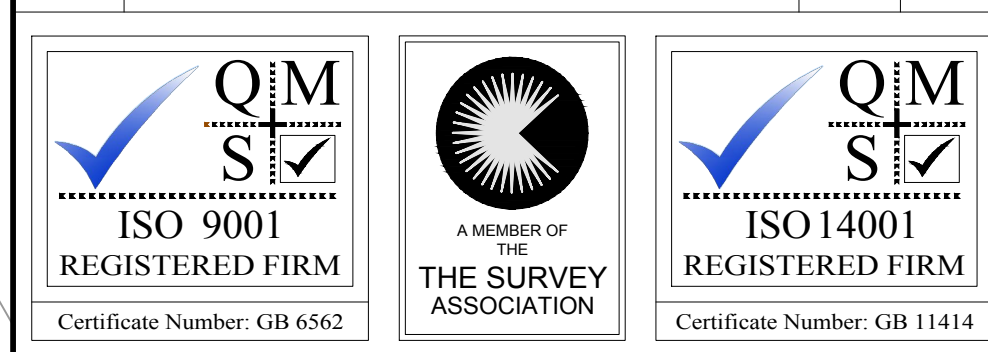

Notes:

Grid and levels relate to OS GPS Active Network.

Maltby Land Surveys Ltd




2 QUEENS ROAD
HAYWARDS HEATH
WEST SUSSEX
RH16 1EB

Tel: 01444 416246
Fax: 01444 417897
E-Mail: ML.S@maltbysurveys.com
WebSite: <http://www.maltbysurveys.com>

SURVEYED	DSH	WELBECK STRATEGIC LAND LTD
DRAWN	DSH	
CHECKED	RAM	
		SCALE
		1/200 (A0 Sheet)
IMBERHORNE FARM, EAST GRINSTEAD, RH19 1TX		

TOPOGRAPHICAL SURVEY									
Job No	Rev	Drawing Number							
16/186	A	16/186/100-R							
Date :	JULY 2016								

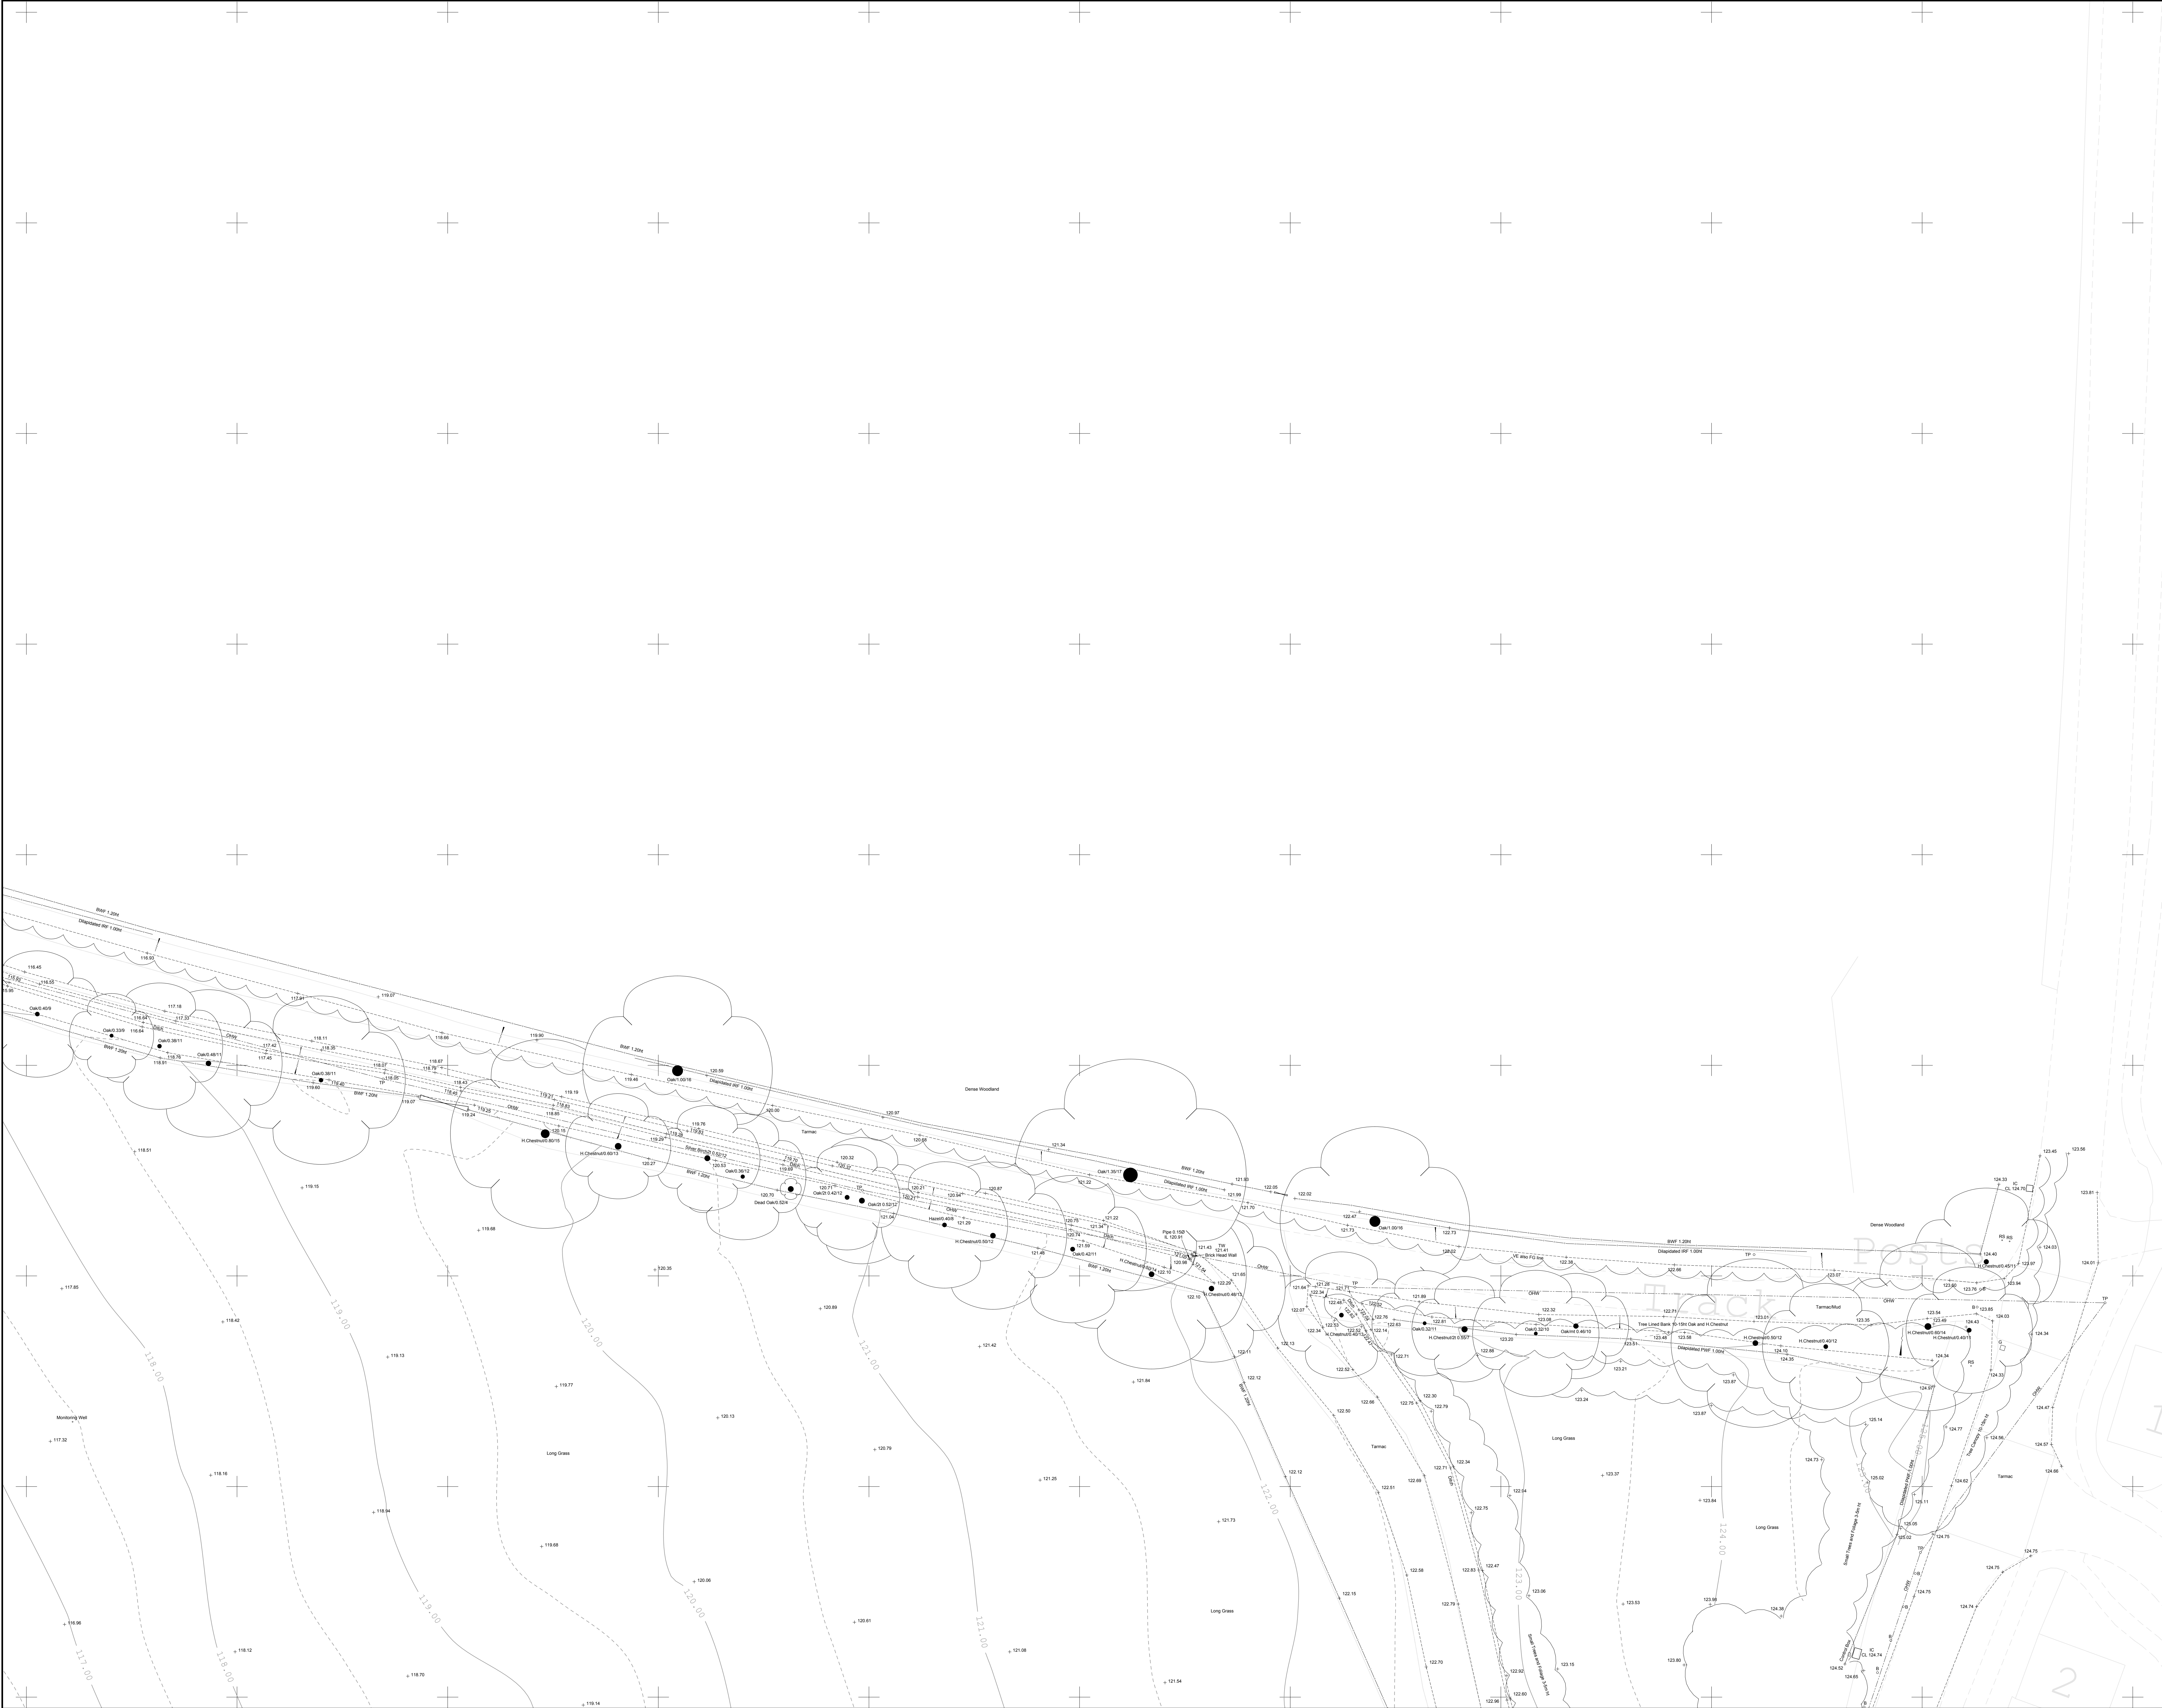

LEGEND

BANKING
Top
Bottom

BUSHES & HEDGES
STILE

MARSH
WALL
Width shown to scale

TREES
3T / 0.2 / 6
Total
Crown
Stem

NOTE:
SPREADS AND HEIGHTS ARE INDICATIVE ONLY

GATES
Gate

RETAINING WALL
Retaining Wall

CONTOURS
Contour

ABBREVIATIONS (WHERE APPLICABLE)

AV	LETTER BOX	L8
BL	MANHOLE	MM
BS	NOTICE BOARD	NB
BTB	NAME PLATE	NP
BTM	OVERHEAD WIRE	OW
BRWK	PARKING METER	PM
BS	ROD LEVEL	RD
CATV	ROAD SIGN	RS
CL	RODDING EYE	RE
CM	RETAINING WALL	RTW
CP	SLUICE VALVE	SV
DP	STOP COCK	SC
EAV	SOFFIT LEVEL	SOF
ELCP	STRUCTURAL SLAB LEVEL	SSL
ES	TREE STUMP	TS
EP	TELEGRAPH POLE	TP
ER	TELEPHONE CALL BOX	TCS
FI	TOP OF KERB	TK
FS	TURNSTILE	TS
FL	TRAFFIC LIGHT	TL
FS	UNDERGROUND	UG
GO	UNABLE TO SURVEY	UTS
G	VENT PIPE	VP
GS	WATER METER	WM
IC	WATER LEVEL	WL
IL	WASH OUT	WO
LP	WATER VALVE	WV

BUILDING

ACCESS HATCH	AH	WINDOW CILL LEVEL	WCL
ARCH HEAD HEIGHT	AHH	WINDOW HEAD LEVEL	WHL
ARCH SPRINGER HEIGHT	ASH	SKYLIGHT	SL
ARCH SPRINGER LEVEL	ASL	SIL AND VENT PIPE	SVP
BEAM	BE	THRESHOLD LEVEL	THL
BEAM HEIGHT	BH	WASH BASIN	WB
BEAM HEAD LEVEL	BHL	WATER TANK	WT
BEAM SOFFIT LEVEL	BSL		
CELLIAN	CL		
CILL TO HEAD	C-H		
CEILING LEVEL	CL		
DOOR HEAD	DH		
DOOR HEAD LEVEL	DHL		
FIRE ALARM	FA		
FLOOR TO CILL	F-C		
FALSE CEILING	FC		
FLOOR TO CEILING HEIGHT	FLCH		
HORSE RAIL	HR		
ROOF LEVEL	RL		
RADIATOR	R		
RAIN WATER PIPE	RWP		

FENCES

BARBED WIRE FENCE	BWF
CORRUGATED IRON FENCE	CIF
CLOSE BOARD FENCE	CBF
CHAIN LINK FENCE	CLF
H-Channel PALING FENCE	HPF
FENCE POST	FP
INTERIOR FENCE	IF
IRON RAILING FENCE	IRF
LARCH LAP FENCE	LPF
POST AND RAIL FENCE	PRF
POST AND WIRE	PWF
STEEL PALISADE SECURITY FENCE	SPSF
TUBULAR STEEL RAIL	TSRF

Grid

Sheet Layout (16/186/100)

Grid coordinates: A, B, C, D, E, F, G, H, I, J, K, L, M, N, O, P, Q, R, S, T, U, V, W, X, Y.

REV.
A

NOTES
Levels in North West field added.

OWN
RB

DATE
Aug 2016

QIM
REGISTERED FIRM
ISO 9001
Certificate Number: GB 6562

QIM
REGISTERED FIRM
ISO 14001
Certificate Number: GB 11414

Notes:
Grid and levels relate to OS GPS Active Network.

Maltby Land Surveys Ltd

2 QUEENS ROAD
HAYWARDS HEATH
WEST SUSSEX
RH16 1EB
Tel: 01444 416246
Fax: 01444 417697
E-Mail: ML.S@maltbysurveys.com
WebSite: http://www.maltbysurveys.com

SURVEYED
DSH

DRAWN
DSH

CHECKED
RAM

WELBECK STRATEGIC LAND LTD


SCALE
1/200 (A0 Sheet)

IMBERHORNE FARM, EAST GRINSTEAD, RH19 1TX

TOPOGRAPHICAL SURVEY

Job No	Rev	Drawing Number
16/186	A	16/186/100-S

Date: JULY 2016

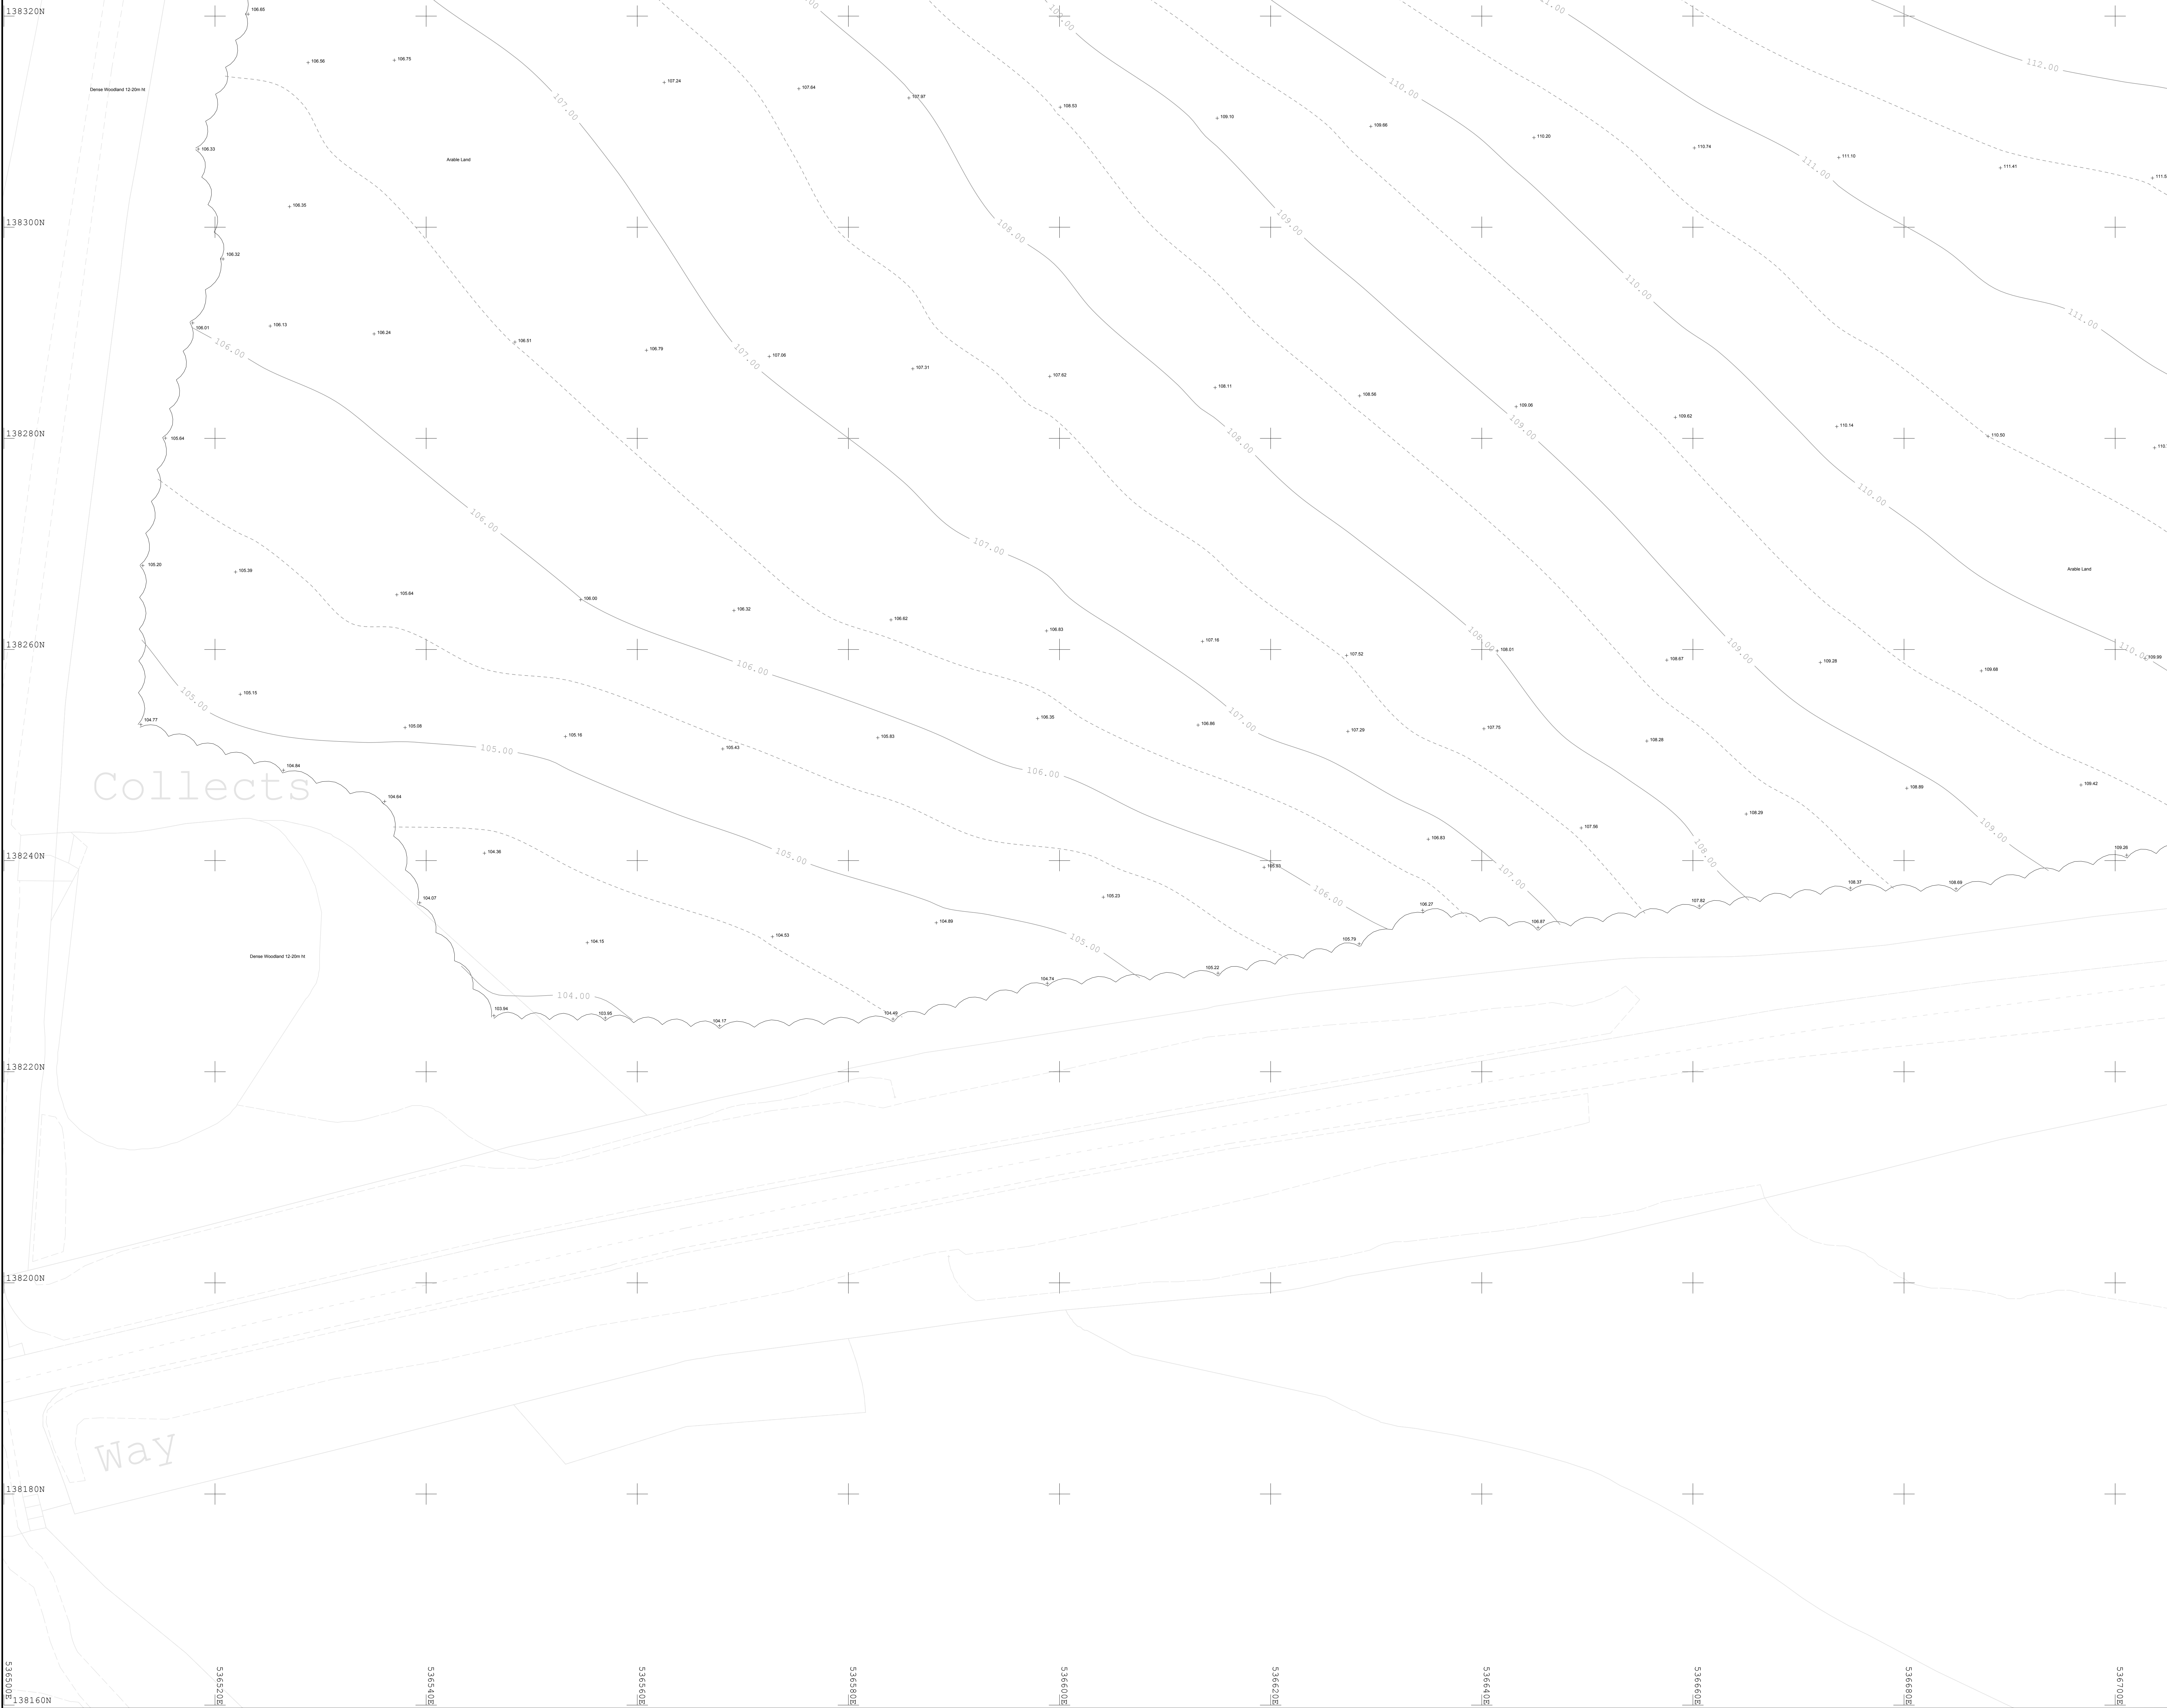

LEGEND

BANKING
Top
Bottom

BUSHES & HEDGES
STILE
WALL
Walls shown to scale
E22m

MARSH
3T / 0.2 / 6
Total
Open
Water

TREES
NOTE:-
SPREADS AND HEIGHTS ARE INDICATIVE ONLY

GATES
Single
Double

RETAINING WALL
1:1

CONTOURS
0.5m

ABBREVIATIONS (WHERE APPLICABLE)

AIR VALVE	AV	LETTER BOX	LB
BED LEVEL	BL	MANHOLE	MH
BULBHA BEACON	BB	MARKER	MR
BOLLARD	B	NOTICE BOARD	NB
BRITISH TELECOM BOX	BTB	NAME PLATE	NP
BRITISH TELECOM MANHOLE	BTMH	OVERHEAD WIRE	OW
BRICKWORK	BRWK	PARKING METER	PM
BUS STOP	BS	RIDGE LEVEL	RL
CABLE TV	CA TV	ROAD SIGN	RS
CONCRETE LEVEL	CL	ROOFING EYE	RE
CABLE MARKER	CM	RETAINING WALL	RTW
CONCRETE POST	CP	SLUICE VALVE	SV
DOWN PIPE	DP	STOP COCK	SC
EAVES LEVEL	EAV	SUPPLY LEVEL	SL
ELECTRICITY CABLE PT	ELCP	STRUCTURAL SLAB LEVEL	SSL
ELECTRICITY CONTROL BOX	ECB	TREE STUMP	TS
ELECTRICITY POLE	EP	TELEGRAPH POLE	TP
EARTH ROD	ER	TELEPHONE CALL BOX	TCB
FIRE HYDRANT	FH	TOP OF KERB	TK
FLOWER BED	FB	TURNSTILE	TS
FOOTPATH	FP	TRAFFIC LIGHT	TL
FLOOR LEVEL	FL	TOP OF WALL	TW
FLAG STAFF	FS	UNDERGROUND	UG
GAS VALVE	GV	UNABLE TO LIFT	UL
GULLY	G	UNABLE TO SURVEY	UTS
GULLY OUTLET	GO	VENT PIPE	VP
GATE STOP	GS	WATER METER	WM
INSPECTION COVER	IC	WATER LEVEL	WL
INVERT LEVEL	IL	WASH OUT	WO
LAMP POST	LP	WASTE PIPE	WP
		WATER VALVE	WV

BUILDING

ACCESS HATCH	AH	WINDOW CILL LEVEL	WCL
ARCH HEAD HEIGHT	AHH	WINDOW HEAD LEVEL	WLH
ARCH HEAD LEVEL	AHL	SKYLIGHT	SL
ARCH SPRINGER HEIGHT	ASH	SOIL AND VENT PIPE	SVP
ARCH SPRINGER LEVEL	ASL	THRESHOLD LEVEL	THL
BEAM	BE	WASH BASIN	WB
BEAM HEIGHT	BH	WATER TANK	WT
BEAM HEAD LEVEL	BHL		
BEAM SOFFIT LEVEL	BSL		
CELLIAN	CL		
CILL TO HEAD	CH		
CILL LEVEL	CLL		
DOOR HEAD	DH		
DOOR HEAD LEVEL	DHL		
FIRE ALARM	FA		
FLOOR TO CILL	FC		
FALSE CEILING	FLC		
FLOOR TO CEILING HEIGHT	FLCH		
FINISHED FLOOR LEVEL	FFL		
HOSE REEL	HR		
ROOF LEVEL	RL		
RADIATOR	RA		
RAIN WATER PIPE	RWP		

FENCES

BARRIED WIRE FENCE	BWF
CORRUGATED IRON FENCE	CIF
CHAIN LINK FENCE	CLF
H-CHAMP FENCE	HCF
INTERLOCKING FENCE	IF
IRON RAILING FENCE	IRF
POST AND CHAIN FENCE	PCF
POST AND WIRE FENCE	PWF
STEEL PALISADE SECURITY FENCE	SPSF
TUBULAR STEEL RAIL	TSR

Grid

Sheet Layout (16/186/100)

REV.
A

NOTES
Levels in North West field added.

OWN
RB

DATE
Aug 2016

QIM
REGISTERED FIRM
ISO 9001
Certificate Number: GB 6562

QIM
REGISTERED FIRM
ISO 14001
Certificate Number: GB 11414

Notes:
Grid and levels relate to OS GPS Active Network.

Maltby Land Surveys Ltd

2 QUEENS ROAD
HAYWARDS HEATH
WEST SUSSEX
RH16 1EB
Tel: 01444 416246
Fax: 01444 417697
E-Mail: MLS@maltbysurveys.com
WebSite: http://www.maltbysurveys.com

SURVEYED
DRAWN
CHECKED

DSH
DSH
RAM

WELBECK STRATEGIC LAND LTD

SCALE
1/200 (A0 Sheet)

IMBERHORNE FARM, EAST GRINSTEAD, RH19 1TX


TOPOGRAPHICAL SURVEY

Job No
16/186

Rev
A

Drawing Number
16/186/100-T

Date
JULY 2016

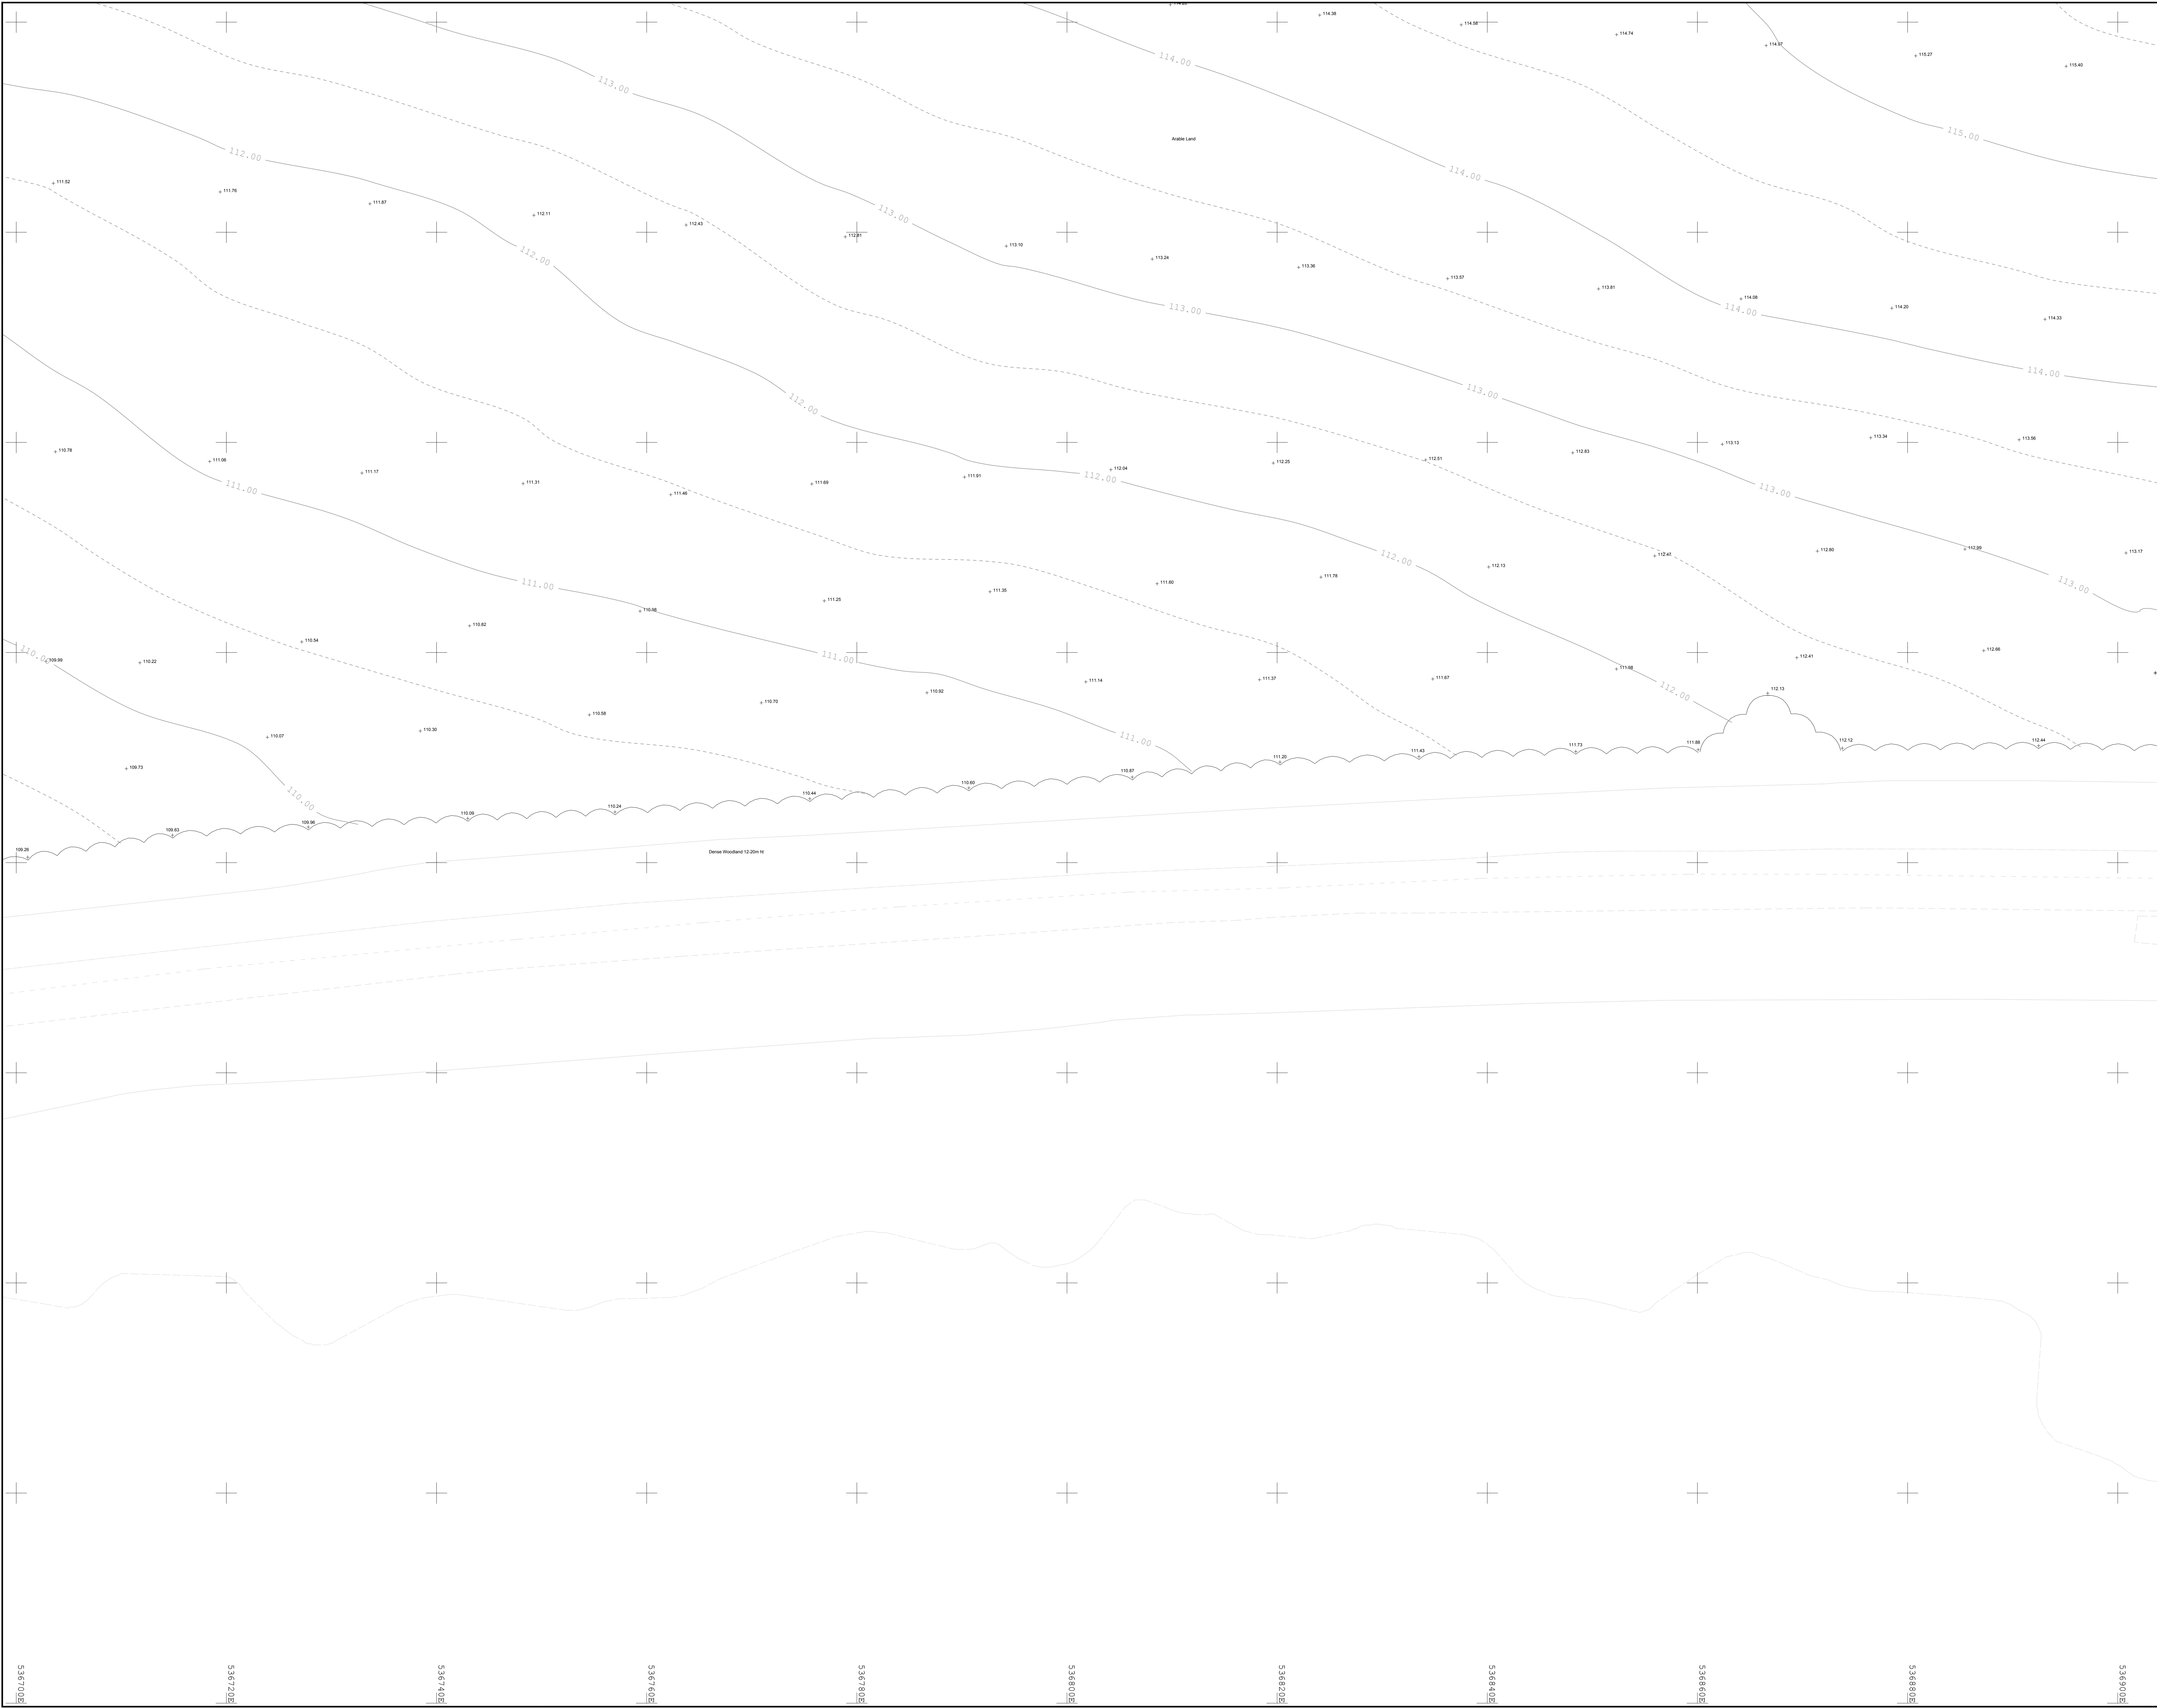

LEGEND

BANKING
Top
Bottom

BUSHES & HEDGES
STILE
WALL
Walls shown to scale

MARSH
1/2

TREES
3T/0.2/6
Total
Crown
Stem
Height

NOTE:
SPREADS AND HEIGHTS ARE INDICATIVE ONLY

GATES
Gate

RETAINING WALL
Retaining Wall

CONTOURS
Contours

ABBREVIATIONS (WHERE APPLICABLE)

AIR VALVE	AV	LETTER BOX	LB
BED LEVEL	BL	MANHOLE	MH
BELUSH BEACON	BB	MARKER	MKR
BOLLARD	B	NOTICE BOARD	NB
BRITISH TELECOM BOX	BTB	NAME PLATE	NP
BRITISH TELECOM MANHOLE	BTMH	OVERHEAD WIRE	OW
BRICKWORK	BRWK	PARKING METER	PM
BUS STOP	BS	RIDGE LEVEL	RL
CABLE TV	CTV	ROAD SIGN	RS
COVER LEVEL	CL	ROOFING EYE	RE
CABLE MARKER	CM	RETAINING WALL	RTW
CONCRETE POST	CP	SLUICE VALVE	SV
EAVES LEVEL	EAV	SOFFIT LEVEL	SOF
DOWN PIPE	DP	STOP COCK	SC
ELECTRICITY CONTROL BOX	ECB	STRUCTURAL SLAB LEVEL	SSL
ELECTRICITY CABLE PT	ECP	TELEGRAPH POLE	TP
ELECTRICITY POLE	EP	TELEPHONE CALL BOX	TCS
EARTH ROD	ER	TOP OF KERB	TK
FIRE HYDRANT	FH	TURNSTILE	TS
FLOWER BED	FB	TOP OF WALL	TW
FLOOR LEVEL	FL	TRAFFIC LIGHT	TL
FLAG STAFF	FS	UNDERGROUND	UG
GAS VALVE	GV	UNABLE TO SURVEY	UTS
GULLY	G	UNABLE TO SURVEY	UTS
GULLY OUTLET	GO	VENT PIPE	VP
GATE STOP	GS	WATER METER	WM
INSPECTION COVER	IC	WATER LEVEL	WL
INVERT LEVEL	IL	WASH OUT	WO
LAMP POST	LP	WASTE PIPE	WP
		WATER VALVE	WV

BUILDING

ACCESS HATCH	AH	WINDOW CILL LEVEL	WCL
ARCH HEAD HEIGHT	AHH	WINDOW HEAD LEVEL	WHL
ARCH HEAD LEVEL	AHL	SKYLIGHT	SL
ARCH SPRINGER HEIGHT	ASH	SOIL AND VENT PIPE	SVP
ARCH SPRINGER LEVEL	ASL	THRESHOLD LEVEL	THL
BEAM	BE	WASH BASIN	WB
BEAM HEIGHT	BH	WATER TANK	WT
BEAM HEAD LEVEL	BHL		
BEAM SOFFIT LEVEL	BSL		
CELLAR	CL	BARBED WIRE FENCE	BWF
CILL TO HEAD	CH	CORRUGATED IRON FENCE	CIF
CEILING LEVEL	CL	CLOSE BOARD FENCE	CBF
DOOR HEAD	DH	CHAIN LINK FENCE	CLF
DOOR HEAD LEVEL	DHL	H-CHANG PALING FENCE	HPF
FIRE ALARM	FA	FENCE POST	FPO
FLOOR TO CILL	FC	INTERIOR WIRE FENCE	IRF
FALSE CEILING	FC	IRON RAILING FENCE	IRF
FLOOR TO CEILING HEIGHT	FCH	LARCH LAP FENCE	LPF
FINISHED FLOOR LEVEL	FLL	POST AND CHAIN FENCE	PCF
HIRE REEL	HR	POST AND RAIL FENCE	PRF
ROOF LEVEL	RL	POST AND WIRE	PWF
RADIATOR	RA	STEEL PALISADE SECURITY FENCE	SPSF
RAIN WATER PIPE	RWP	TUBULAR STEEL RAIL	TSR

FENCES

BARBED WIRE FENCE	BWF
CORRUGATED IRON FENCE	CIF
CLOSE BOARD FENCE	CBF
CHAIN LINK FENCE	CLF
H-CHANG PALING FENCE	HPF
FENCE POST	FPO
INTERIOR WIRE FENCE	IRF
IRON RAILING FENCE	IRF
LARCH LAP FENCE	LPF
POST AND CHAIN FENCE	PCF
POST AND RAIL FENCE	PRF
POST AND WIRE	PWF
STEEL PALISADE SECURITY FENCE	SPSF
TUBULAR STEEL RAIL	TSR

Grid

North

Sheet Layout (16/186/100)

REV. A

NOTES:
Levels in North West field added.

OWN
RB

DATE
Aug 2016

QIM
SV
REGISTERED FIRM
Certificate Number: GB 6562

QIM
SV
REGISTERED FIRM
Certificate Number: GB 6562

QIM
SV
REGISTERED FIRM
Certificate Number: GB 1414

Notes:

Grid and levels relate to OS GPS Active Network.

Maltby Land Surveys Ltd

2 QUEENS ROAD
HAYWARDS HEATH
WEST SUSSEX
RH16 1EB
Tel: 01444 416246
Fax: 01444 417697
E-Mail: ML.S@maltbysurveys.com
WebSite: http://www.maltbysurveys.com

SURVEYED
DRAWN
CHECKED

DSH
DSH
RAM

WELBECK STRATEGIC LAND LTD

SCALE
1/200 (A0 Sheet)

IMBERHORNE FARM, EAST GRINSTEAD, RH19 1TX


TOPOGRAPHICAL SURVEY

Job No
Rev
Drawing Number

16/186
A
16/186/100-U

Date
JULY 2016

[illegible]

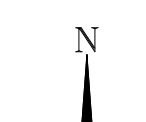Grid	Sheet Layout (16/186/100)	
	 <table border="1"> <tr><td>A</td><td>B</td><td>C</td><td>D</td></tr> <tr><td colspan="4"> </td></tr> <tr><td>E</td><td>F</td><td>G</td><td>H</td></tr> <tr><td colspan="4"> </td></tr> <tr><td>I</td><td>J</td><td>K</td><td>L</td><td>M</td></tr> <tr><td colspan="5"> </td></tr> <tr><td>N</td><td>O</td><td>P</td><td>Q</td><td>R</td><td>S</td></tr> <tr><td colspan="6"> </td></tr> <tr><td>T</td><td>U</td><td>V</td><td>W</td><td>X</td><td>Y</td></tr> </table>	A	B	C	D					E	F	G	H					I	J	K	L	M						N	O	P	Q	R	S							T	U	V	W	X	Y
	A	B	C	D	
	E	F	G	H	
I	J	K	L	M	
N	O	P	Q	R	S	
T	U	V	W	X	Y	
REV. A	NOTES Locals in North Wind field added.	DWN RB	DATE Aug-2016	



QMS ISO 9001
REGISTERED FIRM



A MEMBER OF
THE SURVEY
ASSOCIATION



QMS ISO 14001
REGISTERED FIRM

Notes:

Grid and levels relate to OS GPS Active Network.

Maltby Land Surveys Ltd





2 QUEENS ROAD
HAYWARDS HEATH
WEST SUSSEX
RH16 1EB

Tel: 01444 416246
Fax: 01444 417897
E-Mail: ML.S@maltbysurveys.com
WebSite: <http://www.maltbysurveys.com>

SURVEYED	DSH	WELBECK CONSTEAD LAND LTD
DRAWN	DSH	
CHECKED	RAM	
 RICS		SCALE
		1/200 (A0 Sheet)
IMBERHORNE FARM, EAST GRINSTEAD, RH19 1TX		
TOPOGRAPHICAL SURVEY		
Job No	Rev	Drawing Number
16/186	A	16/186/100-V
Date:	JULY 2016	

[illegible]

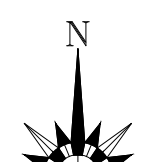	Sheet Layout (161/86/100) <table> <tr> <td colspan="13">XX</td> </tr> <tr> <td colspan="3">A</td> <td colspan="3">B</td> <td colspan="3">C</td> <td colspan="3">D</td> </tr> <tr> <td colspan="3">E</td> <td colspan="3">F</td> <td colspan="3">G</td> <td colspan="3">H</td> </tr> <tr> <td colspan="3">I</td> <td colspan="3">J</td> <td colspan="3">K</td> <td colspan="3">L</td> </tr> <tr> <td colspan="3">M</td> <td colspan="3">N</td> <td colspan="3">O</td> <td colspan="3">P</td> </tr> <tr> <td colspan="3">Q</td> <td colspan="3">R</td> <td colspan="3">S</td> <td colspan="3">T</td> </tr> <tr> <td colspan="3">U</td> <td colspan="3">V</td> <td colspan="3">W</td> <td colspan="3">X</td> </tr> <tr> <td colspan="3">Y</td> <td colspan="3">Z</td> <td colspan="3"></td> <td colspan="3"></td> </tr> </table>													XX													A			B			C			D			E			F			G			H			I			J			K			L			M			N			O			P			Q			R			S			T			U			V			W			X			Y			Z								
	XX	
	A			B			C			D	
	E			F			G			H	
	I			J			K			L	
	M			N			O			P	
	Q			R			S			T	
	U			V			W			X	
	Y			Z	
	REV. A	NOTES Levels in North West field added.	DRAWN BY	DATE Aug 2016	

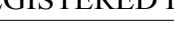

QMS ISO 9001
REGISTERED FIRM



A MEMBER OF
THE SURVEY
ASSOCIATION



QMS ISO 14001
REGISTERED FIRM

Notes:

Grid and levels relate to OS GPS Active Network.


Maltby Land Surveys Ltd




2 QUEENS ROAD
HAYWARDS HEATH
WEST SUSSEX
RH16 1EB

Tel: 01444 416246
Fax: 01444 417897
E-Mail: ML.S@maltbysurveys.com
WebSite: <http://www.maltbysurveys.com>

SURVEYED	DSH	WELBECK CONSTEAD LAND LTD
DRAWN	DSH	
CHECKED	RAM	
 RICS		SCALE
		1/200 (A0 Sheet)
IMBERHORNE FARM, EAST GRINSTEAD, RH19 1TX		
TOPOGRAPHICAL SURVEY		
Job No	Rev	Drawing Number
16/186	A	16/186/100-W
Date:	JULY 2016	

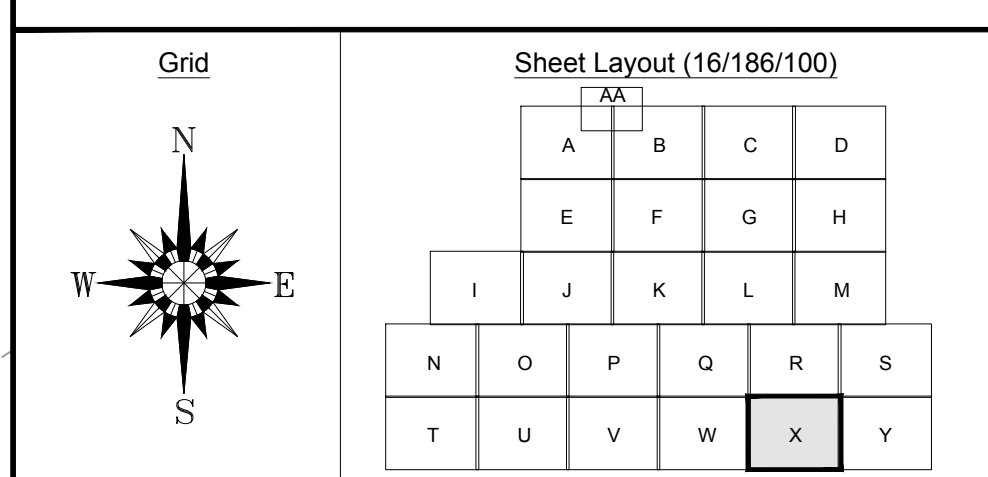[illegible]

REV. A	NOTES Levels in North West field added.	DWN RB	DATE Aug 2016
-----------	--	-----------	------------------

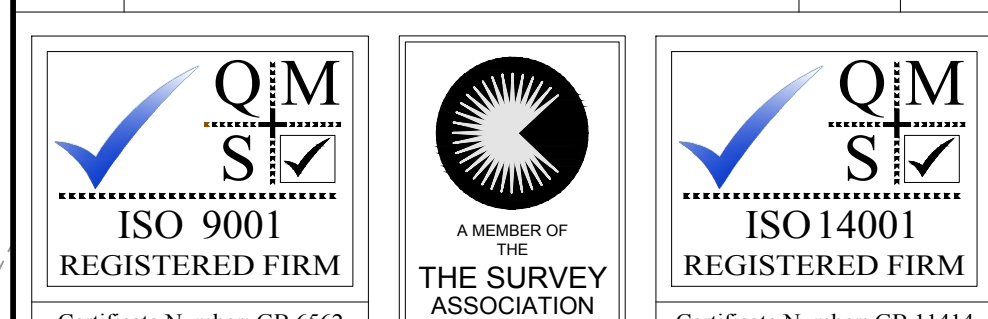

Notes:

Grid and levels relate to OS GPS Active Network.

Maltby Land Surveys Ltd




2 QUEENS ROAD
HAYWARDS HEATH
WEST SUSSEX
RH16 1EB


Tel: 01444 416246
Fax: 01444 417897
E-Mail: ML.S@maltbysurveys.com
WebSite: <http://www.maltbysurveys.com>

SURVEYED	DSH	WELBECK STRATEGIC LAND LTD
DRAWN	DSH	
CHECKED	RAM	
		SCALE
		1/200 (A0 Sheet)
IMBERHORNE FARM, EAST GRINSTEAD, RH19 1TX		

TOPOGRAPHICAL SURVEY									
Job No	Rev	Drawing Number							
16/186	A	16/186/100-X							
Date :	JULY 2016								

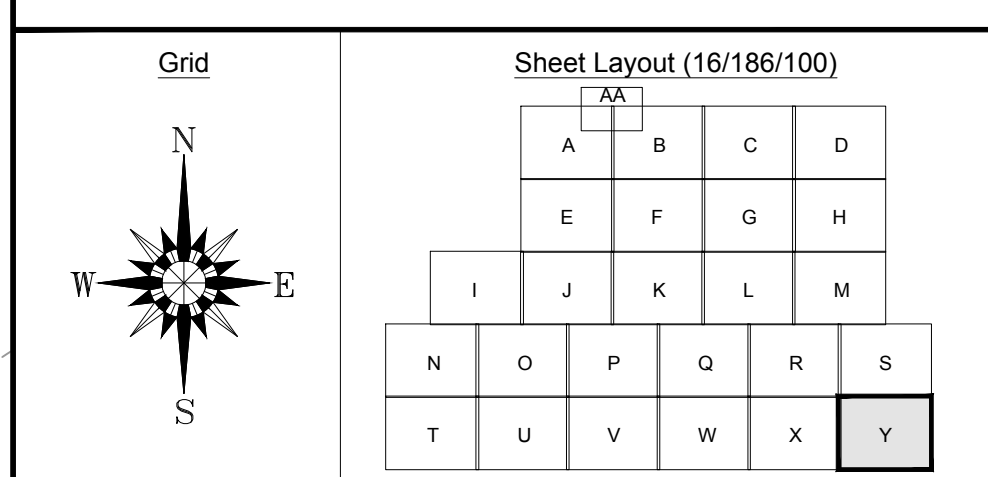[illegible]

REV. A	NOTES Levels in North West field added.	DWN RB	DATE Aug 2016
-----------	--	-----------	------------------

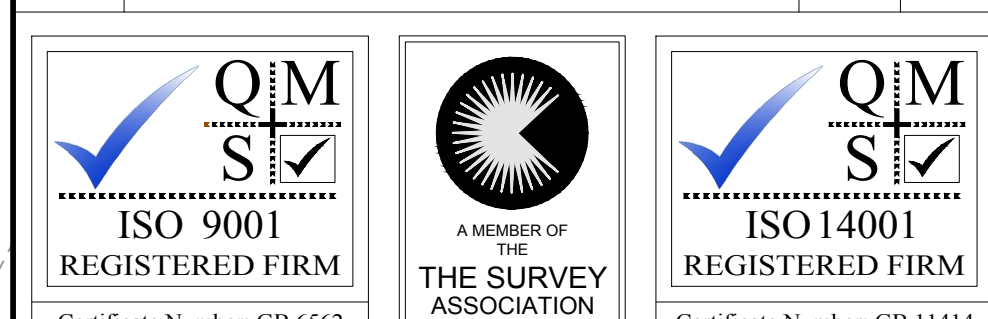

Notes:

Grid and levels relate to OS GPS Active Network.

Maltby Land Surveys Ltd



2 QUEENS ROAD
HAYWARDS HEATH
WEST SUSSEX
RH16 1EB

Tel: 01444 416246
Fax: 01444 417897
E-Mail: ML.S@maltbysurveys.com
WebSite: <http://www.maltbysurveys.com>

SURVEYED	DSH	WELBECK CONSTRUCTION LAND LTD
DRAWN	DSH	
CHECKED	RAM	
		SCALE
		1/200 (A0 Sheet)
IMBERHORNE FARM, EAST GRINSTEAD, RH19 1TX		
TOPOGRAPHICAL SURVEY		
Job No	Rev	Drawing Number
16/186	A	16/186/100-Y
Date:	JULY 2016	