



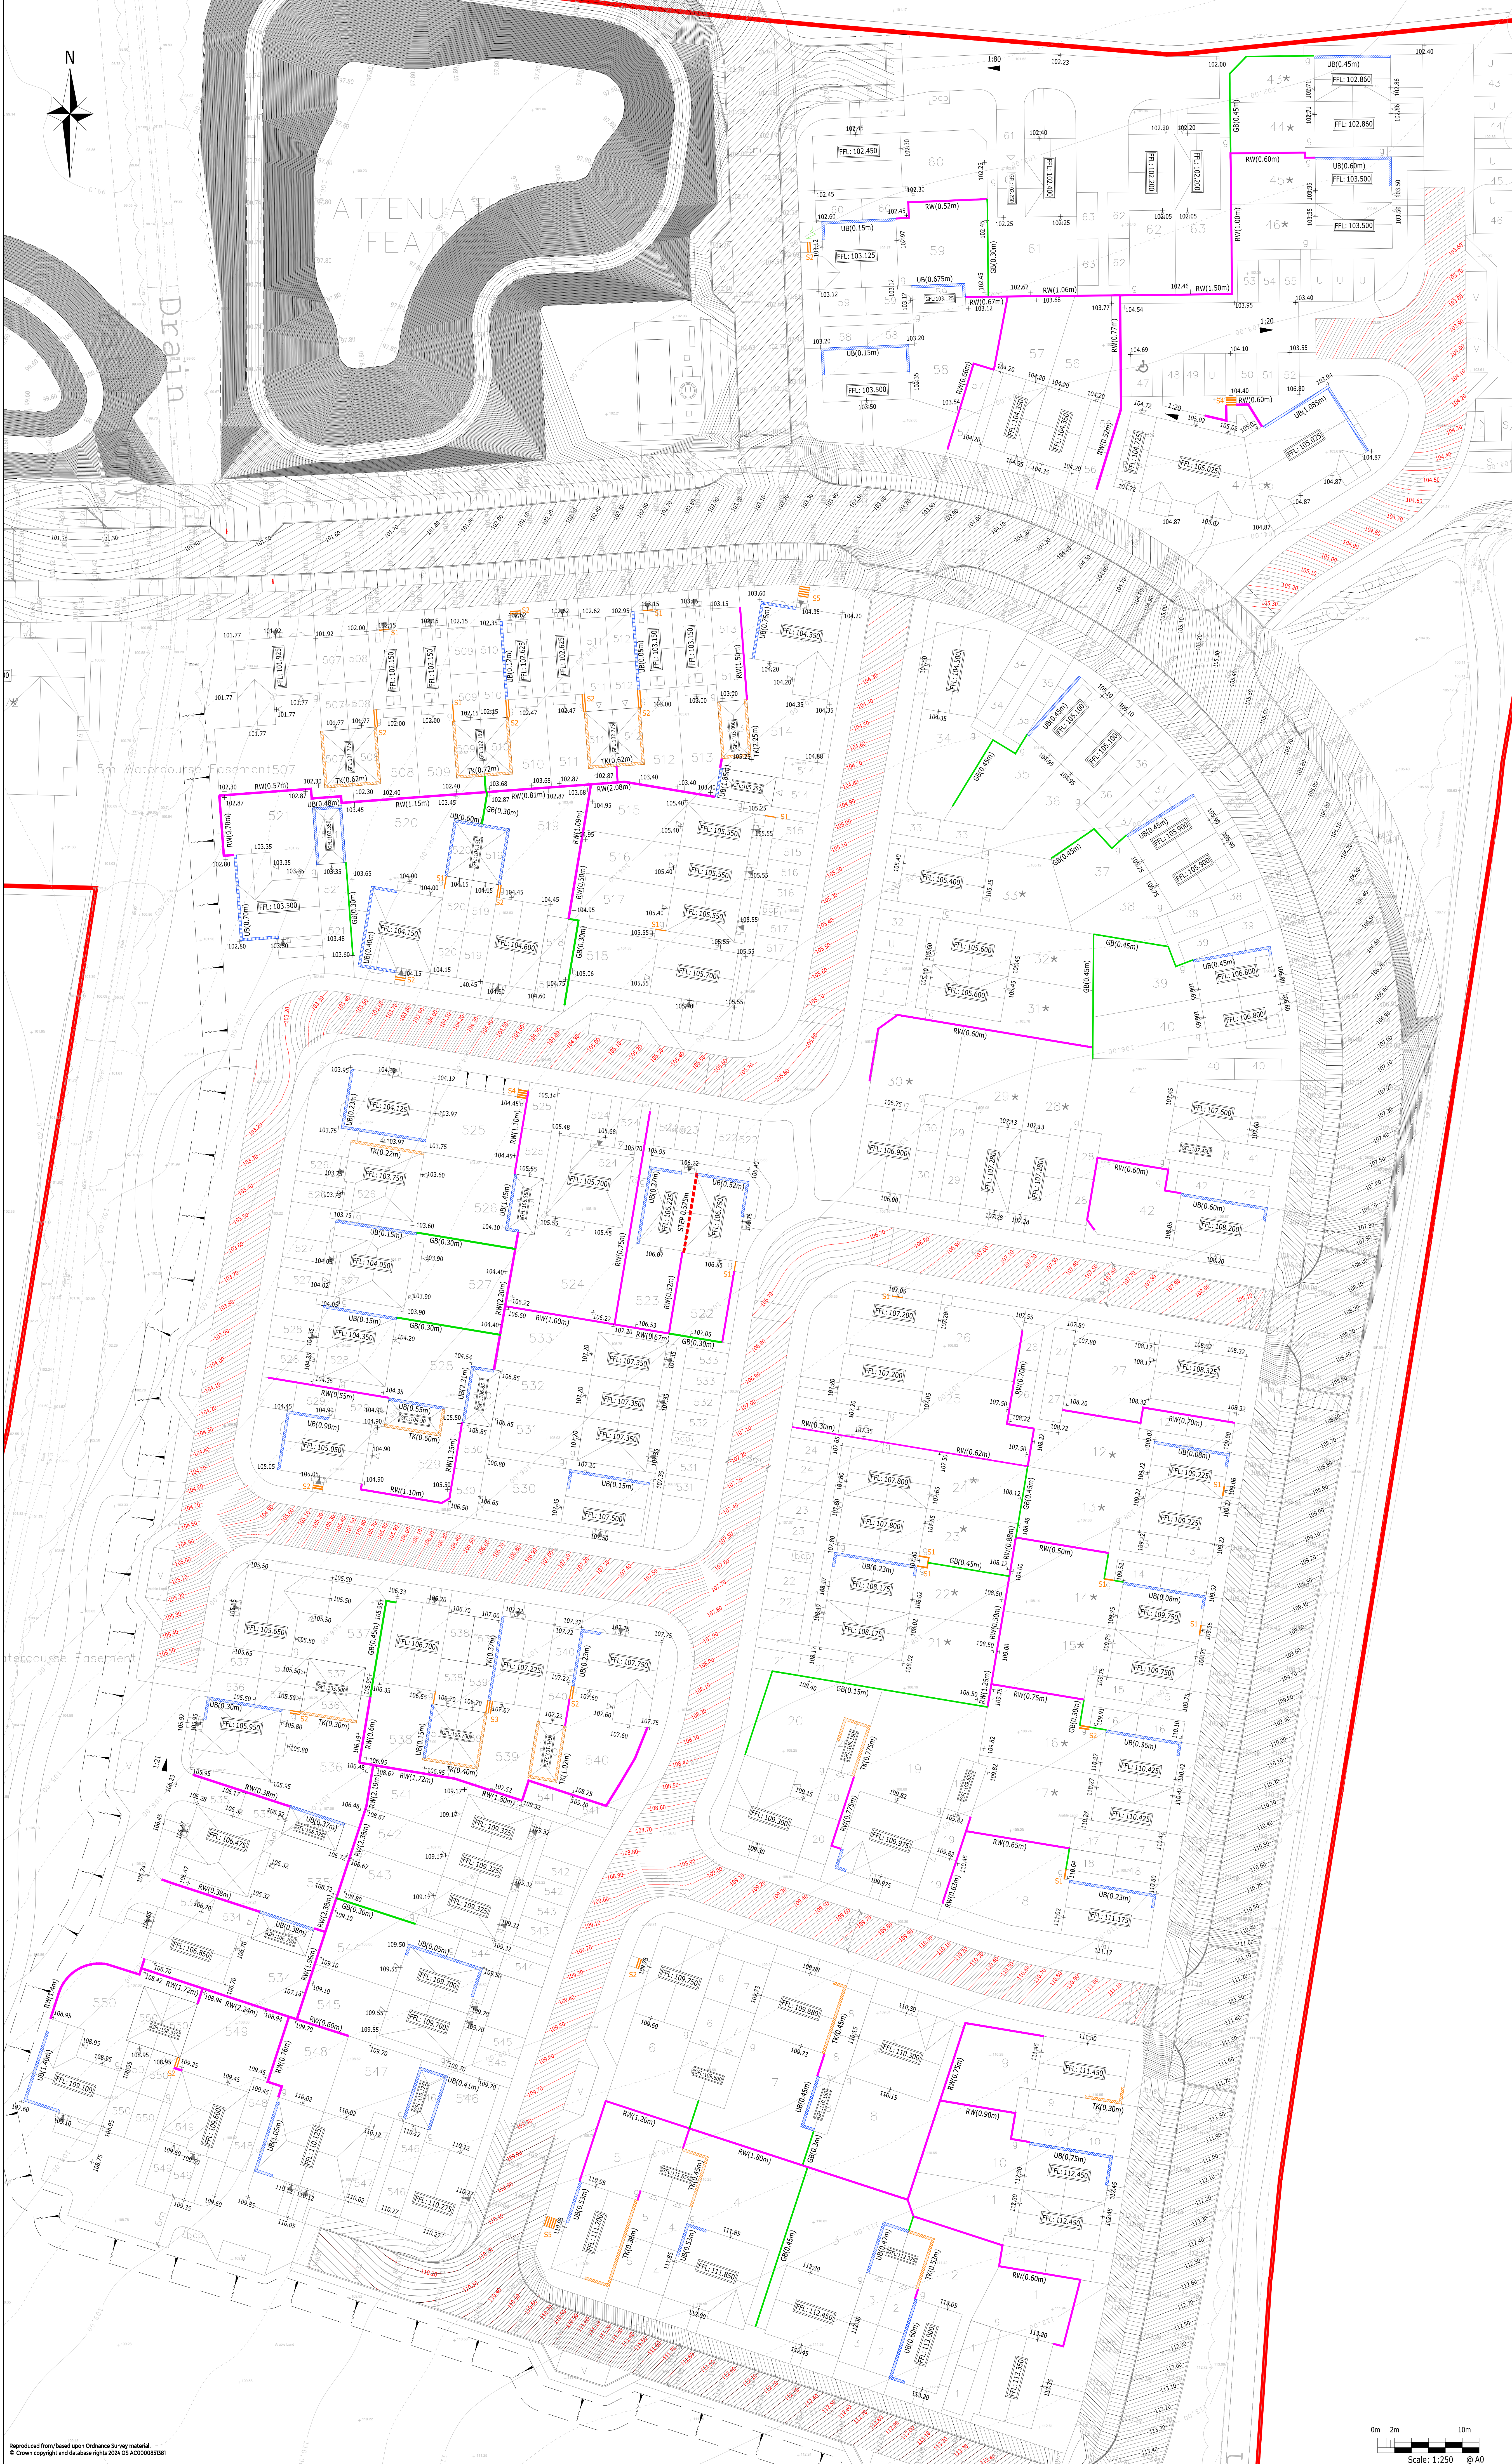

ENGINEERING KEY

- SITE BOUNDARY
- PFL: 105.300 PROPOSED FINISHED FLOOR LEVEL
- PFL: 105.150 PROPOSED GARAGE FLOOR LEVEL
- 105.15 PROPOSED LEVEL
- xx.xx PROPOSED MAJOR/ MINOR CONTOUR (0.1/0.02m)
- RW(0.75m) PROPOSED RETAINING WALL TO STRUCTURAL ENGINEERS SPECIFICATION
- GB(0.45m) PROPOSED GRAVEL BOARD WALK - MAX 450mm
- UB(1.00m) BUILDING PLOT DETAIL - UNDERBUILD
- TK(1.00m) BUILDING PLOT DETAIL - TANKING
- BUILDING PLOT DETAIL - SPLIT FFL
- S3 PROPOSED STEPS & NO. OF ON PRIMARY APPROACH ROUTES
- PROPOSED BANKING (1:3)

- NOTES:**
- THIS DRAWING IS TO BE READ IN CONJUNCTION WITH THE RELEVANT SPECIFICATION, INC. RISK ASSESSMENTS AND ALL OTHER RELATED DRAWINGS ISSUED BY THE ENGINEER.
 - DO NOT SCALE FROM THIS DRAWING. WORK FROM FIGURED DIMENSIONS ONLY.
 - ALL DIMENSIONS SHOWN ON THIS DRAWING ARE IN METRES UNLESS OTHERWISE STATED.
 - ALL DIMENSIONS, LEVELS AND SURVEY GRID CO-ORDINATES ARE TO BE CHECKED ON SITE AND THE ENGINEER NOTIFIED IMMEDIATELY OF ANY DISCREPANCIES PRIOR TO THE COMMENCEMENT OF THE WORKS.
 - NO DEVIATION FROM THE DETAILS SHOWN ON THIS DRAWING IS PERMITTED WITHOUT PRIOR PERMISSION FROM THE ENGINEER.
 - ANY WORKS OUTSIDE RED SITE BOUNDARY ARE FOR INFORMATION PURPOSES ONLY UNLESS SPECIFICALLY NOTED. ALL WORKS OUTSIDE THE SITE BOUNDARY WILL BE UNDERTAKEN BY OTHERS UNDER A SEPARATE CONTRACT.

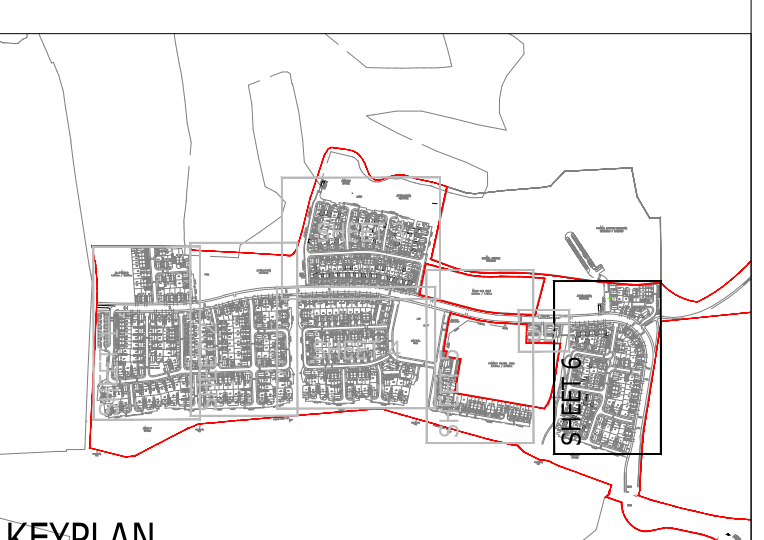

KEYPLAN

INFORMATION SUMMARY			
INFORMATION TYPE	SOURCE	REFERENCE	REVISION & DATE
SITE LAYOUT	Cooper Baile	CB_96_282_0	12/05/26 Rev. E
TOPOGRAPHICAL SURVEY	Mithray Land Surveys	16/186/100-2 000	July 2016 Rev C

P5	UPDATED TO SUIT NEW LAYOUT	CH	AD	3M	02-06-24
P2	UPDATED TO SUIT NEW LAYOUT	ADS	CC	AD	18-02-25
P1	FIRST ISSUE	AMC	AMC	AD	28-11-25
Rev/	Description	Drm	Chk	App	Date
Purpose:	PRELIMINARY		NOT YET APPROVED		

ARDENT CONSULTING ENGINEERS
AN EMPLOYEE OWNED COMPANY

Third Floor
The Hallmark Building
52-56 Leadenhall Street
London
EC3M 5SE

Tel: 020 7680 4088
Web: www.ardent-ce.co.uk
E-mail: enquiries@ardent-ce.co.uk

Client:

VISTRY SOUTH EAST

Project Title:

IMBERHORNE FARM, EAST GRINSTEAD

Drawing Title			
PROPOSED LEVELS - SHEET 6			
Drawn by	Checked by	Approved by	Revision
AMC	AMC	AD	
Scale	Date	P3	
1:250@A0	28-11-25		
Drawing Number			
2206781-ACE-XX-XX-DR-C-0606			



Scale: 1:250 @ A0