

- Materials Key:
- 1. Red brick
 - 2. Red clay roof tiles
 - 3. White painted brick
 - 4. White framed windows / doors
 - 5. Concrete aperture lintels




Existing North (Side) Elevation



Existing East (Front) Elevation



Existing West (Rear) Elevation

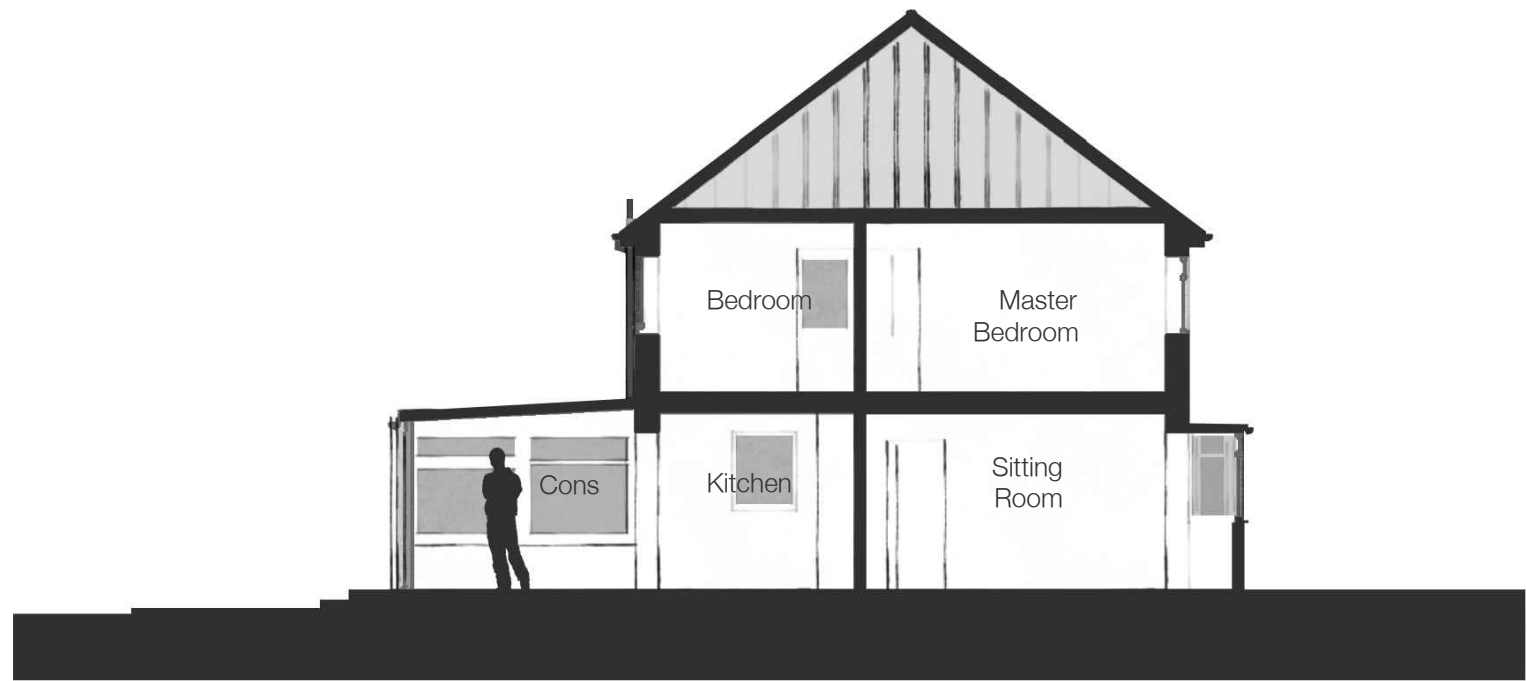

Existing Section 1

Cerath Studio