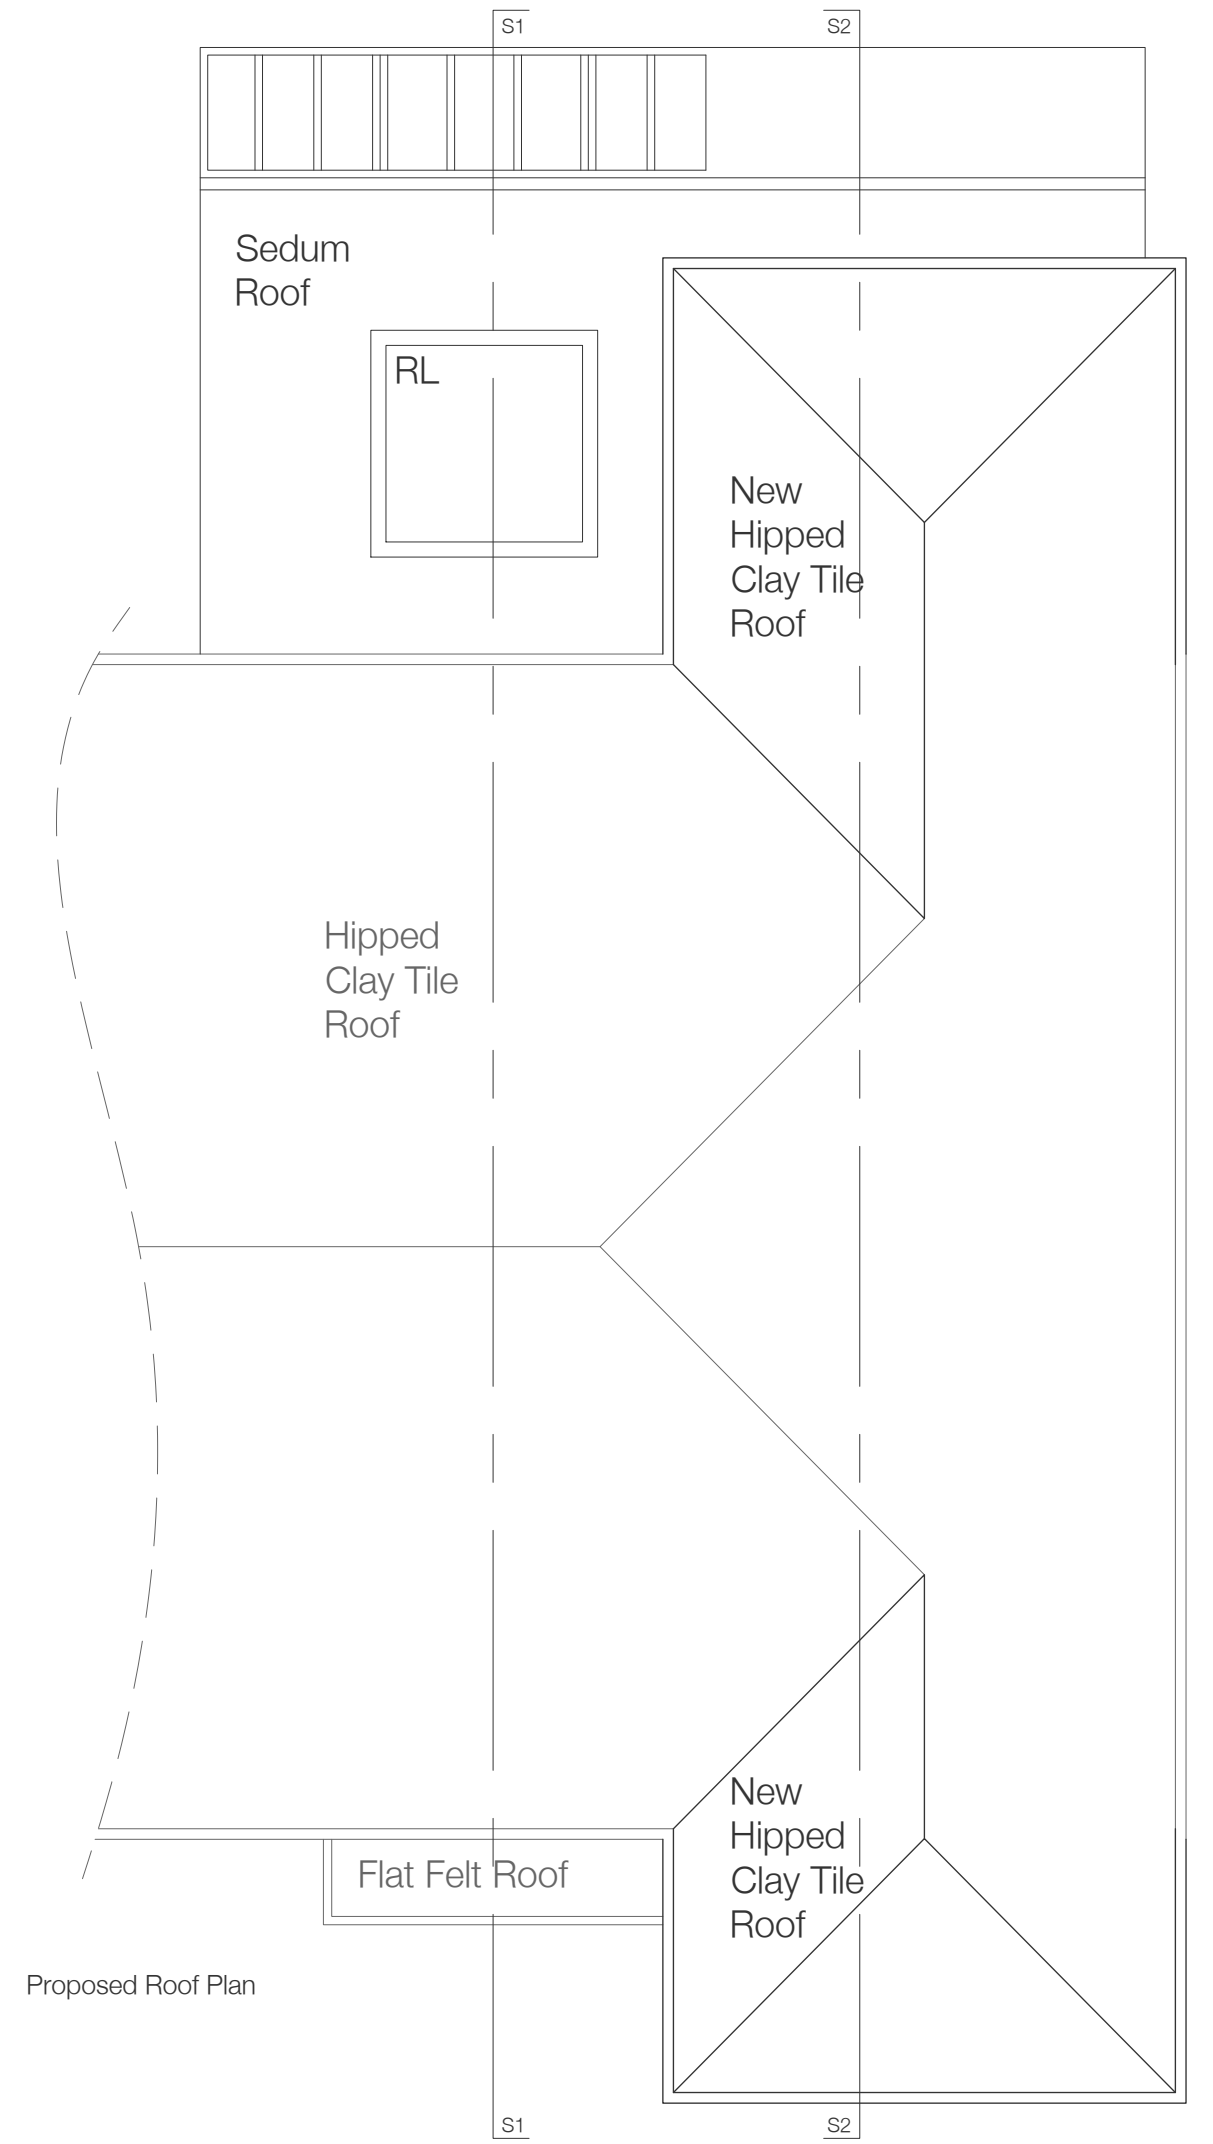
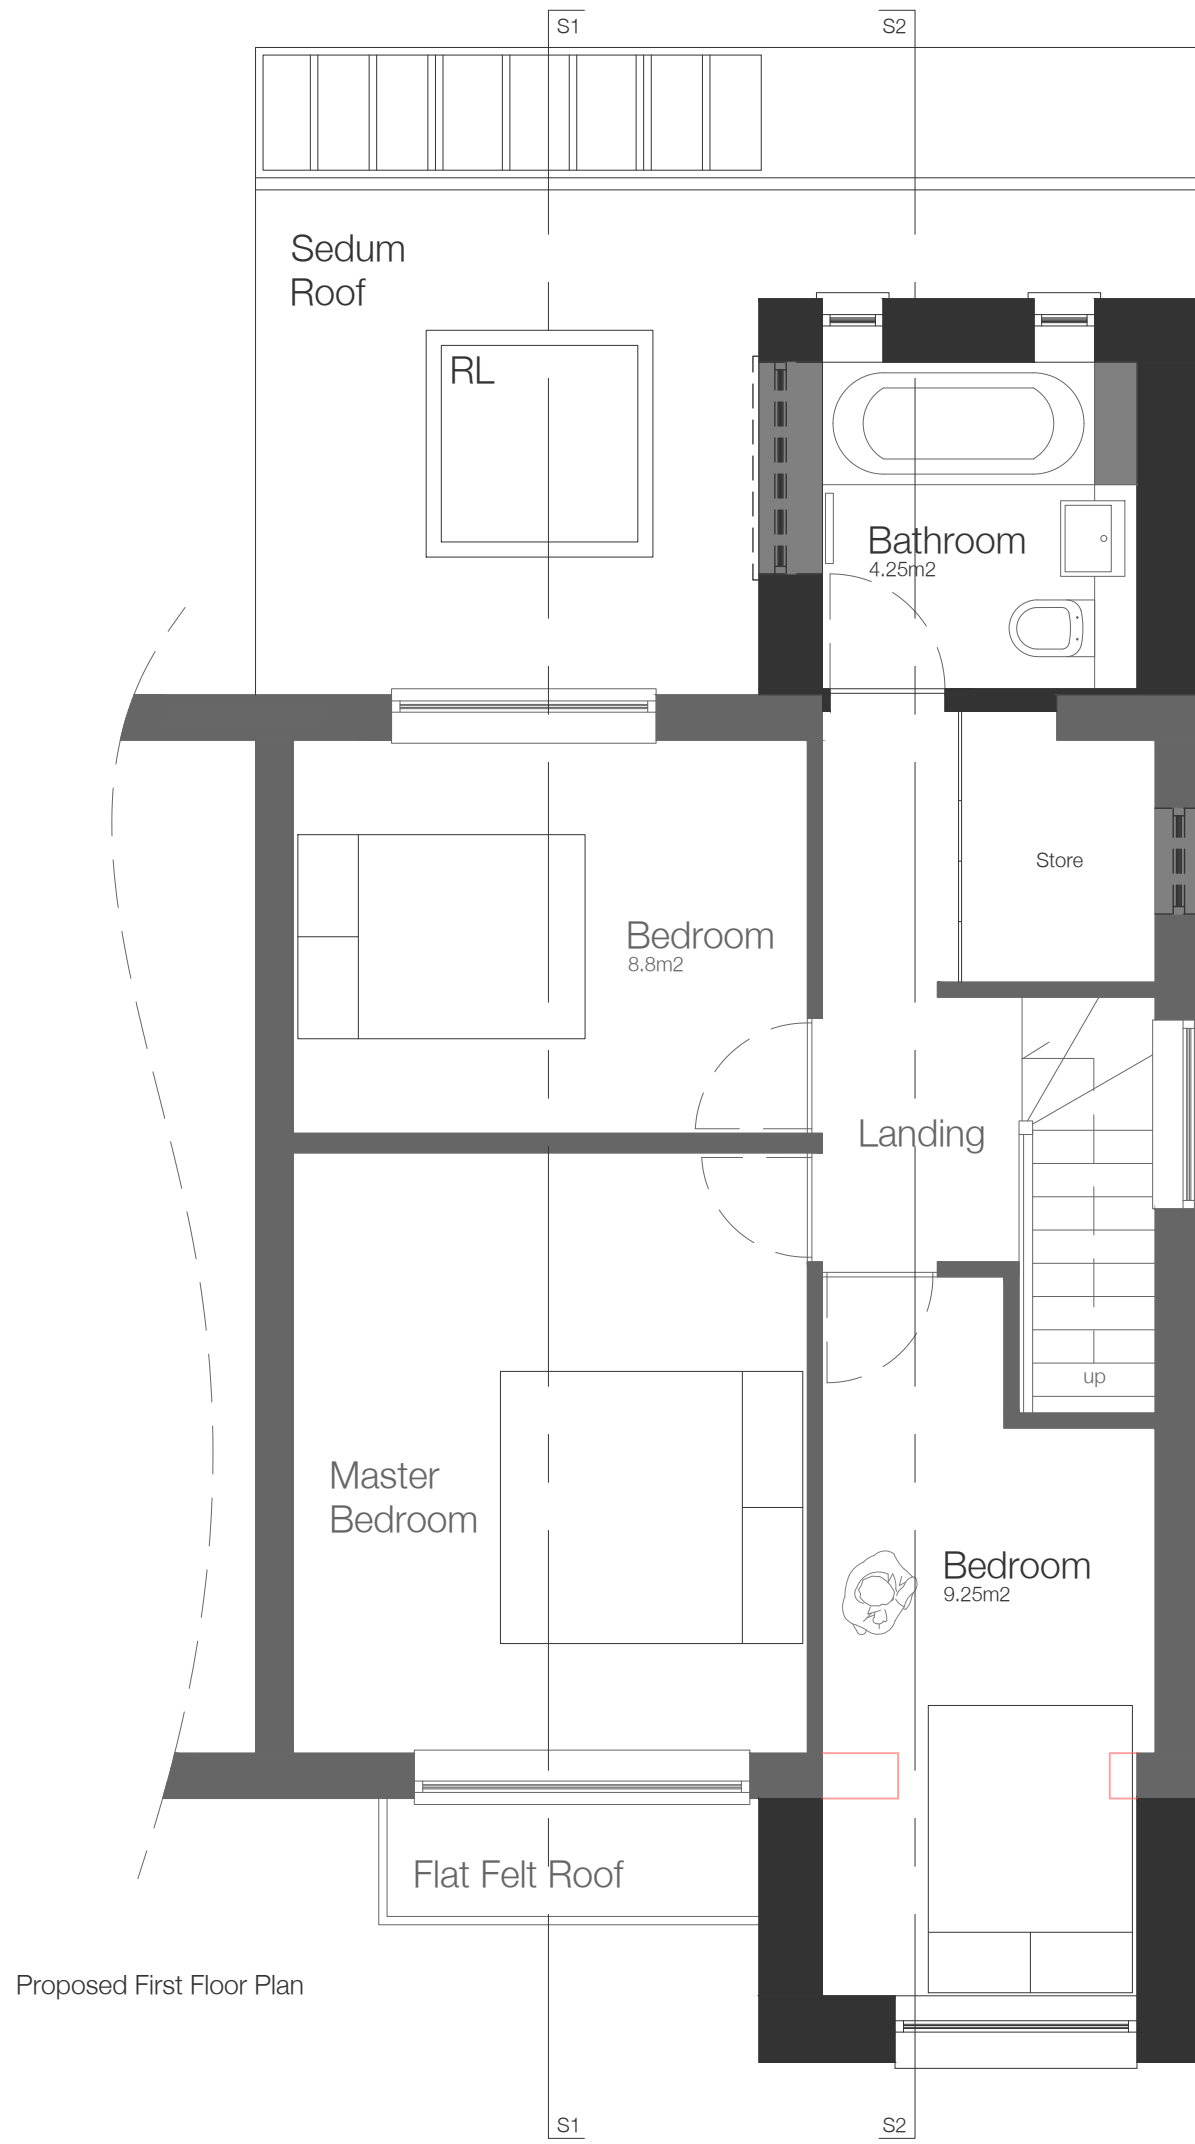
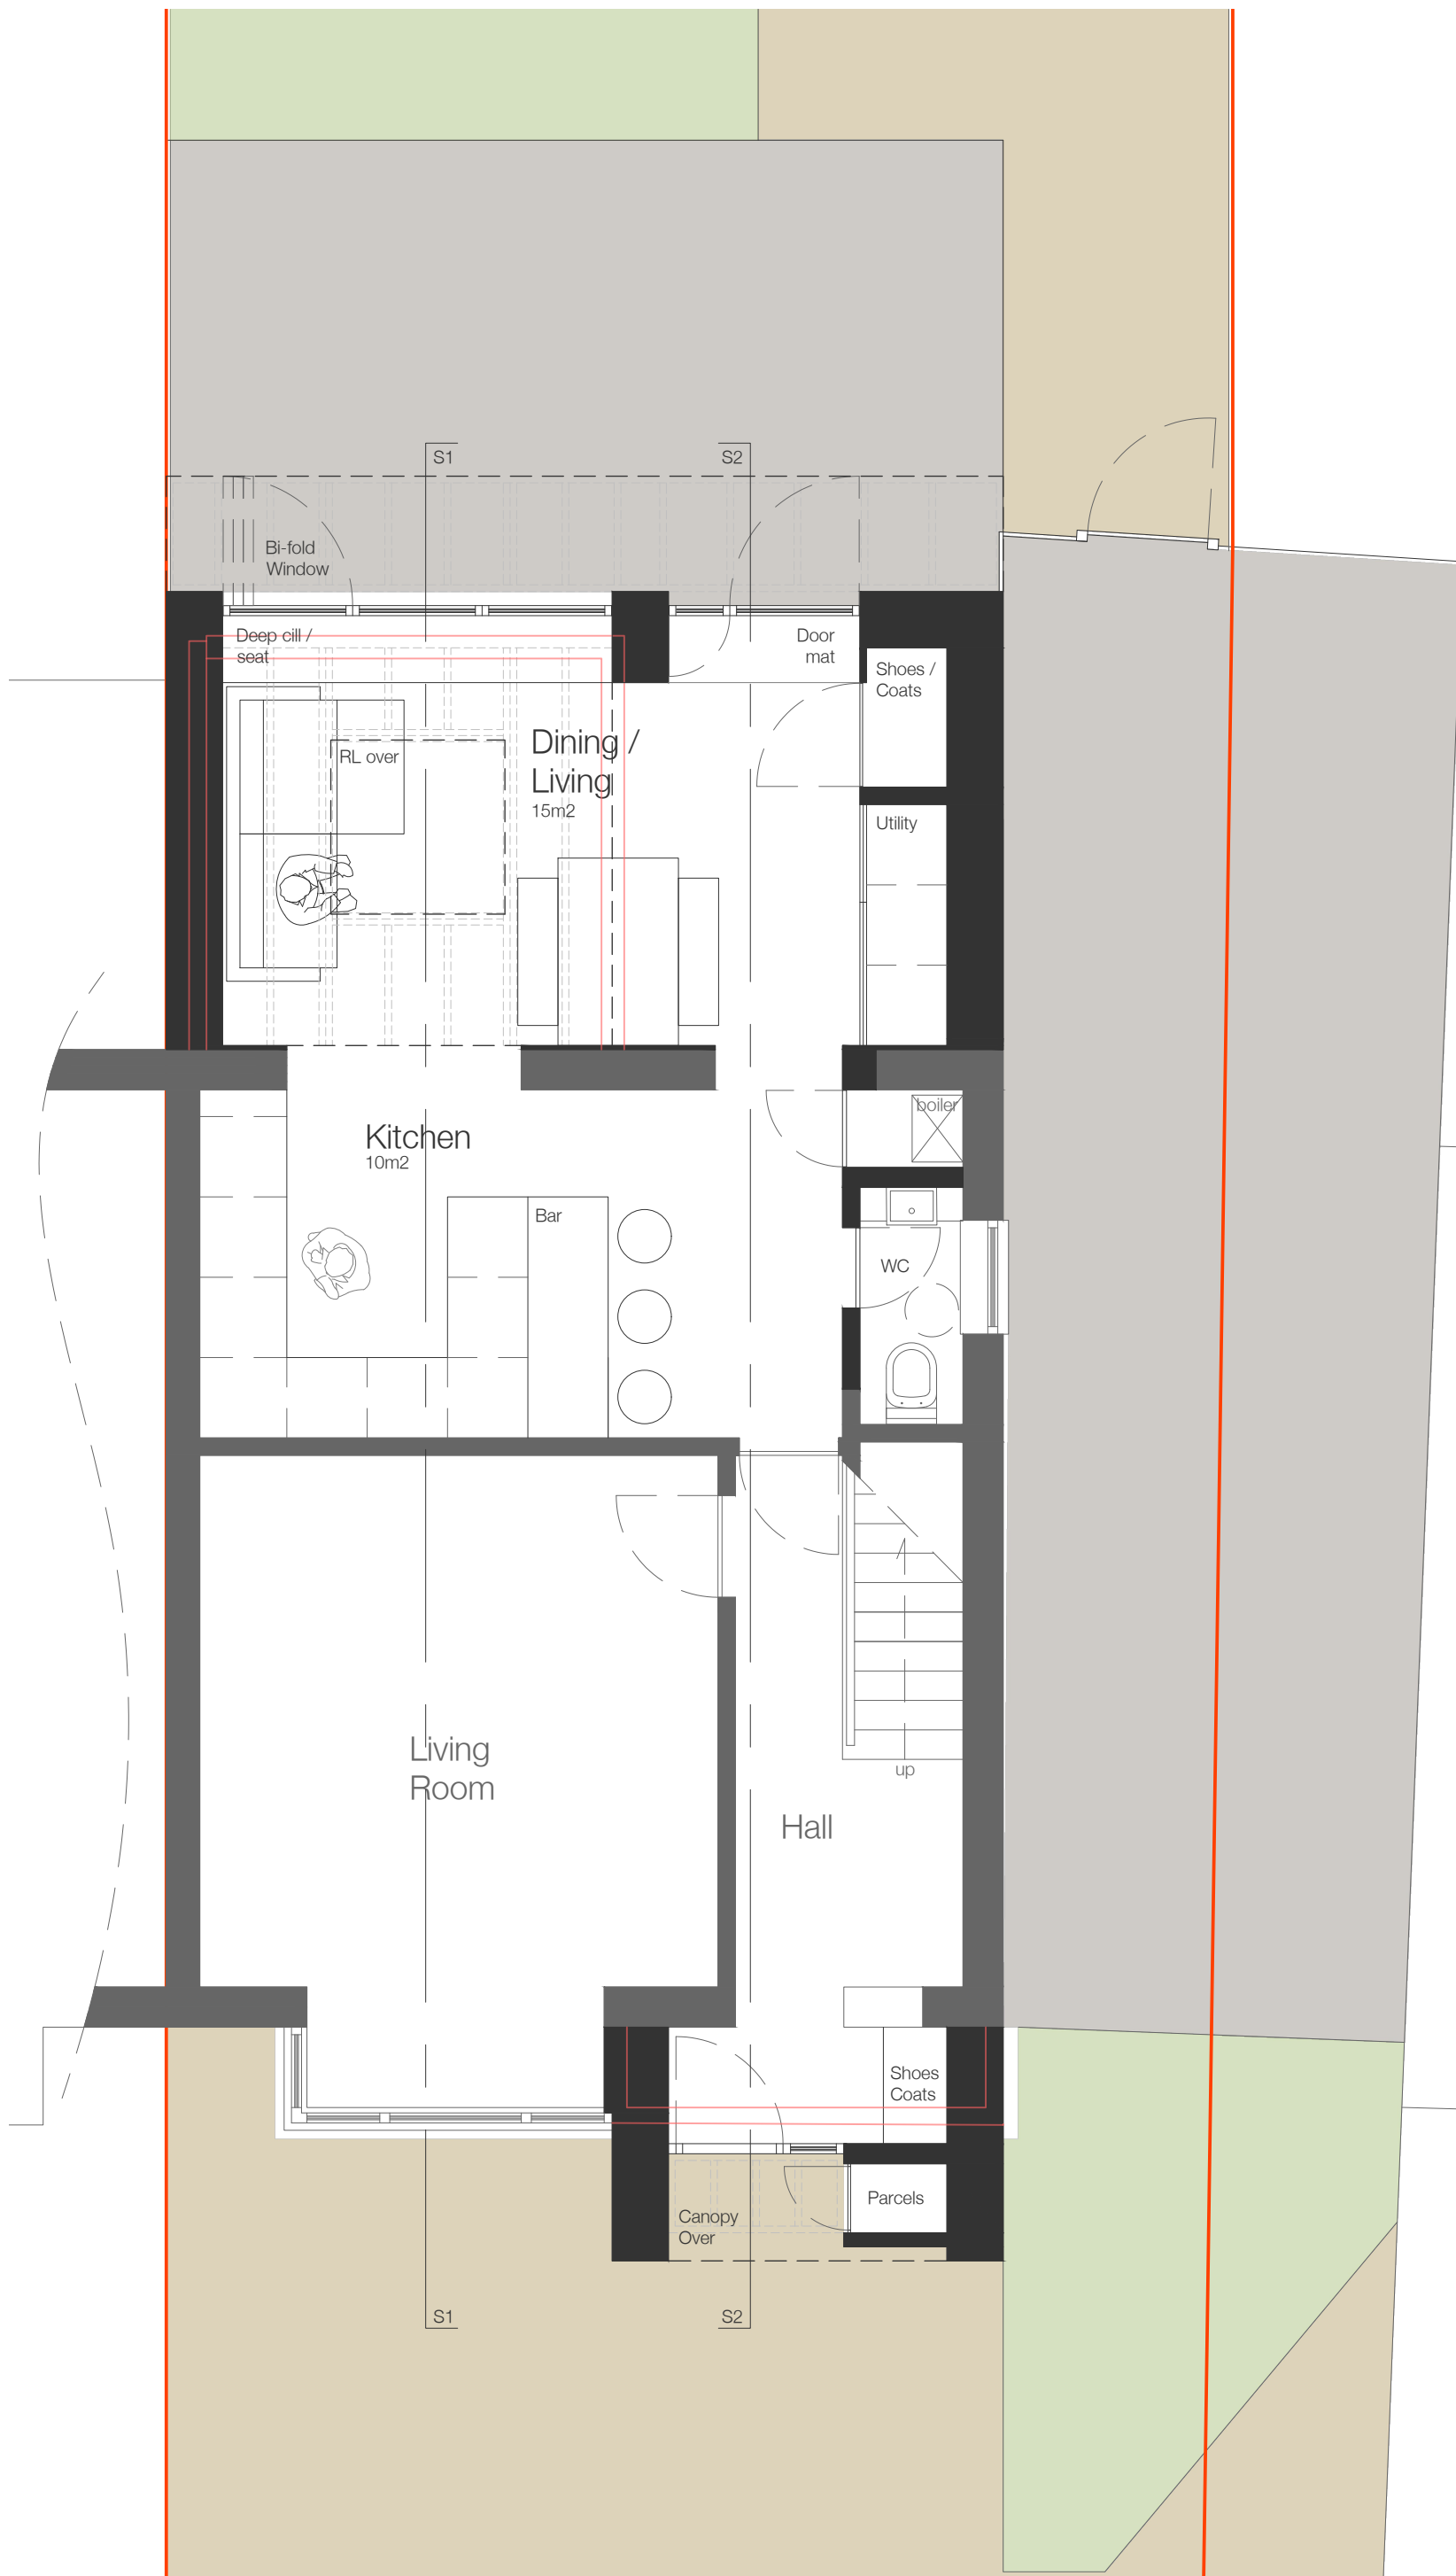


*Note - Cerath Studio did not undertake the measured surveys of the property and does not take responsibility for any discrepancies.