

29 September 2021

Our Ref: C488 CPP

Steve Payne
Countryside Properties (UK) Ltd
Countryside House,
The Drive,
Brentwood,
Essex
CM13 3AT

By Email Only

RE: BURGESS HILL – PORT ON PRE-TREATMENT AND DISPOSAL FROM PHASE 2 AREA

Dear Steve,

Please find below a summary of the recent processing and disposal works undertaken at the Burgess Hill Phase 2 site.

Introduction:

Soilfix Limited (Soilfix) were commissioned by Countryside Properties (UK) Limited (Countryside) to undertake;

- Controlled scrape of four hotspots of shallow unsuitable made ground previously identified by IDOM; and
- Processing and removal off site of two stockpiles containing asbestos fragments unsuitable for reuse on site.

Soilfix's works commenced on 23rd August 2021 and were completed on 7th September 2021.

Drawings of the site, excavation and stockpile locations are included in Appendix A.

Photographs of the works are included in Appendix B.

Site Description & Background:

Remediation has been previously completed within the Phase 2 area of site. Remediation was carried out by Sanctus on behalf of Homes England with the objective of delivering a clean site for onward development by Countryside. Following post-clearance verification testing by IDOM Merebrook it was established that some limited remedial actions were still required in localised areas in the former farm fly-tipped area. This additional work included the removal of stockpiles of unsuitable material that remained on site, removal of unsuitable shallow soils in three areas where unsuitable made ground (with inclusions of plastic brick, glass) remained, and removal of an additional area where asbestos fibres were detected.

A drawing from IDOM Merebrook's Land Contamination Assessment report (Jan 2021) in Appendix A shows the locations of the hotspots. Drawing 2185-1 in Appendix A showing the two stockpiles requiring removal (SP1 and SP2), the three hotspots of unsuitable made ground (MHP305, MHP315 and MHP316) and the additional area where asbestos fibres were identified (MHP308).

The report by IDOM Merebrook detailing the required works is:

- Summary Land Contamination Assessment, January 2021, CLA-21949D-20-276

Site Works Objectives:

The objectives of Soilfix's site works were as follows:

- Process the two stockpiles to remove visible asbestos fragments and oversized material to provide a reduced disposal cost of the soils to the client;
- Removal off site of the picked asbestos fragments and over-sized materials; and
- Scrape any visible made ground from the four hotspots (for processing and removal off site) and carry out a watching brief while scraping across the MHP308 area to pick and remove any visible asbestos.

Description of Works

Access to the Phase 2 works area was across a temporary bridge installed by Coinford at the north end of Freeks Lane.

Processing and removal off site of the stockpiles

The processing and disposal of the stockpiles are detailed below.

- Prior to works commencing a pre-start survey of the site was carried out. See Drawing 2185-1 in Appendix A. Volumes of SP1 and SP2 were measured as 448 m³ and 864 m³ respectively. The areas of the unsuitable made ground and potential asbestos area were marked out on site.
- A welfare and parking area were set up, segregated from the rest of the site by heras fences.
- A baseline monitoring visit for airborne asbestos fibres was carried out before any excavation works began. No fibres were detected. Certificates are provided in Appendix F.
- The shrubs and greenery from the top of both stockpiles were carefully scraped off and left stockpiled to one side to rot down, as agreed with the client.
- A processing area was prepared to the south of the area by the haul road. Grass was scraped off leaving the natural clay beneath. This was also where the processed soils were subsequently loaded to lorries. An asbestos decontamination area was set up next to the processing area.
- Stockpile SP1 and SP2 soils were transferred to the processing area by rear tipping dumper.
- The stockpile soils were riddled to remove any over-size materials eg. brick, concrete and plastic. Over-sized materials were stockpiled separately.
- A watching brief was carried out by trained asbestos operatives to hand pick any visible asbestos fragments during the riddling process. Asbestos fragments were hand picked, double bagged and stored in an asbestos-only lockable bin.
- The polythene liner beneath both stockpiles was removed and disposed of off site. Natural ground was present beneath both stockpile areas.
- Dust suppression was carried out throughout the works using hose pipe and towable dust suppression bowser when required.

- A second airborne fibre monitoring visit was carried out during the processing works. Six air samples were recovered from the boundary of the works area. Certificates are provided in Appendix F. No asbestos fibres were detected during this monitoring.
- 8-wheeled tipper lorries were used to transport the processed soils offsite under Duty of Care. 134 loads of soil and 2 loads of oversized concrete (approx. 1,340m³) were disposed of off-site. Waste transfer notes for the soils are provided in Appendix C
- The bagged asbestos waste was collected at the end of the works by specialist hauler and disposed offsite under Duty of Care. A Hazardous Waste Consignment note for the asbestos is provided in Appendix C
- Two skips of general waste including the polythene from beneath the stockpiles was disposed off site. Duty of Care tickets provided in Appendix C.
- The Freeks Lane track was repaired of small depressions at the end of each day and on completion.
- The base of the processing area was scraped to the natural clay to remove any processed soil and made ground.
- IDOM visited the site on 2nd September and carried out visual verification to confirm that the two stockpiles had been removed to leave natural ground in these areas.

Hot spot excavation works

- Shrubs and grass were carefully removed from the three made-ground areas and one potential asbestos area to avoid mixing made ground with the organic material.
- Minor areas of shallow made ground were observed in areas MHP305, MHP315 and MHP316. This made ground was scraped down approximately 100mm until natural ground was encountered. This made ground was moved to the processing area for processing and offsite disposal.
- A careful inspection of the potential asbestos area MHP308 was carried out to see if any visible asbestos fragments were present. No asbestos was observed and there was no made ground present in this area either.
- IDOM Merebrook carried out an inspection of the hotspot areas on 2nd September. This information will be reported separately by IDOM Merebrook.
- As requested by the client, the shrub and grass organic material scraped off from the hotspot areas was placed back in these areas to reinstate on completion.


An as-built survey was carried out once all works had been completed, see Drawing 2185-2 in Appendix A

A photograph log of the processing and excavation works is provided in Appendix B.

We trust the above meets with your approval. Please let me know if you have any queries.

Yours sincerely

For and on behalf of Soilfix Limited

 

Jim Hayward

Project Manager

Attached:

Appendix A – Drawings

Appendix B – Photographs

Appendix C – Disposal tickets

Appendix D – Waste Carriers Licenses

Appendix E – Receiving Waste Facility Permits

Appendix F – Airborne fibre monitoring certificates

Appendix A

Drawings



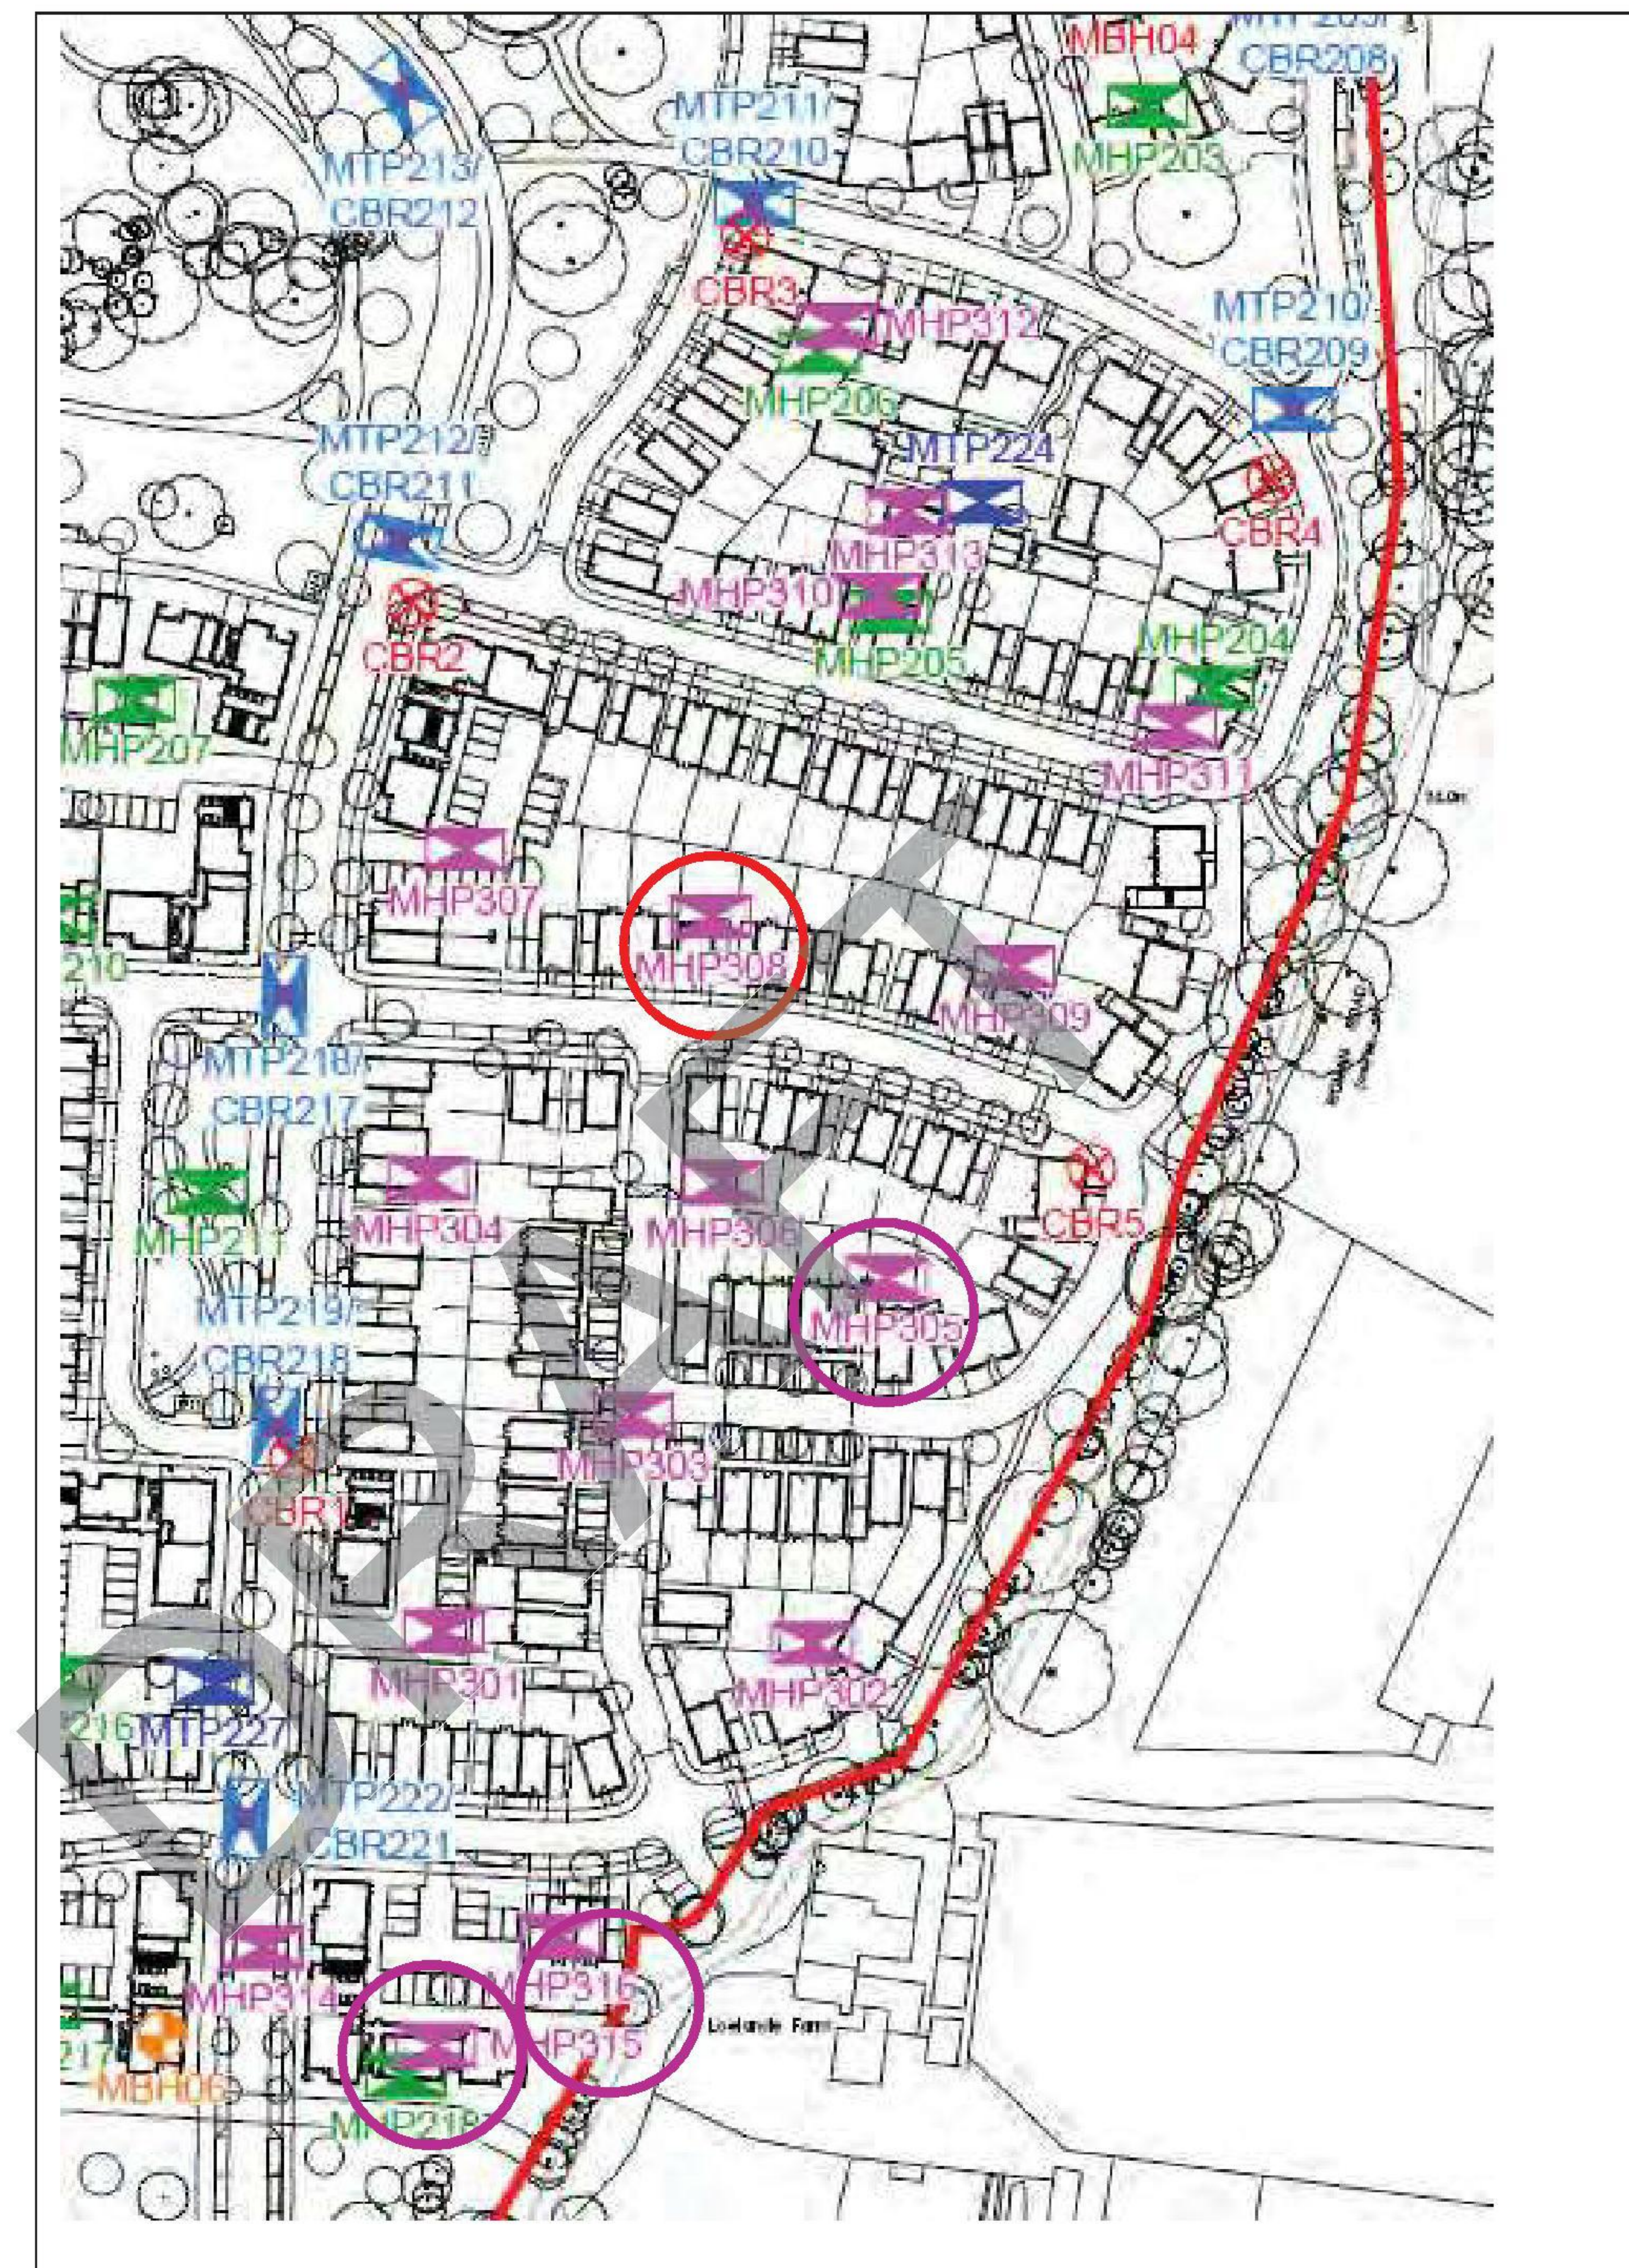



Figure 11: Areas where additional work is required.

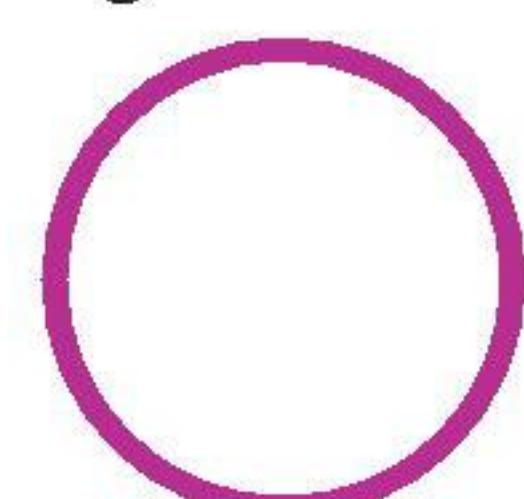

Residual made ground with deleterious materials (MHP305, MHP316, MHP316).

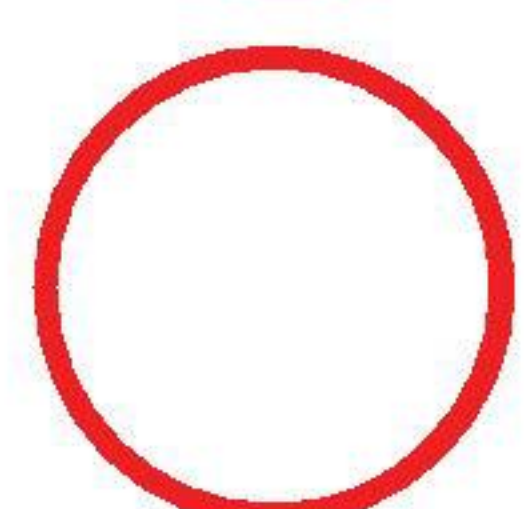

Location where asbestos was detected in soils post-site strip (MHP308)

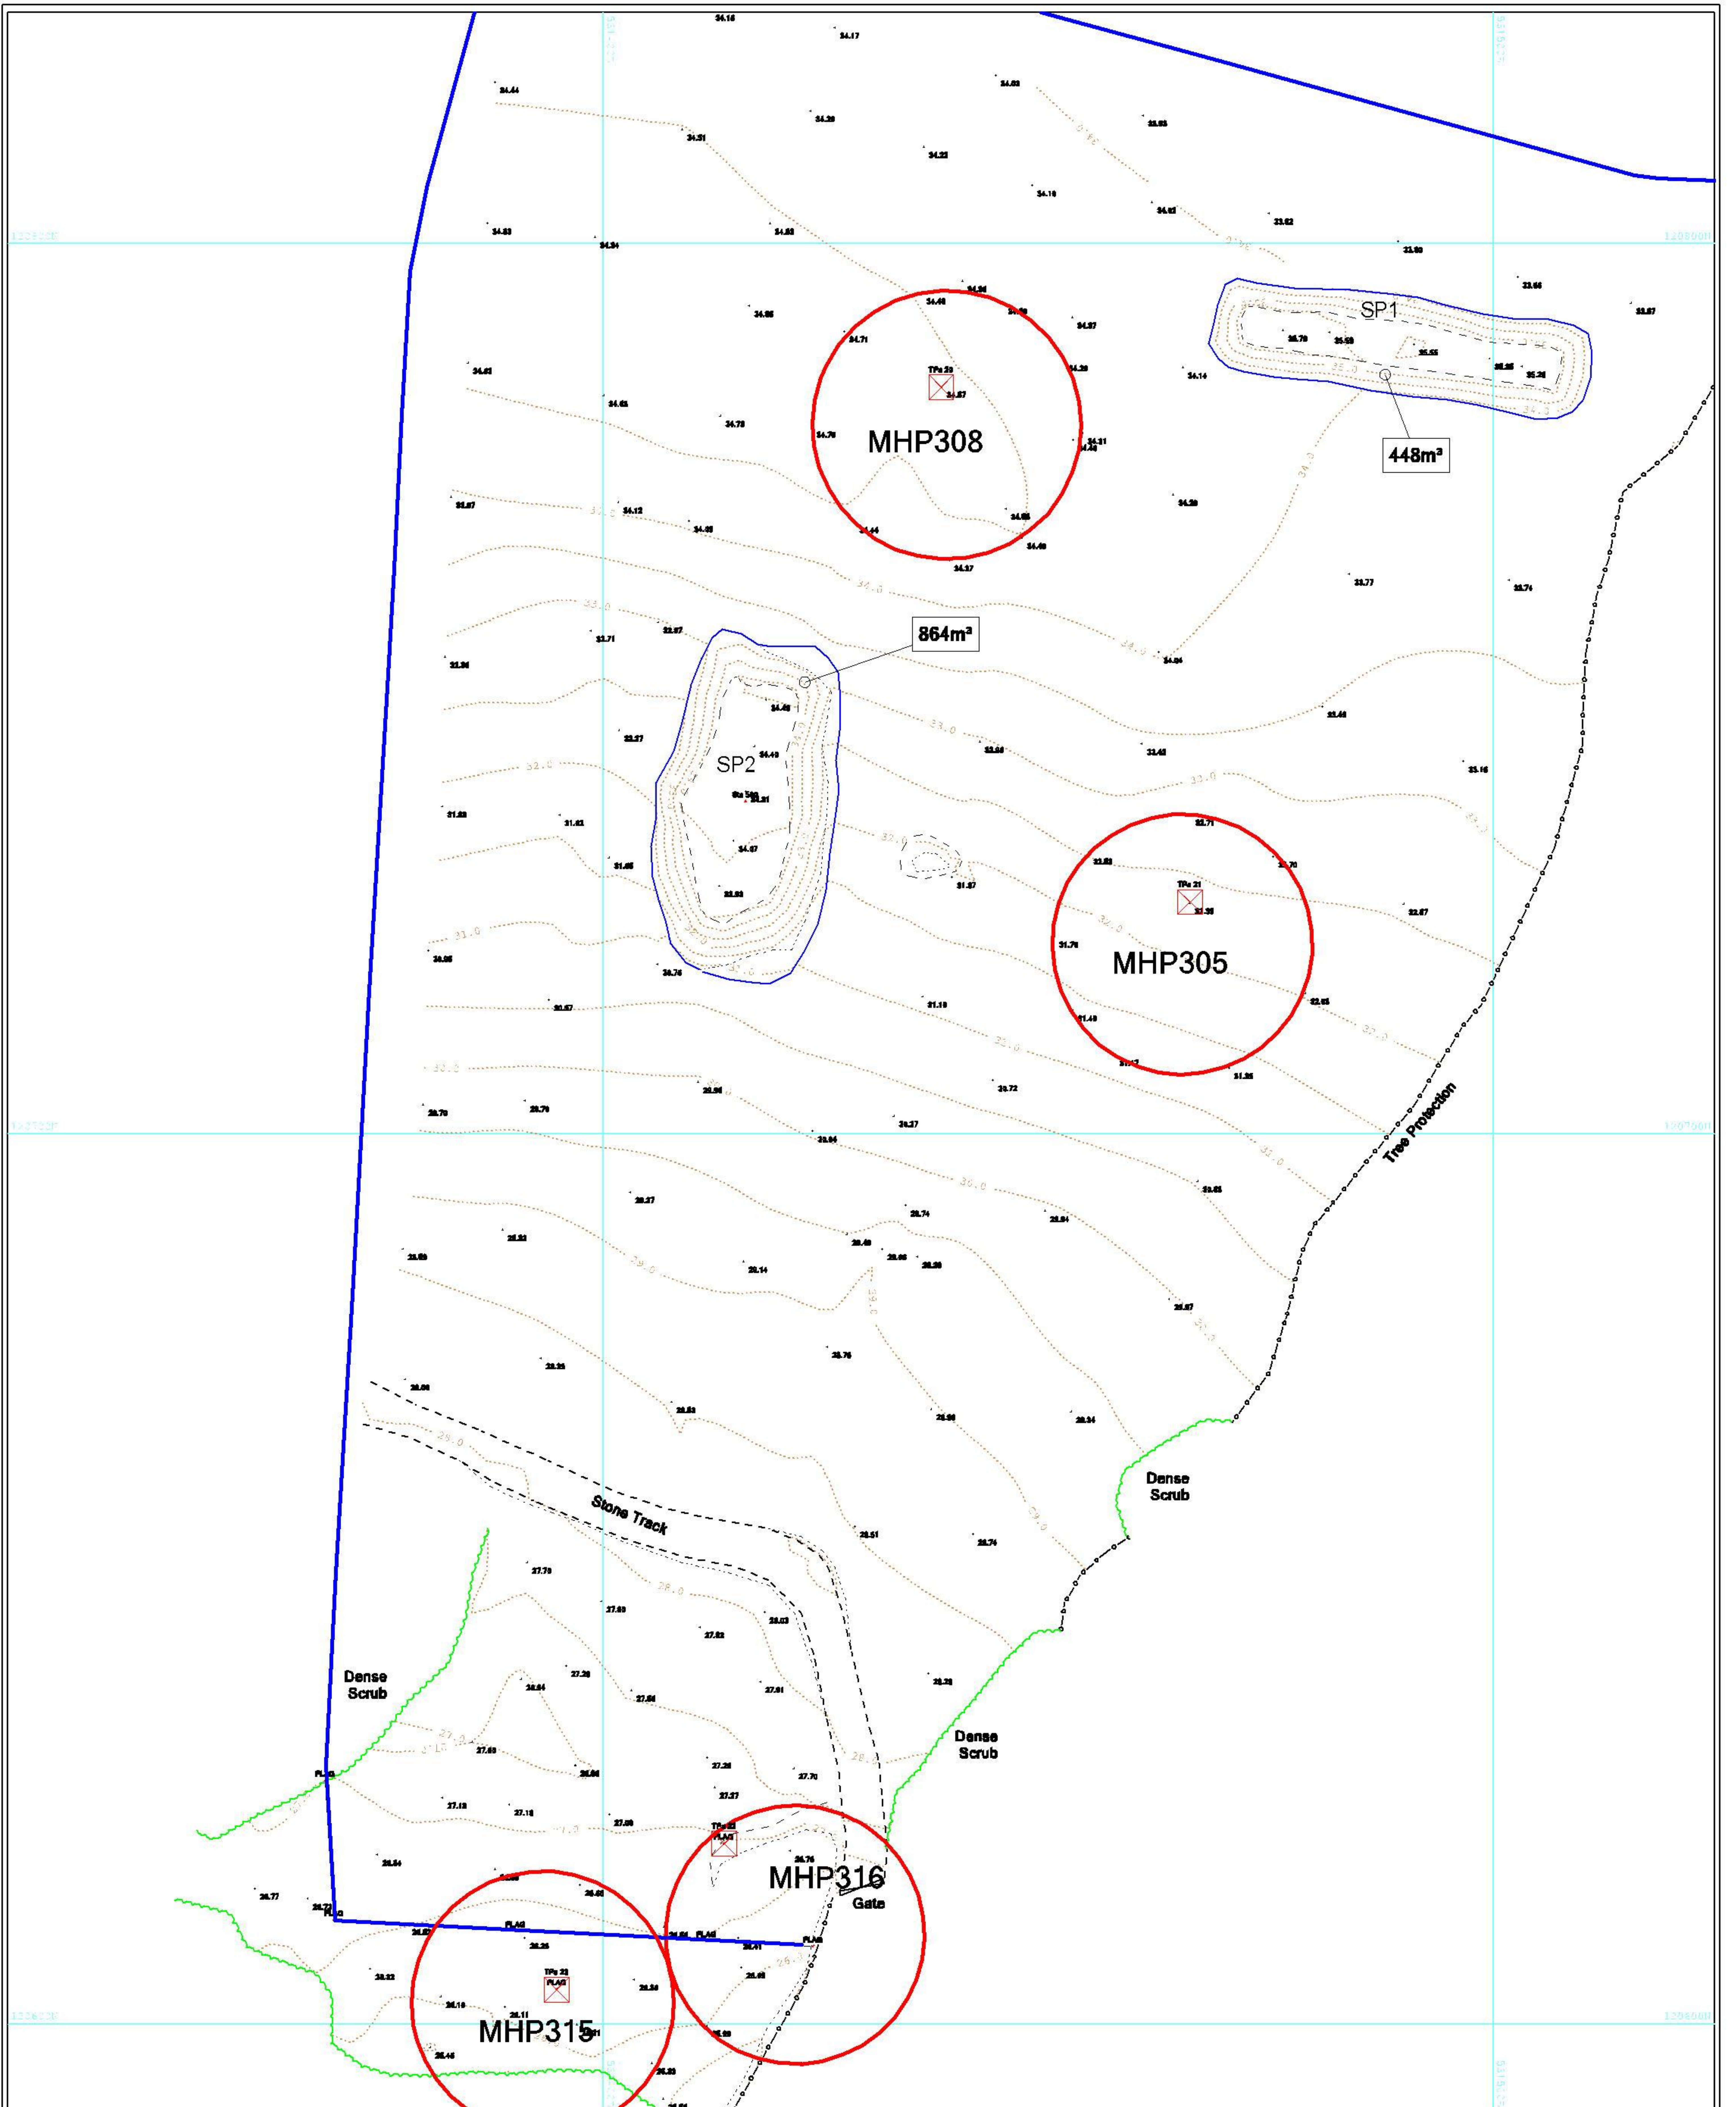

Freeks Farm	
Phase 2 Pre Start Survey 5 August 2021	
Drawn By TJP	Date 05-AUG-21
Scale 1 : 500	Drawing No. 2185-1

Appendix B

Photographs





Photo 1: Stockpile SP1



Photo 2: Stockpile SP2



Photo 3: removing shrubs from S



Photo 4: Processing area



Photo 5: Cleared hotspot area MHP316



Photo 6: Clearing hotspot MHP308



Photo 7: Asbestos decontamination area and SP2



Photo 8: Dust suppression in pr



Photo 9: Oversized processed materia



Photo 10: Site completion of SP2



Photo 11: Site completion



Photo 12: Site completion



Photo 13: Site completio



Photo 14: Temporary bridge at end of works

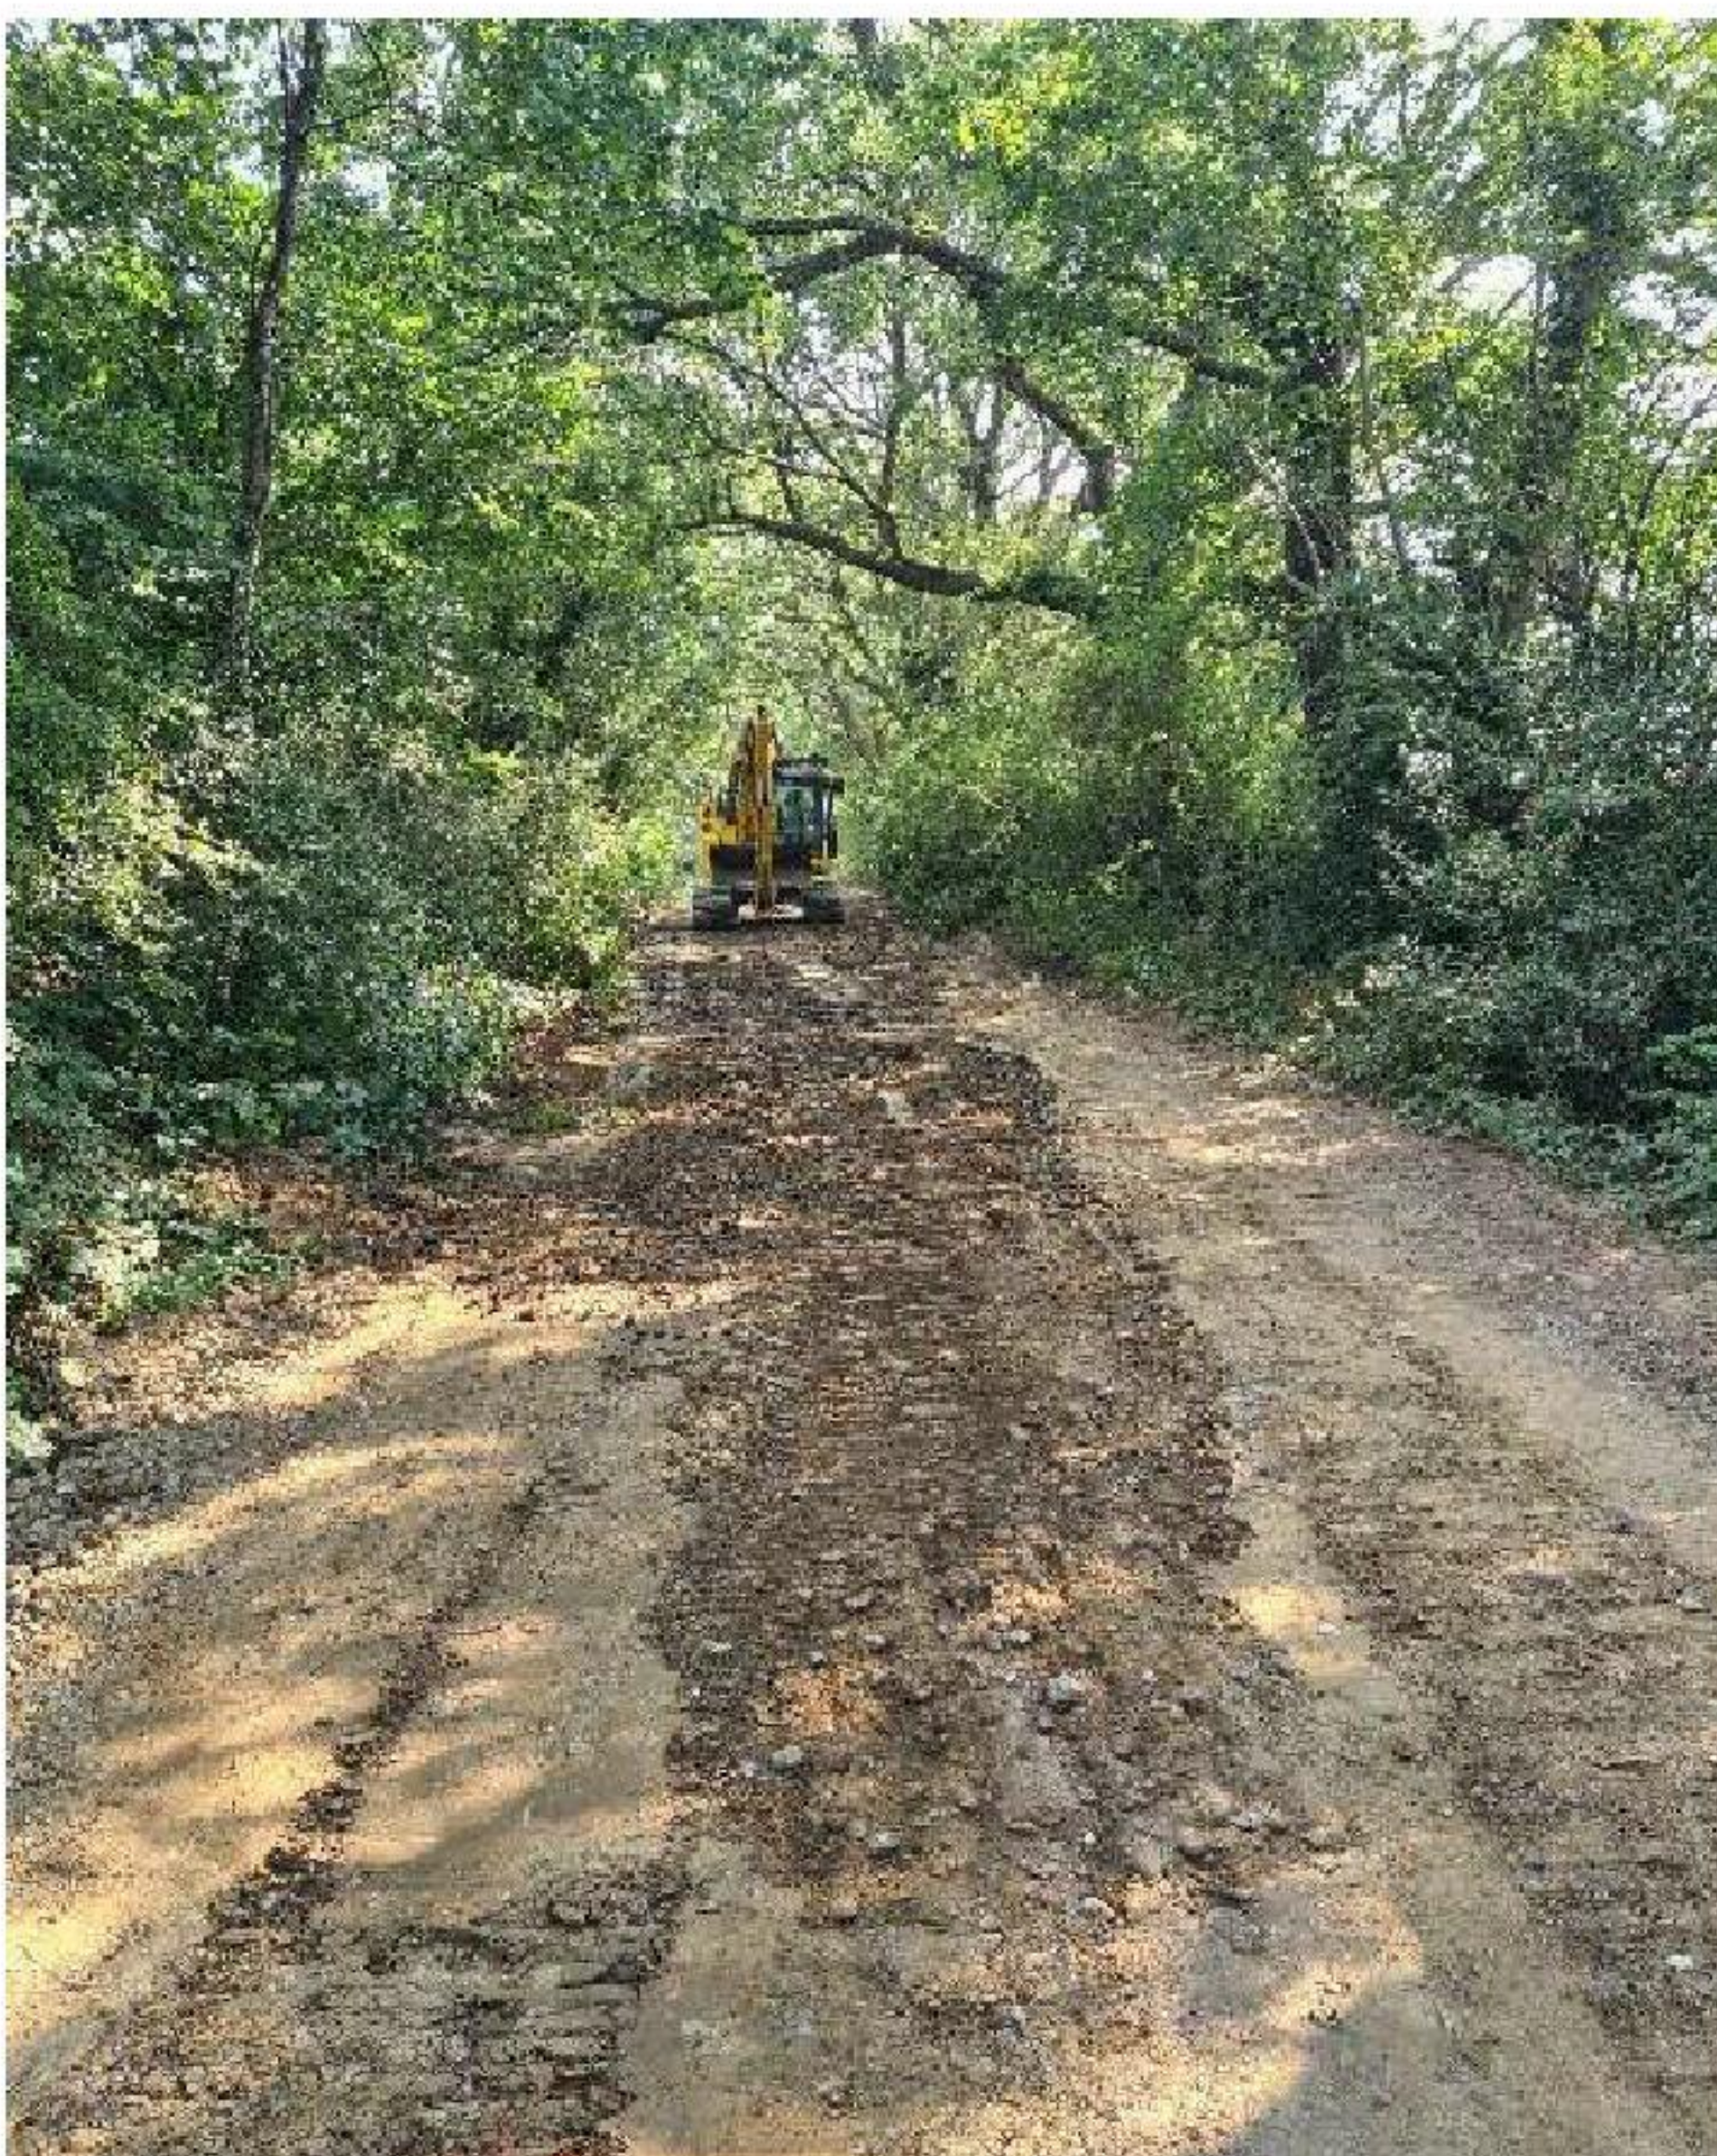


Photo 15: Freeks Farm track at end of works

Appendix C

Disposal tickets



DATE 25 8 21

TIME ON SITE 12 00

TIME OFF SITE 12 20

DUTY OF CARE CONTROLLED WASTE / MATERIAL TRANSFER NOTE

SECTION A - DESCRIPTION OF WASTE / MATERIAL

SIC CODE 41.20

1. DESCRIBE WASTE OR MATERIAL BEING TRANSFERRED (TICK OR STATE OTHER AND ENTER 6 DIGIT EWC)

- | | |
|---|--|
| ☒ Soil & Stones (Muck Away)
170504 | ☐ Mixed Construction & Demo Waste
170904 |
| ☐ Concrete
170101 | ☐ Other EWC |
| ☐ Bricks (Hardcore)
170102 | ☐ Description
of waste: |
| ☐ Bituminous mixtures (tarmac)
170302 | ☐ CL:AIRE: |

2. HOW IS THE WASTE / MATERIAL CONTAINED (TICK) AND QUANTITY (WRITE IN QUANTITY)

- | | |
|---|--|
| ☒ LOOSE 15 m ³ | ☐ GRAB LOOSE m ³ |
| ☐ SKIP YDS | ☐ OTHER (PLEASE DESCRIBE AND GIVE QUANTITY) |
- SKIP NO.

☐ COLLECT	☐ WAIT & LOAD
☐ DELIVER	☐ EXCHANGE

OTHER WORK

☐ DAYWORK	☐ HAULAGE TO
----------------------------------	---

SECTION B - CURRENT HOLDER OF WASTE / MATERIAL (SITE / CUSTOMER / PRODUCER)

COMPANY NAME

Soilfix

SITE ADDRESS

MAPLE DR
B' HILL

BY SIGNING SECTION B I CAN CONFIRM THAT I HAVE FULFILLED MY DUTY TO APPLY THE WASTE HIERARCHY

PRINT NAME

Ben Burgess

SIGNATURE

SECTION C - PERSON COLLECTING THE WASTE / MATERIAL

DRIVER NAME

K. PATRICK

SIGNATURE

VEHICLE REG

EDGSLWA

REG. CARRIER NO. CBDU333986

SECTION D - THE TRANSFER POINT (DISPOSAL POINT)

ADDRESS OF PLACE OF TRANSFER / DISPOSAL POINT

BOLNEY PK FM

BOLNEY RH17 5RJ

WASTE DISPOSAL / WASTE MANAGEMENT LICENCE NO.

DATE OF TRANSFER

DD MM YY

TIME

HH MM

Crawley • West Sussex RH11 0JZ
email: mail@pjbrown.co.uk
www.pjbrown.co.uk
Tel: 01293 544856



WIN 411321

DATE 25 8 21

TIME ON SITE HH MM

TIME OFF SITE HH MM

DUTY OF CARE CONTROLLED WASTE / MATERIAL TRANSFER NOTE

SECTION A - DESCRIPTION OF WASTE / MATERIAL

SIC CODE 41.20

1. DESCRIBE WASTE OR MATERIAL BEING TRANSFERRED (TICK OR STATE OTHER AND ENTER 6 DIGIT EWC)

- | | |
|---|--|
| ☐ Soil & Stones (Muck Away)
170504 | ☐ Mixed Construction & Demo Waste
170904 |
| ☐ Concrete
170101 | ☒ Other <u>Muck</u> EWC |
| ☐ Bricks (Hardcore)
170102 | ☐ Description
of waste: |
| ☐ Bituminous mixtures (tarmac)
170302 | ☐ CL:AIRE: |

2. HOW IS THE WASTE / MATERIAL CONTAINED (TICK) AND QUANTITY (WRITE IN QUANTITY)

- | | |
|--|--|
| ☒ LOOSE <u>15</u> m ³ | ☐ GRAB LOOSE m ³ |
| ☐ SKIP YDS | ☐ OTHER (PLEASE DESCRIBE AND GIVE QUANTITY) |

- SKIP NO.
- | | |
|----------------------------------|--------------------------------------|
| ☐ COLLECT | ☐ WAIT & LOAD |
| ☐ DELIVER | ☐ EXCHANGE |

OTHER WORK

☐ DAYWORK

☐ HAULAGE TO

SECTION B - CURRENT HOLDER OF WASTE / MATERIAL (SITE / CUSTOMER / PRODUCER)

COMPANY NAME

SITE ADDRESS

SOILFIX
FREEER FARM
MAPLE DRIVE RH15 8RW

BY SIGNING SECTION B I CAN CONFIRM THAT I HAVE FULFILLED MY DUTY TO APPLY THE WASTE HIERARCHY

PRINT NAME Ben Burgess SIGNATURE

SECTION C - PERSON COLLECTING THE WASTE / MATERIAL

DRIVER NAME Rob SIGNATURE

VEHICLE REG

REG. CARRIER NO. CBDU333986

SECTION D - THE TRANSFER POINT (DISPOSAL POINT)

ADDRESS OF PLACE OF TRANSFER / DISPOSAL POINT

BOLNEY PARK FARM
RH17 5PJ

WASTE DISPOSAL / WASTE MANAGEMENT LICENCE NO.

DATE OF TRANSFER 25 8 21 TIME HH MM

Customer ordering vehicles off the public road do so entirely at their own risk. Maximum 15 minutes for machine loading after which waiting time applies

DATE 25/02/07

29

TIME ON SITE 11H 11MM

TIME OFF SITE 11H 11MM

DUTY OF CARE CONTROLLED WASTE / MATERIAL TRANSFER NOTE

SECTION A - DESCRIPTION OF WASTE / MATERIAL

SIC CODE 41.20

1. DESCRIBE WASTE OR MATERIAL BEING TRANSFERRED (TICK OR STATE OTHER AND ENTER 6 DIGIT EWC)

- | | |
|---|--|
| ☐ Soil & Stones (Muck Away)
170504 | ☐ Mixed Construction & Demo Waste
170904 |
| ☐ Concrete
170101 | ☐ Other <u>MOCK</u> EWC..... |
| ☐ Bricks (Hardcore)
170102 | ☐ Description
of waste: |
| ☐ Bituminous mixtures (tarmac)
170302 | ☐ CL:AIRE: |

2. HOW IS THE WASTE / MATERIAL CONTAINED (TICK) AND QUANTITY (WRITE IN QUANTITY)

- | | |
|---|--|
| ☒ LOOSE <u>15</u> m ³ | ☐ GRAB LOOSE m ³ |
| ☐ SKIP YDS | ☐ OTHER (PLEASE DESCRIBE AND GIVE QUANTITY) |
| SKIP NO. | OTHER WORK |
| ☐ COLLECT ☐ WAIT & LOAD | ☐ DAYWORK |
| ☐ DELIVER ☐ EXCHANGE | ☐ HAULAGE TO |

SECTION B - CURRENT HOLDER OF WASTE / MATERIAL (SITE / CUSTOMER / PRODUCER)

COMPANY NAME Soilfix

SITE ADDRESS FRECKS FM - MAPLEDU B. Mill
RH158RW

BY SIGNING SECTION B I CAN CONFIRM THAT I HAVE FULFILLED MY DUTY TO AP

PRINT NAME Ben Burgess SIGNATURE

SECTION C - PERSON COLLECTING THE WASTE / MATERIAL

DRIVER NAME [REDACTED] SIGNATURE

VEHICLE REG [REDACTED] REG. CARRIER NO. **CBDU333986**

SECTION D - THE TRANSFER POINT (DISPOSAL POINT)

ADDRESS OF PLACE OF TRANSFER / DISPOSAL POINT BOLNEY PK FM
RH17 5RS

WASTE DISPOSAL / WASTE MANAGEMENT LICENCE NO.

DATE OF TRANSFER 00/00/00 TIME 11H 11MM

Crawley • West Sussex RH11 0JZ
email: mail@pjbrown.co.uk
www.pjbrown.co.uk
Tel: 01293 544856



W I N 420412 KO
DATE 25 8 21
TIME ON SITE HH MM
TIME OFF SITE HH MM

DUTY OF CARE CONTROLLED WASTE / MATERIAL TRANSFER NOTE

SECTION A - DESCRIPTION OF WASTE / MATERIAL

SIC CODE 41.20

1. DESCRIBE WASTE OR MATERIAL BEING TRANSFERRED (TICK OR STATE OTHER AND ENTER 6 DIGIT EWC)

- | | |
|---|--|
| ☒ Soil & Stones (Muck Away)
170504 | ☐ Mixed Construction & Demo Waste
170904 |
| ☐ Concrete
170101 | ☐ Other EWC |
| ☐ Bricks (Hardcore)
170102 | ☐ Description
of waste: |
| ☐ Bituminous mixtures (tarmac)
170302 | ☐ CL:AIRE: |

2. HOW IS THE WASTE / MATERIAL CONTAINED (TICK) AND QUANTITY (WRITE IN QUANTITY)

- | | |
|---|--|
| ☒ LOOSE 15 m ³ | ☐ GRAB LOOSE m ³ |
| ☐ SKIP YDS | ☐ OTHER (PLEASE DESCRIBE AND GIVE QUANTITY) |
| SKIP NO. | OTHER WORK |
| ☐ COLLECT ☐ WAIT & LOAD | ☐ DAYWORK |
| ☐ DELIVER ☐ EXCHANGE | ☐ HAULAGE TO |

SECTION B - CURRENT HOLDER OF WASTE / MATERIAL (SITE / CUSTOMER / PRODUCER)

COMPANY NAME Soilfix
SITE ADDRESS RH13 8RW
freaks farm, Maple Drive, Burgess Mill

BY SIGNING SECTION B I CAN CONFIRM THAT I HAVE FULFILLED MY DUTY TO APPLY THE WASTE HIERARCHY

PRINT NAME Ben Burgess - SIGNATURE [REDACTED]

SECTION C - PERSON COLLECTING THE WASTE / MATERIAL

DRIVER NAME Ben SIGNATURE

VEHICLE REG [REDACTED] EG. CARRIER NO. CBDU333986

SECTION D - THE TRANSFER POINT (DISPOSAL POINT)

ADDRESS OF PLACE OF TRANSFER / DISPOSAL POINT
Rohney Park farm RH17 5RJ

WASTE DISPOSAL / WASTE MANAGEMENT LICENCE NO.

DATE OF TRANSFER 25 8 21 TIME HH MM

Customer ordering vehicles off the public road do so entirely at their own risk. Maximum 15 minutes for machine loading after which waiting time applies

Crawley • West Sussex RH11 0JZ
email: mail@pjbrown.co.uk
www.pjbrown.co.uk
Tel: 01293 544856



WITN 420411

DATE 25 8 21

TIME ON SITE HH MM

TIME OFF SITE HH MM

DUTY OF CARE CONTROLLED WASTE / MATERIAL TRANSFER NOTE

SECTION A - DESCRIPTION OF WASTE / MATERIAL

SIC CODE 41.20

1. DESCRIBE WASTE OR MATERIAL BEING TRANSFERRED (TICK OR STATE OTHER AND ENTER 6 DIGIT EWC)

- | | |
|---|--|
| ☒ Soil & Stones (Muck Away)
170504 | ☐ Mixed Construction & Demo Waste
170904 |
| ☐ Concrete
170101 | ☐ Other EWC |
| ☐ Bricks (Hardcore)
170102 | ☐ Description
of waste: |
| ☐ Bituminous mixtures (tarmac)
170302 | ☐ CL:AIRE: |

2. HOW IS THE WASTE / MATERIAL CONTAINED (TICK) AND QUANTITY (WRITE IN QUANTITY)

- | | |
|---|--|
| ☒ LOOSE 15 m ³ | ☐ GRAB LOOSE m ³ |
| ☐ SKIP YDS | ☐ OTHER (PLEASE DESCRIBE AND GIVE QUANTITY) |
| SKIP NO. | OTHER WORK |
| ☐ COLLECT ☐ WAIT & LOAD | ☐ DAYWORK |
| ☐ DELIVER ☐ EXCHANGE | ☐ HAULAGE TO |

SECTION B - CURRENT HOLDER OF WASTE / MATERIAL (SITE / CUSTOMER / PRODUCER)

COMPANY NAME

Soil fix

SITE ADDRESS

RH15 8LW

freaks farm, Maple Drive, Burgess Hill

BY SIGNING SECTION B I CAN CONFIRM THAT I HAVE FULFILLED MY DUTY TO APPLY THE WASTE HIERARCHY

PRINT NAME

Ben Burgess

SIGNATURE

[Redacted Signature]

SECTION C - PERSON COLLECTING THE WASTE / MATERIAL

DRIVER NAME

Ben

SIGNATURE

VEHICLE REG

[Redacted Vehicle Reg]

REG. CARRIER NO. CBDU333986

SECTION D - THE TRANSFER POINT (DISPOSAL POINT)

ADDRESS OF PLACE OF TRANSFER / DISPOSAL POINT

Boiney Park Farm RH17 5RJ

WASTE DISPOSAL / WASTE MANAGEMENT LICENCE NO.

DATE OF TRANSFER

25 8 21

TIME

HH MM

Customer ordering vehicles off the public road do so entirely at their own risk. Maximum 15 minutes for machine loading after which waiting time applies

DUTY OF CARE CONTROLLED WASTE / MATERIAL TRANSFER NOTE

SECTION A - DESCRIPTION OF WASTE / MATERIAL

SIC CODE 41.20

1. DESCRIBE WASTE OR MATERIAL BEING TRANSFERRED (TICK OR STATE OTHER AND ENTER 6 DIGIT EWC)

- | | |
|---|--|
| ☒ Soil & Stones (Muck Away)
170504 | ☐ Mixed Construction & Demo Waste
170904 |
| ☐ Concrete
170101 | ☐ Other EWC |
| ☐ Bricks (Hardcore)
170102 | ☐ Description
of waste: |
| ☐ Bituminous mixtures (tarmac)
170302 | ☐ CL:AIRE: |

2. HOW IS THE WASTE / MATERIAL CONTAINED (TICK) AND QUANTITY (WRITE IN QUANTITY)

- | | |
|---|--|
| ☒ LOOSE 15 m ³ | ☐ GRAB LOOSE m ³ |
| ☐ SKIP YDS | ☐ OTHER (PLEASE DESCRIBE AND GIVE QUANTITY) |
| SKIP NO. | OTHER WORK |
| ☐ COLLECT ☐ WAIT & LOAD | ☐ DAYWORK |
| ☐ DELIVER ☐ EXCHANGE | ☐ HAULAGE TO |

SECTION B - CURRENT HOLDER OF WASTE / MATERIAL (SITE / CUSTOMER / PRODUCER)

COMPANY NAME

SITE ADDRESS

Soilfix
Freek fm
MAPLE DR
B1/HILL

BY SIGNING SECTION B I CAN CONFIRM THAT I HAVE FULFILLED MY DUTY TO APPLY THE WASTE HIERARCHY

PRINT NAME

Ben Burgess

SIGNATURE

SECTION C - PERSON COLLECTING THE WASTE / MATERIAL

DRIVER NAME

K. PATRICK

SIGNATURE

VEHICLE REG

REG. CARRIER NO. CBDU333986

SECTION D - THE TRANSFER POINT (DISPOSAL POINT)

ADDRESS OF PLACE OF TRANSFER / DISPOSAL POINT

Bolney PK FM
Bolney RH17 5RJ

WASTE DISPOSAL / WASTE MANAGEMENT LICENCE NO.

DATE OF TRANSFER

DD MM YY

TIME

HH MM

DUTY OF CARE CONTROLLED WASTE / MATERIAL TRANSFER NOTE

SECTION A - DESCRIPTION OF WASTE / MATERIAL

SIC CODE 41.20

1. DESCRIBE WASTE OR MATERIAL BEING TRANSFERRED (TICK OR STATE OTHER AND ENTER 8 DIGIT EWC)

- | | |
|---|--|
| ☐ Soil & Stones (Muck Away)
170504 | ☐ Mixed Construction & Demo Waste
170904 |
| ☐ Concrete
170101 | ☒ Other <u>Muck</u> EWC |
| ☐ Bricks (Hardcore)
170102 | ☐ Description
of waste: |
| ☐ Bituminous mixtures (tarmac)
170302 | ☐ CL:AIRE: |

2. HOW IS THE WASTE / MATERIAL CONTAINED (TICK) AND QUANTITY (WRITE IN QUANTITY)

- | | |
|---|--|
| ☒ LOOSE <u>15</u> m ³ | ☐ GRAB LOOSE m ³ |
| ☐ SKIP YDS | ☐ OTHER (PLEASE DESCRIBE AND GIVE QUANTITY) |
| SKIP NO. | OTHER WORK |
| ☐ COLLECT ☐ WAIT & LOAD | ☐ DAYWORK |
| ☐ DELIVER ☐ EXCHANGE | ☐ HAULAGE TO |

SECTION B - CURRENT HOLDER OF WASTE / MATERIAL (SITE / CUSTOMER / PRODUCER)

COMPANY NAME

Soilfix

SITE ADDRESS

FRECKS FARM MAPLE DRIVE RH15 8RW

BY SIGNING SECTION B I CAN CONFIRM THAT I HAVE FULFILLED MY DUTY TO APPLY THE WASTE HIERARCHY

PRINT NAME

Ben Burgess

SIGNATURE

[Redacted Signature]

SECTION C - PERSON COLLECTING THE WASTE / MATERIAL

DRIVER NAME

Rob

SIGNATURE

[Redacted Signature]

VEHICLE REG

[Redacted Vehicle Reg]

REG. CARRIER NO. CBDU333986

SECTION D - THE TRANSFER POINT (DISPOSAL POINT)

ADDRESS OF PLACE OF TRANSFER / DISPOSAL POINT

Bouney Farm Farm
RH17 5PJ

WASTE DISPOSAL / WASTE MANAGEMENT LICENCE NO.

DATE OF TRANSFER

25/8/21

TIME

11:11 AM

TIME ON SITE HH MM

TIME OFF SITE HH MM

DUTY OF CARE CONTROLLED WASTE / MATERIAL TRANSFER NOTE

SECTION A - DESCRIPTION OF WASTE / MATERIAL

SIC CODE 41.20

1. DESCRIBE WASTE OR MATERIAL BEING TRANSFERRED (TICK OR STATE OTHER AND ENTER 6 DIGIT EWC)

- | | |
|---|--|
| ☐ Soil & Stones (Muck Away)
170504 | ☐ Mixed Construction & Demo Waste
170904 |
| ☐ Concrete
170101 | ☐ Other MUCK EWC |
| ☐ Bricks (Hardcore)
170102 | ☐ Description
of waste: |
| ☐ Bituminous mixtures (tarmac)
170302 | ☐ CL:AIRE: |

2. HOW IS THE WASTE / MATERIAL CONTAINED (TICK) AND QUANTITY (WRITE IN QUANTITY)

- | | |
|---|--|
| ☒ LOOSE 15 m ³ | ☐ GRAB LOOSE m ³ |
| ☐ SKIP YDS | ☐ OTHER (PLEASE DESCRIBE AND GIVE QUANTITY) |
| SKIP NO. | OTHER WORK |
| ☐ COLLECT ☐ WAIT & LOAD | ☐ DAYWORK |
| ☐ DELIVER ☐ EXCHANGE | ☐ HAULAGE TO |

SECTION B - CURRENT HOLDER OF WASTE / MATERIAL (SITE / CUSTOMER / PRODUCER)

COMPANY NAME

Soilfix

SITE ADDRESS

**frecks fm MAPLE DV B. Hill
RH15 8RW**

BY SIGNING SECTION B I CAN CONFIRM THAT I HAVE FULFILLED MY DUTY TO APPLY THE WASTE HIERARCHY

PRINT NAME

Ben Burgess

SIGNATURE

[Redacted Signature]

SECTION C - PERSON COLLECTING THE WASTE / MATERIAL

DRIVER NAME

B. BARBER

SIGNATURE

VEHICLE REG

[Redacted Vehicle Reg]

REG. CARRIER NO. CBDU333986

SECTION D - THE TRANSFER POINT (DISPOSAL POINT)

ADDRESS OF PLACE OF TRANSFER / DISPOSAL POINT

**BOLNEY PK fm,
RH17 5RJ**

WASTE DISPOSAL / WASTE MANAGEMENT LICENCE NO.

DATE OF TRANSFER

DD MM YY

TIME

HH MM

DATE 25 8 21

TIME ON SITE HH MM

TIME OFF SITE HH MM

DUTY OF CARE CONTROLLED WASTE / MATERIAL TRANSFER NOTE

SECTION A - DESCRIPTION OF WASTE / MATERIAL

SIC CODE 41.20

1. DESCRIBE WASTE OR MATERIAL BEING TRANSFERRED (TICK OR STATE OTHER AND ENTER 6 DIGIT EWC)

☒ Soil & Stones (Muck Away)
170504

☐ Mixed Construction & Demo Waste
170904

☐ Concrete
170101

☐ Other EWC

☐ Bricks (Hardcore)
170102

☐ Description
of waste:

☐ Bituminous mixtures (tarmac)
170302

☐ CL:AIRE:

2. HOW IS THE WASTE / MATERIAL CONTAINED (TICK) AND QUANTITY (WRITE IN QUANTITY)

☒ LOOSE 15 m³

☐ GRAB LOOSE m³

☐ SKIP YDS

☐ OTHER (PLEASE DESCRIBE AND GIVE QUANTITY)

SKIP NO.

☐ COLLECT

☐ WAIT & LOAD

☐ DELIVER

☐ EXCHANGE

OTHER WORK

☐ DAYWORK

☐ HAULAGE TO

SECTION B - CURRENT HOLDER OF WASTE / MATERIAL (SITE / CUSTOMER / PRODUCER)

COMPANY NAME

soil fix

SITE ADDRESS

Rn 15 & Rn

freaks farm, Maple Drive, Burgess Hill

BY SIGNING SECTION B I CAN CONFIRM THAT I HAVE FULFILLED MY DUTY TO APPLY THE WASTE HIERARCHY

PRINT NAME

Ben Burgess

SIGNATURE

[Redacted Signature]

SECTION C - PERSON COLLECTING THE WASTE / MATERIAL

DRIVER NAME

Ben

SIGNATURE

VEHICLE REG

[Redacted Vehicle Reg]

REG. CARRIER NO. CBDU333986

SECTION D - THE TRANSFER POINT (DISPOSAL POINT)

ADDRESS OF PLACE OF TRANSFER / DISPOSAL POINT

Boiney Park Farm Rn 17 SR5

WASTE DISPOSAL / WASTE MANAGEMENT LICENCE NO.

DATE OF TRANSFER

25 8 21

TIME

HH MM

Crawley • West Sussex RH11 0JZ
email: mail@pjbrown.co.uk
www.pjbrown.co.uk
Tel: 01293 544856



WIN 417340

DATE 18 8 21

TIME ON SITE 09 48

TIME OFF SITE 10 05

DUTY OF CARE CONTROLLED WASTE / MATERIAL TRANSFER NOTE

SECTION A - DESCRIPTION OF WASTE / MATERIAL

SIC CODE 41.20

1. DESCRIBE WASTE OR MATERIAL BEING TRANSFERRED (TICK OR STATE OTHER AND ENTER 6 DIGIT EWC)

- | | |
|---|--|
| ☒ Soil & Stones (Muck Away)
170504 | ☐ Mixed Construction & Demo Waste
170904 |
| ☐ Concrete
170101 | ☐ Other EWC |
| ☐ Bricks (Hardcore)
170102 | ☐ Description
of waste: |
| ☐ Bituminous mixtures (tarmac)
170302 | ☐ CL:AIRE: |

2. HOW IS THE WASTE / MATERIAL CONTAINED (TICK) AND QUANTITY (WRITE IN QUANTITY)

- | | |
|---|--|
| ☒ LOOSE 15 m ³ | ☐ GRAB LOOSE m ³ |
| ☐ SKIP YDS | ☐ OTHER (PLEASE DESCRIBE AND GIVE QUANTITY) |

- SKIP NO.
- | | |
|----------------------------------|--------------------------------------|
| ☐ COLLECT | ☐ WAIT & LOAD |
| ☐ DELIVER | ☐ EXCHANGE |


- OTHER WORK
- | |
|---|
| ☐ DAYWORK |
| ☐ HAULAGE TO |

SECTION B - CURRENT HOLDER OF WASTE / MATERIAL (SITE / CUSTOMER / PRODUCER)


COMPANY NAME Soilfix

SITE ADDRESS FREDS Fm
MAPLE DR
B/HILL

BY SIGNING SECTION B I CAN CONFIRM THAT I HAVE FULFILLED MY DUTY TO APPLY THE WASTE HIERARCHY

 PRINT NAME Ben Burgess SIGNATURE 

SECTION C - PERSON COLLECTING THE WASTE / MATERIAL

 DRIVER NAME K. PATRICK SIGNATURE 

VEHICLE REG  REG. CARRIER NO. CBDU333986

SECTION D - THE TRANSFER POINT (DISPOSAL POINT)

ADDRESS OF PLACE OF TRANSFER / DISPOSAL POINT BOLWEY PARK Fm
BOLWEY RH17 5RJ

WASTE DISPOSAL / WASTE MANAGEMENT LICENCE NO.

DATE OF TRANSFER 00 00 00 TIME 00 00

Customer ordering vehicles off the public road do so entirely at their own risk. Maximum 15 minutes for machine loading after which waiting time applies

DUTY OF CARE CONTROLLED WASTE / MATERIAL TRANSFER NOTE

SECTION A - DESCRIPTION OF WASTE / MATERIAL

SIC CODE 41.20

1. DESCRIBE WASTE OR MATERIAL BEING TRANSFERRED (TICK OR STATE OTHER AND ENTER 6 DIGIT EWC)

- | | |
|---|--|
| ☐ Soil & Stones (Muck Away)
170504 | ☐ Mixed Construction & Demo Waste
170904 |
| ☐ Concrete
170101 | ☒ Other <u>Muck</u> EWC |
| ☐ Bricks (Hardcore)
170102 | ☐ Description
of waste: |
| ☐ Bituminous mixtures (tarmac)
170302 | ☐ CL:AIRE: |

2. HOW IS THE WASTE / MATERIAL CONTAINED (TICK) AND QUANTITY (WRITE IN QUANTITY)

- | | |
|---|--|
| ☒ LOOSE <u>15</u> m ³ | ☐ GRAB LOOSE m ³ |
| ☐ SKIP YDS | ☐ OTHER (PLEASE DESCRIBE AND GIVE QUANTITY) |
| SKIP NO. | OTHER WORK |
| ☐ COLLECT ☐ WAIT & LOAD | ☐ DAYWORK |
| ☐ DELIVER ☐ EXCHANGE | ☐ HAULAGE TO |

SECTION B - CURRENT HOLDER OF WASTE / MATERIAL (SITE / CUSTOMER / PRODUCER)

COMPANY NAME

Soilfix

SITE ADDRESS

FRECKS FARM MAPLE DRIVE
RH15 8RW

BY SIGNING SECTION B I CAN CONFIRM THAT I HAVE FULFILLED MY DUTY TO APPLY THE WASTE HIERARCHY

PRINT NAME

X Ben Burgess

SIGNATURE

SECTION C - PERSON COLLECTING THE WASTE / MATERIAL

DRIVER NAME

ROS

SIGNATURE

VEHICLE REG

REG. CARRIER NO. CBDU333986

SECTION D - THE TRANSFER POINT (DISPOSAL POINT)

ADDRESS OF PLACE OF TRANSFER / DISPOSAL POINT

BOLNEY PARK FARM
RH17 5RJ

WASTE DISPOSAL / WASTE MANAGEMENT LICENCE NO.

DATE OF TRANSFER

25/8/21

TIME

HH MM

DUTY OF CARE CONTROLLED WASTE / MATERIAL TRANSFER NOTE

SECTION A - DESCRIPTION OF WASTE / MATERIAL

SIC CODE 41.20

1. DESCRIBE WASTE OR MATERIAL BEING TRANSFERRED (TICK OR STATE OTHER AND ENTER 6 DIGIT EWC)

- | | |
|---|--|
| ☐ Soil & Stones (Muck Away)
170504 | ☐ Mixed Construction & Demo Waste
170904 |
| ☐ Concrete
170101 | ☐ Other <u>MUCK</u> EWC |
| ☐ Bricks (Hardcore)
170102 | ☐ Description
of waste: |
| ☐ Bituminous mixtures (tarmac)
170302 | ☐ CL:AIRE: |

2. HOW IS THE WASTE / MATERIAL CONTAINED (TICK) AND QUANTITY (WRITE IN QUANTITY)

☒ LOOSE 15 m³

☐ GRAB LOOSE m³

☐ SKIP YDS

☐ OTHER (PLEASE DESCRIBE AND GIVE QUANTITY)

SKIP NO.

- | | |
|----------------------------------|--------------------------------------|
| ☐ COLLECT | ☐ WAIT & LOAD |
| ☐ DELIVER | ☐ EXCHANGE |

OTHER WORK

☐ DAYWORK

☐ HAULAGE TO

SECTION B - CURRENT HOLDER OF WASTE / MATERIAL (SITE / CUSTOMER / PRODUCER)

COMPANY NAME

Soilfix

SITE ADDRESS

FREEKS RM MARLE DV. B Hill
RH15 8RW

BY SIGNING SECTION B I CAN CONFIRM THAT I HAVE FULFILLED MY DUTY TO APPLY THE WASTE HIERARCHY

PRINT NAME

Ben Burgess

SIGNATURE

[Redacted Signature]

SECTION C - PERSON COLLECTING THE WASTE / MATERIAL

DRIVER NAME

BSARBER

SIGNATURE

VEHICLE REG

[Redacted Vehicle Reg]

REG. CARRIER NO. CBDU333986

SECTION D - THE TRANSFER POINT (DISPOSAL POINT)

ADDRESS OF PLACE OF TRANSFER / DISPOSAL POINT

BOLNEY FR. RM
RH17 5RS

WASTE DISPOSAL / WASTE MANAGEMENT LICENCE NO.

DATE OF TRANSFER

DD MM YY

TIME

HH MM

DATE 25 8 21

TIME ON SITE HH MM

TIME OFF SITE HH MM

DUTY OF CARE CONTROLLED WASTE / MATERIAL TRANSFER NOTE

SECTION A - DESCRIPTION OF WASTE / MATERIAL

SIC CODE 41.20

1. DESCRIBE WASTE OR MATERIAL BEING TRANSFERRED (TICK OR STATE OTHER AND ENTER 6 DIGIT EWC)

- | | |
|---|--|
| ☒ Soil & Stones (Muck Away)
170504 | ☐ Mixed Construction & Demo Waste
170904 |
| ☐ Concrete
170101 | ☐ Other EWC |
| ☐ Bricks (Hardcore)
170102 | ☐ Description
of waste: |
| ☐ Bituminous mixtures (tarmac)
170302 | ☐ CL:AIRE: |

2. HOW IS THE WASTE / MATERIAL CONTAINED (TICK) AND QUANTITY (WRITE IN QUANTITY)

- | | |
|---|--|
| ☒ LOOSE 15 m ³ | ☐ GRAB LOOSE m ³ |
| ☐ SKIP YDS | ☐ OTHER (PLEASE DESCRIBE AND GIVE QUANTITY) |
| SKIP NO. | |
| ☐ COLLECT | ☐ WAIT & LOAD |
| ☐ DELIVER | ☐ EXCHANGE |
| OTHER WORK | |
| ☐ DAYWORK | |
| ☐ HAULAGE TO | |

SECTION B - CURRENT HOLDER OF WASTE / MATERIAL (SITE / CUSTOMER / PRODUCER)

COMPANY NAME

soilfix

SITE ADDRESS

RH13 8BW

freaks farm Maple Drive Burgess Hill

BY SIGNING SECTION B I CAN CONFIRM THAT I HAVE FULFILLED MY DUTY TO APPLY THE WASTE HIERARCHY

PRINT NAME

Ben Burgess

SIGNATURE

[Redacted Signature]

SECTION C - PERSON COLLECTING THE WASTE / MATERIAL

DRIVER NAME

Ben

SIGNATURE

VEHICLE REG

[Redacted Vehicle Reg]

REG. CARRIER NO. CBDU333986

SECTION D - THE TRANSFER POINT (DISPOSAL POINT)

ADDRESS OF PLACE OF TRANSFER / DISPOSAL POINT

Bolney Park farm

RH17 5RT

WASTE DISPOSAL / WASTE MANAGEMENT LICENCE NO.

DATE OF TRANSFER

25 8 21

TIME


HH MM

Crawley • West Sussex RH11 0JZ

email: mail@pjbrown.co.uk

www.pjbrown.co.uk

Tel: 01293 544856

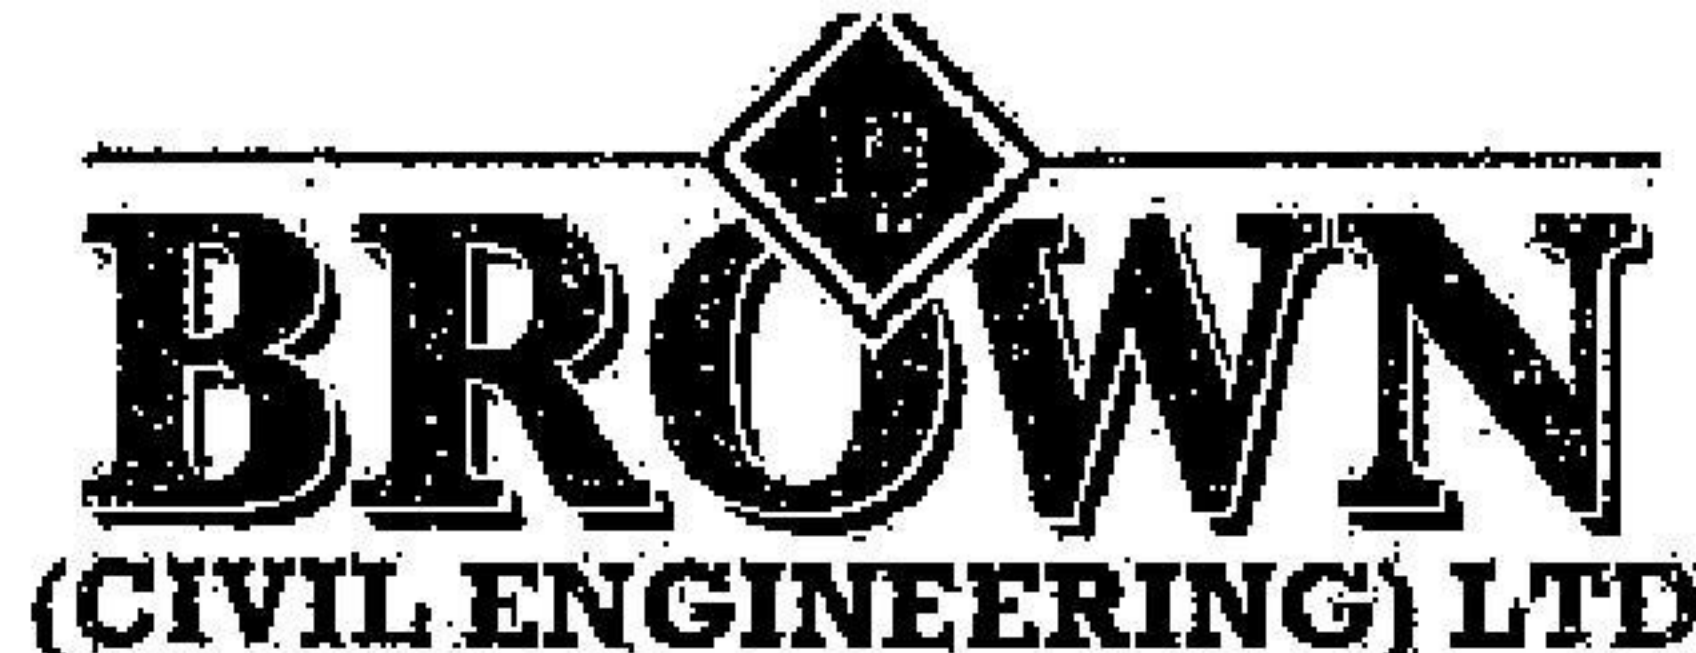

WIN 42140118

DATE 25/8/21

TIME ON SITE 8/10

TIME OFF SITE 8/55

DUTY OF CARE CONTROLLED WASTE / MATERIAL TRANSFER NOTE

SECTION A - DESCRIPTION OF WASTE / MATERIAL

SIC CODE 41.20

1. DESCRIBE WASTE OR MATERIAL BEING TRANSFERRED (TICK OR STATE OTHER AND ENTER 6 DIGIT EWC)

☒ Soil & Stones (Muck Away)
170504

☐ Mixed Construction & Demo Waste
170904

☐ Concrete
170101

☐ Other EWC

☐ Bricks (Hardcore)
170102

☐ Description
of waste:

☐ Bituminous mixtures (tarmac)
170302

☐ CL:AIRE:

2. HOW IS THE WASTE / MATERIAL CONTAINED (TICK) AND QUANTITY (WRITE IN QUANTITY)

☒ LOOSE 15 m³

☐ GRAB LOOSE m³

☐ SKIP YDS

☐ OTHER (PLEASE DESCRIBE AND GIVE QUANTITY)

SKIP NO.

☐ COLLECT ☐ WAIT & LOAD

☐ DELIVER ☐ EXCHANGE

OTHER WORK

☐ DAYWORK

☐ HAULAGE TO

SECTION B - CURRENT HOLDER OF WASTE / MATERIAL (SITE / CUSTOMER / PRODUCER)

COMPANY NAME

SOIL FIX

SITE ADDRESS

MAPLE DRIVE
B/HILL

BY SIGNING SECTION B I CAN CONFIRM THAT I HAVE FULFILLED MY DUTY TO APPLY THE WASTE HIERARCHY

PRINT NAME Ben Burgess - SIGNATURE

SECTION C - PERSON COLLECTING THE WASTE / MATERIAL

DRIVER NAME Dan SIGNATURE

VEHICLE REG

REG. CARRIER NO: CBDU333986

SECTION D - THE TRANSFER POINT (DISPOSAL POINT)

ADDRESS OF PLACE OF TRANSFER / DISPOSAL POINT

BOLNEY PARK Fm
BOLNEY

WASTE DISPOSAL / WASTE MANAGEMENT LICENCE NO.

DATE OF TRANSFER DD MM YY TIME HH MM

Customer ordering vehicles off the public road do so entirely at their own-risk. Maximum 15 minutes for machine loading after which waiting time applies

DUTY OF CARE CONTROLLED WASTE / MATERIAL TRANSFER NOTE

SECTION A - DESCRIPTION OF WASTE / MATERIAL

SIC CODE 41.20

1. DESCRIBE WASTE OR MATERIAL BEING TRANSFERRED (TICK OR STATE OTHER AND ENTER 6 DIGIT EWC)

- | | |
|---|--|
| ☒ Soil & Stones (Muck Away)
170504 | ☐ Mixed Construction & Demo Waste
170904 |
| ☐ Concrete
170101 | ☐ Other EWC |
| ☐ Bricks (Hardcore)
170102 | ☐ Description
of waste: |
| ☐ Bituminous mixtures (tarmac)
170302 | ☐ CL:AIRE: |

2. HOW IS THE WASTE / MATERIAL CONTAINED (TICK) AND QUANTITY (WRITE IN QUANTITY)

- | | |
|---|--|
| ☒ LOOSE 15 m ³ | ☐ GRAB LOOSE m ³ |
| ☐ SKIP YDS | ☐ OTHER (PLEASE DESCRIBE AND GIVE QUANTITY) |
- SKIP NO.

☐ COLLECT	☐ WAIT & LOAD
☐ DELIVER	☐ EXCHANGE
- OTHER WORK

☐ DAYWORK
☐ HAULAGE TO

SECTION B - CURRENT HOLDER OF WASTE / MATERIAL (SITE / CUSTOMER / PRODUCER)

COMPANY NAME

SOILFIX

SITE ADDRESS

FREERS FARM
MAPLE DRIVE
B' Hill

BY SIGNING SECTION B I CAN CONFIRM THAT I HAVE FULFILLED MY DUTY TO APPLY THE WASTE HIERARCHY

PRINT NAME

Ben Burgess

SIGNATURE

[Redacted Signature]

SECTION C - PERSON COLLECTING THE WASTE / MATERIAL

DRIVER NAME

SIGNATURE

VEHICLE REG

REG. CARRIER NO. CBDU333986

SECTION D - THE TRANSFER POINT (DISPOSAL POINT)

ADDRESS OF PLACE OF TRANSFER / DISPOSAL POINT

BOLNEY PARK FM
BOLNEY RH17 5RJ

WASTE DISPOSAL / WASTE MANAGEMENT LICENCE NO.


DATE OF TRANSFER

DD MM YY

TIME

HH MM

Crawley • West Sussex RH11 0JZ
email: mail@pjbrown.co.uk
www.pjbrown.co.uk
Tel: 01293 544856

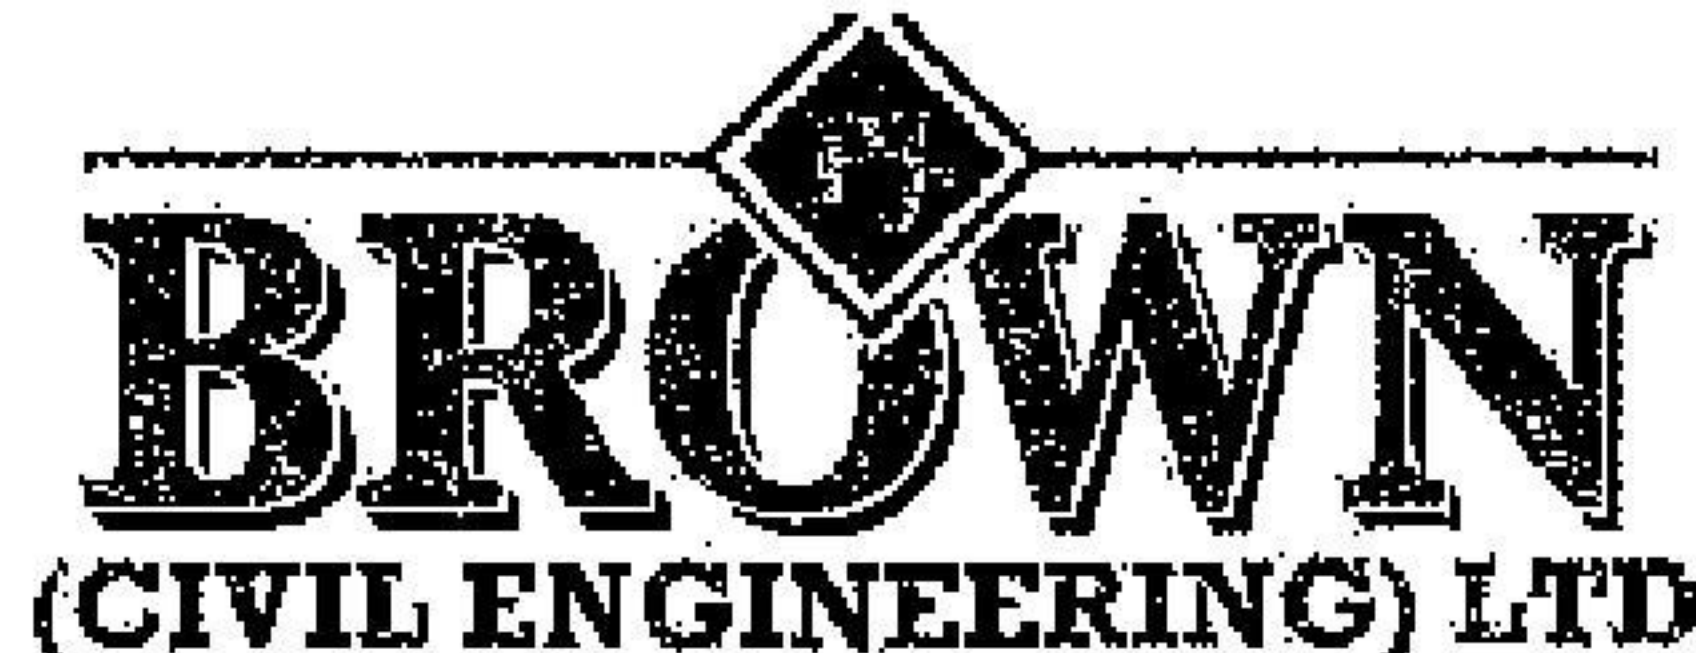

WIN 417010
DATE 25/8/21
TIME ON SITE 8:00
TIME OFF SITE 1:11 PM

DUTY OF CARE CONTROLLED WASTE / MATERIAL TRANSFER NOTE

SECTION A - DESCRIPTION OF WASTE / MATERIAL

SIC CODE 41.20

1. DESCRIBE WASTE OR MATERIAL BEING TRANSFERRED (TICK OR STATE OTHER AND ENTER 6 DIGIT EWC)

- | | |
|---|--|
| ☐ Soil & Stones (Muck Away)
170504 | ☐ Mixed Construction & Demo Waste
170904 |
| ☐ Concrete
170101 | ☒ Other <u>MUCK</u> EWC |
| ☐ Bricks (Hardcore)
170102 | ☐ Description
of waste: |
| ☐ Bituminous mixtures (tarmac)
170302 | ☐ CL:AIRE: |

2. HOW IS THE WASTE / MATERIAL CONTAINED (TICK) AND QUANTITY (WRITE IN QUANTITY)

- | | |
|---|--|
| ☒ LOOSE <u>15</u> m³ | ☐ GRAB LOOSE m³ |
| ☐ SKIP YDS | ☐ OTHER (PLEASE DESCRIBE AND GIVE QUANTITY) |
| SKIP NO. | OTHER WORK |
| ☐ COLLECT ☐ WAIT & LOAD | ☐ DAYWORK |
| ☐ DELIVER ☐ EXCHANGE | ☐ HAULAGE TO |

SECTION B - CURRENT HOLDER OF WASTE / MATERIAL (SITE / CUSTOMER / PRODUCER)

COMPANY NAME

SOIL FIX

SITE ADDRESS

FREERS Farm MAPLE Drive RH15 8RW
8/11/21

BY SIGNING SECTION B I CAN CONFIRM THAT I HAVE FULFILLED MY DUTY TO APPLY THE WASTE HIERARCHY

PRINT NAME

X Ben Burgess

SIGNATURE

SECTION C - PERSON COLLECTING THE WASTE / MATERIAL

DRIVER NAME

Rob

SIGNATURE

VEHICLE REG



REG. CARRIER NO. CBDU333986

SECTION D - THE TRANSFER POINT (DISPOSAL POINT)

ADDRESS OF PLACE OF TRANSFER / DISPOSAL POINT

BOLNEY FARM
RH17 5RJ

WASTE DISPOSAL / WASTE MANAGEMENT LICENCE NO.

DATE OF TRANSFER

25/8/21

TIME

1:11 PM

Customer ordering vehicles off the public road do so entirely at their own risk. Maximum 15 minutes for machine loading after which waiting time applies

DUTY OF CARE CONTROLLED WASTE / MATERIAL TRANSFER NOTE

SECTION A - DESCRIPTION OF WASTE / MATERIAL

SIC CODE 41.20

1. DESCRIBE WASTE OR MATERIAL BEING TRANSFERRED (TICK OR STATE OTHER AND ENTER 6 DIGIT EWC)

- | | |
|---|--|
| ☐ Soil & Stones (Muck Away)
170504 | ☐ Mixed Construction & Demo Waste
170904 |
| ☐ Concrete
170101 | ☒ Other <u>MUCK</u> EWC |
| ☐ Bricks (Hardcore)
170102 | ☐ Description
of waste: |
| ☐ Bituminous mixtures (tarmac)
170302 | ☐ CL:AIRE: |

2. HOW IS THE WASTE / MATERIAL CONTAINED (TICK) AND QUANTITY (WRITE IN QUANTITY)

- | | |
|---|--|
| ☐ LOOSE <u>15</u> m ³ | ☐ GRAB LOOSE m ³ |
| ☐ SKIP YDS | ☐ OTHER (PLEASE DESCRIBE AND GIVE QUANTITY) |
| SKIP NO. | OTHER WORK |
| ☐ COLLECT ☐ WAIT & LOAD | ☐ DAYWORK |
| ☐ DELIVER ☐ EXCHANGE | ☐ HAULAGE TO |

SECTION B - CURRENT HOLDER OF WASTE / MATERIAL (SITE / CUSTOMER / PRODUCER)

COMPANY NAME

SITE ADDRESS

BY SIGNING SECTION B I CAN CONFIRM THAT I HAVE FULFILLED MY DUTY TO APPLY

PRINT NAME

SIGNATURE

SECTION C - PERSON COLLECTING THE WASTE / MATERIAL

DRIVER NAME

SIGNATURE

VEHICLE REG

REG. CARRIER NO. CBDU333986

SECTION D - THE TRANSFER POINT (DISPOSAL POINT)

ADDRESS OF PLACE OF TRANSFER / DISPOSAL POINT

WASTE DISPOSAL / WASTE MANAGEMENT LICENCE NO.

DATE OF TRANSFER

DD MM YY

TIME

HH MM

DUTY OF CARE CONTROLLED WASTE / MATERIAL TRANSFER NOTE

SECTION A - DESCRIPTION OF WASTE / MATERIAL

SIC CODE 41.20

1. DESCRIBE WASTE OR MATERIAL BEING TRANSFERRED (TICK OR STATE OTHER AND ENTER 6 DIGIT EWC)

- | | |
|---|--|
| ☒ Soil & Stones (Muck Away)
170504 | ☐ Mixed Construction & Demo Waste
170904 |
| ☐ Concrete
170101 | ☐ Other EWC |
| ☐ Bricks (Hardcore)
170102 | ☐ Description
of waste: |
| ☐ Bituminous mixtures (tarmac)
170302 | ☐ CL:AIRE: |

2. HOW IS THE WASTE / MATERIAL CONTAINED (TICK) AND QUANTITY (WRITE IN QUANTITY)

- | | |
|---|--|
| ☒ LOOSE 15 m ³ | ☐ GRAB LOOSE m ³ |
| ☐ SKIP YDS | ☐ OTHER (PLEASE DESCRIBE AND GIVE QUANTITY) |

- SKIP NO.
- | | |
|----------------------------------|--------------------------------------|
| ☐ COLLECT | ☐ WAIT & LOAD |
| ☐ DELIVER | ☐ EXCHANGE |

- OTHER WORK
- | |
|---|
| ☐ DAYWORK |
| ☐ HAULAGE TO |

SECTION B - CURRENT HOLDER OF WASTE / MATERIAL (SITE / CUSTOMER / PRODUCER)

COMPANY NAME Soilfix

SITE ADDRESS WEXHAM, MAPLE DRIVE,
BUNCESS HILL

BY SIGNING SECTION B I CAN CONFIRM THAT I HAVE FULFILLED MY DUTY TO APPLY THE WASTE HIERARCHY

PRINT NAME Ben Burgess SIGNATURE

SECTION C - PERSON COLLECTING THE WASTE / MATERIAL

DRIVER NAME Nigel K SIGNATURE

VEHICLE REG. [REDACTED] REG. CARRI. [REDACTED]

SECTION D - THE TRANSFER POINT (DISPOSAL POINT)

ADDRESS OF PLACE OF TRANSFER / DISPOSAL POINT

BOLNEY PK. R., BOLNEY RH17 5RJ.

WASTE DISPOSAL / WASTE MANAGEMENT LICENCE NO.

DATE OF TRANSFER 25 8 21 TIME HH MM

Crawley • West Sussex RH11 0JZ
email: mail@pjbrown.co.uk
www.pjbrown.co.uk
Tel: 01293 544856



WIN 421130 (13)
DATE 25/8/21
TIME ON SITE 0800
TIME OFF SITE 8:20

DUTY OF CARE CONTROLLED WASTE / MATERIAL TRANSFER NOTE

SECTION A - DESCRIPTION OF WASTE / MATERIAL

SIC CODE 41.20

1. DESCRIBE WASTE OR MATERIAL BEING TRANSFERRED (TICK OR STATE OTHER AND ENTER 6 DIGIT EWC)

- | | |
|---|--|
| ☒ Soil & Stones (Muck Away)
170504 | ☐ Mixed Construction & Demo Waste
170904 |
| ☐ Concrete
170101 | ☐ Other EWC |
| ☐ Bricks (Hardcore)
170102 | ☐ Description
of waste: |
| ☐ Bituminous mixtures (tarmac)
170302 | ☐ CL:AIRE: |

2. HOW IS THE WASTE / MATERIAL CONTAINED (TICK) AND QUANTITY (WRITE IN QUANTITY)

- | | |
|---|--|
| ☒ LOOSE 15 m ³ | ☐ GRAB LOOSE m ³ |
| ☐ SKIP YDS | ☐ OTHER (PLEASE DESCRIBE AND GIVE QUANTITY) |
- SKIP NO.

☐ COLLECT ☐ WAIT & LOAD
☐ DELIVER ☐ EXCHANGE

OTHER WORK
☐ DAYWORK
☐ HAULAGE TO

SECTION B - CURRENT HOLDER OF WASTE / MATERIAL (SITE / CUSTOMER / PRODUCER)

COMPANY NAME Soilfix

SITE ADDRESS

Heeks farm, maple dr, Burgess hill RH158RW

BY SIGNING SECTION B I CAN CONFIRM THAT I HAVE FULFILLED MY DUTY TO APPLY THE WASTE HIERARCHY

PRINT NAME Ben Burgess SIGNATURE

SECTION C - PERSON COLLECTING THE WASTE / MATERIAL

DRIVER NAME Karl SIGNATURE

VEHICLE REG

REG. CARRIER NO. CBDU333986

SECTION D - THE TRANSFER POINT (DISPOSAL POINT)

ADDRESS OF PLACE OF TRANSFER / DISPOSAL POINT

bolney park farm, Bolney RH14 5RS

WASTE DISPOSAL / WASTE MANAGEMENT LICENCE NO.

DATE OF TRANSFER 25/8/21 TIME 11:11

Customer ordering vehicles off the public road do so entirely at their own risk. Maximum 15 minutes for machine loading after which waiting time applies

DUTY OF CARE CONTROLLED WASTE / MATERIAL TRANSFER NOTE

SECTION A - DESCRIPTION OF WASTE / MATERIAL

SIC CODE 41.20

1. DESCRIBE WASTE OR MATERIAL BEING TRANSFERRED (TICK OR STATE OTHER AND ENTER 6 DIGIT EWC)

- | | |
|---|--|
| ☒ Soil & Stones (Muck Away)
170504 | ☐ Mixed Construction & Demo Waste
170904 |
| ☐ Concrete
170101 | ☐ Other EWC |
| ☐ Bricks (Hardcore)
170102 | ☐ Description
of waste: |
| ☐ Bituminous mixtures (tarmac)
170302 | ☐ CL:AIRE: |

2. HOW IS THE WASTE / MATERIAL CONTAINED (TICK) AND QUANTITY (WRITE IN QUANTITY)

- | | |
|---|--|
| ☒ LOOSE 15 m ³ | ☐ GRAB LOOSE m ³ |
| ☐ SKIP YDS | ☐ OTHER (PLEASE DESCRIBE AND GIVE QUANTITY) |
| SKIP NO. | OTHER WORK |
| ☐ COLLECT ☐ WAIT & LOAD | ☐ DAYWORK |
| ☐ DELIVER ☐ EXCHANGE | ☐ HAULAGE TO |

SECTION B - CURRENT HOLDER OF WASTE / MATERIAL (SITE / CUSTOMER / PRODUCER)

COMPANY NAME

Soil fix

SITE ADDRESS

RH15 8RW

freaks farm Maple Drive Burgess Hill

BY SIGNING SECTION B I CAN CONFIRM THAT I HAVE FULFILLED MY DUTY TO APPLY THE WASTE HIERARCHY

PRINT NAME

Ben Burgess

SIGNATURE

SECTION C - PERSON COLLECTING THE WASTE / MATERIAL

DRIVER NAME

Ben

SIGNATURE

VEHICLE REG

[REDACTED]

REG. CARRIER NO. CBDU333986

SECTION D - THE TRANSFER POINT (DISPOSAL POINT)

ADDRESS OF PLACE OF TRANSFER / DISPOSAL POINT

Bolney Park farm RH17 5RJ

WASTE DISPOSAL / WASTE MANAGEMENT LICENCE NO.

DATE OF TRANSFER

DD MM YY

TIME

HH MM

DUTY OF CARE CONTROLLED WASTE / MATERIAL TRANSFER NOTE

SECTION A - DESCRIPTION OF WASTE / MATERIAL

SIC CODE 41.20

1. DESCRIBE WASTE OR MATERIAL BEING TRANSFERRED (TICK OR STATE OTHER AND ENTER 6 DIGIT EWC)

- | | |
|---|--|
| ☒ Soil & Stones (Muck Away)
170504 | ☐ Mixed Construction & Demo Waste
170904 |
| ☐ Concrete
170101 | ☐ Other EWC |
| ☐ Bricks (Hardcore)
170102 | ☐ Description
of waste: |
| ☐ Bituminous mixtures (tarmac)
170302 | ☐ CL:AIRE: |

2. HOW IS THE WASTE / MATERIAL CONTAINED (TICK) AND QUANTITY (WRITE IN QUANTITY)

- | | |
|---|--|
| ☒ LOOSE 15 m ³ | ☐ GRAB LOOSE m ³ |
| ☐ SKIP YDS | ☐ OTHER (PLEASE DESCRIBE AND GIVE QUANTITY) |

SKIP NO.
☐ COLLECT ☐ WAIT & LOAD
☐ DELIVER ☐ EXCHANGE

OTHER WORK
☐ DAYWORK
☐ HAULAGE TO

SECTION B - CURRENT HOLDER OF WASTE / MATERIAL (SITE / CUSTOMER / PRODUCER)

COMPANY NAME

Soilfix

SITE ADDRESS

MAPLE DR
B' HILL

BY SIGNING SECTION B I CAN CONFIRM THAT I HAVE FULFILLED MY DUTY TO APPLY THE WASTE HIERARCHY

PRINT NAME

Ben Burgess

SIGNATURE

SECTION C - PERSON COLLECTING THE WASTE / MATERIAL

DRIVER NAME

K. PATRICK

SIGNATURE

VEHICLE REG

REG. CARRIER NO. CBDU333986

SECTION D - THE TRANSFER POINT (DISPOSAL POINT)

ADDRESS OF PLACE OF TRANSFER / DISPOSAL POINT

BOLNEY PK FM
BOLNEY RH17 5RJ

WASTE DISPOSAL / WASTE MANAGEMENT LICENCE NO.

DATE OF TRANSFER

DD

MM

YY

TIME

HH

MM

DUTY OF CARE CONTROLLED WASTE / MATERIAL TRANSFER NOTE

SECTION A - DESCRIPTION OF WASTE / MATERIAL

SIC CODE 41.20

1. DESCRIBE WASTE OR MATERIAL BEING TRANSFERRED (TICK OR STATE OTHER AND ENTER 6 DIGIT EWC)

- | | |
|---|--|
| ☒ Soil & Stones (Muck Away)
170504 | ☐ Mixed Construction & Demo Waste
170904 |
| ☐ Concrete
170101 | ☐ Other EWC |
| ☐ Bricks (Hardcore)
170102 | ☐ Description
of waste: |
| ☐ Bituminous mixtures (tarmac)
170302 | ☐ CL:AIRE: |

2. HOW IS THE WASTE / MATERIAL CONTAINED (TICK) AND QUANTITY (WRITE IN QUANTITY)

- | | |
|---|--|
| ☒ LOOSE 15 m ³ | ☐ GRAB LOOSE m ³ |
| ☐ SKIP YDS | ☐ OTHER (PLEASE DESCRIBE AND GIVE QUANTITY) |
- SKIP NO.

☐ COLLECT ☐ WAIT & LOAD
☐ DELIVER ☐ EXCHANGE

OTHER WORK
☐ DAYWORK
☐ HAULAGE TO

SECTION B - CURRENT HOLDER OF WASTE / MATERIAL (SITE / CUSTOMER / PRODUCER)

COMPANY NAME

Soilfix

SITE ADDRESS

freaks farm Maple Drive Burgess Hill RH13 8RW

BY SIGNING SECTION B I CAN CONFIRM THAT I HAVE FULFILLED MY DUTY TO APPLY THE WASTE HIERARCHY

PRINT NAME

Ben Burgess

SIGNATURE

[Redacted Signature]

SECTION C - PERSON COLLECTING THE WASTE / MATERIAL

DRIVER NAME

Ben

SIGNATURE

VEHICLE REG

[Redacted Vehicle Reg]

REG. CARRIER NO. CBDU333986

SECTION D - THE TRANSFER POINT (DISPOSAL POINT)

ADDRESS OF PLACE OF TRANSFER / DISPOSAL POINT

Bolney park farm RH17 5RJ

WASTE DISPOSAL / WASTE MANAGEMENT LICENCE NO.

DATE OF TRANSFER

25 8 21

TIME

HH MM

Crawley • West Sussex RH11 0JZ
email: mail@pjbrown.co.uk
www.pjbrown.co.uk
Tel: 01293 544856



W/TIN 421210
DATE 25/8/21
TIME ON SITE 11:00 11:00
TIME OFF SITE 11:00 11:00

DUTY OF CARE CONTROLLED WASTE / MATERIAL TRANSFER NOTE

SECTION A - DESCRIPTION OF WASTE / MATERIAL

SIC CODE 41.20

1. DESCRIBE WASTE OR MATERIAL BEING TRANSFERRED (TICK OR STATE OTHER AND ENTER 6 DIGIT EWC)

- | | |
|---|--|
| ☐ Soil & Stones (Muck Away)
170504 | ☐ Mixed Construction & Demo Waste
170904 |
| ☐ Concrete
170101 | ☐ Other <u>MUCK</u> EWC |
| ☐ Bricks (Hardcore)
170102 | ☐ Description of waste: |
| ☐ Bituminous mixtures (tarmac)
170302 | ☐ CL:AIRE: |

2. HOW IS THE WASTE / MATERIAL CONTAINED (TICK) AND QUANTITY (WRITE IN QUANTITY)

- | | |
|---|--|
| ☒ LOOSE <u>15</u> m ³ | ☐ GRAB LOOSE m ³ |
| ☐ SKIP YDS | ☐ OTHER (PLEASE DESCRIBE AND GIVE QUANTITY) |
| SKIP NO. | OTHER WORK |
| ☐ COLLECT ☐ WAIT & LOAD | ☐ DAYWORK |
| ☐ DELIVER ☐ EXCHANGE | ☐ HAULAGE TO |

SECTION B - CURRENT HOLDER OF WASTE / MATERIAL (SITE / CUSTOMER / PRODUCER)

COMPANY NAME

Soilfix

SITE ADDRESS

FREEKS PM MAPLE DN BAIL
RH15 8RW

BY SIGNING SECTION B I CAN CONFIRM THAT I HAVE FULFILLED MY DUTY TO APPLY THE WASTE HIERARCHY

PRINT NAME

Ben Burgess

SIGNATURE

[Redacted Signature]

SECTION C - PERSON COLLECTING THE WASTE / MATERIAL

DRIVER NAME

B BARBER

SIGNATURE

VEHICLE REG

[Redacted Vehicle Reg]

REG. CARRIER NO. CBDU333986

SECTION D - THE TRANSFER POINT (DISPOSAL POINT)

ADDRESS OF PLACE OF TRANSFER / DISPOSAL POINT

BOLNEY PK PM
RH17 5RS

WASTE DISPOSAL / WASTE MANAGEMENT LICENCE NO.

DATE OF TRANSFER

DD MM YY

TIME

PM MM

Customer ordering vehicles off the public road do so entirely at their own risk. Maximum 15 minutes for machine loading after which waiting time applies

DUTY OF CARE CONTROLLED WASTE / MATERIAL TRANSFER NOTE

SECTION A - DESCRIPTION OF WASTE / MATERIAL

SIC CODE 41.20

1. DESCRIBE WASTE OR MATERIAL BEING TRANSFERRED (TICK OR STATE OTHER AND ENTER 6 DIGIT EWC)

- | | |
|---|--|
| ☐ Soil & Stones (Muck Away)
170504 | ☐ Mixed Construction & Demo Waste
170904 |
| ☐ Concrete
170101 | ☒ Other <u>Muck</u> EWC |
| ☐ Bricks (Hardcore)
170102 | ☐ Description
of waste: |
| ☐ Bituminous mixtures (tarmac)
170302 | ☐ CL:AIRE: |

2. HOW IS THE WASTE / MATERIAL CONTAINED (TICK) AND QUANTITY (WRITE IN QUANTITY)

- | | |
|---|--|
| ☒ LOOSE <u>5</u> m ³ | ☐ GRAB LOOSE m ³ |
| ☐ SKIP YDS | ☐ OTHER (PLEASE DESCRIBE AND GIVE QUANTITY) |
| SKIP NO. | OTHER WORK |
| ☐ COLLECT ☐ WAIT & LOAD | ☐ DAYWORK |
| ☐ DELIVER ☐ EXCHANGE | ☐ HAULAGE TO |

SECTION B - CURRENT HOLDER OF WASTE / MATERIAL (SITE / CUSTOMER / PRODUCER)

COMPANY NAME

Soil fix

SITE ADDRESS

Frook Farm MAPLE DAWD RH15 8RW

BY SIGNING SECTION B I CAN CONFIRM THAT I HAVE FULFILLED MY DUTY TO APPLY THE WASTE USER POLICY

PRINT NAME

X Ben Burgess

SIGNATURE




SECTION C - PERSON COLLECTING THE WASTE / MATERIAL

DRIVER NAME

Rob

SIGNATURE

VEHICLE REG

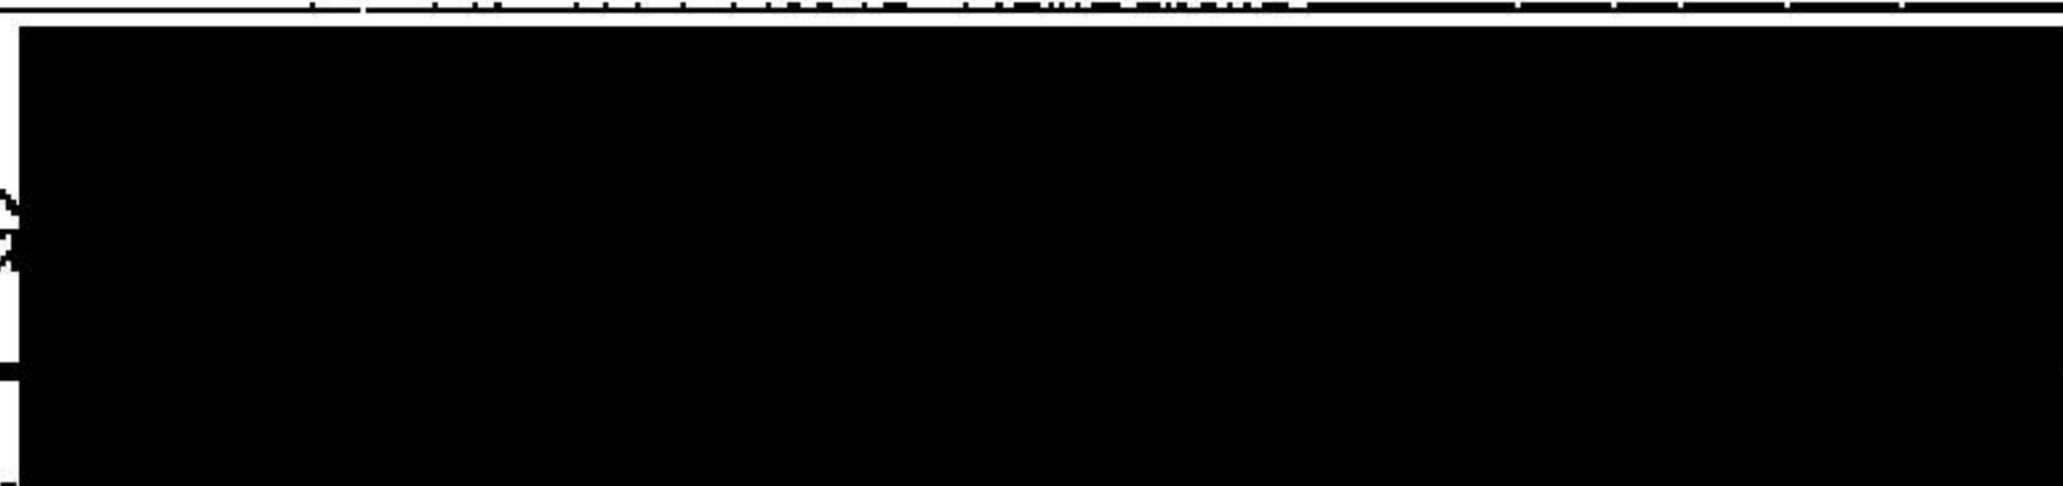

REG. CARRIER NO. CBDU333986

SECTION D - THE TRANSFER POINT (DISPOSAL POINT)

ADDRESS OF PLACE OF TRANSFER / DISPOSAL POINT

Bonney AC Farm
RH17 5PS

WASTE DISPOSAL / WASTE MANAGEMENT LICENCE NO.

DATE OF TRANSFER

25 8 21

TIME

HH MM

DUTY OF CARE CONTROLLED WASTE / MATERIAL TRANSFER NOTE

SECTION A - DESCRIPTION OF WASTE / MATERIAL

SIC CODE 41.20

1. DESCRIBE WASTE OR MATERIAL BEING TRANSFERRED (TICK OR STATE OTHER AND ENTER 6 DIGIT EWC)

- | | |
|---|--|
| ☐ Soil & Stones (Muck Away)
170504 | ☐ Mixed Construction & Demo Waste
170904 |
| ☐ Concrete
170101 | ☐ Other MUCK EWC |
| ☐ Bricks (Hardcore)
170102 | ☐ Description
of waste: |
| ☐ Bituminous mixtures (tarmac)
170302 | ☐ CL:AIRE: |

2. HOW IS THE WASTE / MATERIAL CONTAINED (TICK) AND QUANTITY (WRITE IN QUANTITY)

- | | |
|---|--|
| ☒ LOOSE 15 m ³ | ☐ GRAB LOOSE m ³ |
| ☐ SKIP YDS | ☐ OTHER (PLEASE DESCRIBE AND GIVE QUANTITY) |
| SKIP NO. | OTHER WORK |
| ☐ COLLECT ☐ WAIT & LOAD | ☐ DAYWORK |
| ☐ DELIVER ☐ EXCHANGE | ☐ HAULAGE TO |

SECTION B - CURRENT HOLDER OF WASTE / MATERIAL (SITE / CUSTOMER / PRODUCER)

COMPANY NAME

SITE ADDRESS

BY SIGNING SECTION B I CAN CONFIRM THAT I HAVE FULFILLED MY DUTY TO APPLY THE WASTE HIERARCHY

PRINT NAME

SIGNATURE

SECTION C - PERSON COLLECTING THE WASTE / MATERIAL

DRIVER NAME

SIGNATURE

VEHICLE REG

REG. CARRIER NO. CBDU333986

SECTION D - THE TRANSFER POINT (DISPOSAL POINT)

ADDRESS OF PLACE OF TRANSFER / DISPOSAL POINT

WASTE DISPOSAL / WASTE MANAGEMENT LICENCE NO.

DATE OF TRANSFER

DD

MM

YY

TIME

HH

MM

DUTY OF CARE CONTROLLED WASTE / MATERIAL TRANSFER NOTE

SECTION A - DESCRIPTION OF WASTE / MATERIAL

SIC CODE 41.20

1. DESCRIBE WASTE OR MATERIAL BEING TRANSFERRED (TICK OR STATE OTHER AND ENTER 6 DIGIT EWC)

- | | |
|---|--|
| ☒ Soil & Stones (Muck Away)
170504 | ☐ Mixed Construction & Demo Waste
170904 |
| ☐ Concrete
170101 | ☐ Other EWC |
| ☐ Bricks (Hardcore)
170102 | ☐ Description
of waste: |
| ☐ Bituminous mixtures (tarmac)
170302 | ☐ CL:AIRE: |

2. HOW IS THE WASTE / MATERIAL CONTAINED (TICK) AND QUANTITY (WRITE IN QUANTITY)

- | | |
|---|--|
| ☒ LOOSE 15 m ³ | ☐ GRAB LOOSE m ³ |
| ☐ SKIP YDS | ☐ OTHER (PLEASE DESCRIBE AND GIVE QUANTITY) |
| SKIP NO. | |
| ☐ COLLECT ☐ WAIT & LOAD | ☐ DAYWORK |
| ☐ DELIVER ☐ EXCHANGE | ☐ HAULAGE TO |

SECTION B - CURRENT HOLDER OF WASTE / MATERIAL (SITE / CUSTOMER / PRODUCER)

COMPANY NAME

Soilfix

SITE ADDRESS

RH15 8RW

freaks farm, Maple Drive, Burgess Hill

BY SIGNING SECTION B I CAN CONFIRM THAT I HAVE FULFILLED MY DUTY TO APPLY THE WASTE HIERARCHY

PRINT NAME

Ben Burgess

SIGNATURE

SECTION C - PERSON COLLECTING THE WASTE / MATERIAL

DRIVER NAME

Ben

SIGNATURE

VEHICLE REG

REG. CARRIER NO. CBDU333986

SECTION D - THE TRANSFER POINT (DISPOSAL POINT)

ADDRESS OF PLACE OF TRANSFER / DISPOSAL POINT

Bolney Park Farm RH17 5RJ

WASTE DISPOSAL / WASTE MANAGEMENT LICENCE NO.

DATE OF TRANSFER

25 8 21

TIME

HH MM

Crawley • West Sussex RH11 0JZ
email: mail@pjbrown.co.uk
www.pjbrown.co.uk
Tel: 01293 544856



WIN 426601 (S)

DATE 25 8 21

TIME ON SITE HH MM

TIME OFF SITE HH MM

DUTY OF CARE CONTROLLED WASTE / MATERIAL TRANSFER NOTE

SECTION A - DESCRIPTION OF WASTE / MATERIAL

SIC CODE 41.20

1. DESCRIBE WASTE OR MATERIAL BEING TRANSFERRED (TICK OR STATE OTHER AND ENTER 6 DIGIT EWC)

- | | |
|---|--|
| ☒ Soil & Stones (Muck Away)
170504 | ☐ Mixed Construction & Demo Waste
170904 |
| ☐ Concrete
170101 | ☐ Other EWC |
| ☐ Bricks (Hardcore)
170102 | ☐ Description
of waste: |
| ☐ Bituminous mixtures (tarmac)
170302 | ☐ CL:AIRE: |

2. HOW IS THE WASTE / MATERIAL CONTAINED (TICK) AND QUANTITY (WRITE IN QUANTITY)

- | | |
|---|--|
| ☒ LOOSE 15 m ³ | ☐ GRAB LOOSE m ³ |
| ☐ SKIP YDS | ☐ OTHER (PLEASE DESCRIBE AND GIVE QUANTITY) |
- SKIP NO.

☐ COLLECT ☐ WAIT & LOAD
☐ DELIVER ☐ EXCHANGE

OTHER WORK
☐ DAYWORK
☐ HAULAGE TO

SECTION B - CURRENT HOLDER OF WASTE / MATERIAL (SITE / CUSTOMER / PRODUCER)

COMPANY NAME

Selfix

SITE ADDRESS

FREING FARM, MAPLE DRIVE
BURGESS HILL

BY SIGNING SECTION B I CAN CONFIRM THAT I HAVE FULFILLED MY DUTY TO APPLY THE WASTE HIERARCHY

PRINT NAME

Ben Burgess

SIGNATURE


SECTION C - PERSON COLLECTING THE WASTE / MATERIAL

DRIVER NAME

John

SIGNATURE

VEHICLE REG

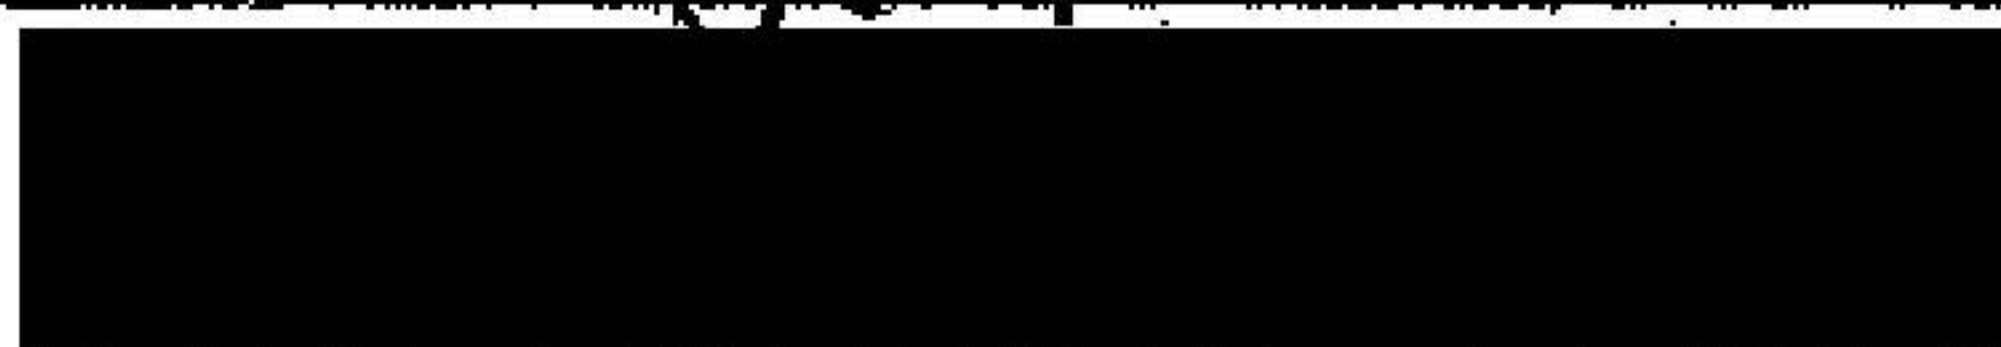

REG. CARRIER NO. CBD0333986

SECTION D - THE TRANSFER POINT (DISPOSAL POINT)

ADDRESS OF PLACE OF TRANSFER / DISPOSAL POINT

RODNEY

WASTE DISPOSAL / WASTE MANAGEMENT LICENCE NO.

DATE OF TRANSFER

25 8 21

TIME

HH MM

Customer ordering vehicles off the public road do so entirely at their own risk. Maximum 15 minutes for machine loading after which waiting time applies.

DATE 28 11 21

TIME ON SITE 14 35

TIME OFF SITE 14 50

DUTY OF CARE CONTROLLED WASTE / MATERIAL TRANSFER NOTE

SECTION A - DESCRIPTION OF WASTE / MATERIAL

SIC CODE 41.20

1. DESCRIBE WASTE OR MATERIAL BEING TRANSFERRED (TICK OR STATE OTHER AND ENTER 6 DIGIT EWC)

- | | |
|---|--|
| ☒ Soil & Stones (Muck Away)
170504 | ☐ Mixed Construction & Demo Waste
170904 |
| ☐ Concrete
170101 | ☐ Other EWC |
| ☐ Bricks (Hardcore)
170102 | ☐ Description
of waste: |
| ☐ Bituminous mixtures (tarmac)
170302 | ☐ CL:AIRE: |

2. HOW IS THE WASTE / MATERIAL CONTAINED (TICK) AND QUANTITY (WRITE IN QUANTITY)

- | | |
|---|--|
| ☒ LOOSE 15 m ³ | ☐ GRAB LOOSE m ³ |
| ☐ SKIP YDS | ☐ OTHER (PLEASE DESCRIBE AND GIVE QUANTITY) |

- SKIP NO.
- | | |
|----------------------------------|--------------------------------------|
| ☐ COLLECT | ☐ WAIT & LOAD |
| ☐ DELIVER | ☐ EXCHANGE |

- OTHER WORK
- | |
|---|
| ☐ DAYWORK |
| ☐ HAULAGE TO |

SECTION B - CURRENT HOLDER OF WASTE / MATERIAL (SITE / CUSTOMER / PRODUCER)

COMPANY NAME

Soilfix

SITE ADDRESS

MAPLE DR
13 HILL

BY SIGNING SECTION B I CAN CONFIRM THAT I HAVE FULFILLED MY DUTY TO APPLY THE WASTE HIERARCHY

PRINT NAME

Ben Burgess

SIGNATURE

SECTION C - PERSON COLLECTING THE WASTE / MATERIAL

DRIVER NAME

K. PATRICK

SIGNATURE

VEHICLE REG

REG. CARRIER NO. CBDU333986

SECTION D - THE TRANSFER POINT (DISPOSAL POINT)

ADDRESS OF PLACE OF TRANSFER / DISPOSAL POINT

Bolney PK FM
Bolney RH17 5RJ

WASTE DISPOSAL / WASTE MANAGEMENT LICENCE NO.

DATE OF TRANSFER

DD MM YY

TIME

HH MM

Crawley • West Sussex RH11 0JZ
email: mail@pjbrown.co.uk
www.pjbrown.co.uk
Tel: 01293 544856



WIN 421155 (5)
DATE 25/8/21
TIME ON SITE HH MM
TIME OFF SITE HH MM

DUTY OF CARE CONTROLLED WASTE / MATERIAL TRANSFER NOTE

SECTION A - DESCRIPTION OF WASTE / MATERIAL

SIC CODE 41.20

1. DESCRIBE WASTE OR MATERIAL BEING TRANSFERRED (TICK OR STATE OTHER AND ENTER 6 DIGIT EWC)

- ☒ Soil & Stones (Muck Away) 170504
☐ Concrete 170101
☐ Bricks (Hardcore) 170102
☐ Bituminous mixtures (tarmac) 170302
☐ Mixed Construction & Demo Waste 170904
☐ Other EWC
☐ Description of waste:
☐ CL:AIRE:

2. HOW IS THE WASTE / MATERIAL CONTAINED (TICK) AND QUANTITY (WRITE IN QUANTITY)

- ☒ LOOSE 15 m³
☐ GRAB LOOSE m³
☐ SKIP YDS
SKIP NO.
☐ COLLECT ☐ WAIT & LOAD
☐ DELIVER ☐ EXCHANGE
☐ OTHER (PLEASE DESCRIBE AND GIVE QUANTITY)
OTHER WORK
☐ DAYWORK
☐ HAULAGE TO

SECTION B - CURRENT HOLDER OF WASTE / MATERIAL (SITE / CUSTOMER / PRODUCER)

COMPANY NAME Soilfix

SITE ADDRESS
Maple drive, Burgess Hill

BY SIGNING SECTION B I CAN CONFIRM THAT I HAVE FULFILLED MY DUTY TO APPLY THE WASTE HIERARCHY

PRINT NAME Ben Burgess SIGNATURE

SECTION C - PERSON COLLECTING THE WASTE / MATERIAL

DRIVER NAME Vahn SIGNATURE

VEHICLE REG REG. CARRIER NO. CBDU333986


SECTION D - THE TRANSFER POINT (DISPOSAL POINT)

ADDRESS OF PLACE OF TRANSFER / DISPOSAL POINT Bolney

WASTE DISPOSAL / WASTE MANAGEMENT LICENCE NO.

DATE OF TRANSFER DD MM YY TIME HH MM

Brown & Brown Ltd
Crawley • West Sussex RH11 0JZ
email: mail@pjbrown.co.uk
www.pjbrown.co.uk
Tel: 01293 544856

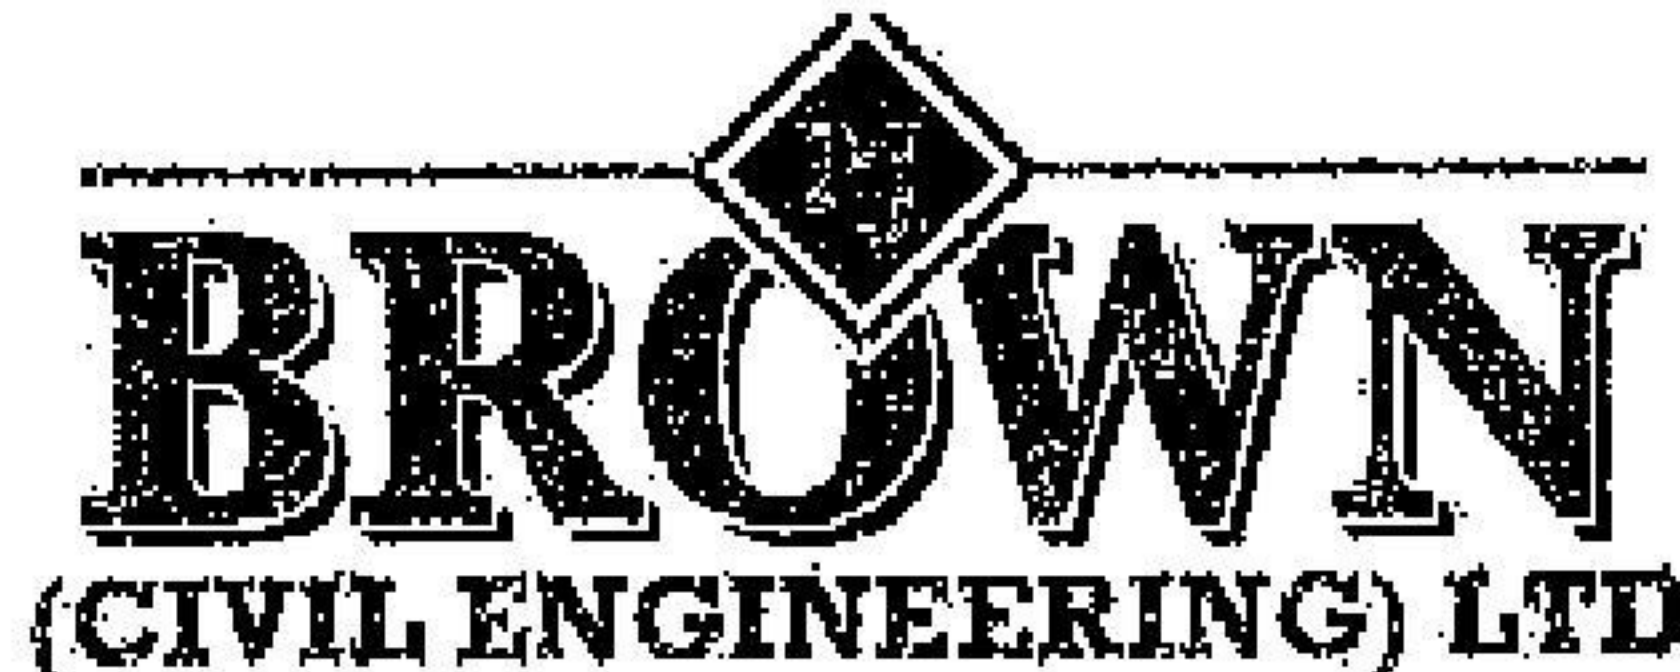

WITN 410002 (2)
DATE 25 10 21
TIME ON SITE 14 41
TIME OFF SITE 18 1 00

DUTY OF CARE CONTROLLED WASTE / MATERIAL TRANSFER NOTE

SECTION A - DESCRIPTION OF WASTE / MATERIAL

SIC CODE 41.20

1. DESCRIBE WASTE OR MATERIAL BEING TRANSFERRED (TICK OR STATE OTHER AND ENTER 8 DIGIT EWC)

- ☒ Soil & Stones (Muck Away) 170504
☐ Concrete 170101
☐ Bricks (Hardcore) 170102
☐ Bituminous mixtures (tarmac) 170302
☐ Mixed Construction & Demo Waste 170904
☐ Other EWC
☐ Description of waste:
☐ CL:AIRE:

2. HOW IS THE WASTE / MATERIAL CONTAINED (TICK) AND QUANTITY (WRITE IN QUANTITY)

- ☒ LOOSE 15 m³
☐ GRAB LOOSE m³
☐ SKIP YDS
SKIP NO.
☐ COLLECT ☐ WAIT & LOAD
☐ DELIVER ☐ EXCHANGE
☐ OTHER (PLEASE DESCRIBE AND GIVE QUANTITY)
OTHER WORK
☐ DAYWORK
☐ HAULAGE TO

SECTION B - CURRENT HOLDER OF WASTE / MATERIAL (SITE / CUSTOMER / PRODUCER)

COMPANY NAME

Soilfix

SITE ADDRESS

Maple Drive
Burgess Hill

BY SIGNING SECTION B I CAN CONFIRM THAT I HAVE FULFILLED MY DUTY TO APPLY THE WASTE HIERARCHY

PRINT NAME

Ben Burgess -

SIGNATURE

SECTION C - PERSON COLLECTING THE WASTE / MATERIAL

DRIVER NAME

Billy

SIGNATURE

VEHICLE REG

REG. CARRIER NO. CBDU333986

SECTION D - THE TRANSFER POINT (DISPOSAL POINT)

ADDRESS OF PLACE OF TRANSFER / DISPOSAL POINT

Bolney Park Farm,
Bolney, RH17 5RJ

WASTE DISPOSAL / WASTE MANAGEMENT LICENCE NO.

DATE OF TRANSFER

DD MM YY

TIME

HH MM

Customer ordering vehicles off the public road do so entirely at their own risk. Maximum 15 minutes for machine loading after which waiting time applies

Brown - Charnwood Road - New Road
Crawley - West Sussex RH11 0JZ
email: mail@pjbrown.co.uk
www.pjbrown.co.uk
Tel: 01293 544856



WIN 411323
DATE 25/8/21
TIME ON SITE HH MM
TIME OFF SITE HH MM

DUTY OF CARE CONTROLLED WASTE / MATERIAL TRANSFER NOTE

SECTION A - DESCRIPTION OF WASTE / MATERIAL

SIC CODE 41.20

1. DESCRIBE WASTE OR MATERIAL BEING TRANSFERRED (TICK OR STATE OTHER AND ENTER 6 DIGIT EWC)

- | | |
|---|--|
| ☐ Soil & Stones (Muck Away)
170504 | ☐ Mixed Construction & Demo Waste
170904 |
| ☐ Concrete
170101 | ☒ Other <u>Muck</u> EWC |
| ☐ Bricks (Hardcore)
170102 | ☐ Description
of waste: |
| ☐ Bituminous mixtures (tarmac)
170302 | ☐ CL:AIRE: |

2. HOW IS THE WASTE / MATERIAL CONTAINED (TICK) AND QUANTITY (WRITE IN QUANTITY)

- | | |
|---|--|
| ☒ LOOSE <u>15</u> m ³ | ☐ GRAB LOOSE m ³ |
| ☐ SKIP YDS | ☐ OTHER (PLEASE DESCRIBE AND GIVE QUANTITY) |
| SKIP NO. | OTHER WORK |
| ☐ COLLECT ☐ WAIT & LOAD | ☐ DAYWORK |
| ☐ DELIVER ☐ EXCHANGE | ☐ HAULAGE TO |

SECTION B - CURRENT HOLDER OF WASTE / MATERIAL (SITE / CUSTOMER / PRODUCER)

COMPANY NAME

SITE ADDRESS

BY SIGNING SECTION B I CAN CONFIRM THAT I HAVE FULFILLED MY DUTY TO APPLY THE WASTE HIERARCHY

PRINT NAME Ben Burgess SIGNATURE

SECTION C - PERSON COLLECTING THE WASTE / MATERIAL

DRIVER NAME

SIGNATURE

VEHICLE REG

REG. CARRIER NO. CBDU333986

SECTION D - THE TRANSFER POINT (DISPOSAL POINT)

ADDRESS OF PLACE OF TRANSFER / DISPOSAL POINT

WASTE DISPOSAL / WASTE MANAGEMENT LICENCE NO.

DATE OF TRANSFER

TIME

Customer ordering vehicles off the public road do so entirely at their own risk. Maximum 15 minutes for machine loading after which waiting time applies

DUTY OF CARE CONTROLLED WASTE / MATERIAL TRANSFER NOTE

SECTION A - DESCRIPTION OF WASTE / MATERIAL

SIC CODE 41.20

1. DESCRIBE WASTE OR MATERIAL BEING TRANSFERRED (TICK OR STATE OTHER AND ENTER 6 DIGIT EWC)

- | | |
|---|--|
| ☒ Soil & Stones (Muck Away)
170504 | ☐ Mixed Construction & Demo Waste
170904 |
| ☐ Concrete
170101 | ☐ Other EWC |
| ☐ Bricks (Hardcore)
170102 | ☐ Description
of waste: |
| ☐ Bituminous mixtures (tarmac)
170302 | ☐ CL:AIRE: |

2. HOW IS THE WASTE / MATERIAL CONTAINED (TICK) AND QUANTITY (WRITE IN QUANTITY)

- | | |
|---|--|
| ☒ LOOSE 15 m ³ | ☐ GRAB LOOSE m ³ |
| ☐ SKIP YDS | ☐ OTHER (PLEASE DESCRIBE AND GIVE QUANTITY) |
- SKIP NO.

☐ COLLECT ☐ WAIT & LOAD
☐ DELIVER ☐ EXCHANGE
- OTHER WORK

☐ DAYWORK
☐ HAULAGE TO

SECTION B - CURRENT HOLDER OF WASTE / MATERIAL (SITE / CUSTOMER / PRODUCER)

COMPANY NAME

Soilfix

SITE ADDRESS

Frecks farm, ~~from~~ maple dr, burgess lld RH15 8RW

BY SIGNING SECTION B I CAN CONFIRM THAT I HAVE FULFILLED MY DUTY TO APPROVE THE WASTE / MATERIAL

PRINT NAME

Ben Burgess

SIGNATURE

SECTION C - PERSON COLLECTING THE WASTE / MATERIAL

DRIVER NAME

Karl

SIGNATURE

VEHICLE REG

REG. CARRIER NO. CBDU333986

SECTION D - THE TRANSFER POINT (DISPOSAL POINT)

ADDRESS OF PLACE OF TRANSFER / DISPOSAL POINT

bedney park farm, bedney RH14 3RT

WASTE DISPOSAL / WASTE MANAGEMENT LICENCE NO.


DATE OF TRANSFER

27 8 21

TIME

HH MM

Buntings • Cranwood Road • Hove • Brighton
Crawley • West Sussex RH11 0JZ
email: mail@pjbrown.co.uk
www.pjbrown.co.uk
Tel: 01293 544856

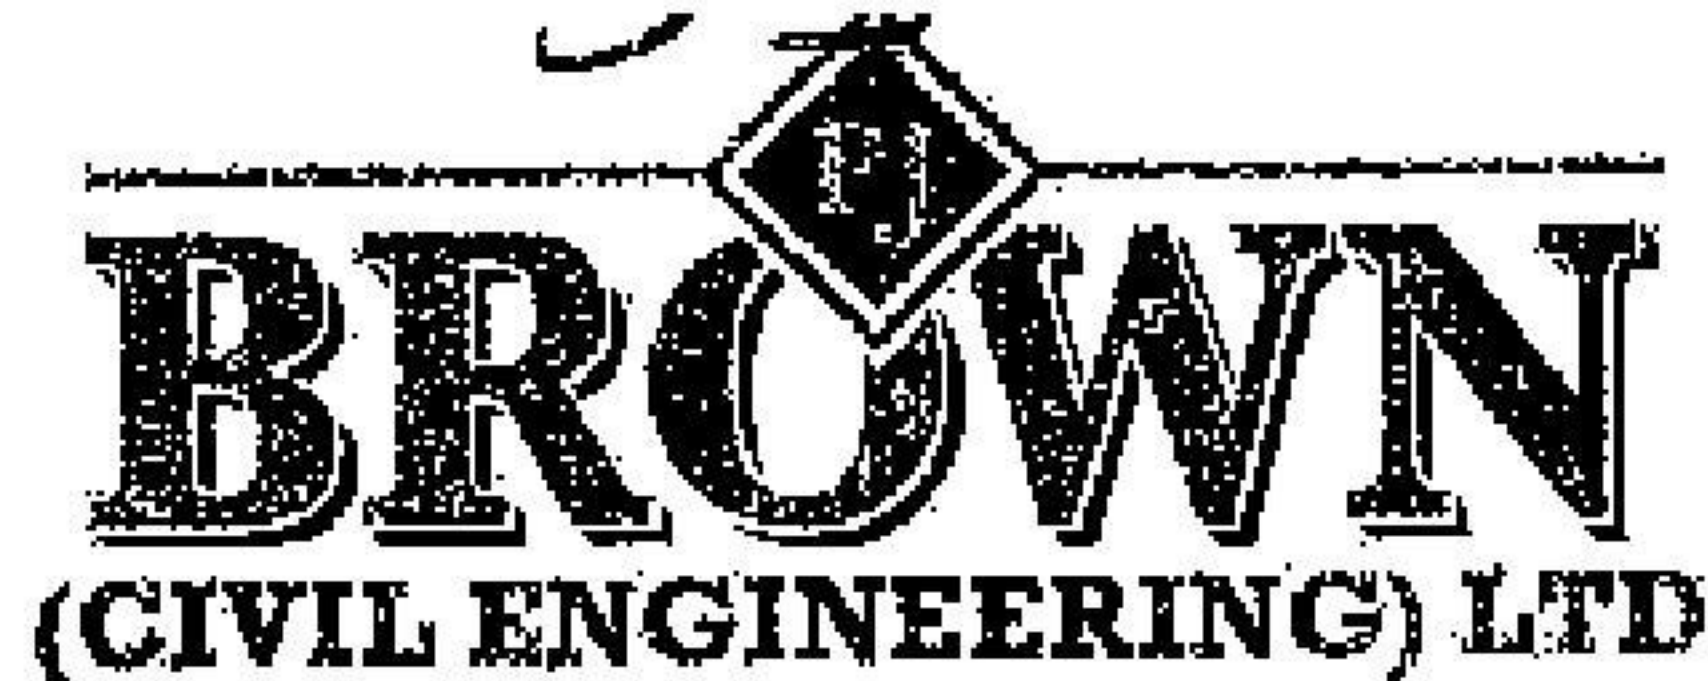

W 1 1 N 4 1 1 0 2 4
DATE 27 8 24
TIME ON SITE 11 11 AM
TIME OFF SITE 11 11 AM

DUTY OF CARE CONTROLLED WASTE / MATERIAL TRANSFER NOTE

SECTION A - DESCRIPTION OF WASTE / MATERIAL

SIC CODE 41.20

1. DESCRIBE WASTE OR MATERIAL BEING TRANSFERRED (TICK OR STATE OTHER AND ENTER 6 DIGIT EWC)

- | | |
|---|--|
| ☐ Soil & Stones (Muck Away)
170504 | ☐ Mixed Construction & Demo Waste
170904 |
| ☐ Concrete
170101 | ☒ Other <u>Muck</u> EWC |
| ☐ Bricks (Hardcore)
170102 | ☐ Description
of waste: |
| ☐ Bituminous mixtures (tarmac)
170302 | ☐ CL:AIRE: |

2. HOW IS THE WASTE / MATERIAL CONTAINED (TICK) AND QUANTITY (WRITE IN QUANTITY)

- | | |
|---|--|
| ☒ LOOSE <u>15</u> m ³ | ☐ GRAB LOOSE m ³ |
| ☐ SKIP YDS | ☐ OTHER (PLEASE DESCRIBE AND GIVE QUANTITY) |
| SKIP NO. | OTHER WORK |
| ☐ COLLECT ☐ WAIT & LOAD | ☐ DAYWORK |
| ☐ DELIVER ☐ EXCHANGE | ☐ HAULAGE TO |

SECTION B - CURRENT HOLDER OF WASTE / MATERIAL (SITE / CUSTOMER / PRODUCER)

COMPANY NAME

SITE ADDRESS

BY SIGNING SECTION B I CAN CONFIRM THAT I HAVE FULFILLED MY DUTY TO APPLY THE WASTE HIERARCHY

PRINT NAME

SIGNATURE

SECTION C - PERSON COLLECTING THE WASTE / MATERIAL

DRIVER NAME

SIGNATURE

VEHICLE REG

REG. CARRIER NO. CBDU333986

SECTION D - THE TRANSFER POINT (DISPOSAL POINT)

ADDRESS OF PLACE OF TRANSFER / DISPOSAL POINT

WASTE DISPOSAL / WASTE MANAGEMENT LICENCE NO.

DATE OF TRANSFER

TIME

Customer ordering vehicles off the public road do so entirely at their own risk. Maximum 15 minutes for machine loading after which waiting time applies

DATE 27 8 21

TIME ON SITE HH MM

TIME OFF SITE HH MM

DUTY OF CARE CONTROLLED WASTE / MATERIAL TRANSFER NOTE

SECTION A - DESCRIPTION OF WASTE / MATERIAL

SIC CODE 41.20

1. DESCRIBE WASTE OR MATERIAL BEING TRANSFERRED (TICK OR STATE OTHER AND ENTER 6 DIGIT EWC)

☒ Soil & Stones (Muck Away)
170504

☐ Mixed Construction & Demo Waste
170904

☐ Concrete
170101

☐ Other EWC

☐ Bricks (Hardcore)
170102

☐ Description
of waste:

☐ Bituminous mixtures (tarmac)
170302

☐ CL:AIRE:

2. HOW IS THE WASTE / MATERIAL CONTAINED (TICK) AND QUANTITY (WRITE IN QUANTITY)

☒ LOOSE 15 m³

☐ GRAB LOOSE m³

☐ SKIP YDS

☐ OTHER (PLEASE DESCRIBE AND GIVE QUANTITY)

SKIP NO.

☐ COLLECT

☐ WAIT & LOAD

☐ DELIVER

☐ EXCHANGE

OTHER WORK

☐ DAYWORK

☐ HAULAGE TO

SECTION B - CURRENT HOLDER OF WASTE / MATERIAL (SITE / CUSTOMER / PRODUCER)

COMPANY NAME

Soilfix

SITE ADDRESS

RH15 5RW

Freak farm, Maple Drive, Burgess Hill

BY SIGNING SECTION B I CAN CONFIRM THAT I HAVE FULFILLED MY DUTY TO APPLY THE WASTE HIERARCHY

PRINT NAME

Ben Burgess

SIGNATURE

SECTION C - PERSON COLLECTING THE WASTE / MATERIAL

DRIVER NAME

Ben

SIGNATURE

VEHICLE REG

[REDACTED]

REG. CARRIER NO. CBDU333986

SECTION D - THE TRANSFER POINT (DISPOSAL POINT)

ADDRESS OF PLACE OF TRANSFER / DISPOSAL POINT

Bolney park farm

RH17 5RT

WASTE DISPOSAL / WASTE MANAGEMENT LICENCE NO.

DATE OF TRANSFER

27 8 21

TIME

HH MM

DATE 27/8/21

TIME ON SITE

TIME OFF SITE

DUTY OF CARE CONTROLLED WASTE / MATERIAL TRANSFER NOTE

SECTION A - DESCRIPTION OF WASTE / MATERIAL

SIC CODE 41.20

1. DESCRIBE WASTE OR MATERIAL BEING TRANSFERRED (TICK OR STATE OTHER AND ENTER 6 DIGIT EWC)

- | | |
|---|--|
| ☒ Soil & Stones (Muck Away)
170504 | ☐ Mixed Construction & Demo Waste
170904 |
| ☐ Concrete
170101 | ☐ Other EWC |
| ☐ Bricks (Hardcore)
170102 | ☐ Description
of waste: |
| ☐ Bituminous mixtures (tarmac)
170302 | ☐ CL:AIRE: |

2. HOW IS THE WASTE / MATERIAL CONTAINED (TICK) AND QUANTITY (WRITE IN QUANTITY)

☒ LOOSE 15 m³ ☐ GRAB LOOSE m³

☐ SKIP YDS ☐ OTHER (PLEASE DESCRIBE AND GIVE QUANTITY)

SKIP NO.

- | | |
|----------------------------------|--------------------------------------|
| ☐ COLLECT | ☐ WAIT & LOAD |
| ☐ DELIVER | ☐ EXCHANGE |

OTHER WORK

☐ DAYWORK

☐ HAULAGE TO

SECTION B - CURRENT HOLDER OF WASTE / MATERIAL (SITE / CUSTOMER / PRODUCER)

COMPANY NAME

SITE ADDRESS

Soilfix
freaks farm
near Burgess Hill RH15 5RW

BY SIGNING SECTION B I CAN CONFIRM THAT I HAVE FULFILLED MY DUTY TO APPL

PRINT NAME

Ben Burgess.

SIGNATURE

SECTION C - PERSON COLLECTING THE WASTE / MATERIAL

DRIVER NAME

Clinbon

SIGNATURE

VEHICLE R

REG. CARRIER NO. CBDU333986

SECTION D - THE TRANSFER POINT (DISPOSAL POINT)

ADDRESS OF PLACE OF TRANSFER / DISPOSAL POINT

Bolney Milk farm

WASTE DISPOSAL / WASTE MANAGEMENT LICENCE NO.

DATE OF TRANSFER

27/8/21

TIME

11:11