
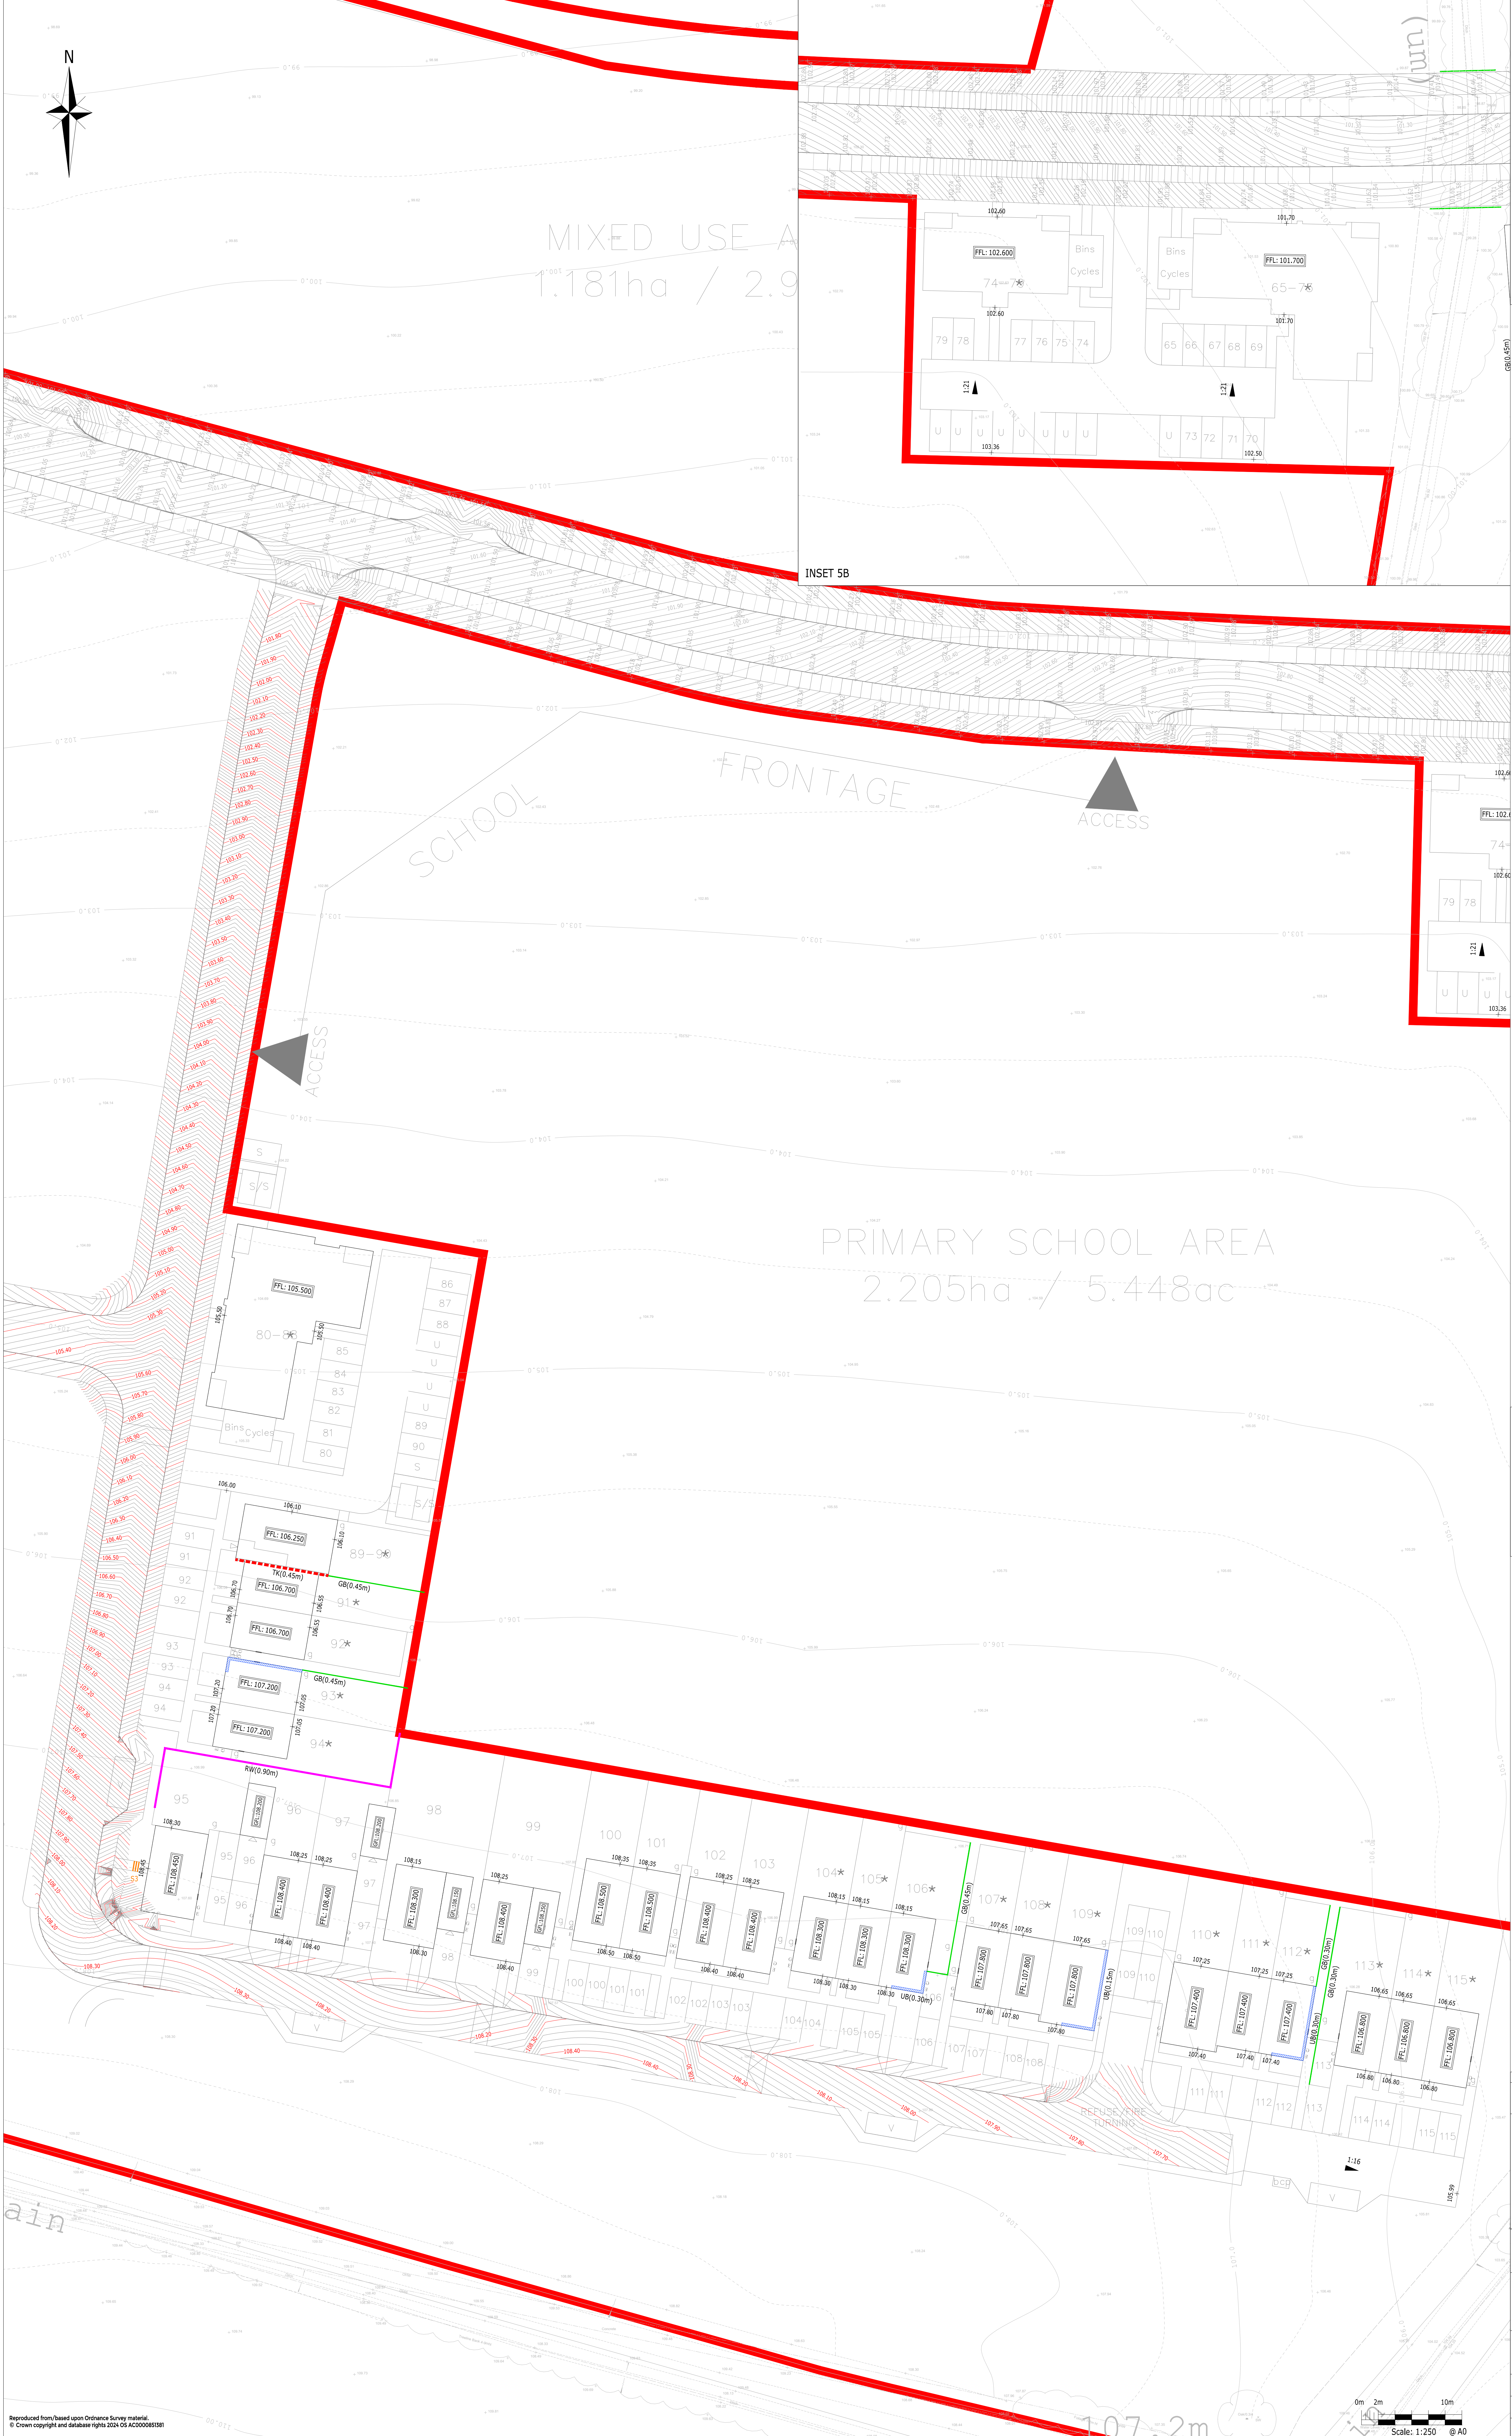
 


 SITE BOUNDARY

- | | |
|---|---|
|  | SITE BOUNDARY |
|  | PROPOSED FINISHED FLOOR LEVEL |
|  | PROPOSED GARAGE FLOOR LEVEL |
|  | PROPOSED LEVEL |
|  | PROPOSED MAJOR/ MINOR CONTOUR (0.1/0.02m) |
|  | PROPOSED RETAINING WALL TO STRUCTURAL ENGINEERS SPECIFICATION |
|  | PROPOSED GRAVEL BOARD WALL - MAX 450mm |
|  | BUILDING PLOT DETAIL - UNDERBUILD |
|  | BUILDING PLOT DETAIL - TANKING |
|  | BUILDING PLOT DETAIL - SPLIT FFL |
|  | PROPOSED STEPS & NO. OF |

1. THIS DRAWING IS TO BE READ IN CONJUNCTION WITH THE RELEVANT SPECIFICATION, INC. RISK ASSESSMENTS AND ALL OTHER RELATED DRAWINGS ISSUED BY THE ENGINEER.
2. DO NOT SCALE FROM THIS DRAWING. WORK FROM FIGURED DIMENSIONS ONLY.
3. ALL DIMENSIONS SHOWN ON THIS DRAWING ARE IN METRES UNLESS OTHERWISE STATED.
4. ALL DIMENSIONS, LEVELS AND SURVEY GRID CO-ORDINATES ARE TO BE CHECKED ON SITE AND THE ENGINEER NOTIFIED IMMEDIATELY OF ANY DISCREPANCIES PRIOR TO THE COMMENCEMENT OF THE WORKS.
5. NO DEVIATION FROM THE DETAILS SHOWN ON THIS DRAWING IS PERMITTED WITHOUT PRIOR PERMISSION FROM THE ENGINEER.
6. ANY WORKS OUTSIDE RED SITE BOUNDARY ARE FOR INFORMATION PURPOSES ONLY. UNLESS SPECIFICALLY NOTED, ALL WORKS OUTSIDE THE SITE BOUNDARY WILL BE UNDERTAKEN BY OTHERS UNDER A SEPARATE CONTRACT.

 

Rev/ Description	Drm	Chk	App	Date
Purpose:	Status:			
WORK IN PROGRESS	NOT YET APPROVED			
ARDENT AN EMPLOYEE OWNED COMPANY CONSULTING ENGINEERS				
Third Floor The Hallmark Building 52-56 Leadenhall Street London EC3M 5JE Tel: 020 7680 4088 Web: www.ardent-ce.co.uk E-mail: enquiries@ardent-ce.co.uk  SSIP SAFETY SPECIALIST INSTITUTION ISO 9001 REGISTERED COMPANY 				

VISTRY SOUTH EAST

Project Title:

IMBERHORNE FARM, EAST GRINSTEAD

Drawing Title:

PROPOSED LEVELS - SHEET 5

Drawn by AMC	Checked by AMC	Approved by -	Revision -
Scale 1:250@A0	Date -		
Drawing Number 2206781-ACE-XX-XX-DR-C-0605			