


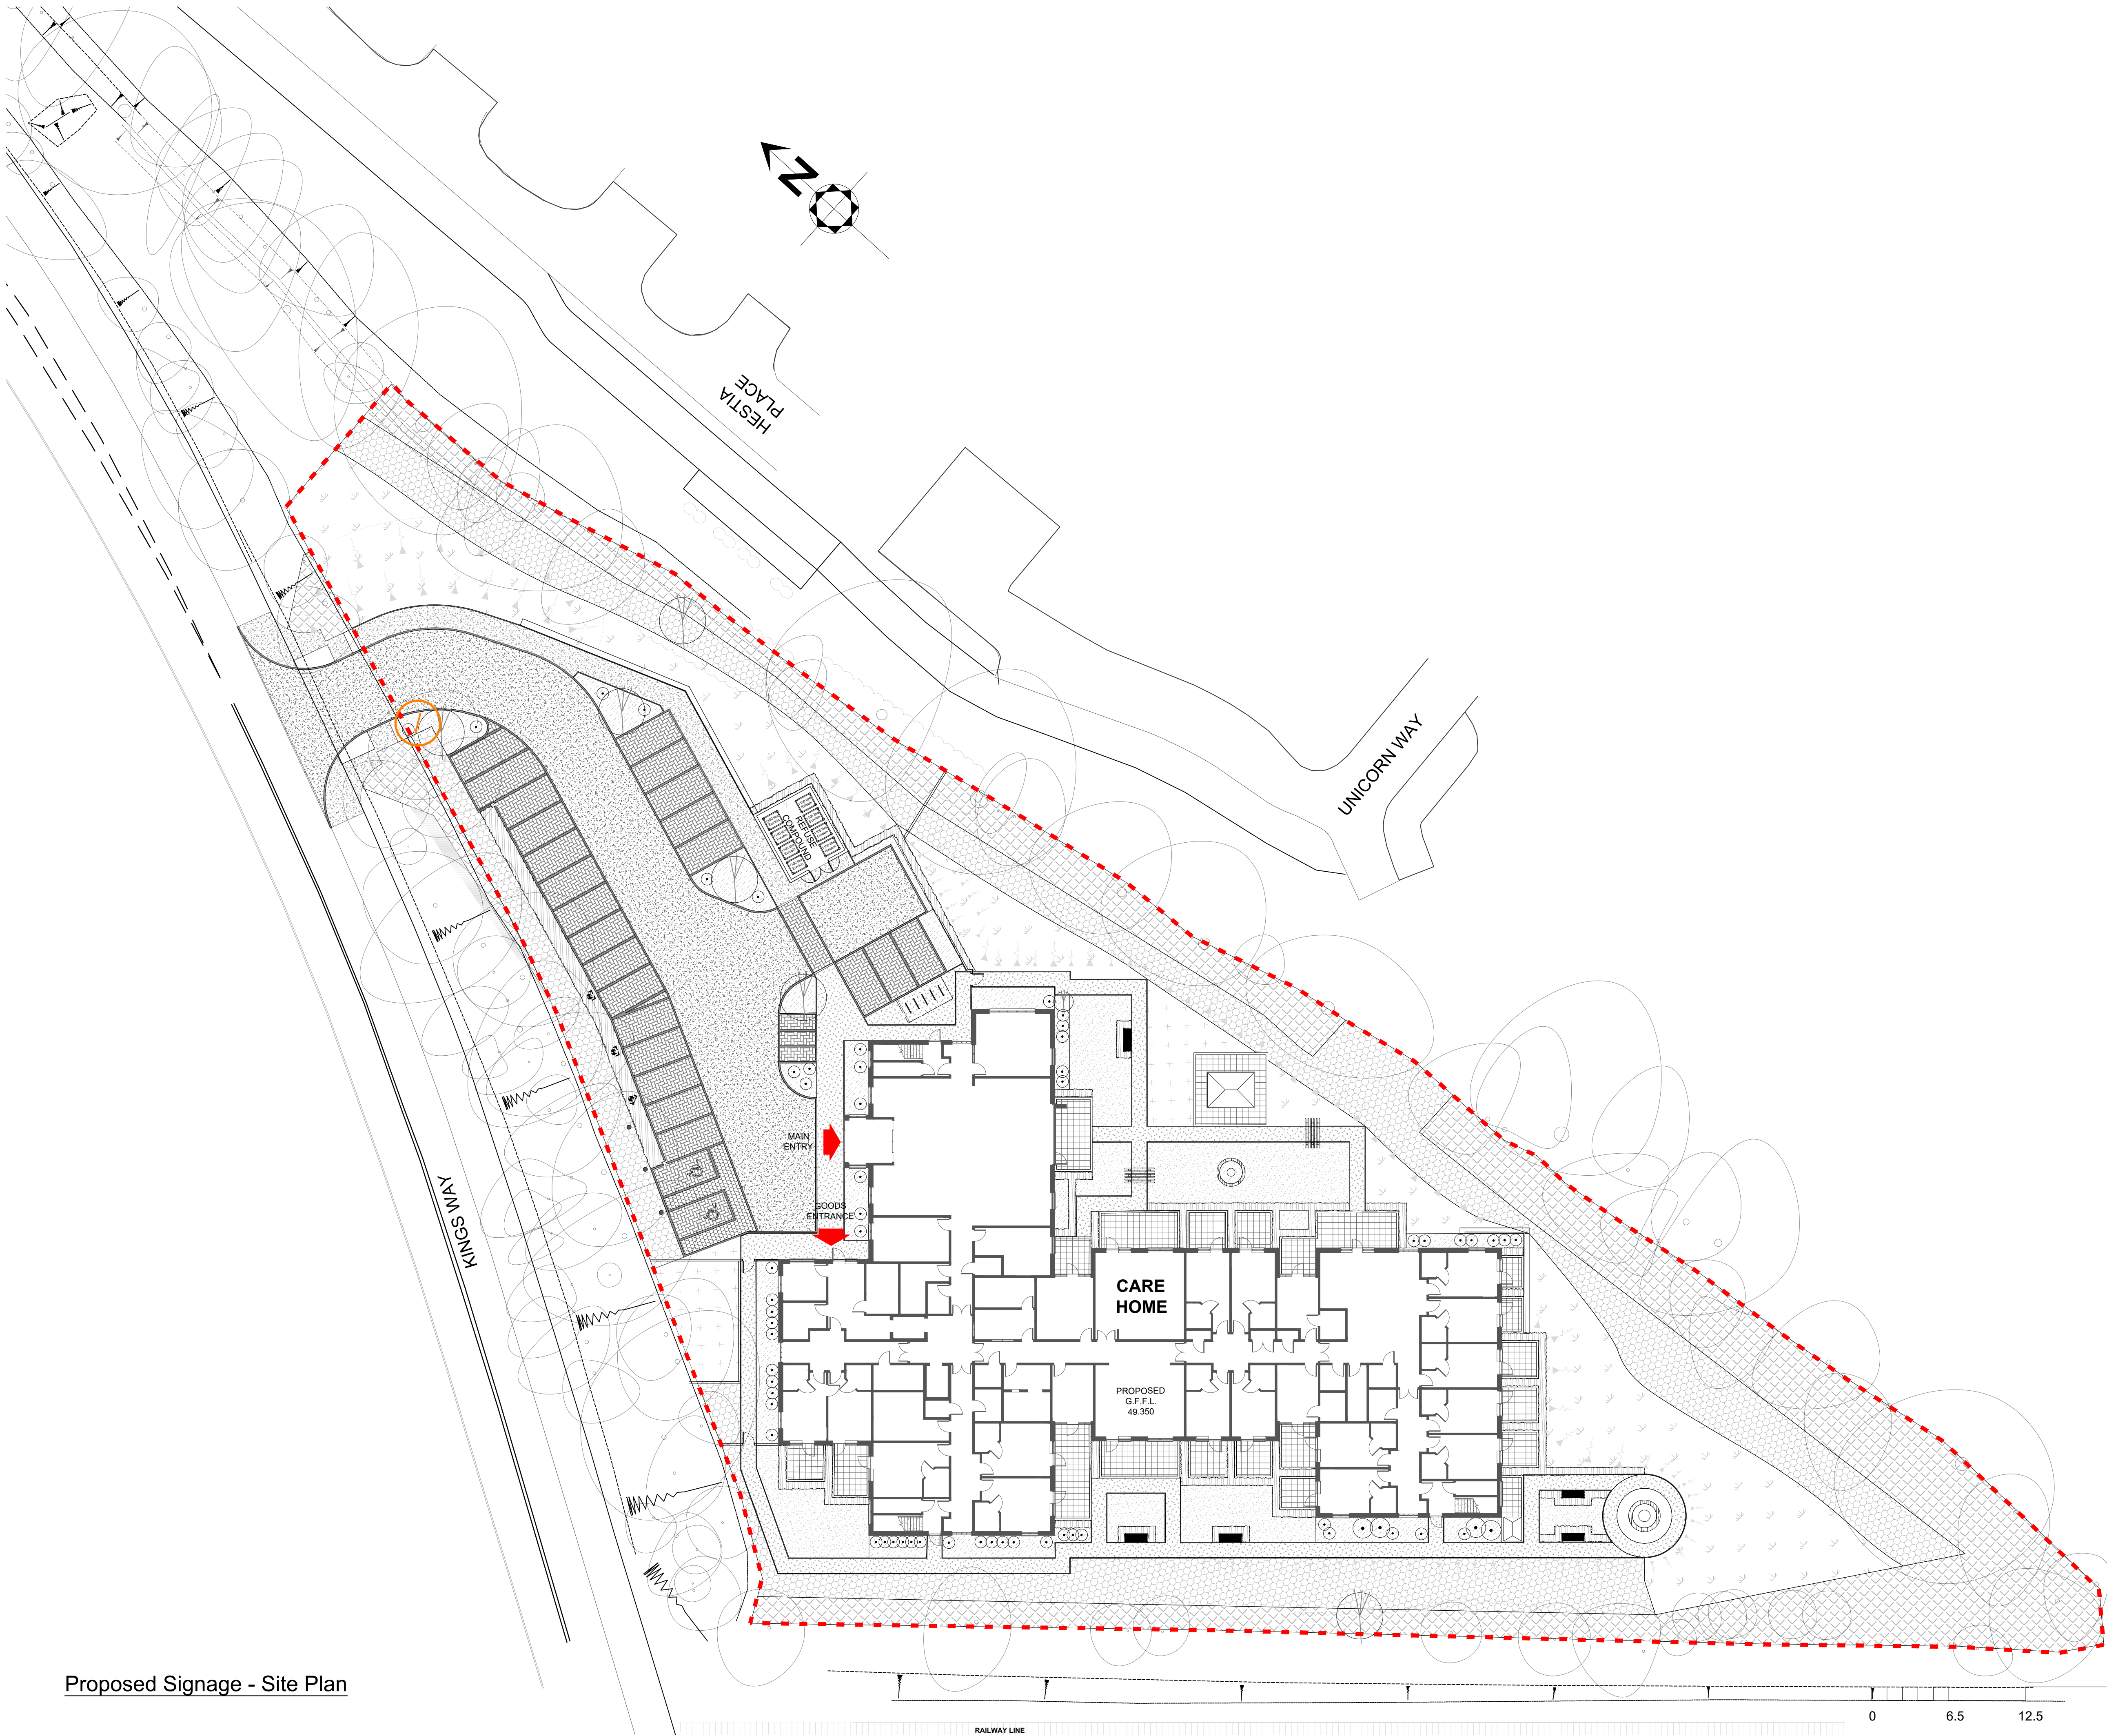

Proposed Signage - Site Plan

Notes:  
This drawing is to be read in conjunction with all other relevant architectural drawings.  
Drawing not to be scaled, use figured dimensions only. All dimensions to be checked on site by the contractor prior to the commencement of any work or specialist production drawing. Any discrepancies to be notified to Hay Associates and further instructions obtained before work is commenced.  
Copyright © Hay Associates Limited

KEY TO SITE PLAN

- Site Boundary
- Location of proposed signage