


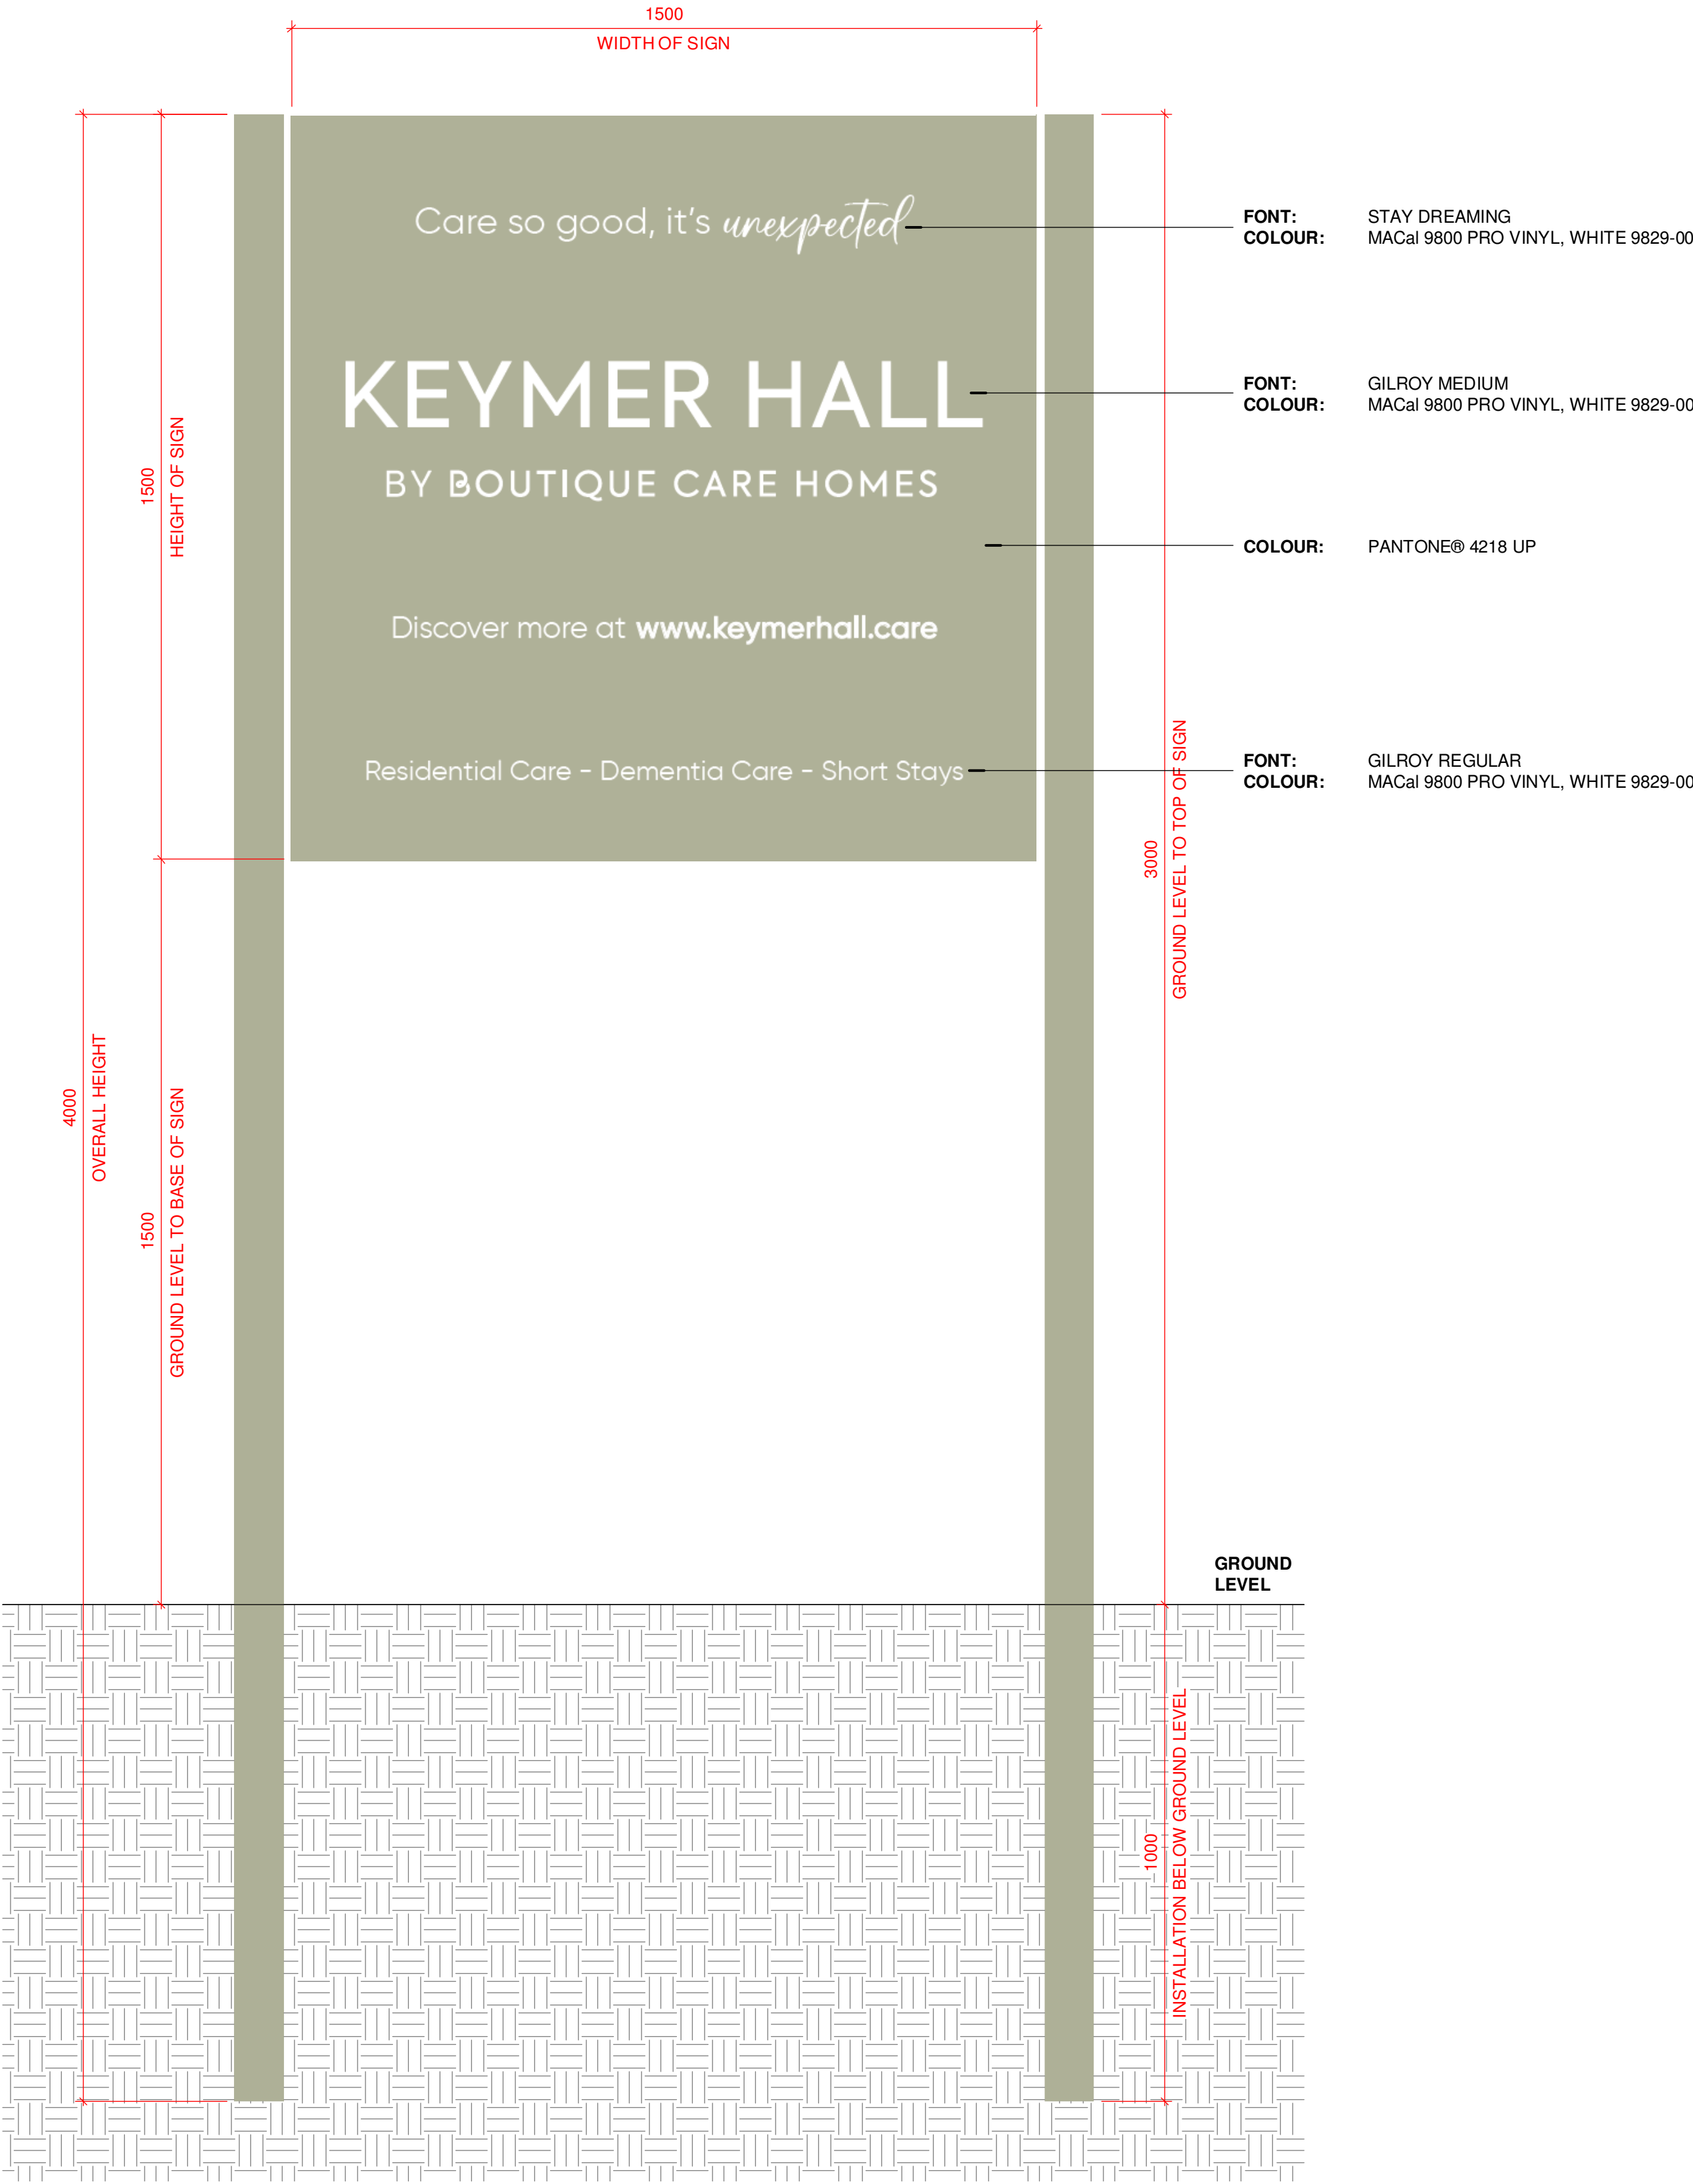

Proposed Signage - Elevation.
1 : 10

Notes:
This drawing is to be read in conjunction with all other relevant architectural drawings.
Drawing not to be scaled, use figured dimensions only. All dimensions to be checked on site by the contractor prior to the commencement of any work or specialist production drawing. Any discrepancies to be notified to Hay Associates and further instructions obtained before work is commenced.
Copyright © Hay Associates Limited

NOTES:
MATERIALS
FABRICATED ALUMINIUM POST AND PANEL SIGN ALL
POWDER COATED TO PANTONE® 4218 UP.
SINGLE SIDED 2 COLOUR STANDARD MACal 9800 PRO VINYL
APPLIED GRAPHICS, WHITE 9829-00.
DIMENSIONS
HEIGHT OF SIGN: 1.5m
WIDTH OF SIGN: 1.5m
OVERALL HEIGHT: 4m
HEIGHT FROM GROUND LEVEL TO BASE OF SIGN: 1.5m
HEIGHT FROM GROUND LEVEL TO TOP OF SIGN: 3m
ILLUMINATION
THE SIGN IS TO BE UPLIT FROM GROUND LEVEL.
MAXIMUM ILLUMINANCE LEVEL 1000cd/m²
STRUCTURE
1500x1500mm SIGN PANEL FIXED TO 100mm SQUARE POSTS.
POWDER COATED TO PANTONE® 4218 UP.
POSTS INSTALLED ~1m DEEP INTO GROUND AND SET WITH
POSTCRETE.