


CONCRETE FENCE POST AND GRAVELBOARD DETAIL WITH CONCRETE BACKFILL

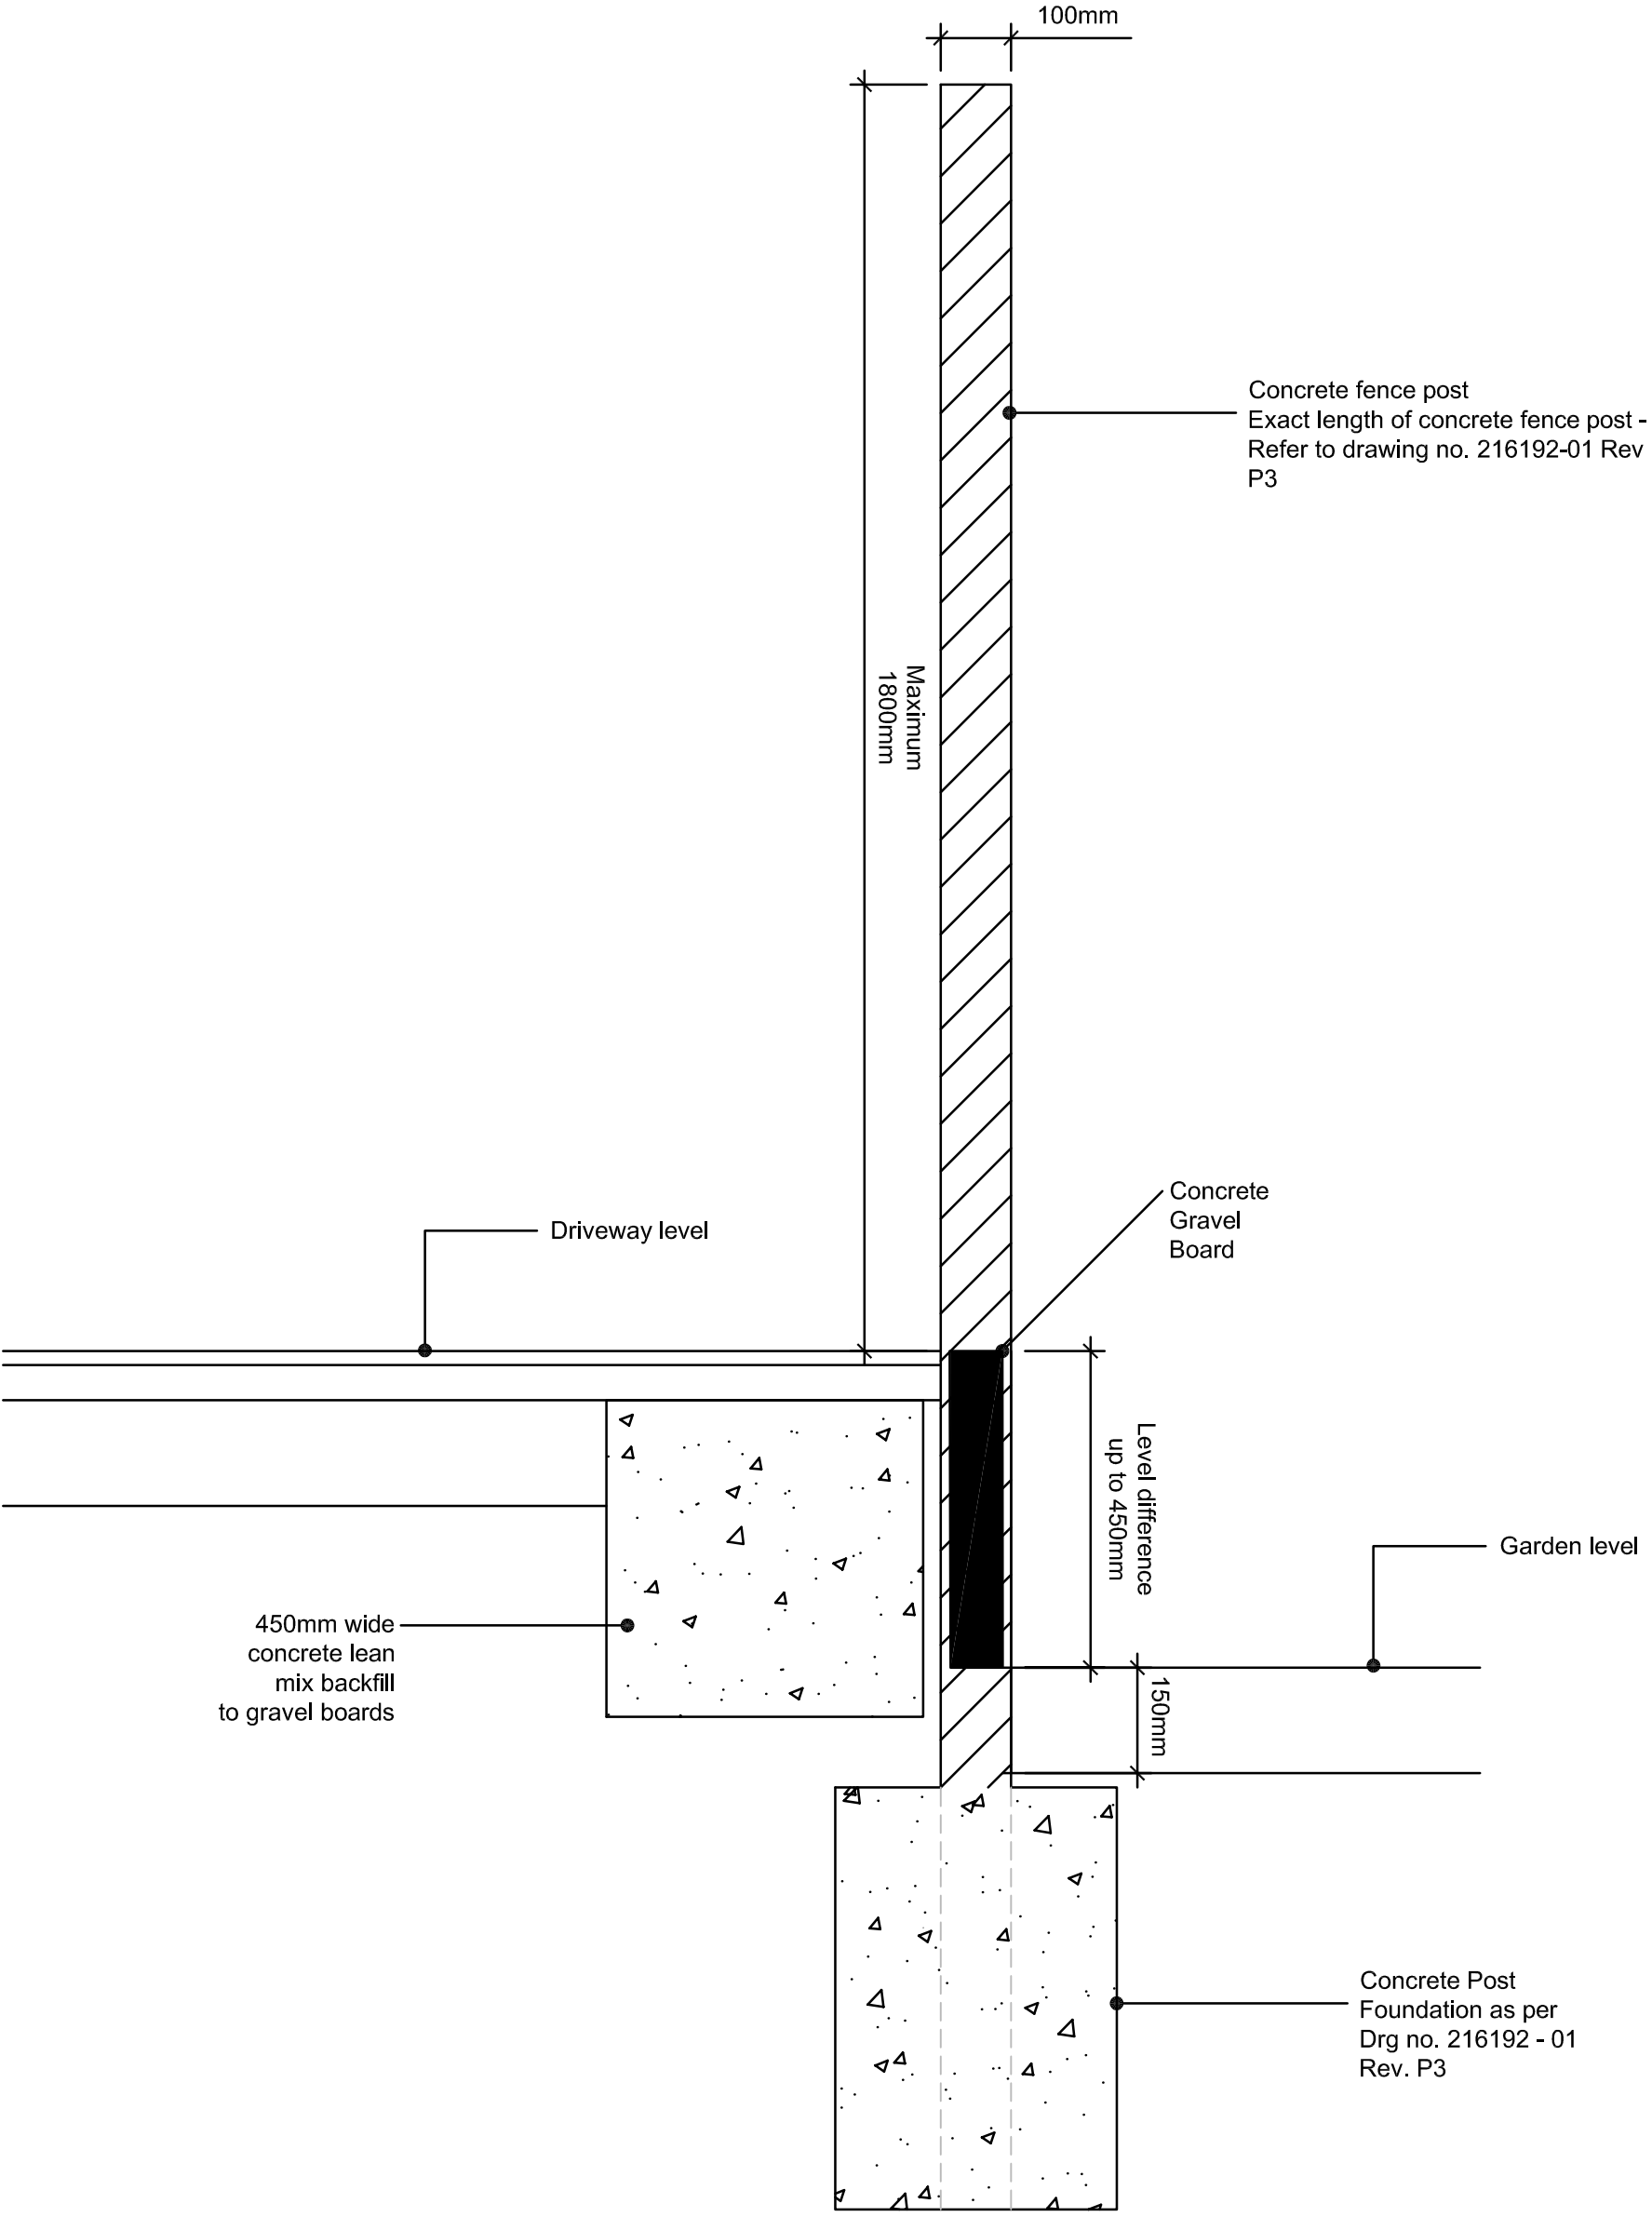

Title: CONCRETE FENCE POST
AND GRAVEL BOARD DETAIL

Detail No: -

Scale: 1:10 Date: 02/03/2017 Drawn: CG Checked: LK

Rev:

A
B

Description:

Updated in line with drawing no 216192 - 01.
Detail amended in line with SG comments
dated 19.05.17

Date:

28/03/17
19/05/17

