


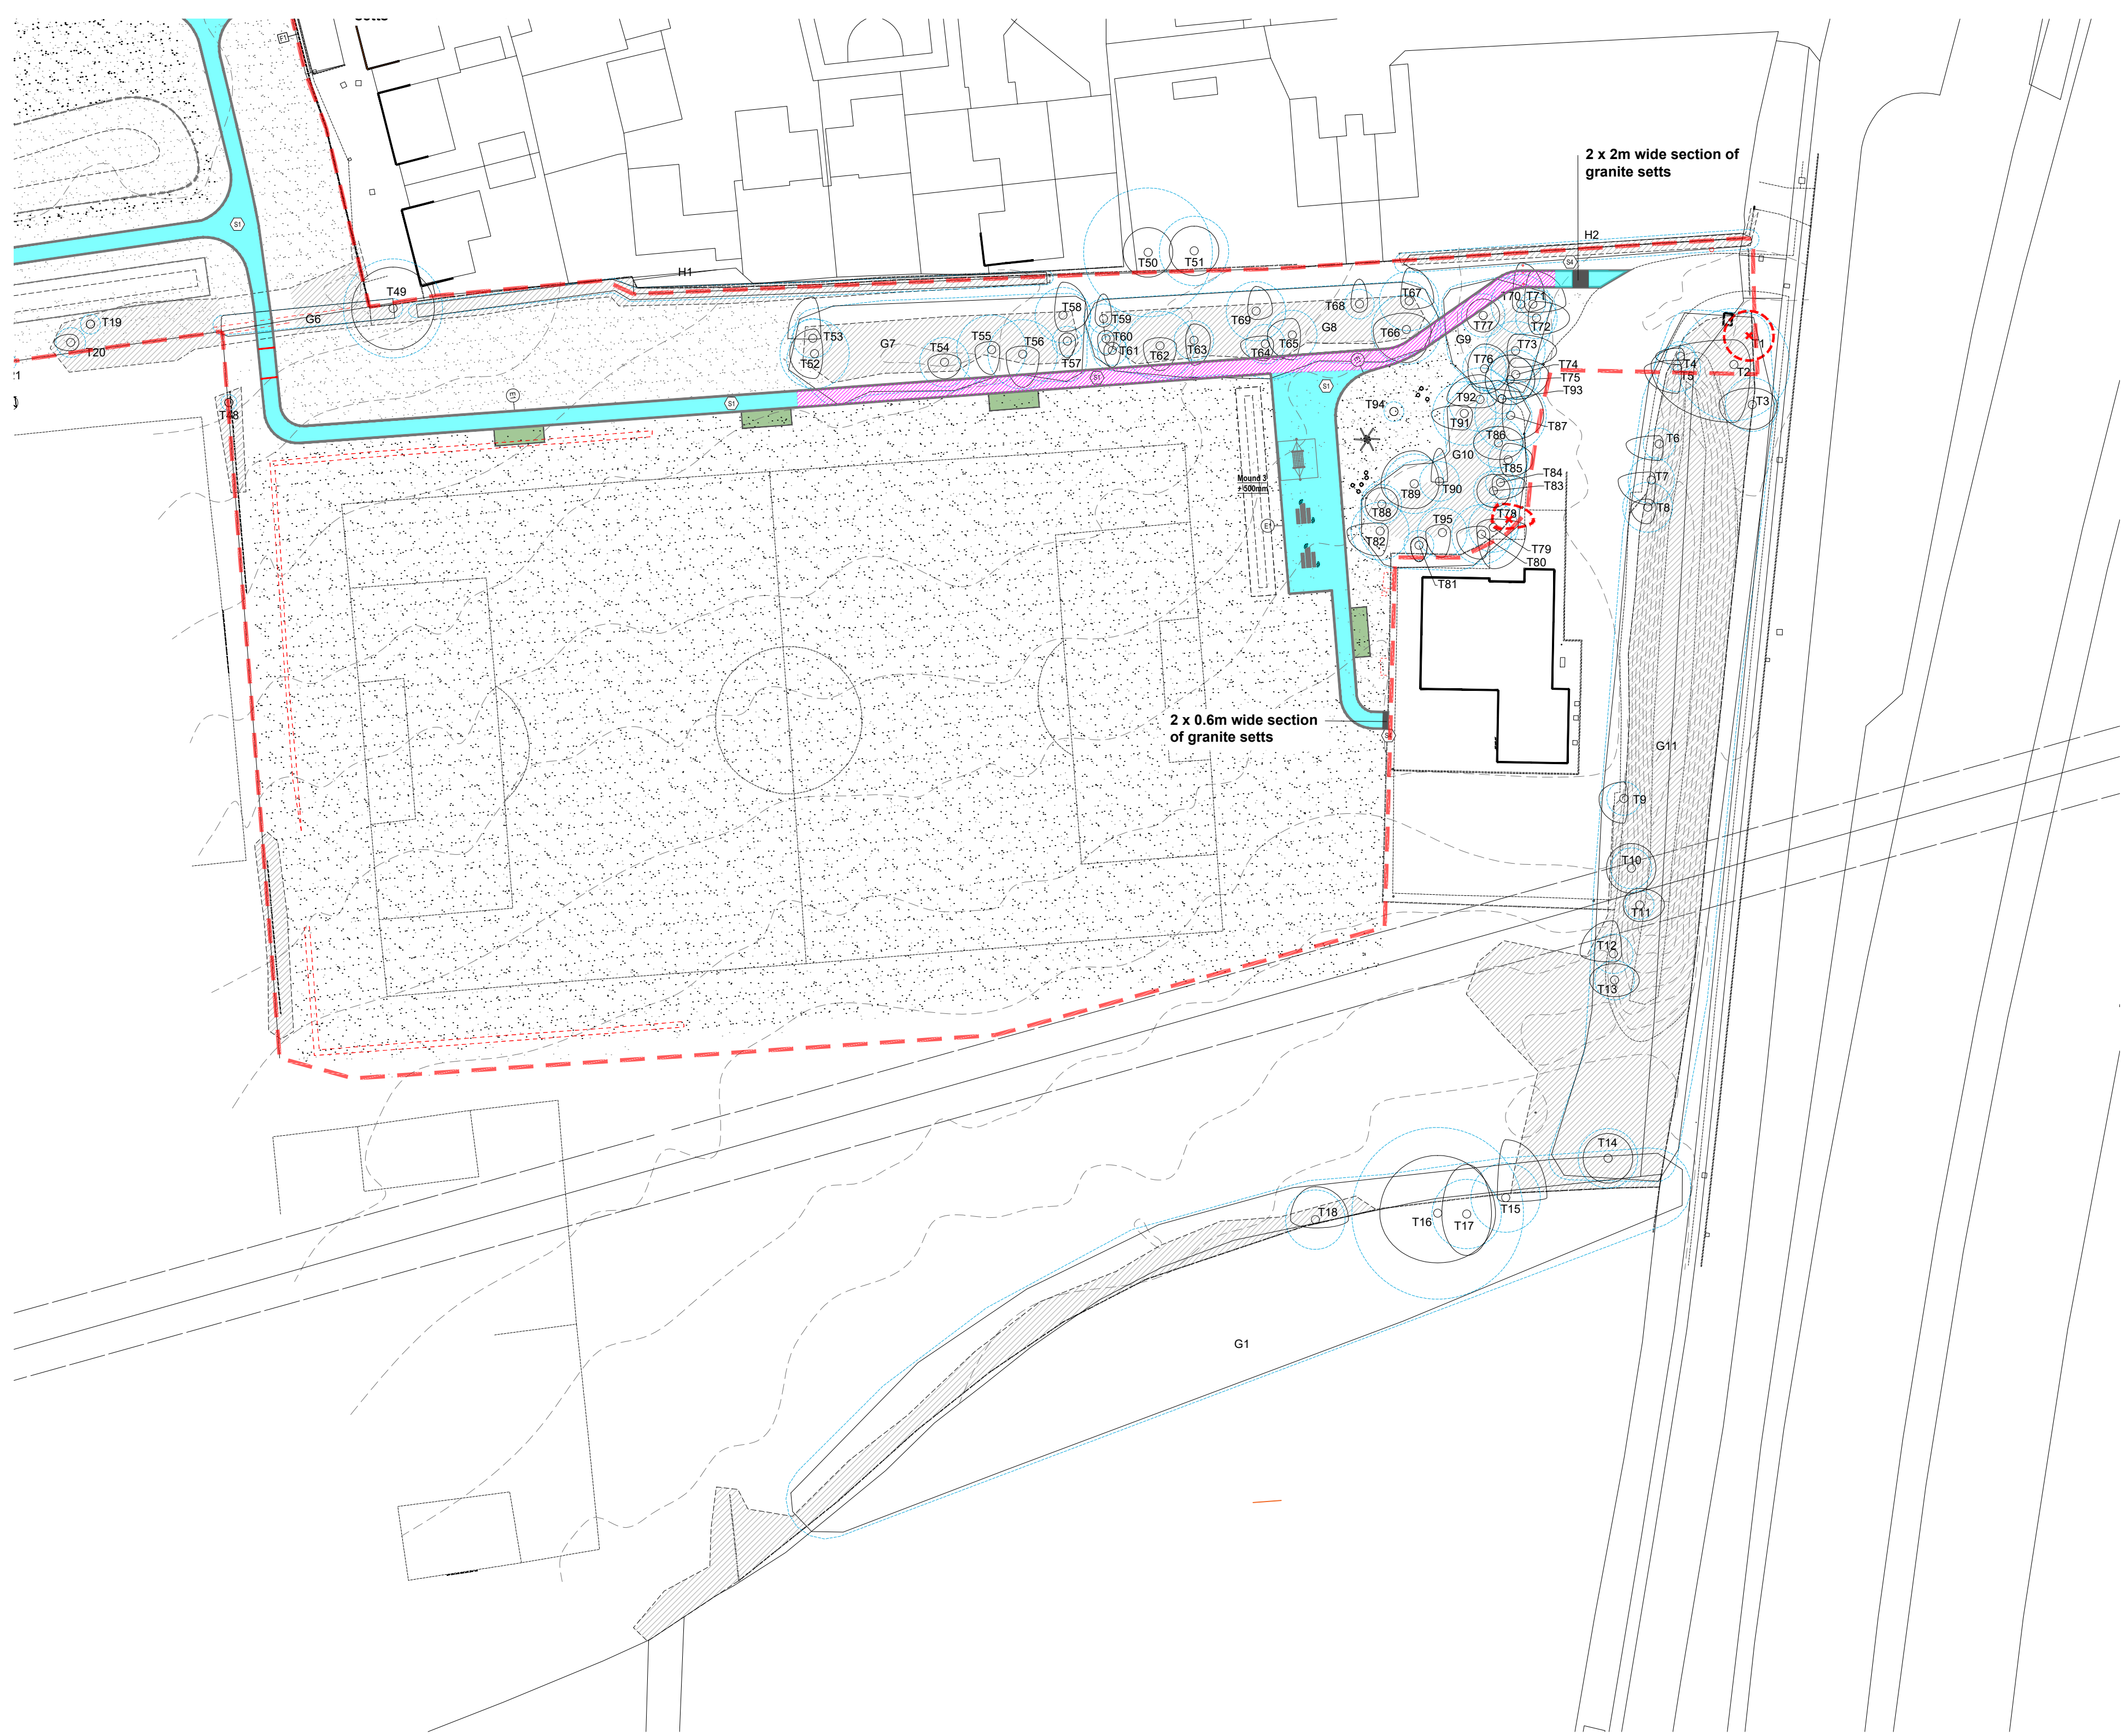

- LEGEND**
- Site boundary
 - Original layout removed
 - Retained layout
 - Proposed layout / edges
 - Existing trees to be retained
 - Existing trees to be removed above ground & stump ground
 - Existing planting to be retained
 - Existing areas of grass to be retained
 - Proposed Breedon gravel - Full Build up
Pedestrian Grade (Refer to Engineers Detail)
Note : with timber edging
 - Proposed Breedon gravel - Full Build up (No Dig Construction)
Pedestrian Grade (Refer to Engineers Detail)
Note : with timber edging
 - Proposed in-situ RC concrete (brushed finish)
Pedestrian Grade (Refer to Engineers Detail)
Note : no edging required
 - S3a - Proposed Tiger Mulch Safety Surface
Note :
 - No edging required to safety surface, contractor to lay surfacing with a toe to suppliers detail
 - Contractor to confirm all safety surface depths and extents with supplier and ROSPA inspector prior to installation
 - Refer to engineers details for build ups
 - Safety Surfacing depths (for costing purposes):**
S3 - 80mm (Fall Height 2.2m)
 - S3b - Proposed rubber safety matting
Note :
 - No edging required to safety surface, contractor to lay surfacing to suppliers detail
 - Contractor to confirm all safety surface depths and extents with supplier and ROSPA inspector prior to installation
 - Contractor to ensure extent of surfacing adjusted to full tile only to suit safety zones
 - Proposed granite setts
Pedestrian Grade (Refer to Engineers Detail)
Note : no edging required

NOTES

This drawing is Copyright and shall not be produced nor used for any other purpose without the written permission of the Landscape Architects.
Do not scale from this drawing.
The Contractor is responsible for checking all dimensions on site and report any discrepancies, errors or omissions to the Landscape Architects immediately.
The Contractor shall ensure that all goods, materials and workmanship conform with current British Agreement Certificates, British Standards and Building Regulations, and ensure that all works are executed in full compliance with all current Codes of Practice and Regulations in respect of Health & Safety.

Rev	Date	By	Description	Ckd
-----	------	----	-------------	-----



Drawing Status		For Planning		N	
Project:		Hemsleys Meadows & Finches Field			
Drawing Title:		Surfacing & Edging - South			
Client:		Mid Sussex District Council			
Scale:		1: 500 @ A2		Job No.:	
Date:		12.01.24		23-739	
				Drawing No.:	
				739-251	