


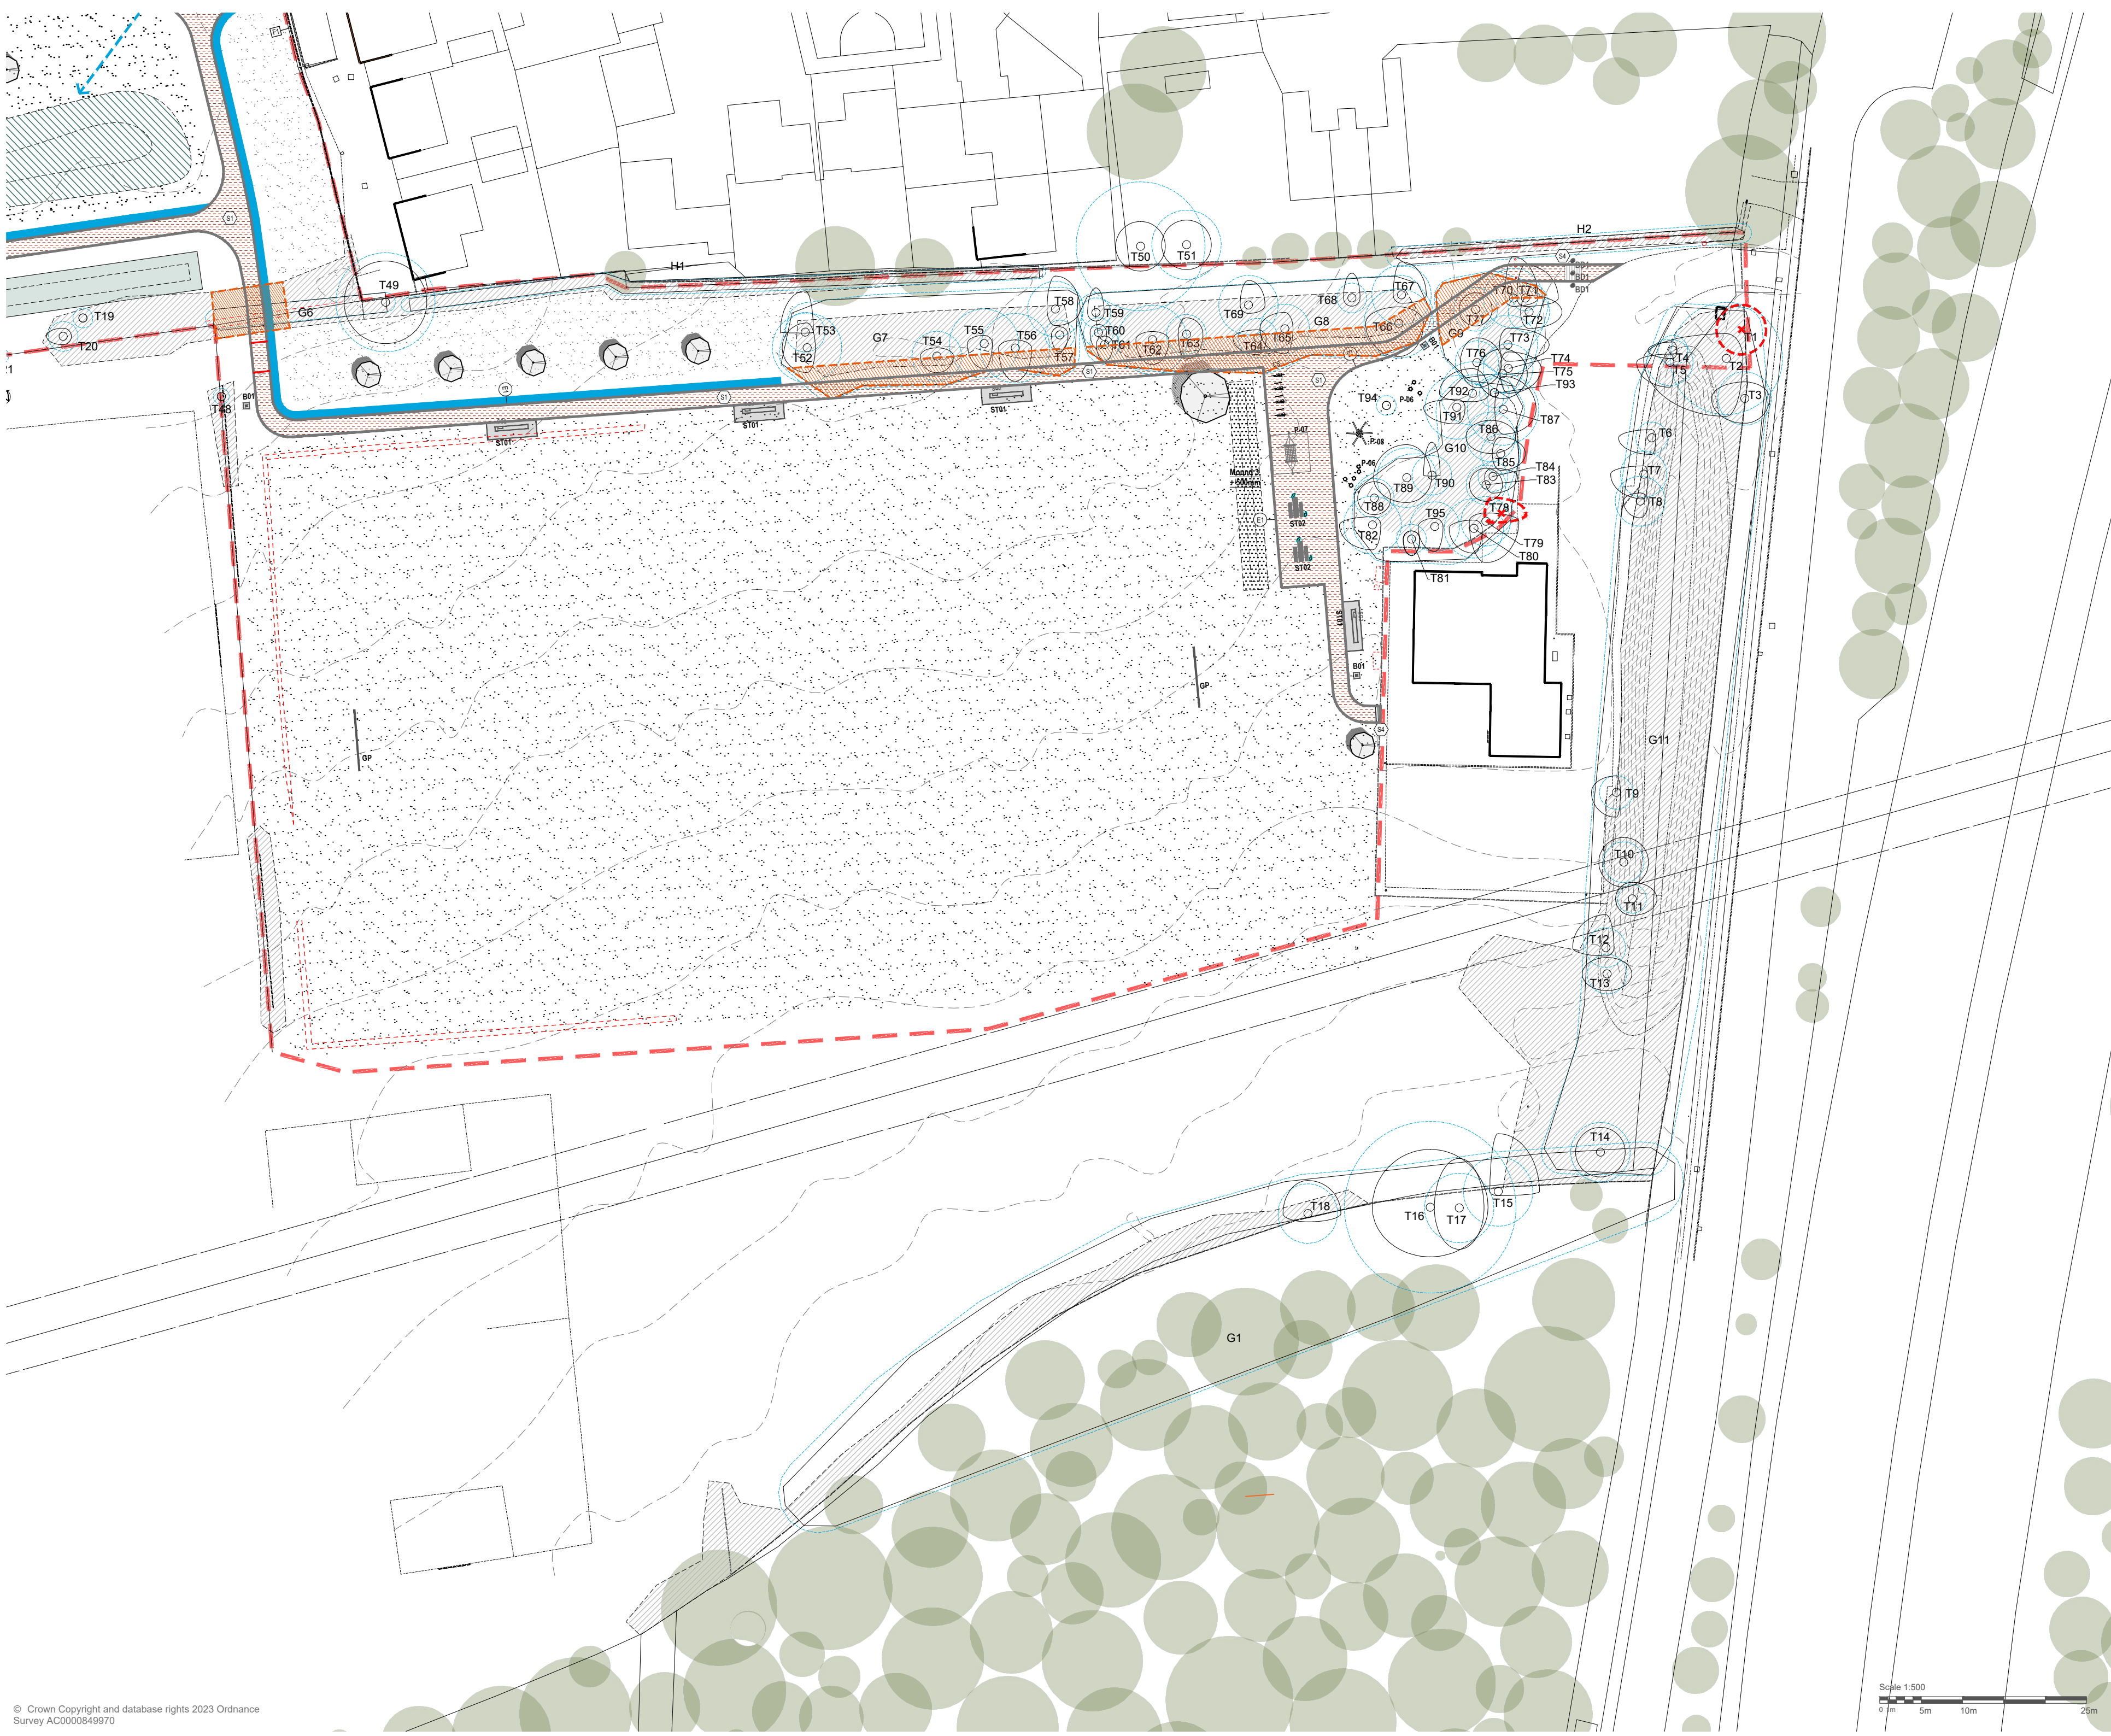


- LEGEND**
- Site boundary
 - Original layout removed
 - Retained layout
 - Proposed layout / edges
 - Existing trees to be retained
 - Existing trees to be removed above ground & stump ground
 - Proposed tree (refer to planting plans)
 - Existing planting to be retained
 - Proposed native shrub planting
 - Existing planting to be removed
 - Proposed grass/grass reinstatement
 - Proposed wetland (Refer to Engineers Dwgs)
 - Proposed drainage swale (Refer to Engineers Dwgs)
 - Proposed earth bunds seeded with meadow grass. Refer to outline planting Dwgs
 - Existing levels
Proposed levels (refer to engineers details)
 - Proposed self binding gravel - full build up
 - Proposed safety surface - full build up (Refer to surfacing plans & details for products)
 - Proposed setts - full build up
 - E1 - Proposed 38mm tanalised timber edging
 - ST01 - Proposed 4.0m timber bench
 - ST02 - Proposed picnic table
 - P01 - Proposed play elements
 - SG2 - Proposed interpretation board (mounted on ST01)
 - B01 - Proposed litter bin
 - BD1 - Proposed timber bollard
 - CS - Proposed cycle stands
 - Proposed drainage (refer to engineers drawings)
 - Proposed paths / surfacing
 - Proposed safety surface
 - Existing goal posts to be repositioned
 - F1 - Proposed timber post and rail fence

NOTES

This drawing is Copyright and shall not be produced nor used for any other purpose without the written permission of the Landscape Architects.
The work shall be for the benefit of the Client and shall not be used for any other purpose without the written permission of the Landscape Architects.
The Contractor shall ensure that all goods, materials and workmanship conform with current British Agreement Certificates, British Standards and Building Regulations, and ensure that all works are executed in full compliance with all current Codes of Practice and Regulations in respect of Health & Safety.

G	28-08-24	JP	Signage monolith SG1 omitted and bollard spacing amended	JP
F	23-07-24	JP	Table tennis omitted and 3no. cycle stands added	JP
E	23-04-24	JP	Minor amendments to layout following design development. Mound 1 reduced in height and Mound 2 omitted following updated Cut & Fill	JP
D	22-11-23	MS	Status amended to Planning. Planning application boundary amended	MT
C	07-09-23	JP	BBS stands + bins omitted and additional standard bins added in line with client comments	JP
B	08-08-23	MS	Layout amendments	MT
A	26-06-23	FS	Detail omissions	MT

Rev	Date	By	Description	Ckd
-----	------	----	-------------	-----

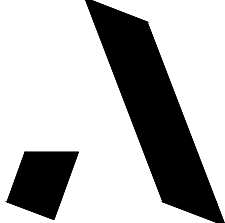

**ALLEN SCOTT
LANDSCAPE
ARCHITECTURE**

Drawing Status: **For Planning**

Project: **Hemsleys Meadows & Finches Field**

Drawing Title: **General Arrangement - South**

Client: MSDC	Job No.: 23-739
Scale: 1: 500 @ A2	Drawing No.: 739-103
Date: 11.01.23	

