


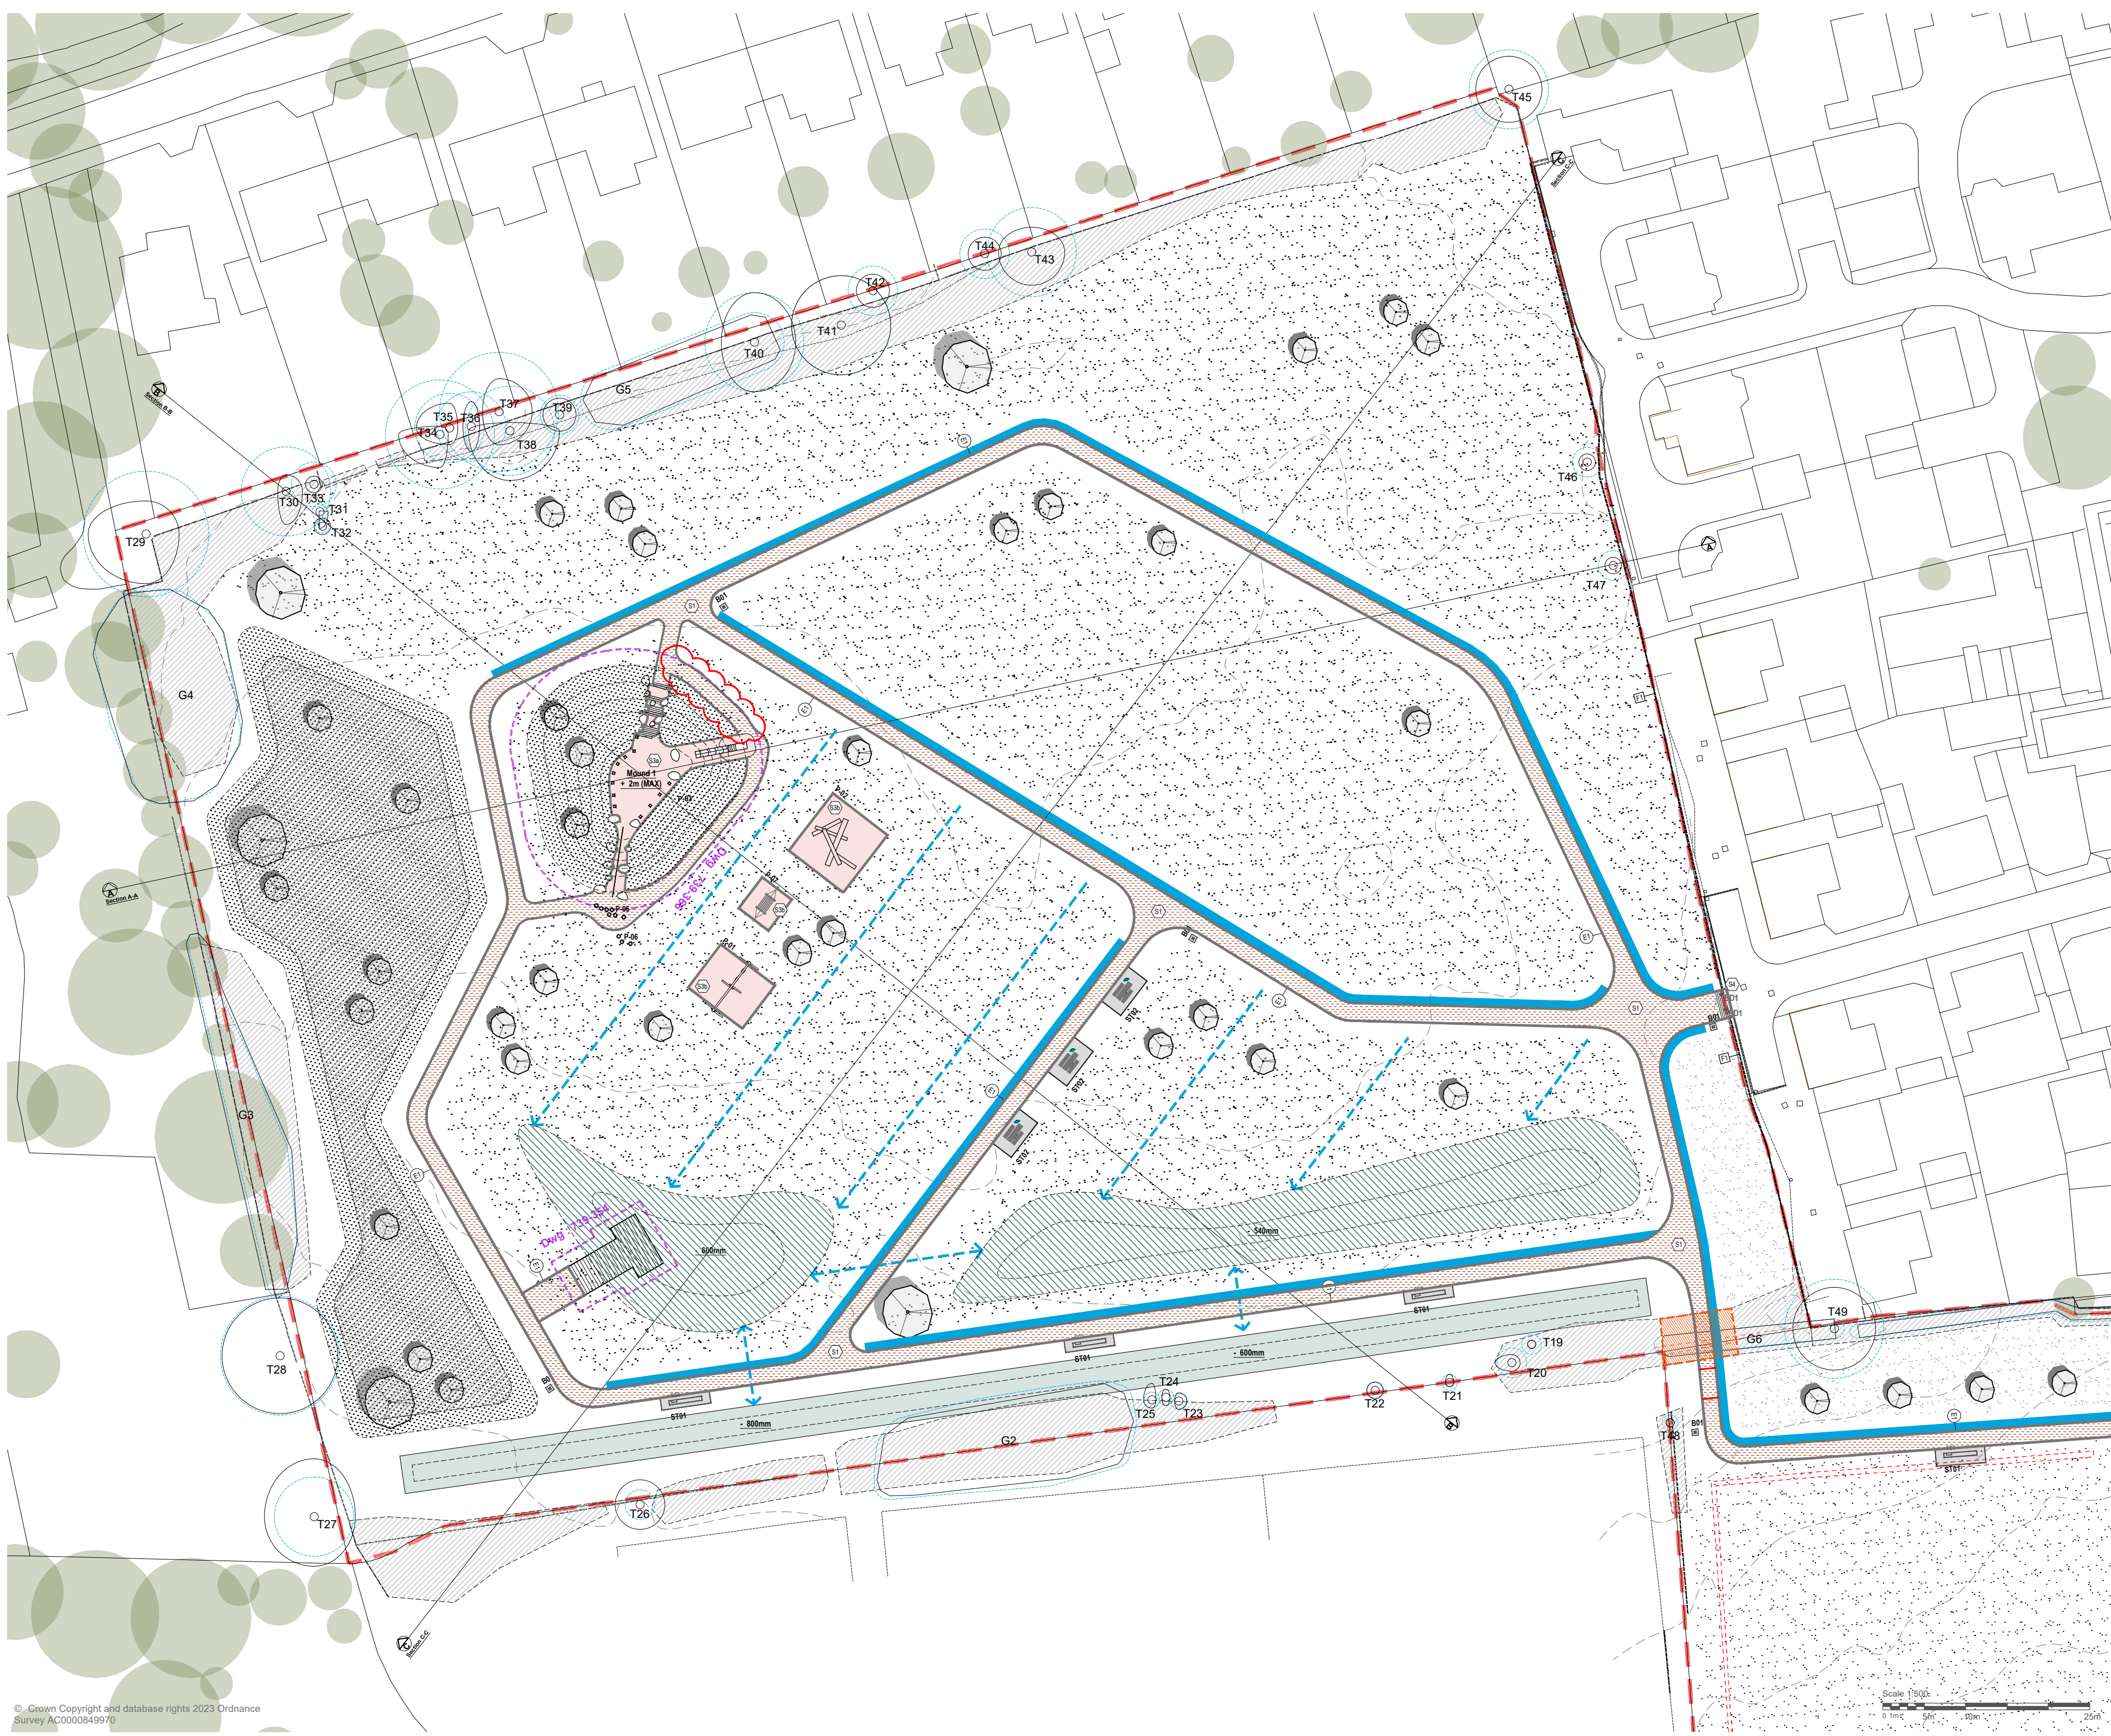

LEGEND

- Site boundary
- Original layout removed
- Retained layout
- Proposed layout / edges
- Existing trees to be retained
- Existing trees to be removed above ground & stump ground
- Proposed tree (refer to planting plans)
- Existing planting to be retained
- Proposed native shrub planting
- Existing planting to be removed
- Proposed grass/grass reinstatement
- Proposed wetland (Refer to Engineers Dwg)
- Proposed drainage swale (Refer to Engineers Dwg)
- Proposed earth bunds seeded with meadow grass. Refer to outline planting Dwg
- Existing levels
Proposed levels (refer to engineers details)
- Proposed self binding gravel - full build up
- Proposed safety surface - full build up (Refer to surfacing plans & details for products)
- Proposed setts - full build up
- E1 - Proposed 38mm tanalised timber edging
- ST01 - Proposed 4.0m timber bench
- ST02 - Proposed picnic table
- P01 - Proposed play elements
- SG2 - Proposed interpretation board (mounted on ST01)
- B01 - Proposed litter bin
- BD1 - Proposed timber bollard
- CS - Proposed cycle stands
- Proposed drainage (refer to engineers drawings)
- Proposed paths / surfacing
- Proposed safety surface
- Existing goal posts to be repositioned
- F1 - Proposed timber post and rail fence

NOTES

The drawings & design are not to be used for any other purpose without the written permission of the Landscape Architects.

Do not scale from this drawing.

The drawings are prepared by the design team and are not to be used for any other purpose without the written permission of the Landscape Architects.

The drawings are prepared by the design team and are not to be used for any other purpose without the written permission of the Landscape Architects.

H	17-12-24	JP	Correcting footpath added adjacent to play mound	JP
G	28-08-24	JP	Proposed timber post and rail fence (F1) added. Signage monolith SG1 omitted	JP
F	23-07-24	JP	Life buoys omitted as instructed	JP
E	23-04-24	JP	Minor amendments to layout following design development. Mound 1 reduced in height and Mound 2 omitted following updated Cut & Fill	JP
D	22-11-23	MS	Status amended to Planning. Planning application boundary amended	MT
C	07-09-23	JP	BBS stands + bins omitted and additional standard bins added in line with client comments	JP
B	08-08-23	MS	Layout amendments	MT
A	26-06-23	FS	Detail omissions	MT

Rev	Date	By	Description	Ckd
-----	------	----	-------------	-----

ALLEN SCOTT LANDSCAPE ARCHITECTURE

Drawing Status: **For Planning**

Project: **Hemsleys Meadows & Finches Field**

Drawing Title: **General Arrangement - North**

Client: **Mid Sussex District Council**

Scale: **1: 500 @ A2**

Date: **11.01.23**

Job No.: **23-739**

Drawing No.: **739-102**