

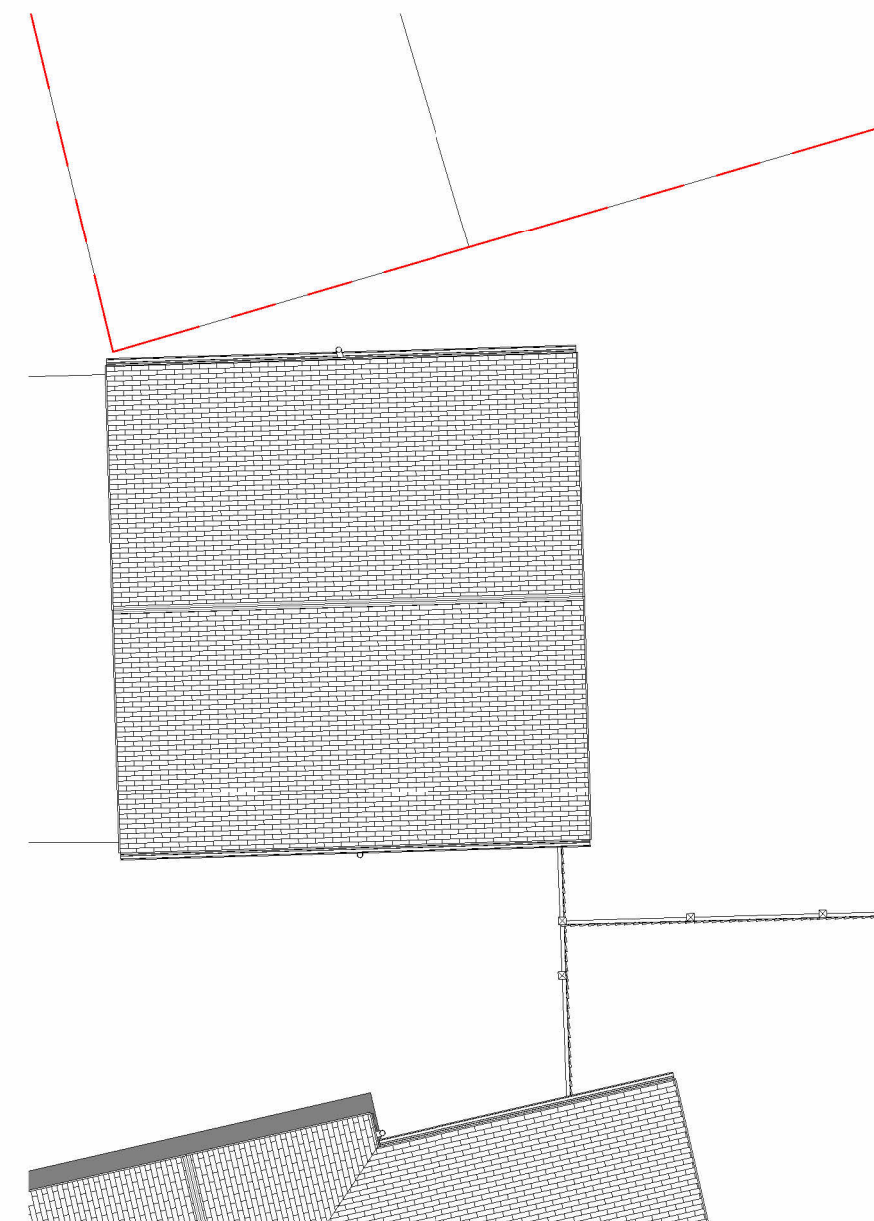
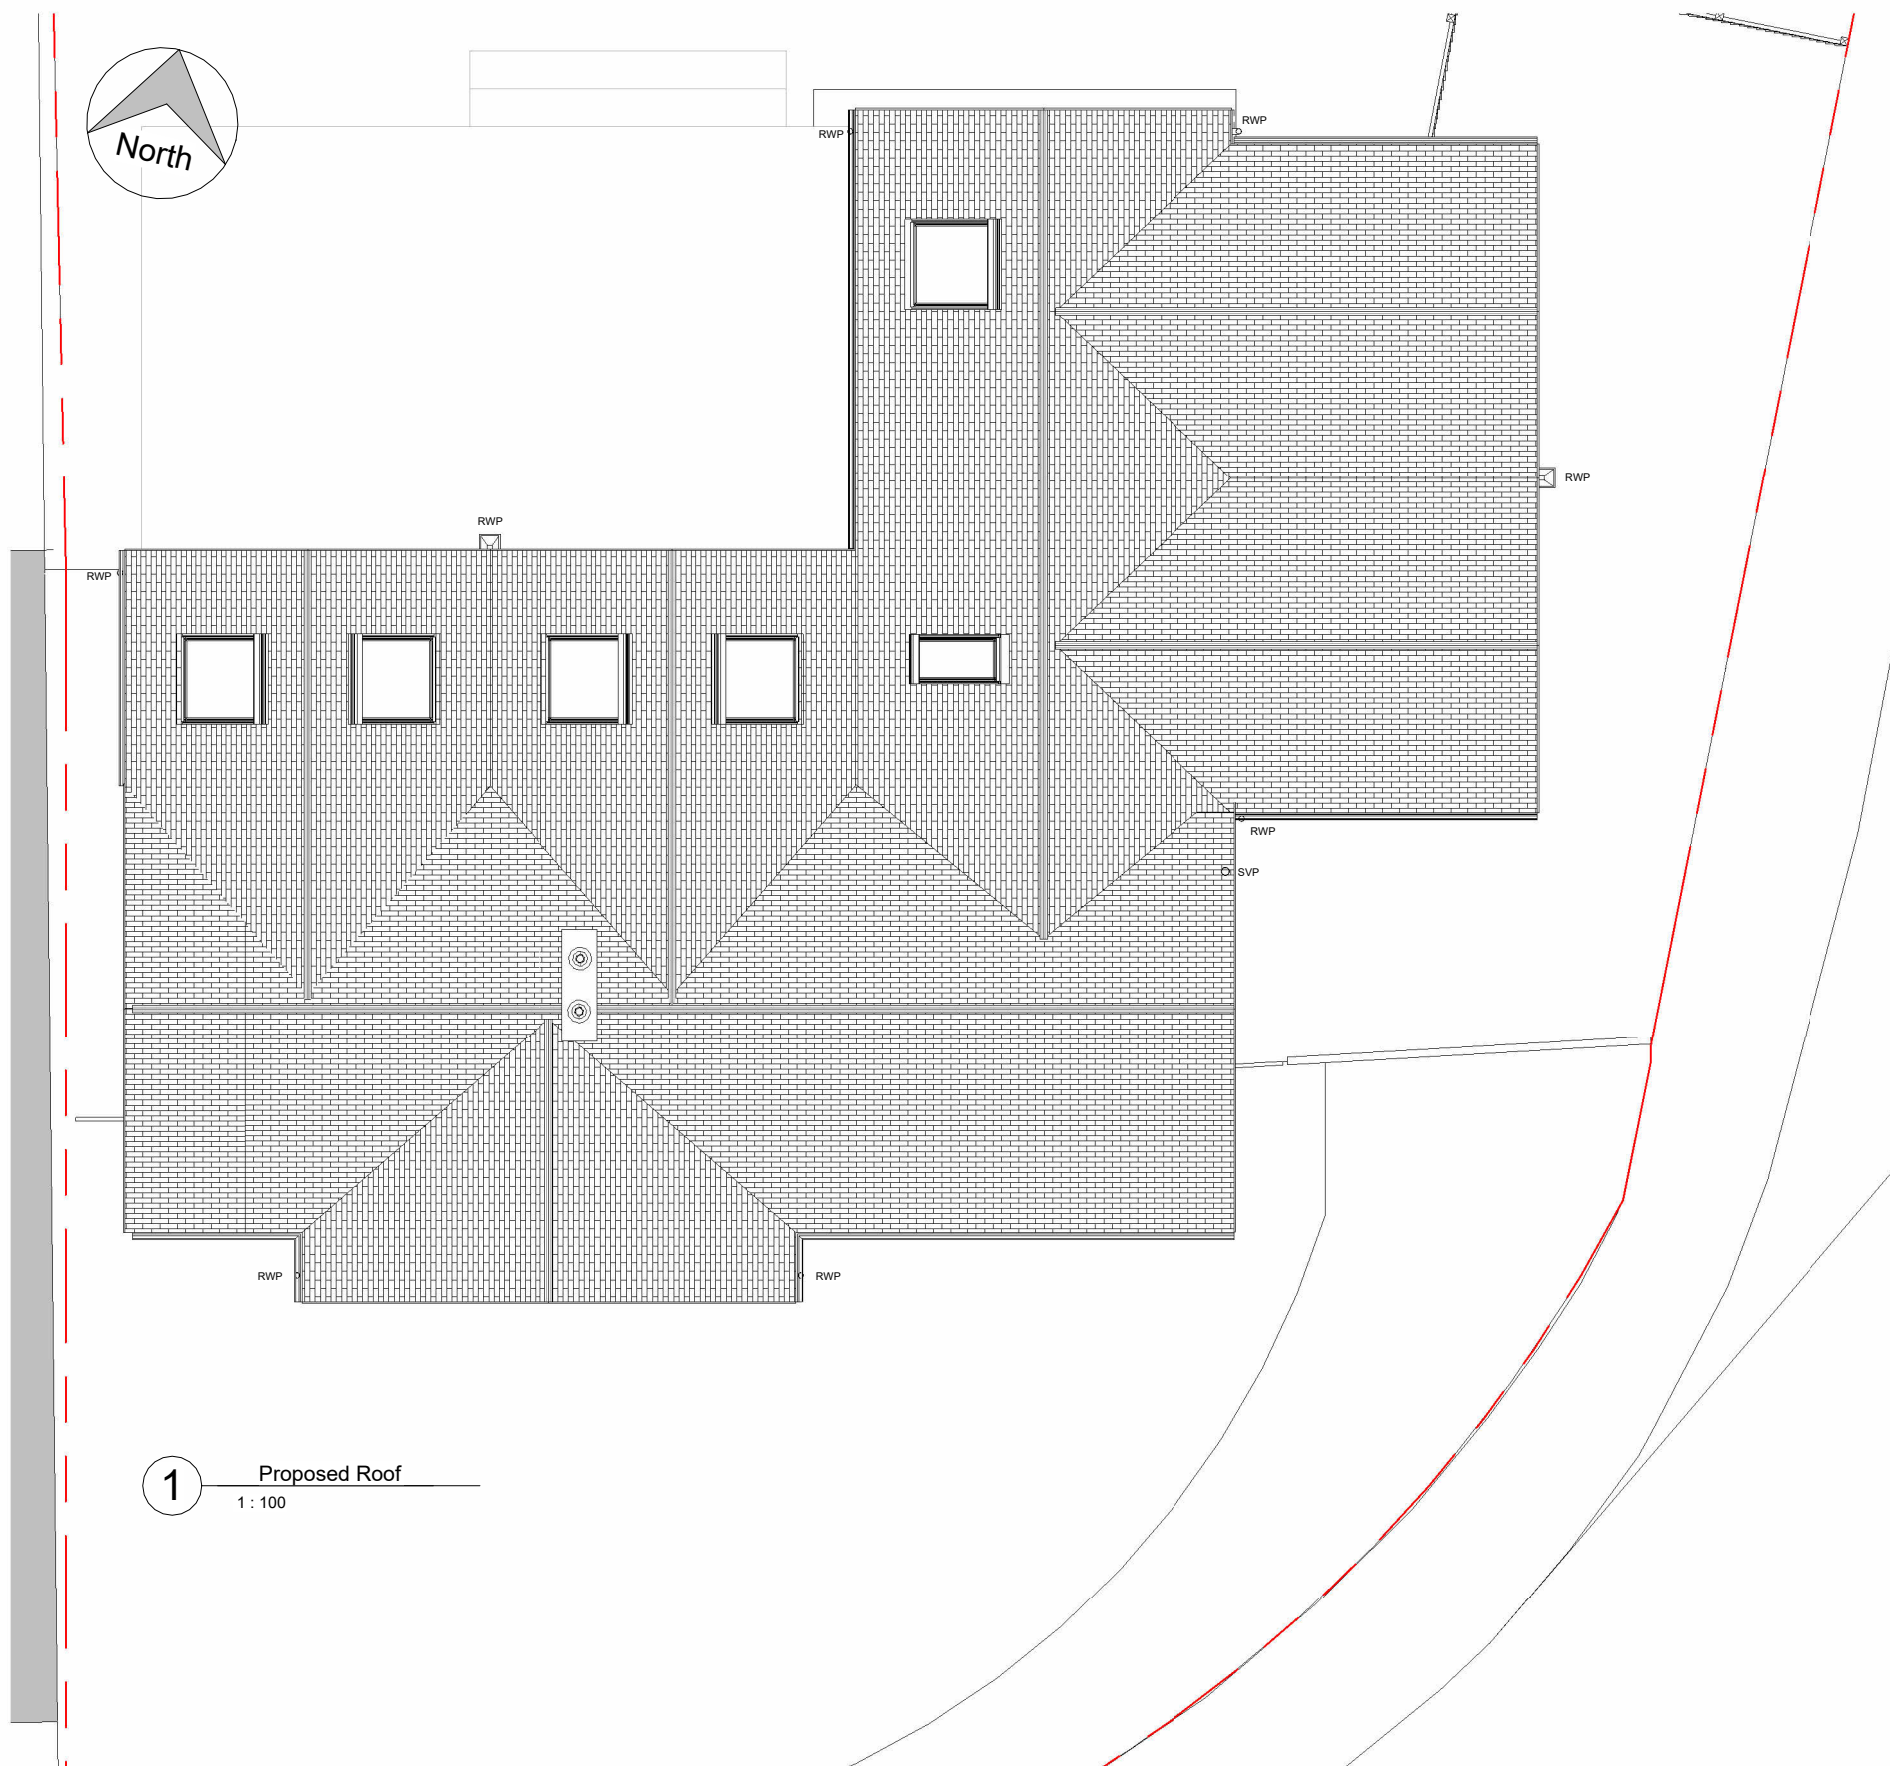
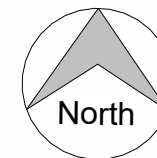


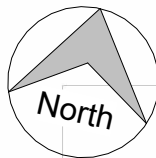

THESE DRAWINGS ARE FOR PLANNING PURPOSES ONLY AND ARE NOT
INTENDED FOR ANY OTHER USE.
THESE DRAWINGS ARE NOT TO BE USED FOR CONSTRUCTION.
RED LINES ARE IN ACCORDANCE WITH LAND REGISTRY TITLE PLANS,
M35 IS NOT LIABLE FOR ANY RED LINE DISCREPANCIES.

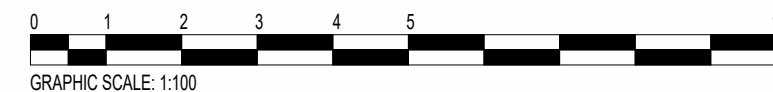

No.	Description	Date
A	Revised Concept Design	28.04.23
B	Issued for Planning	18.05.23
C	Minor amendments to garage	8.8.23