
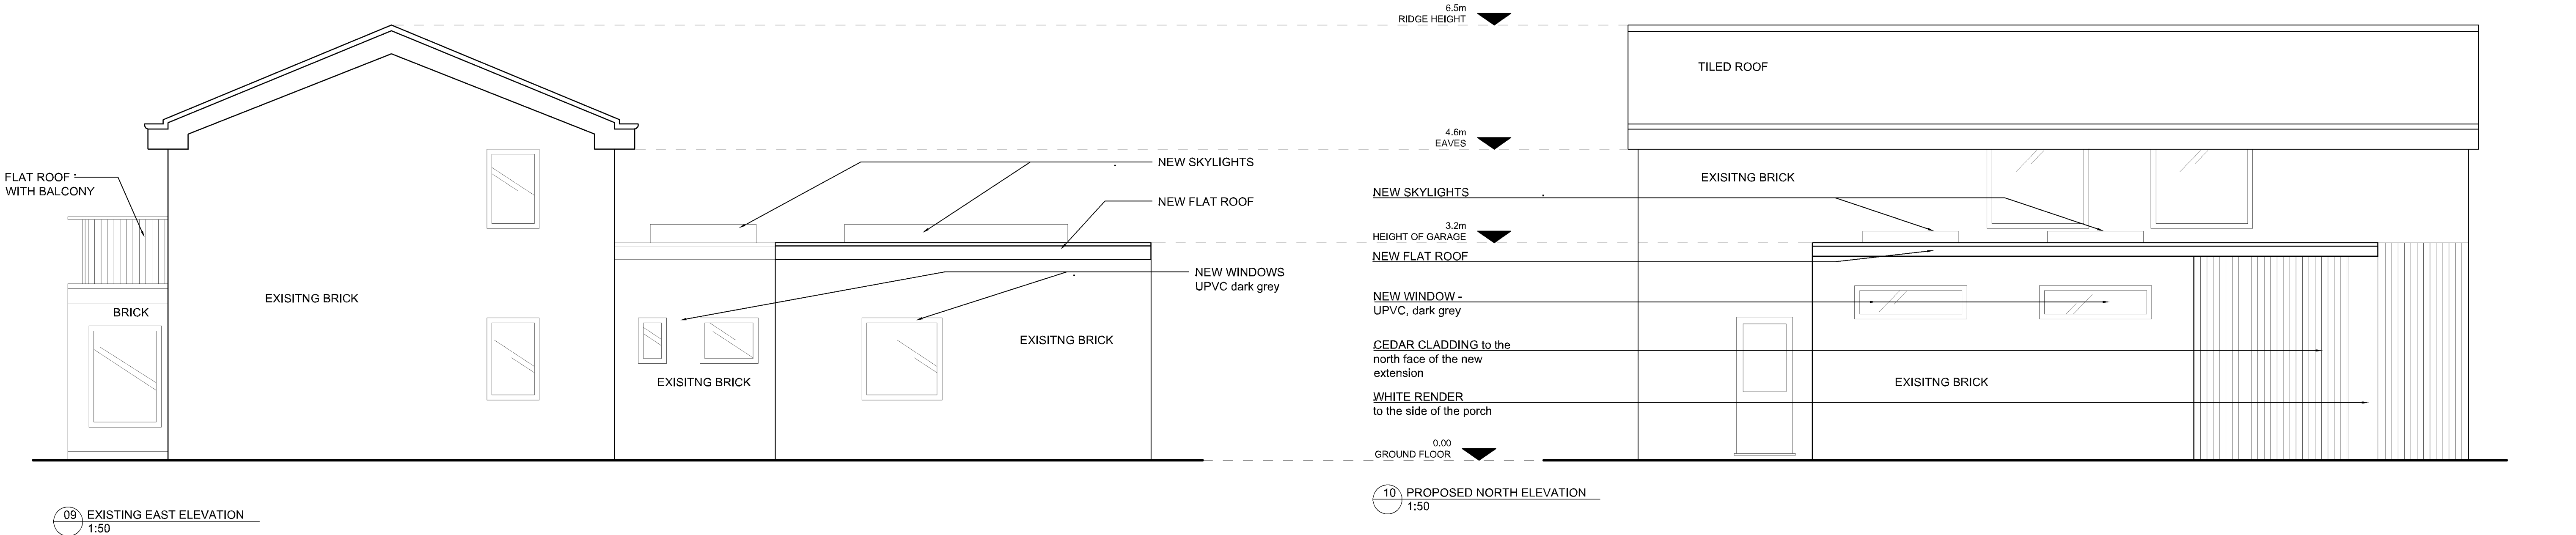


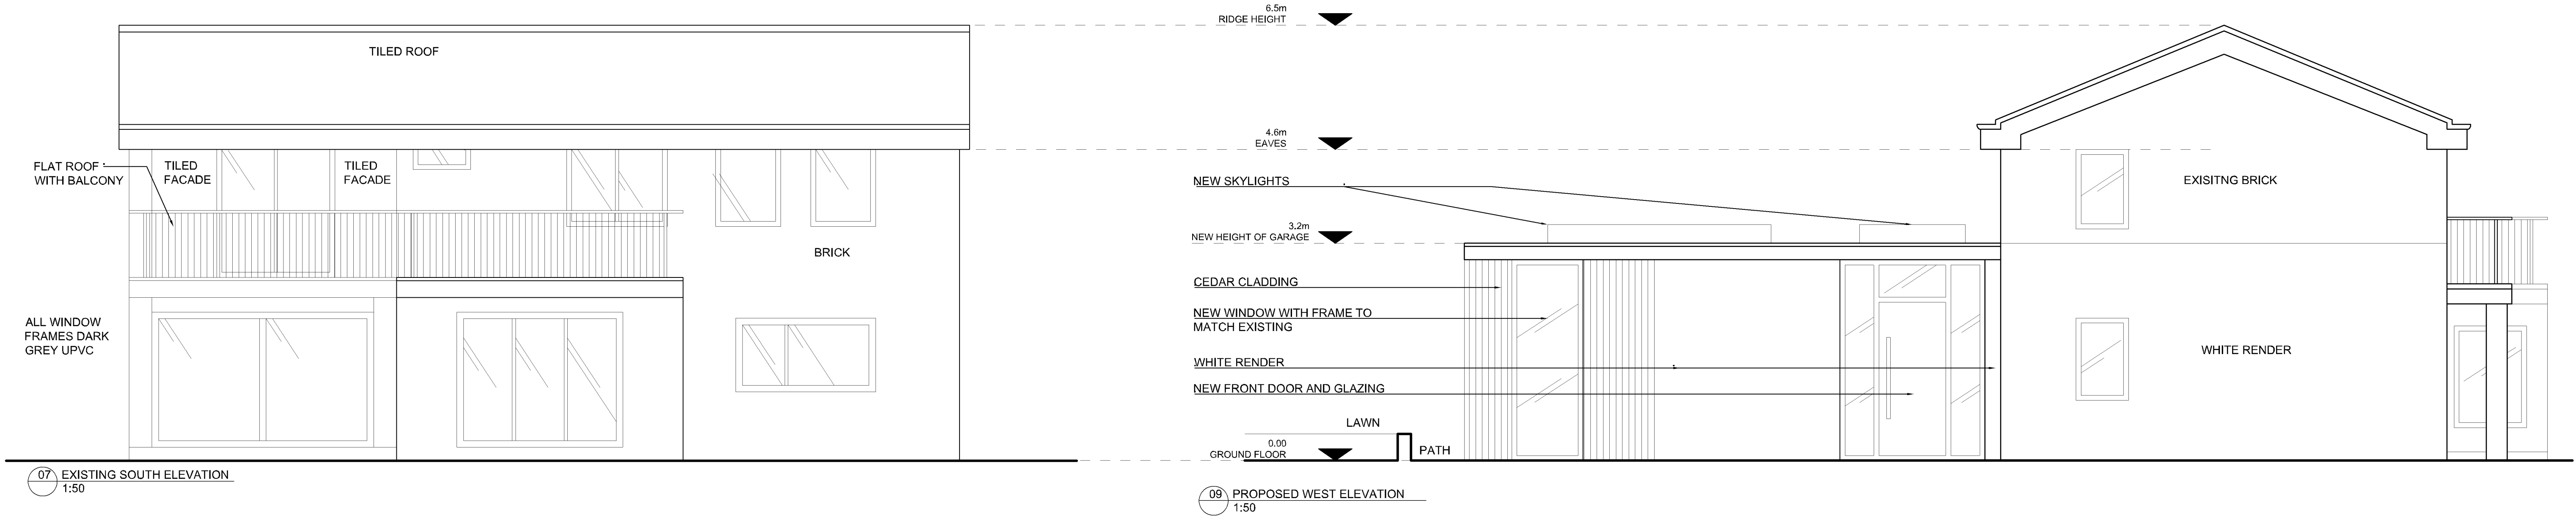

Anna Pizzey Hassocks, West Sussex, t: 07818 382349 annapizzey@gmail.co.uk				Client Name : LUCIE CLARK Project Address : DELTA Description : PROPOSED ELEVATIONS Scale : 1:50 @ A1	
	/	ISSUED FOR INFORMATION		03/25	
	Rev	Description		Date	
	Do not scale from drawings. All discrepancies to be reported to the Client immediately. All dimensions to be verified by contractor on site prior to any works commencing.				
	Dwg No.1062-P-103 Rev No. /				