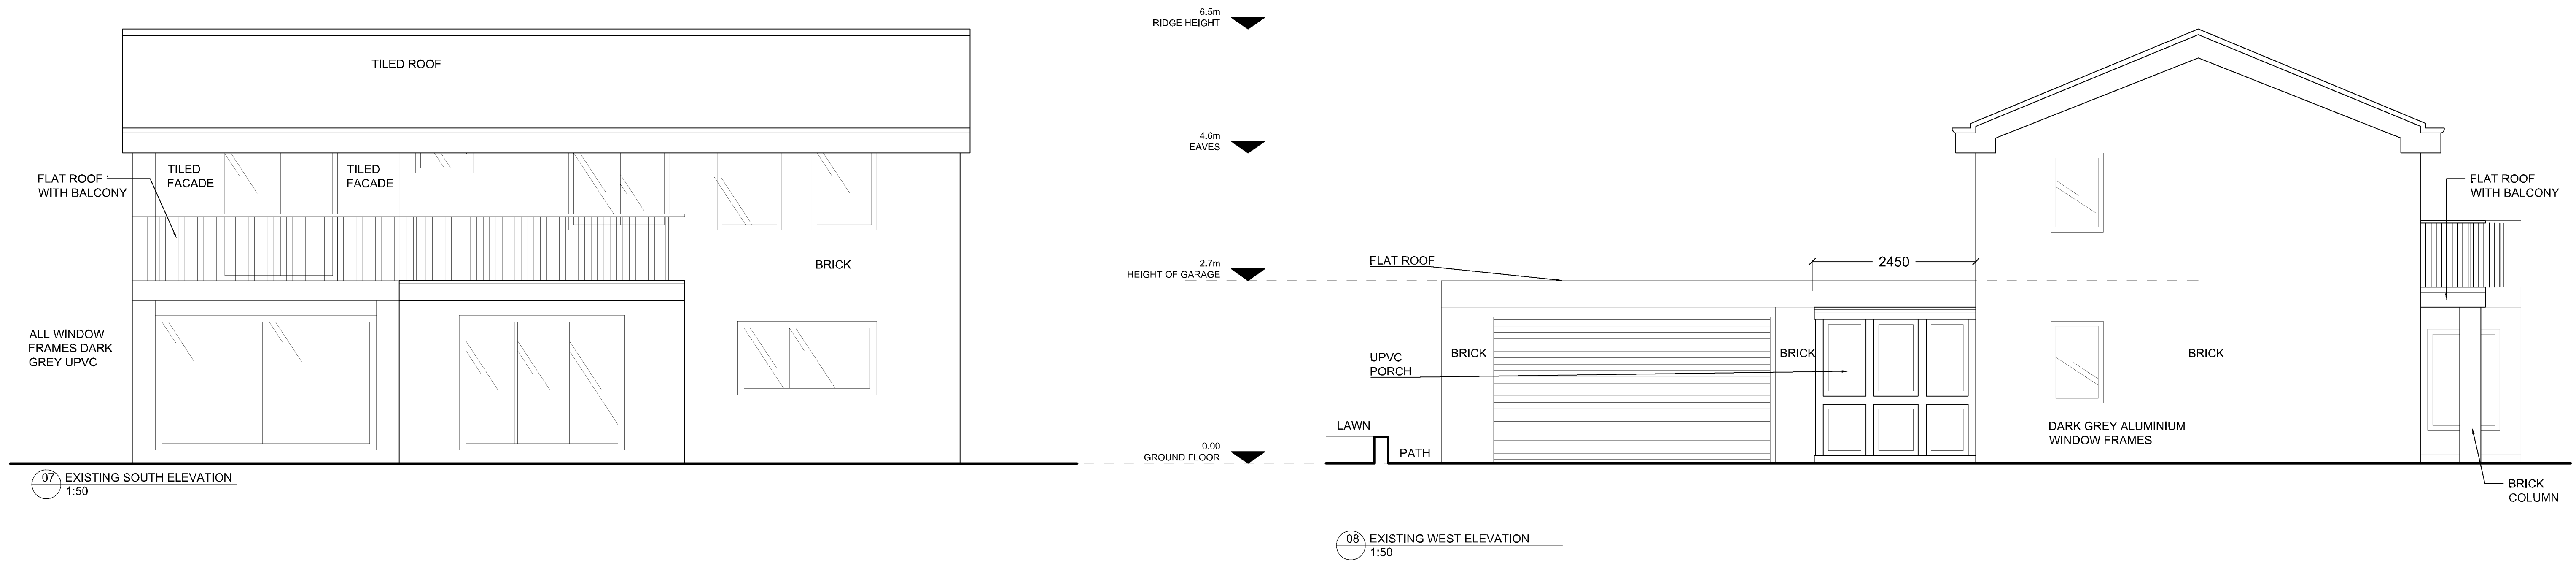


|   |  |   |                                      |             |
|---|--|---|--------------------------------------|-------------|
| <b>Anna Pizzey</b><br><b>Hassocks,</b><br><b>West Sussex,</b><br><br><b>t: 07818 382349</b><br><b>annapizzey@gmail.co.uk</b> |  |   | Client Name : LUCIE CLARK            |             |
|   |  |   | Project Address : DELTA              |             |
|   |  |   |                                      |             |
|   |  |   | Description : EXISITNG<br>ELEVATIONS |             |
|   |  |   | Scale : 1:50 @ A1                    |             |
|   |  | Rev   | ISSUED FOR INFORMATION               | 03.25       |
|   |  | Description   |                                      | Date        |
|   |  | Do not scale from drawings. All discrepancies to be reported to the Client Immediately. All dimensions to be verified by contractor on site prior to any works commencing. |                                      | INFORMATION |
|   |  | Dwg No.   |                                      | Rev No.     |
|   |  | 1062-P-102   |                                      | /           |