


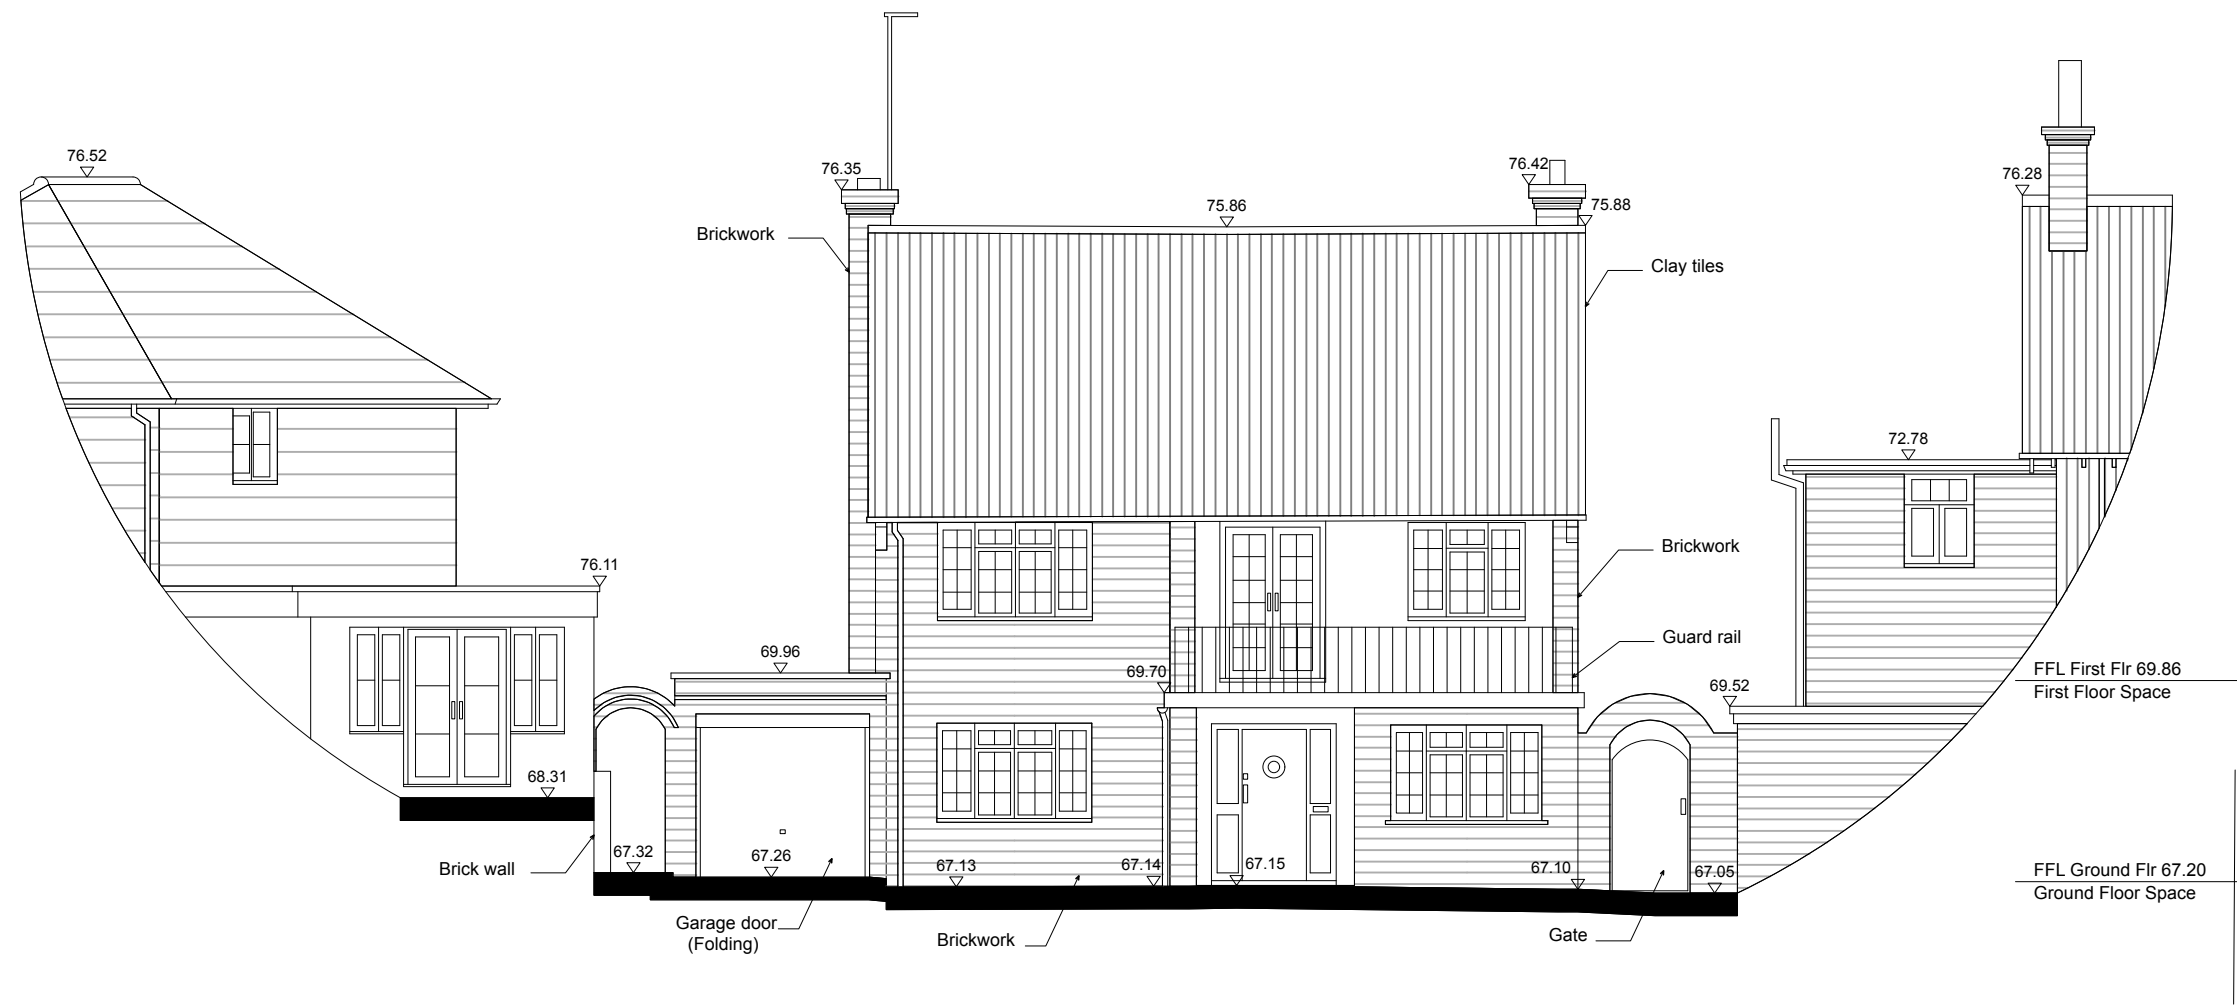

GROUND FLOOR

FIRST FLOOR