




JACK
DUNCKLEY

MULTI AWARD WINNING DESIGN

WWW.JACKDUNCKLEY.COM

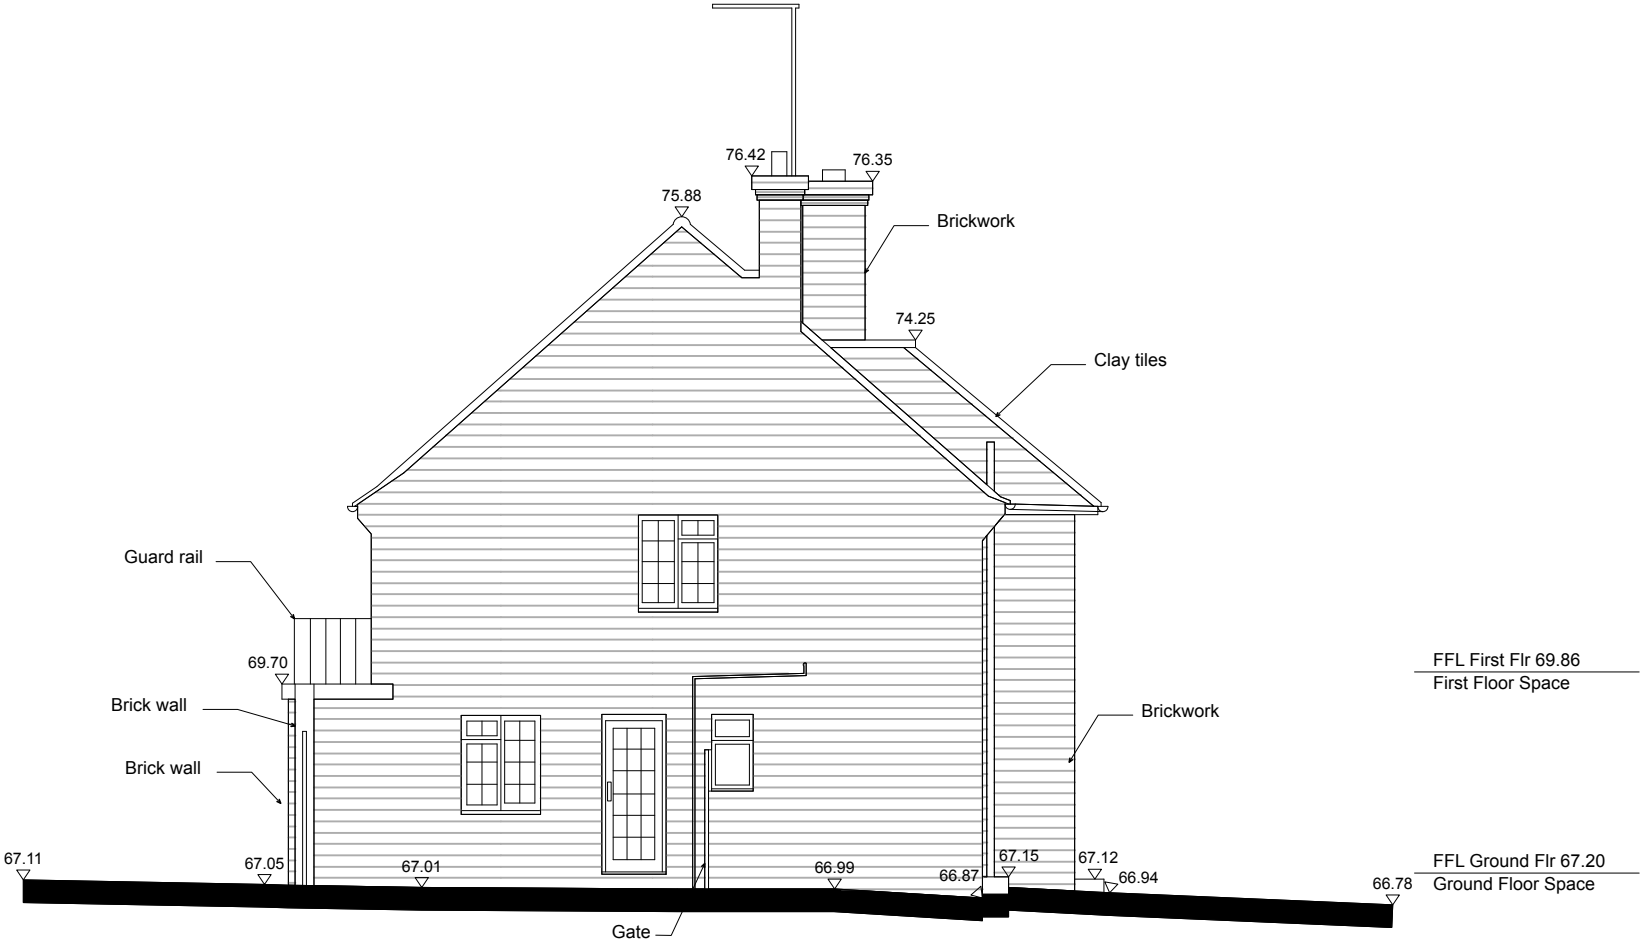

GROUND FLOOR

FIRST FLOOR

VILLA MARGARITA
18 PADDOCKHALL
ROAD
HAYWARDS HEATH
RH16 1HH

Scale 1-100

Paper Size: A3