



Garage Details 1:20

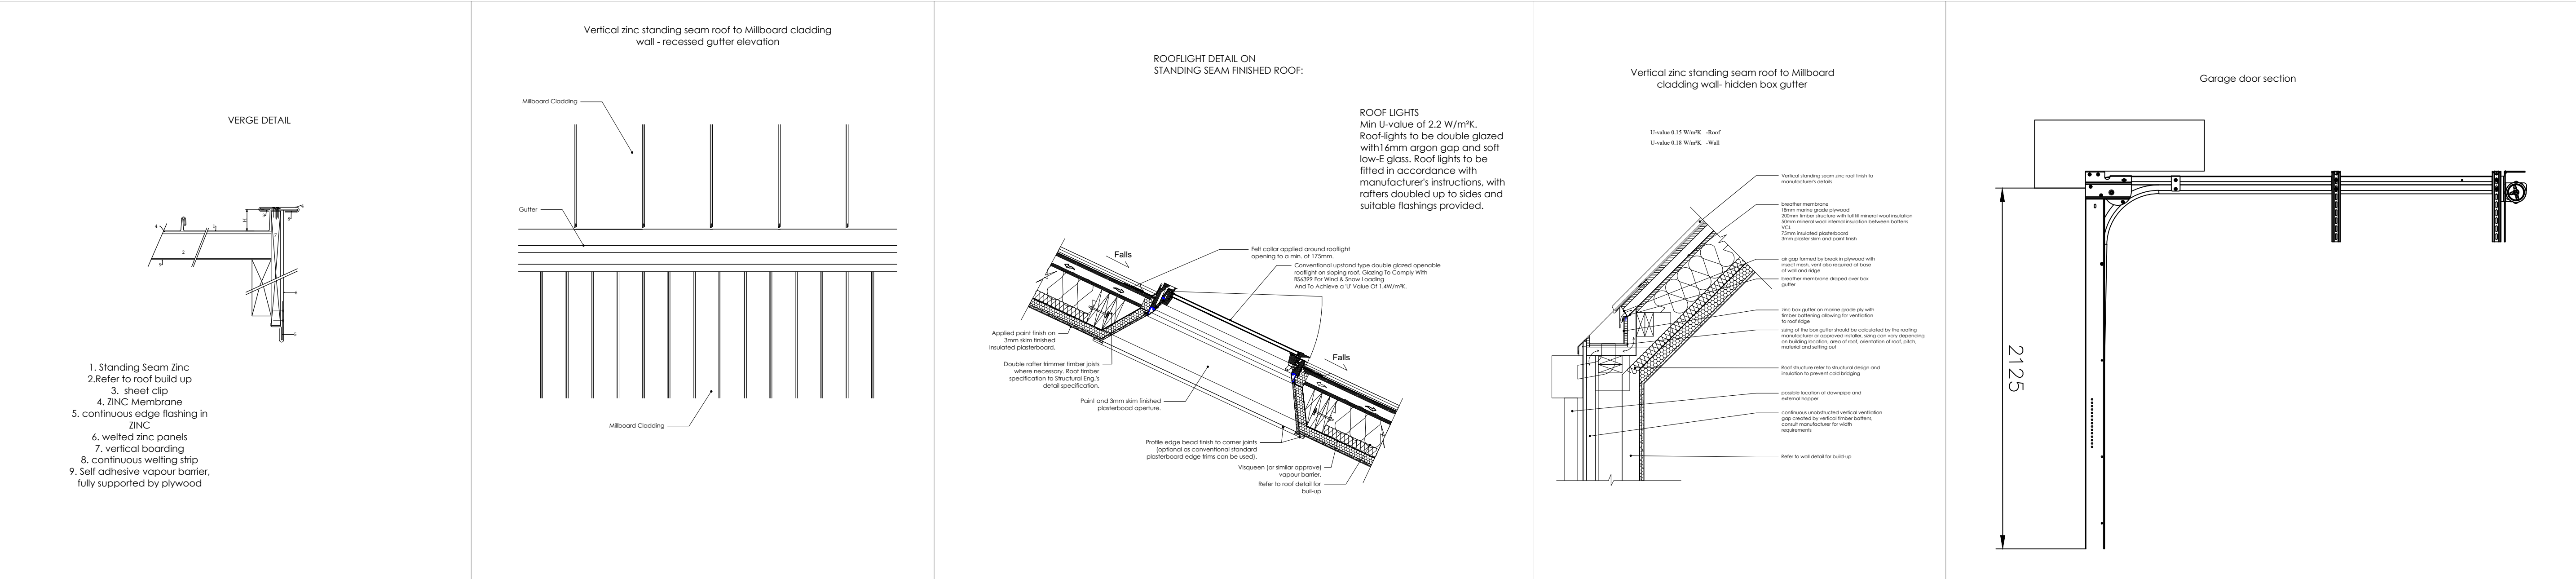

Pool House Details 1:20

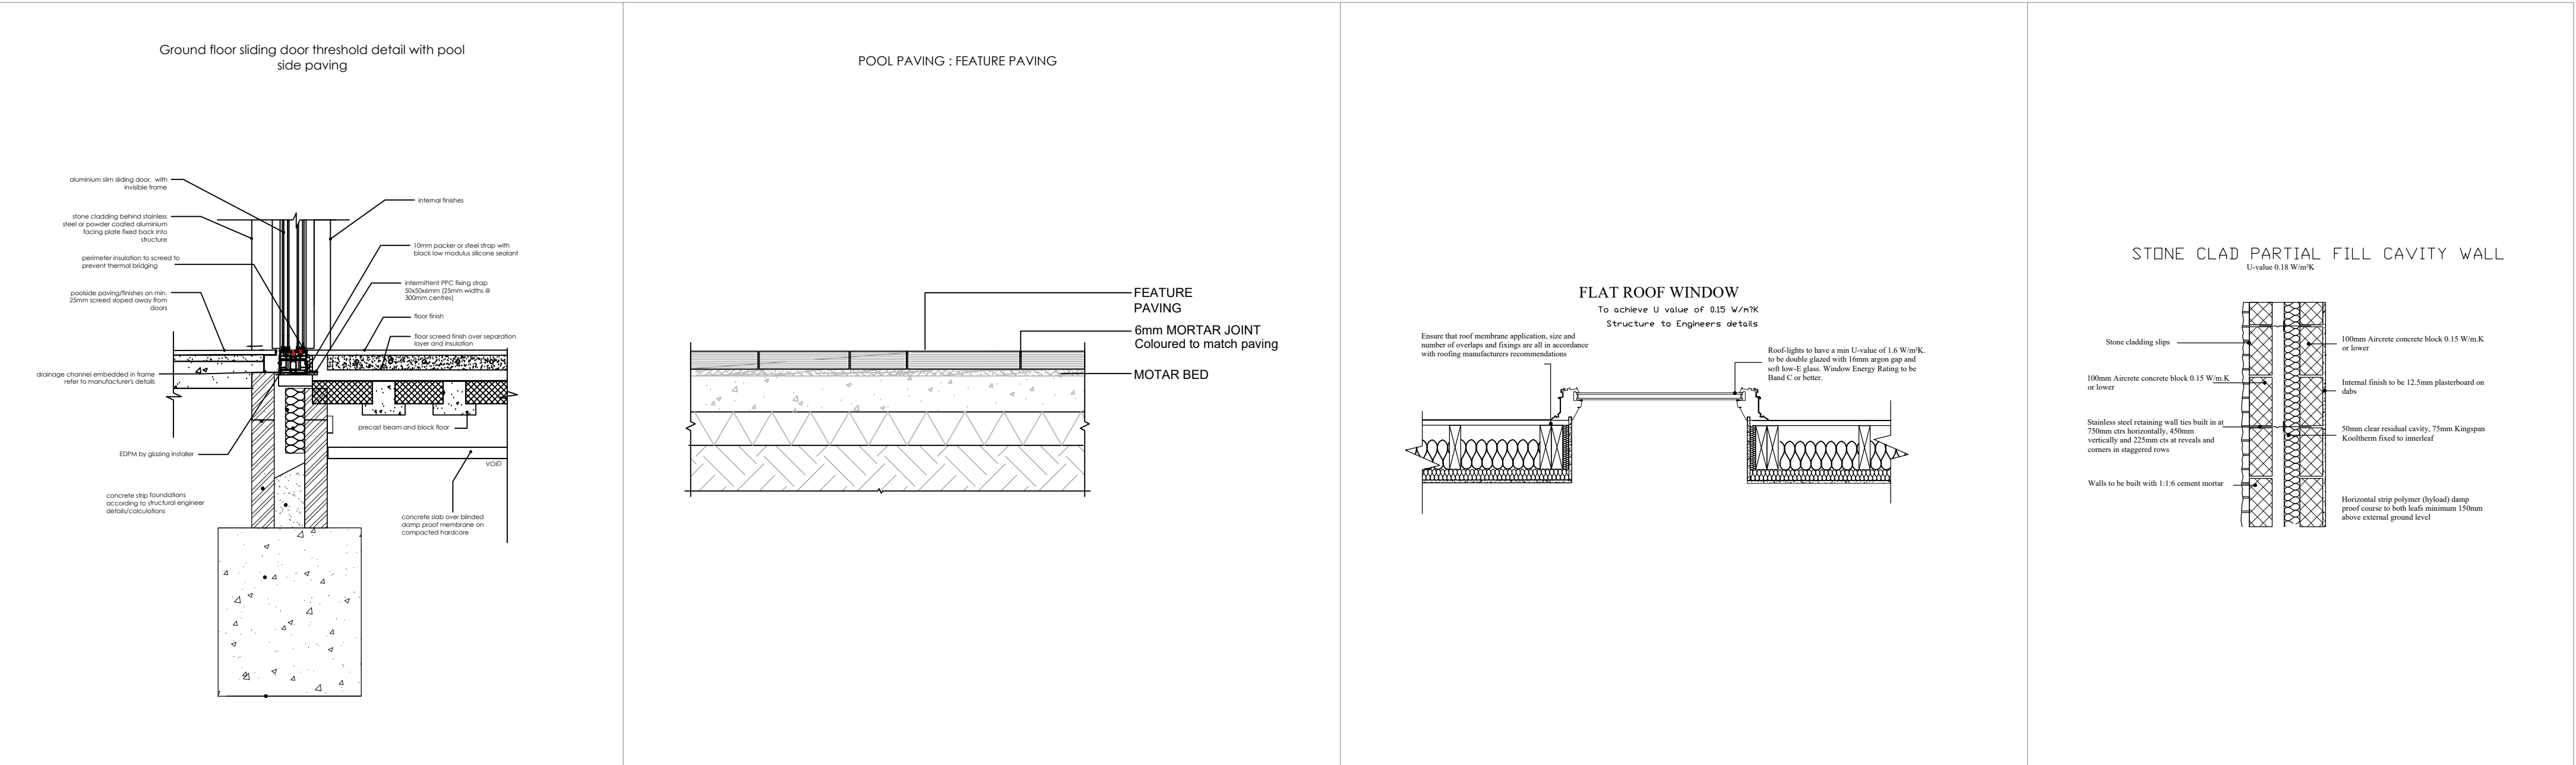

SKETCH DRAWING		
NOTES		
- © Copyright of this drawing remains the property of Buchan Rum Architects Limited and should not be reproduced in full or parts or re-used without written permission from Buchan Rum Architects		
- These drawings must be read in conjunction with the structural engineers drawings & details, and with all other consultants, sub-contractor and specialist's drawings & details.		
- All dimensions are in millimetres, unless stated otherwise.		
- All goods materials workmanship to conform with current building regulations BS8 and CDM.		
- All dimensions must be checked on site, and any discrepancies verified with the architect.		
- Do not scale from the drawing		
- Any discrepancies between the drawings, details and specification must be reported to the architect immediately before work is put in hand.		
- All works to be carried out in full accordance with current Building Regulations, British Standards and all Health & Safety Regulations		
- If in doubt please ask.		
rev.	date	comment
amendments		
Client		
Site address		
Renovo House, Whitemans Green, Haywards Heath, RH17 5DA		
Job Title		
Pool House and Garage		
Proposed Details		
BUCHAN RUM		
9 SAVILL ROAD LINDFIELD WEST SUSSEX RH162NY		
E : info@buchanrumarchitecture.co.uk		
Scale	1:20	Size A1
Dn By		BR
Drawing number:		Rev
25_119_PL_00_501		