


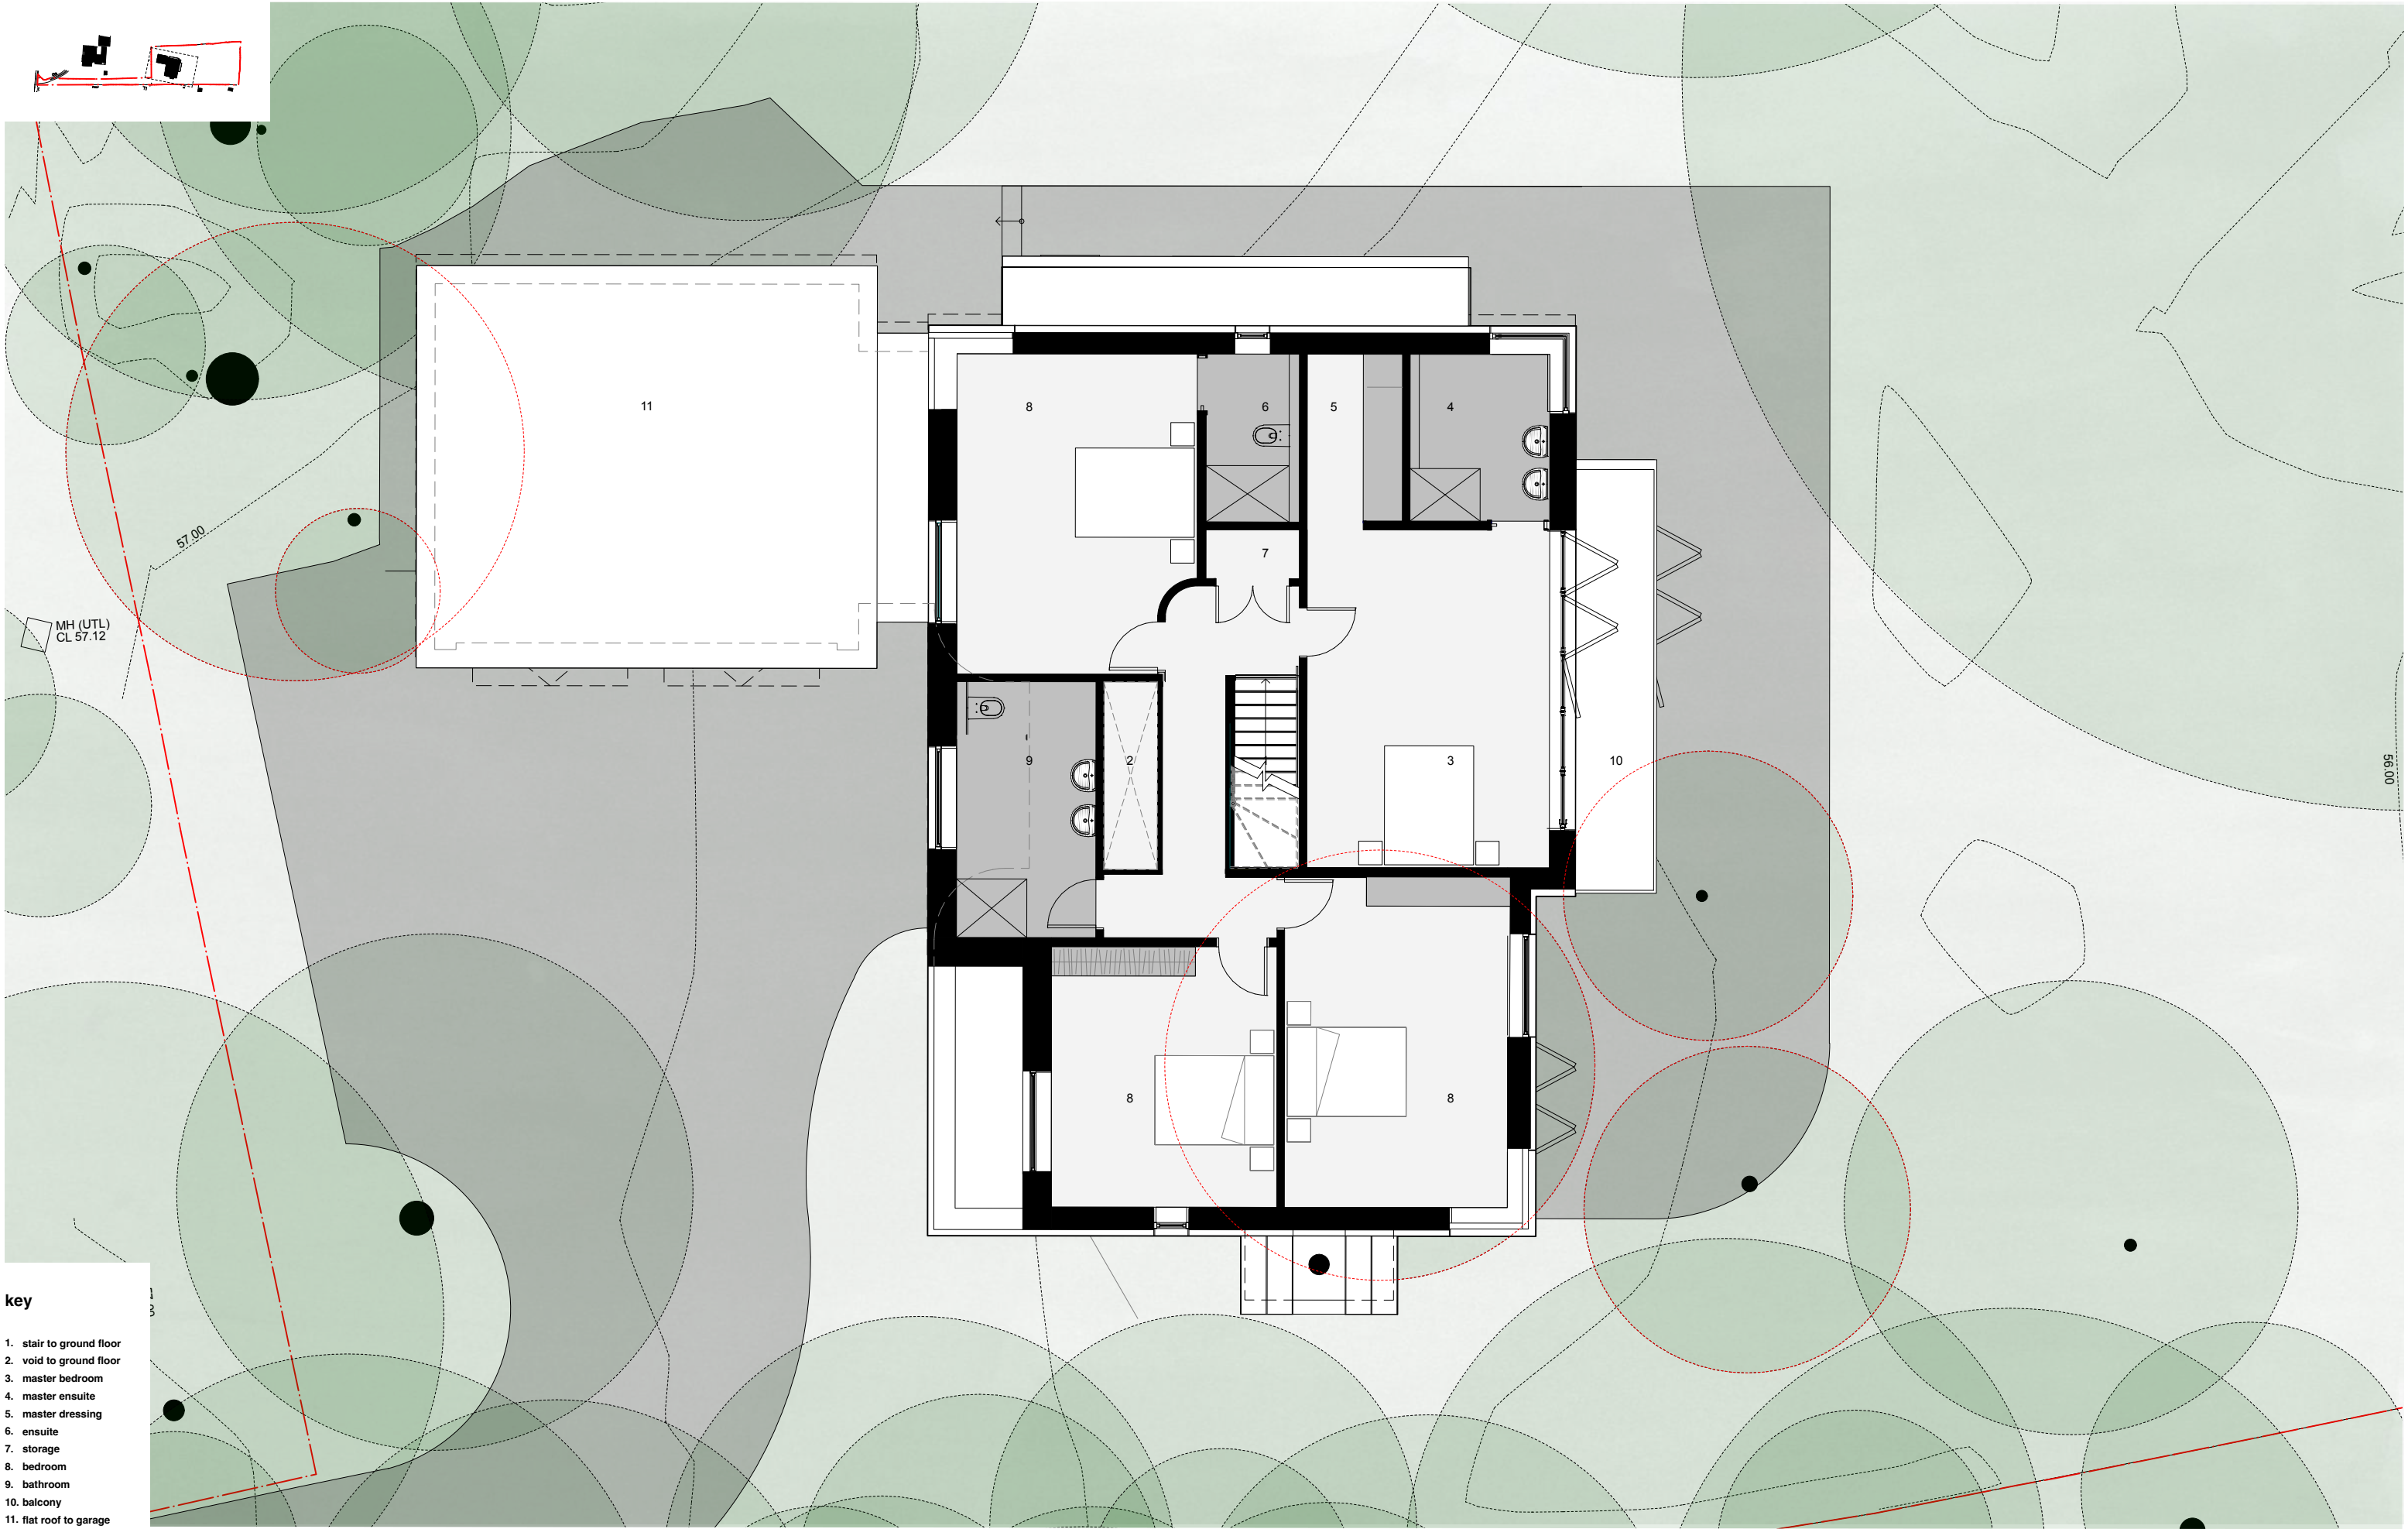

key

- 1. stair to ground floor
- 2. void to ground floor
- 3. master bedroom
- 4. master ensuite
- 5. master dressing
- 6. ensuite
- 7. storage
- 8. bedroom
- 9. bathroom
- 10. balcony
- 11. flat roof to garage

