


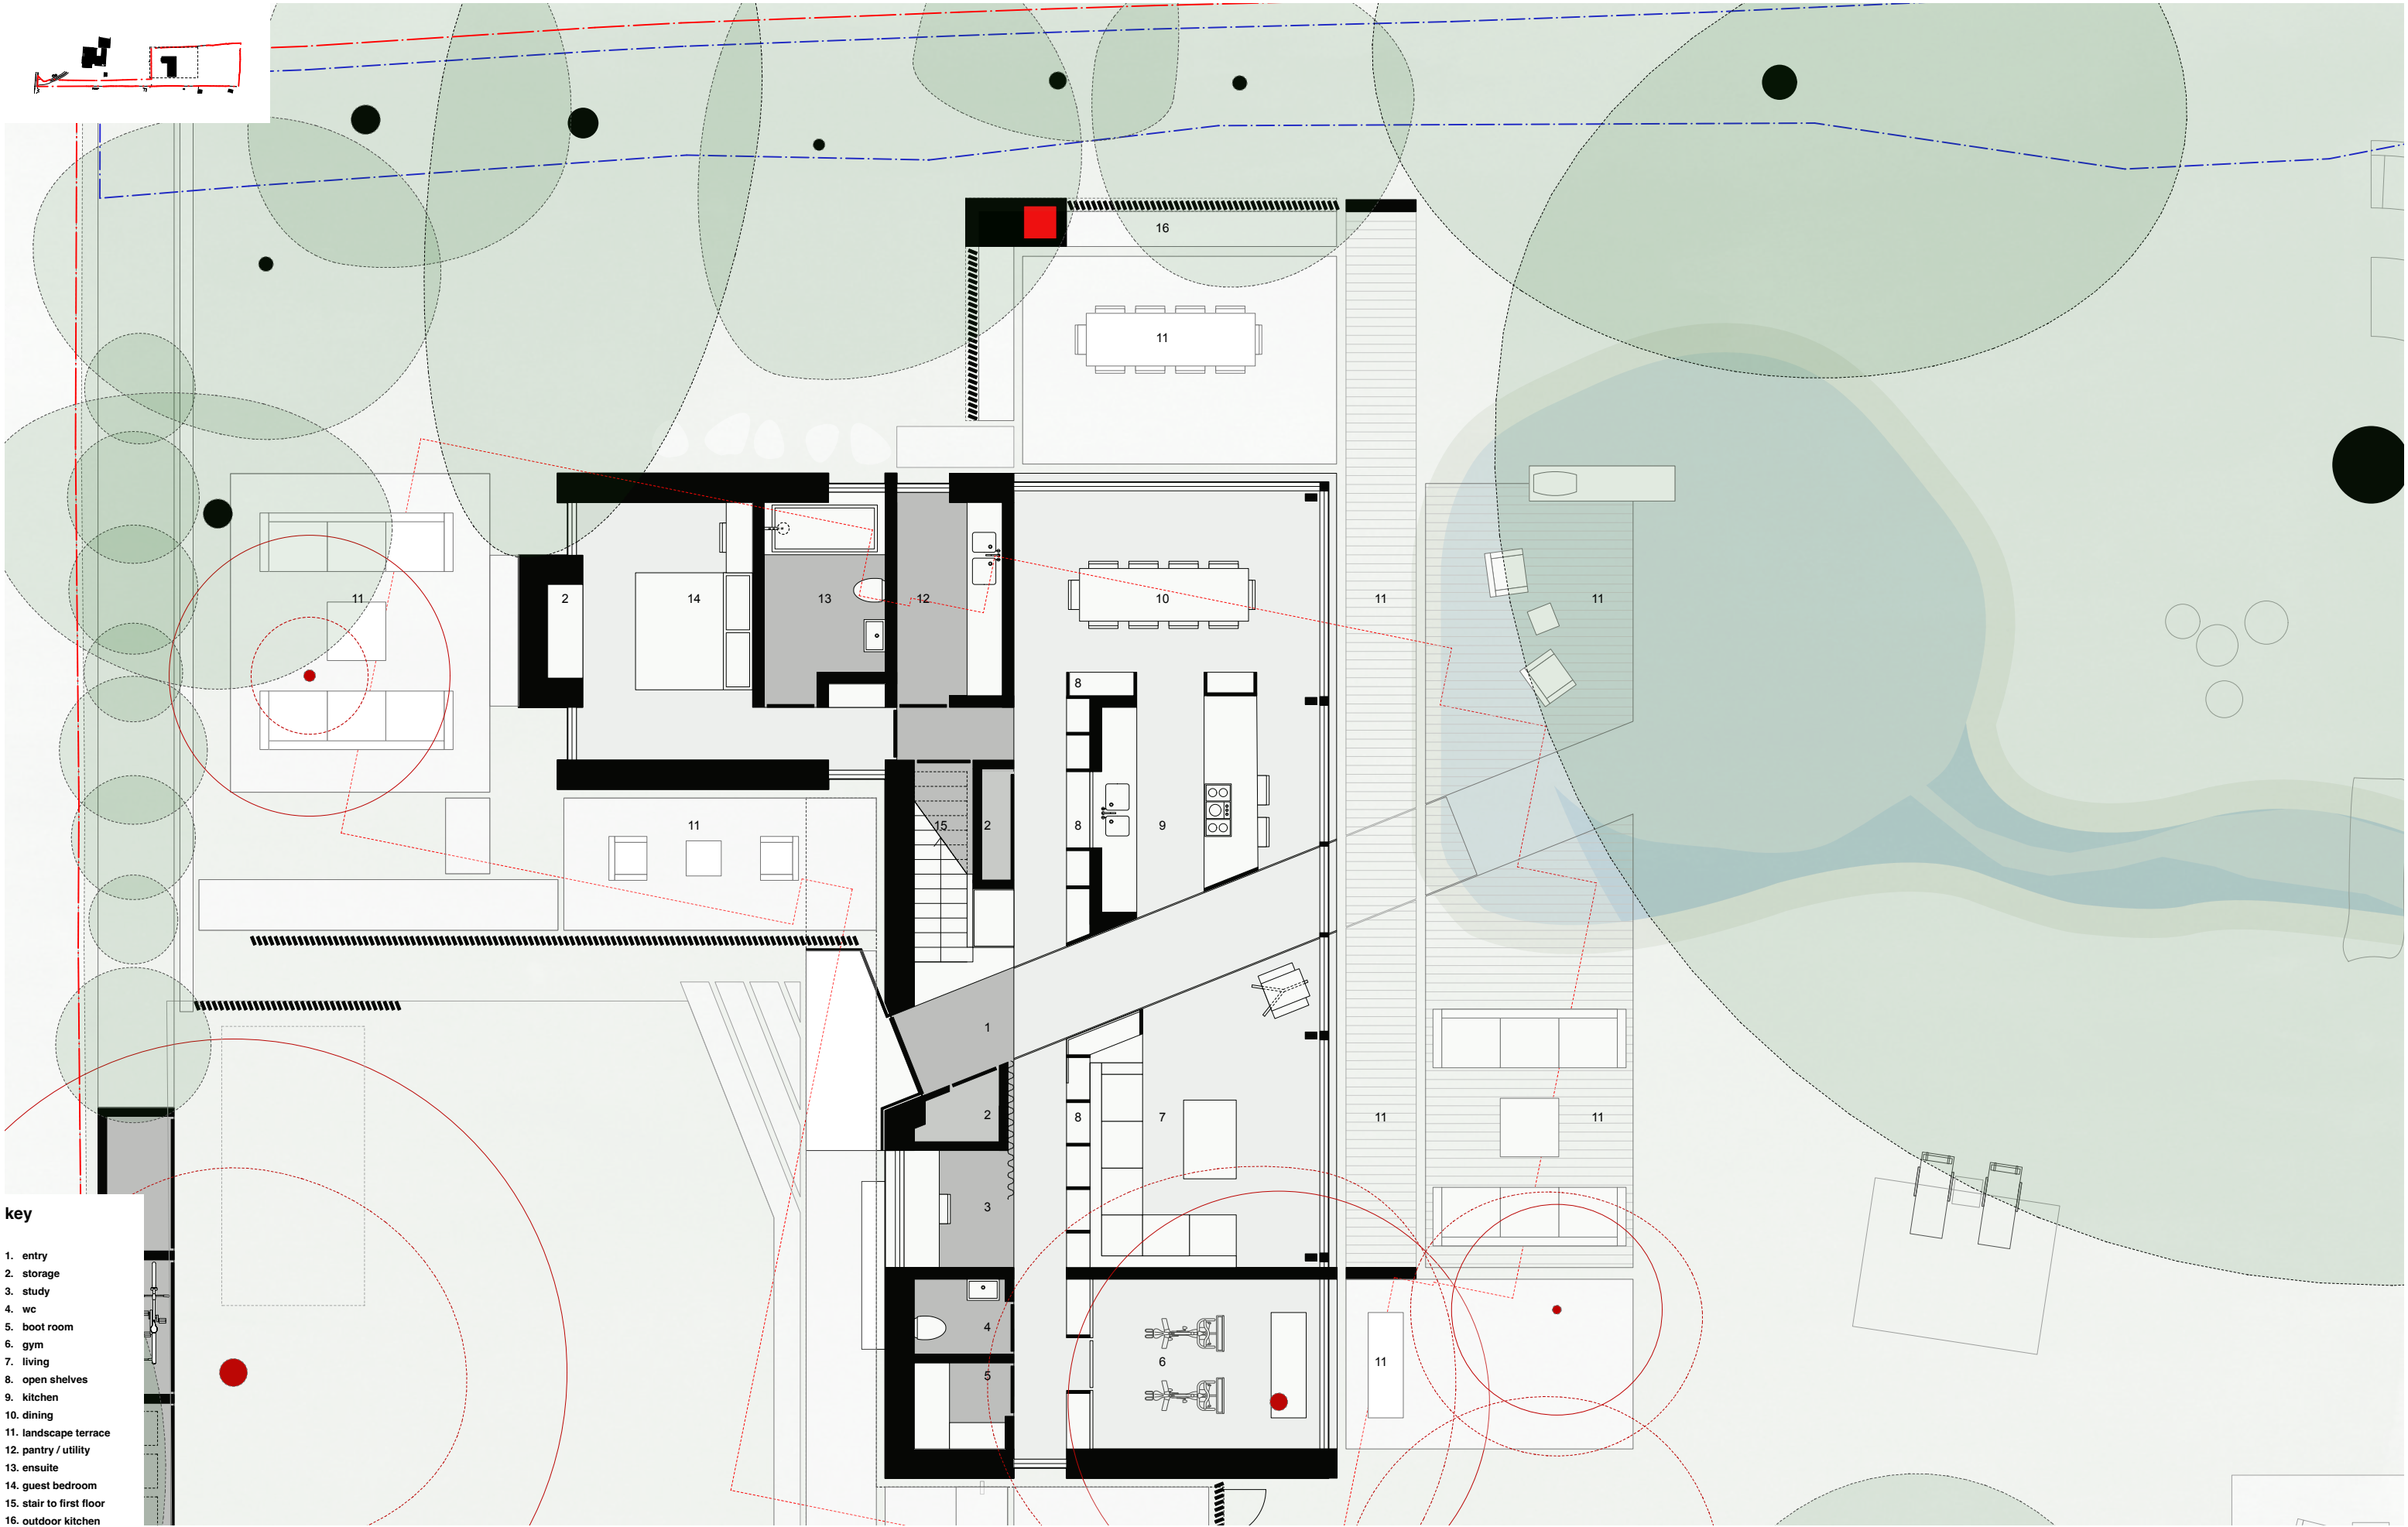

key

- 1. entry
- 2. storage
- 3. study
- 4. wc
- 5. boot room
- 6. gym
- 7. living
- 8. open shelves
- 9. kitchen
- 10. dining
- 11. landscape terrace
- 12. pantry / utility
- 13. ensuite
- 14. guest bedroom
- 15. stair to first floor
- 16. outdoor kitchen

