



Mortise lock, cylinder and dead locks

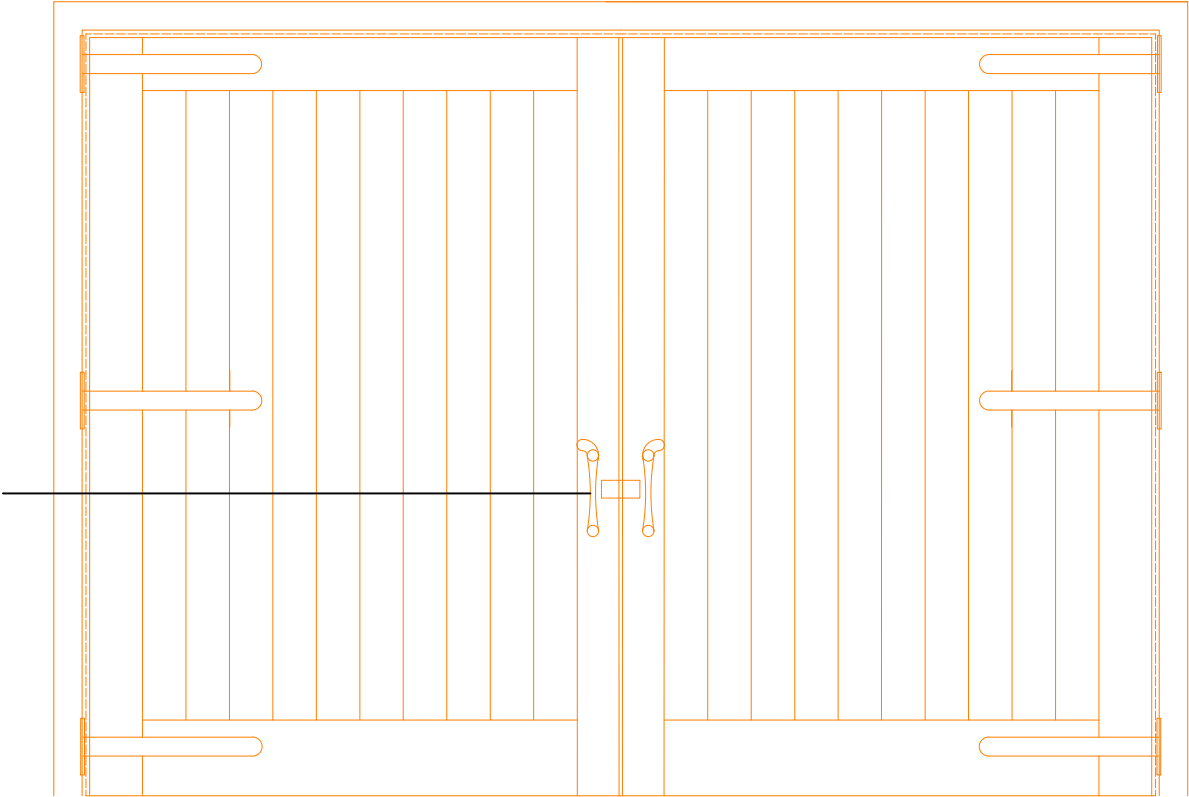


Elevation - External @ 1:20


Timber framed, ledged and braced
vertical boards stained in dark finish
to match cladding palette

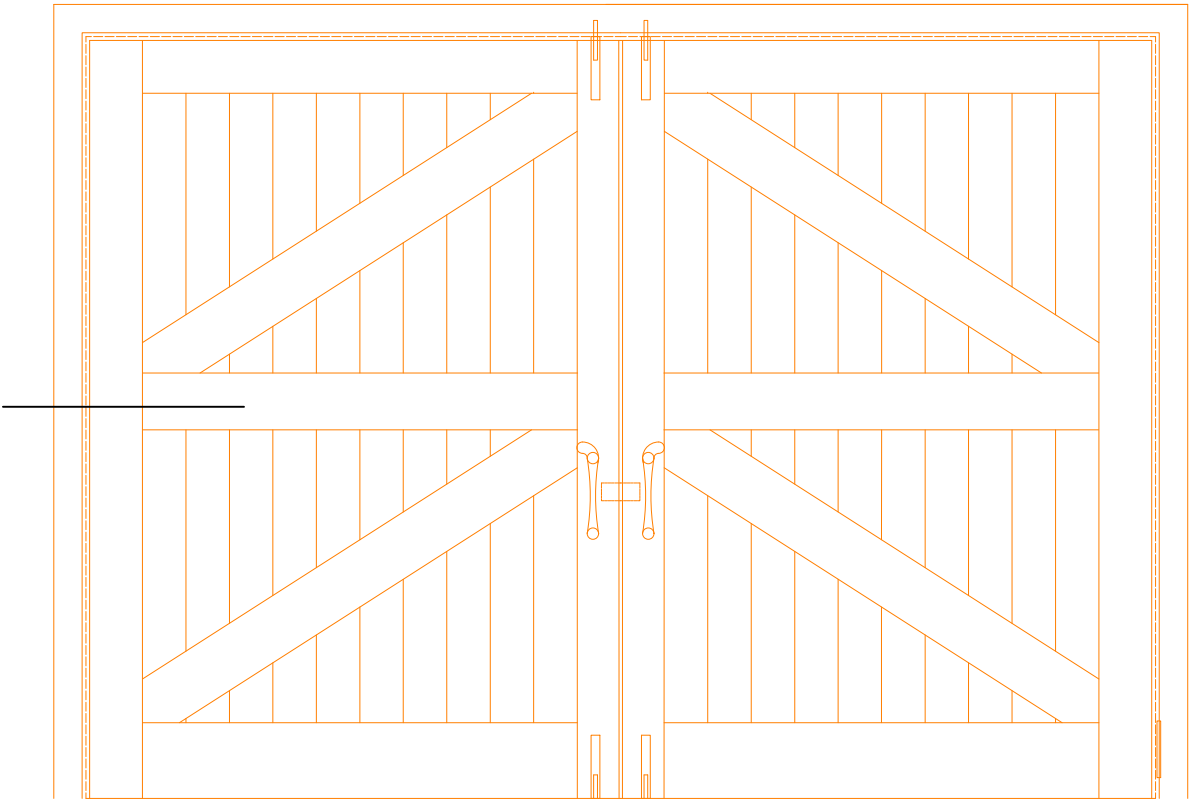


Elevation - Internal @ 1:20

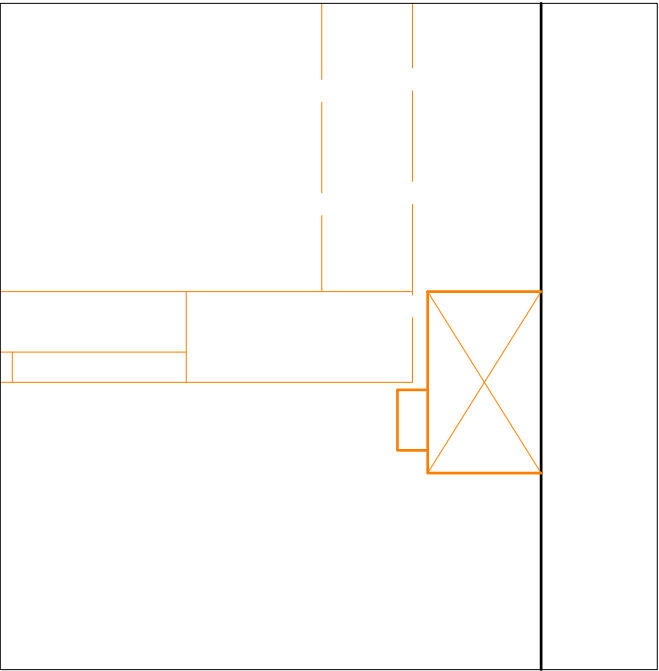

Plan Section @ 1:5

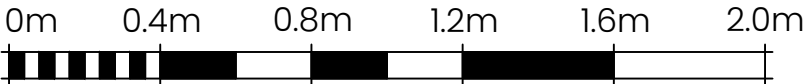

VISUAL SCALE 1:20 @ A3

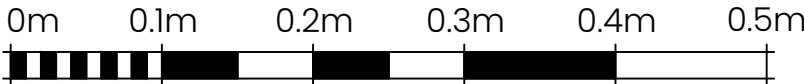

VISUAL SCALE 1:5 @ A3

*	*	*	*	*
REV.	DATE.	BY.	AMENDMENT.	CHK.

DISCHARGE OF
CONDITION

NOTES:
DO NOT SCALE OFF THIS DRAWING UNLESS FOR PLANNING PURPOSES.
CHECK ALL DIMENSIONS ON SITE BEFORE ANY WORK IS COMMENCED.
ALL GOODS MATERIALS AND WORKMANSHIP MUST CONFORM WITH CURRENT BUILDING REGULATIONS, BRITISH STANDARDS AND CODES OF PRACTICE.
COPYRIGHT OF THIS DRAWING IS RETAINED BY GOULD BAXTER AND IT MUST NOT BE REPRODUCED WITHOUT WRITTEN CONSENT.



2 Lucaness Mews, Paddockhall Road,
Haywards Heath,
West Sussex, RH16 1HE

(01444) 947455
info@goouldbaxter.co.uk
www.goouldbaxter.co.uk

CLIENT:
Mr A. Dawson - Benjamin Allen

PROJECT:
Plot 2 Townhouse Farm,
Church Lane,
Ardingly,
RH17 6UR

DRAWING:
Elevation and Section Details -
Garage Doors

DATE: 08.07.24	SCALE AT A3: 1:5	DRAWN BY: SM
CHECKED BY: -		

JOB NO. GH745	DRAWING NO. DOC.02	REV. *
------------------	-----------------------	-----------