


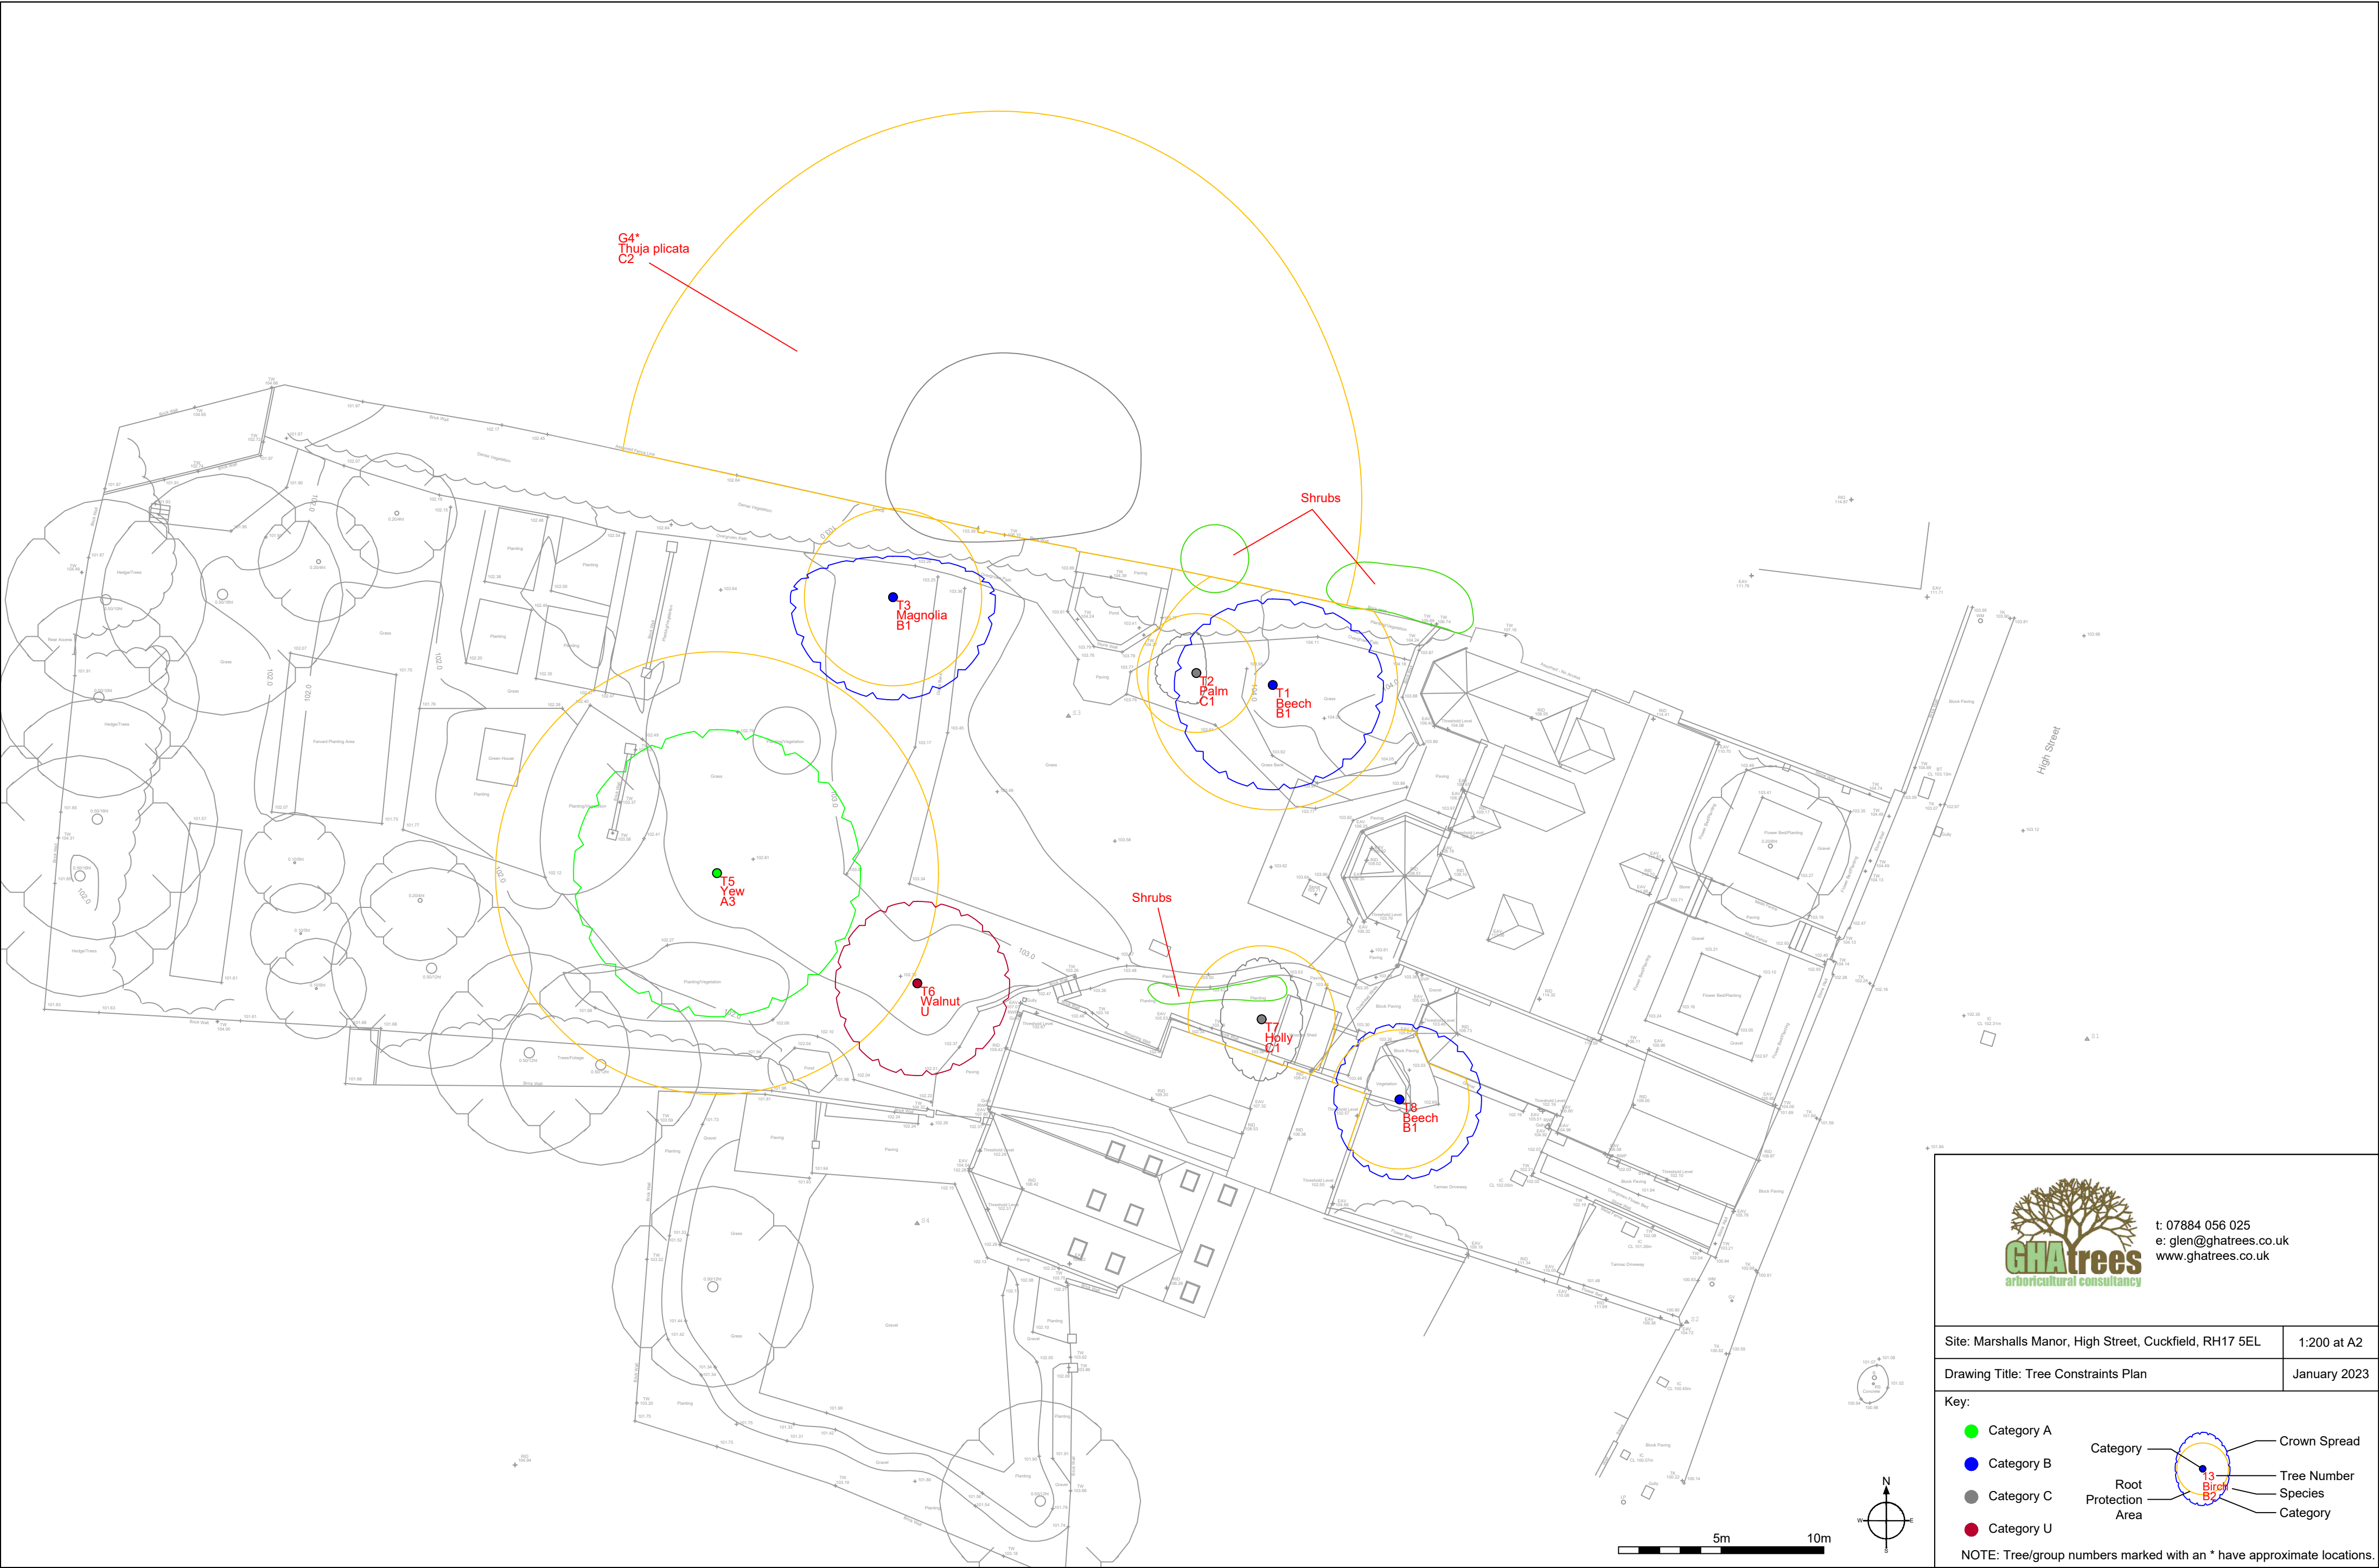

t: 07884 056 025
e: glen@ghatrees.co.uk
www.ghatrees.co.uk

Site: Marshalls Manor, High Street, Cuckfield, RH17 5EL	1:200 at A2
Drawing Title: Tree Constraints Plan	January 2023

Key:

- Category A
- Category B
- Category C
- Category U

Category

Root Protection Area

Crown Spread

Tree Number

Species

Category

NOTE: Tree/group numbers marked with an * have approximate locations.