


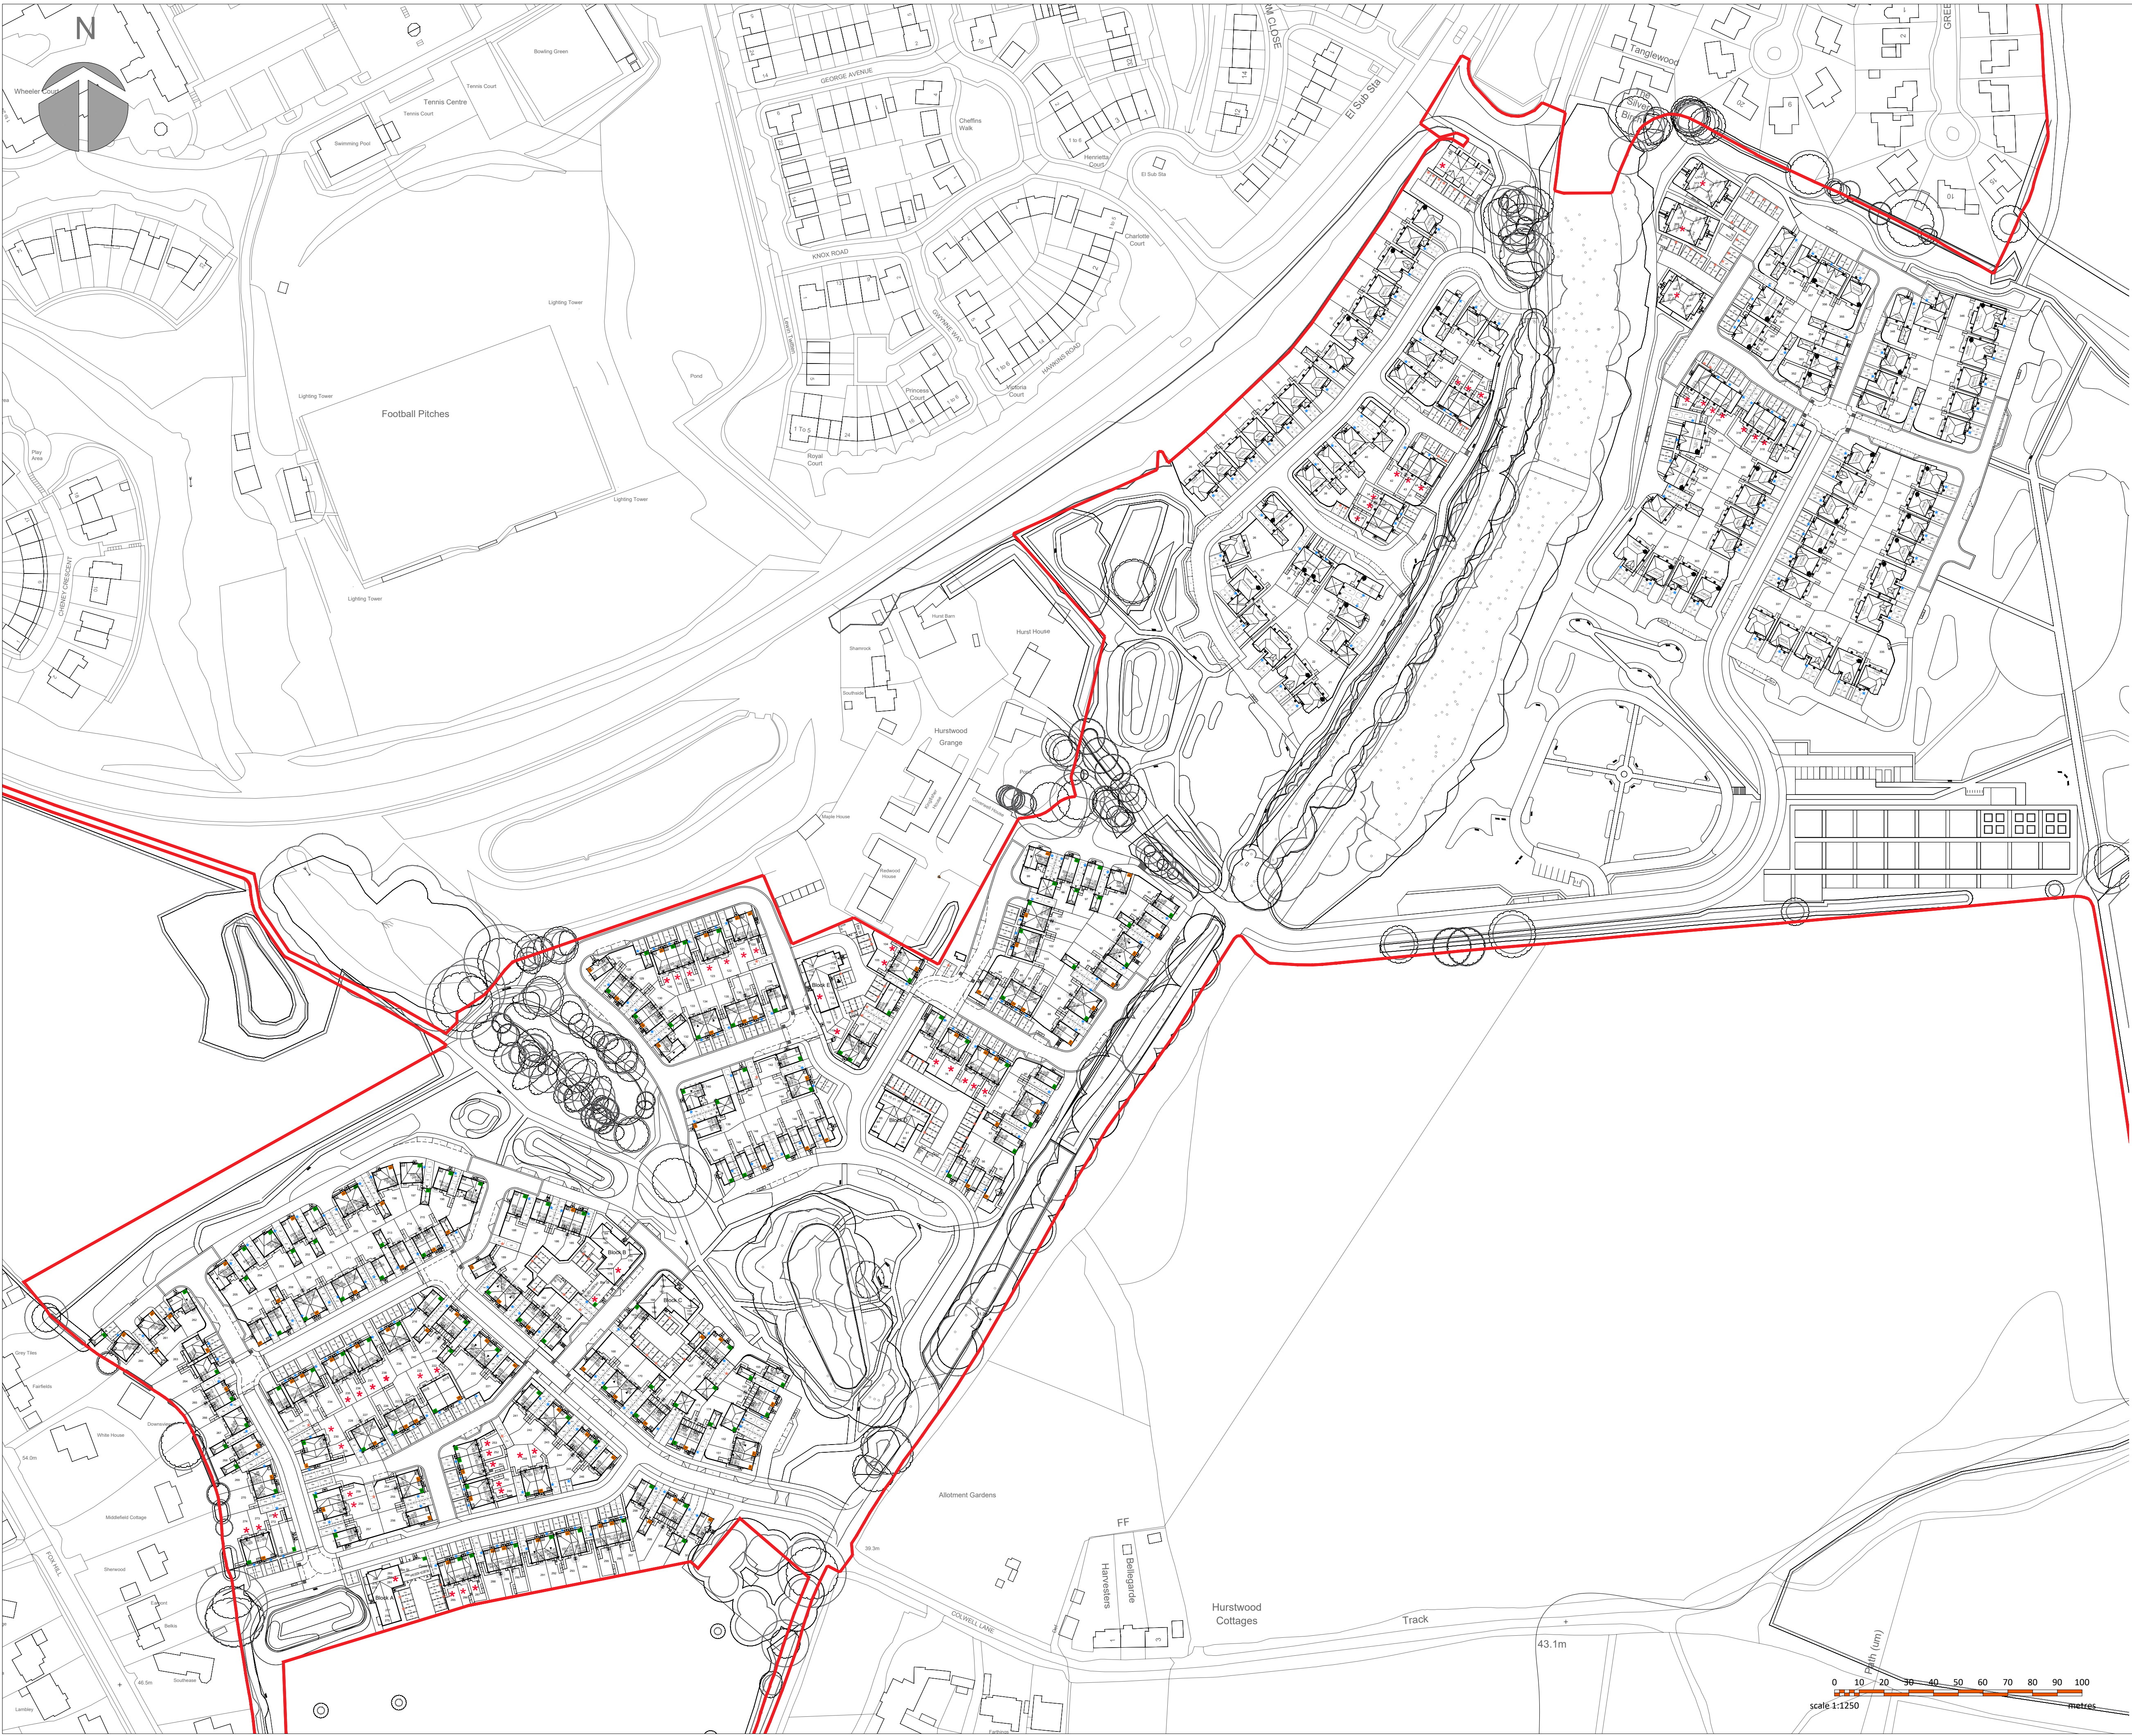

© this drawing and the building works depicted are the copyright of not be reproduced or amended except by written permission. no liability will be accepted for amendments made by other persons.

all dimensions to be checked on site and architect notified of any discrepancies prior to commencement. do not scale.

any and all elements relating to the fire safety of the building will require separate confirmation and approval by a fully accredited fire engineering consultant who has to be appointed by the Client.

Key:

- Wall Mounted - On Plot Charging Port
- Free Standing - Allocated Plot Charging port

Positions are shown indicatively

E	24.07.26	Updated accordingly with new layout	ALM	KL
D	01.07.26	Updated accordingly with new layout	KL	KL
C	26.06.26	Updated accordingly with new layout	AT	AT
B	23.01.26	Updated to suit layout changes	AM	KL
A	19.12.25	Updated to suit layout changes	AT	AT
rev:	date:	comment(s):	name:	check:



ARCHITECTS.
URBAN DESIGNERS.
PROJECT MANAGERS.
LANDSCAPE ARCHITECTS.
WE ARE IDP.

status: **PLANNING**

RIBA Stage: 3

client: **Barratt Redrow**

job: **Hurst Farm**

title: **EV Charging Plan**

drawn: **AT**

date: **17.12.25**

checked: **AT**

scale @ a1: **1:1250**

job no: **C5990**

drg no: **PL003_13 Rev E**

IDP GROUP 27 SPON STREET COVENTRY CV1 3BA

T: +44 (0)24 7652 7600 E: info@idpgroup.com

www.weareidp.com