


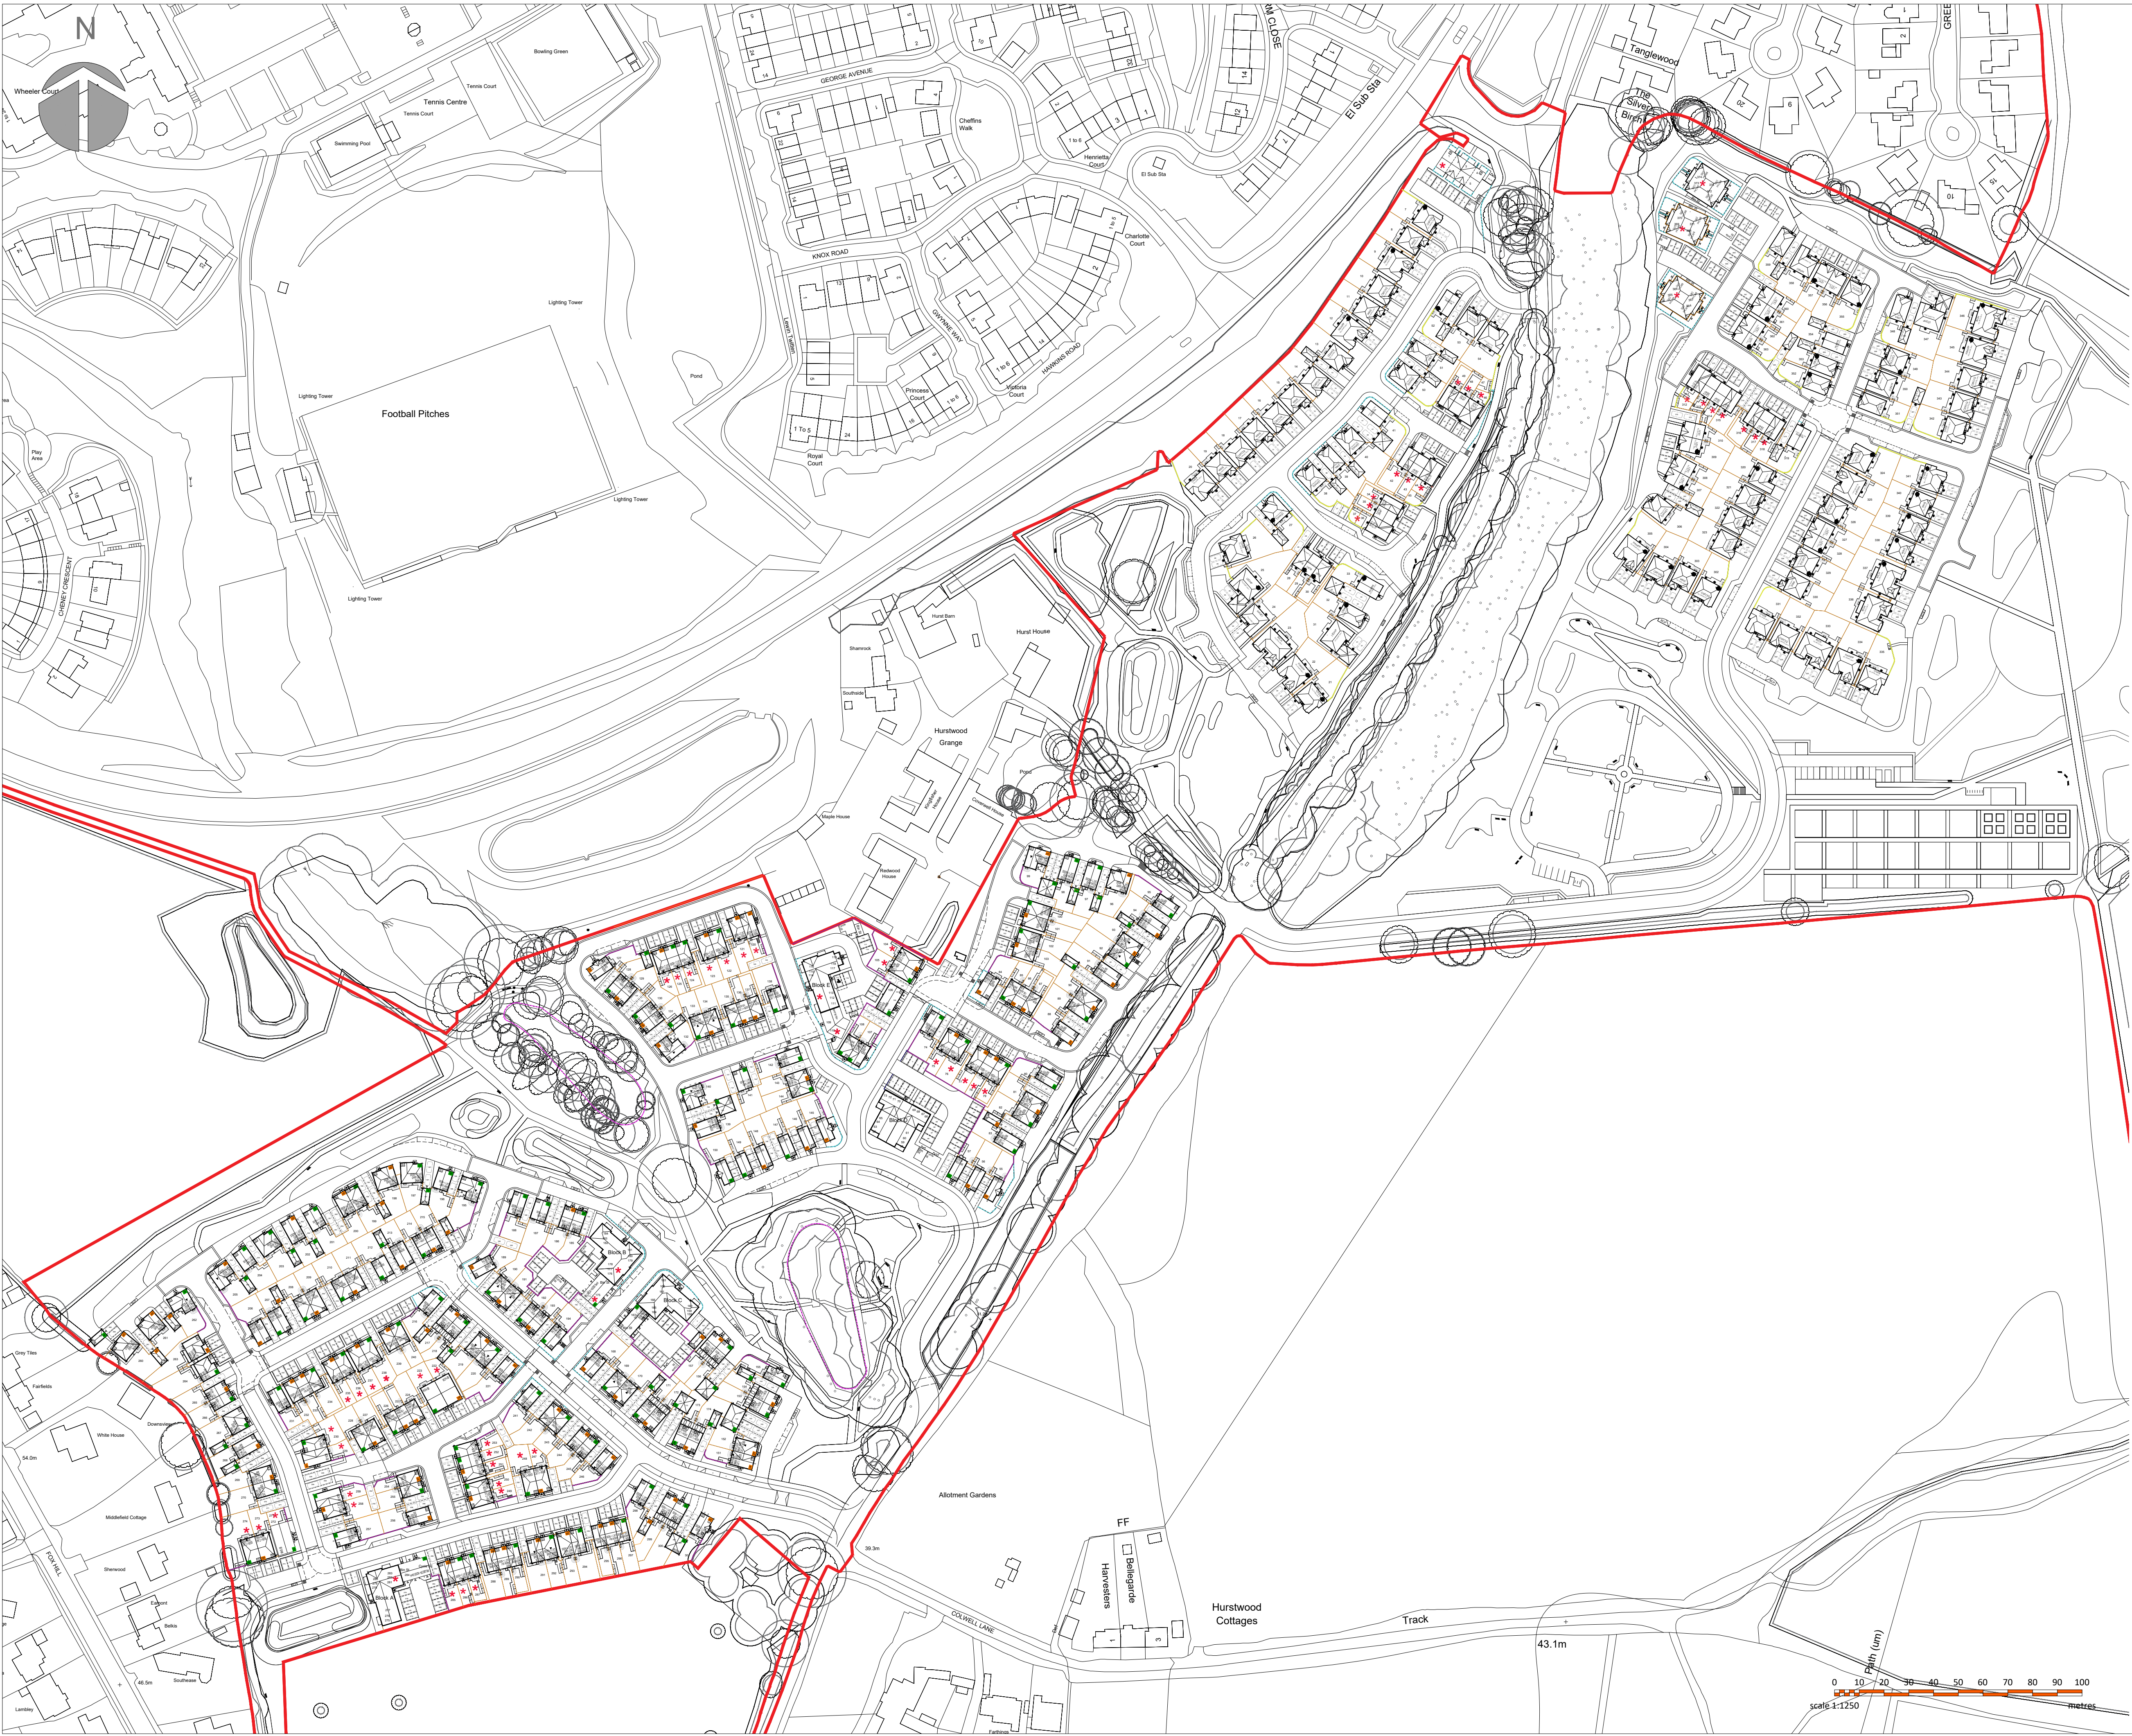

© this drawing and the building works depicted are the copyright of not be reproduced or amended except by written permission. no liability will be accepted for amendments made by other persons.

all dimensions to be checked on site and architect notified of any discrepancies prior to commencement. do not scale.

any and all elements relating to the fire safety of the building will require separate confirmation and approval by a fully accredited fire engineering consultant who has to be appointed by the Client.

- KEY
- 1800mm Redrow Brick Wall 01 (Brick wall to match with adjacent House Material)
 - 1800mm Baratt/David Wilson Brick Wall Type 3 (Brick wall to match with adjacent House Material)
 - 600mm Vertical Metal Railing
 - 600mm Redrow 600m High Wall with 600mm High Railings (TBC)
 - 600mm Knee Railing around SUDS (TBC)
 - 1800mm Close Board Timber Fence

E	27.07.26	Updated accordingly with new layout	ALM	KL
D	01.07.26	Updated accordingly with new layout	KL	KL
C	26.06.26	Knee railing fences removed around dry basins. Knee railings added where retaining walls poses as a hazard. Brick walls updated within parking courtyards.	KL	KL
B	27.04.26	Timber fences around parking courtyards amended to brick wall.	KL	KL
A	05.02.26	Updated to suit layout changes	AM	KL
rev:	date:	comment(s):	name:	check:



ARCHITECTS.

URBAN DESIGNERS.

PROJECT MANAGERS.

LANDSCAPE ARCHITECTS.

WE ARE IDP.

status: **PLANNING**

client: **Barratt Redrow**

job: **Hurst Farm**

title: **Boundary Treatment Plan**

drawn: **KL**

checked: **KL**

job no: **C5990**

status: **PLANNING**

RIBA Stage: **3**

date: **08.01.26**

scale @ a1: **1:1250**

drg no: **PL004_14 Rev E**

IDP GROUP 27 SPON STREET COVENTRY CV1 3BA

T: +44 (0)24 7652 7600 E: info@idpgroup.com

www.weareidp.com