


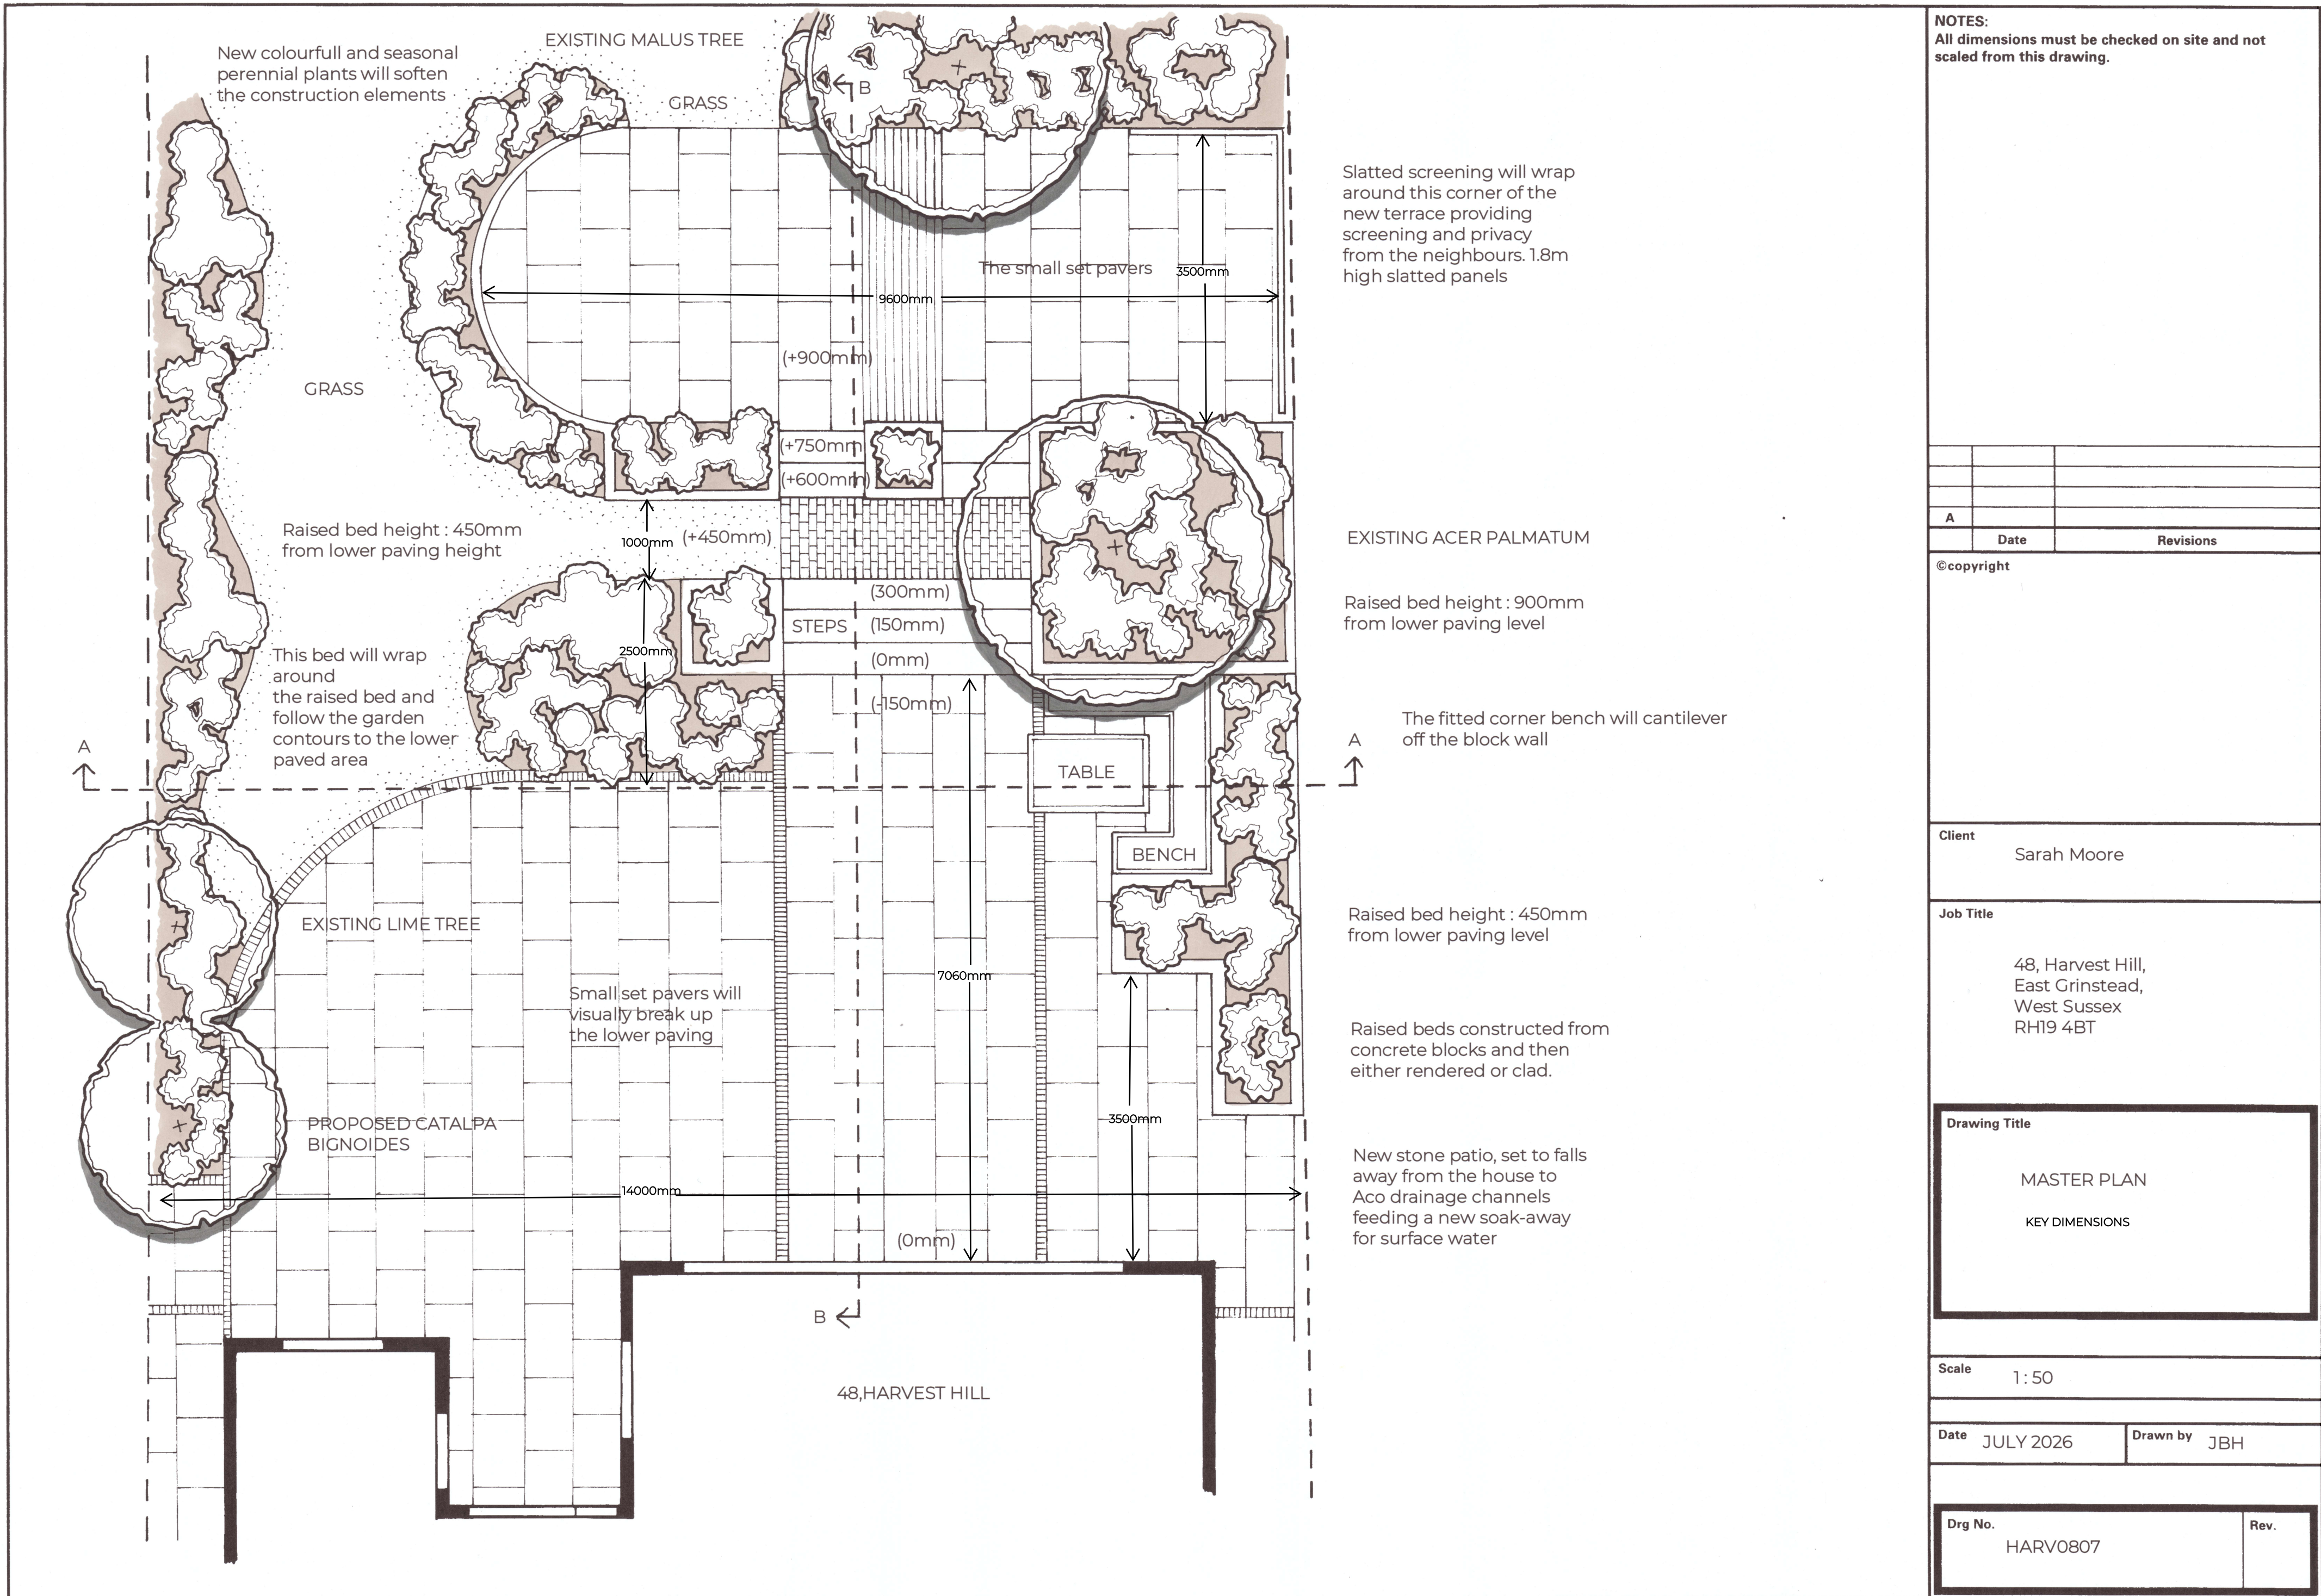

NOTES:
All dimensions must be checked on site and not scaled from this drawing.

A		
	Date	Revisions

©copyright

Client
Sarah Moore

Job Title
48, Harvest Hill,
East Grinstead,
West Sussex
RH19 4BT

Drawing Title
MASTER PLAN
KEY DIMENSIONS

Scale
1: 50

Date
JULY 2026

Drawn by
JBH

Drg No.
HARV0807

Rev.