
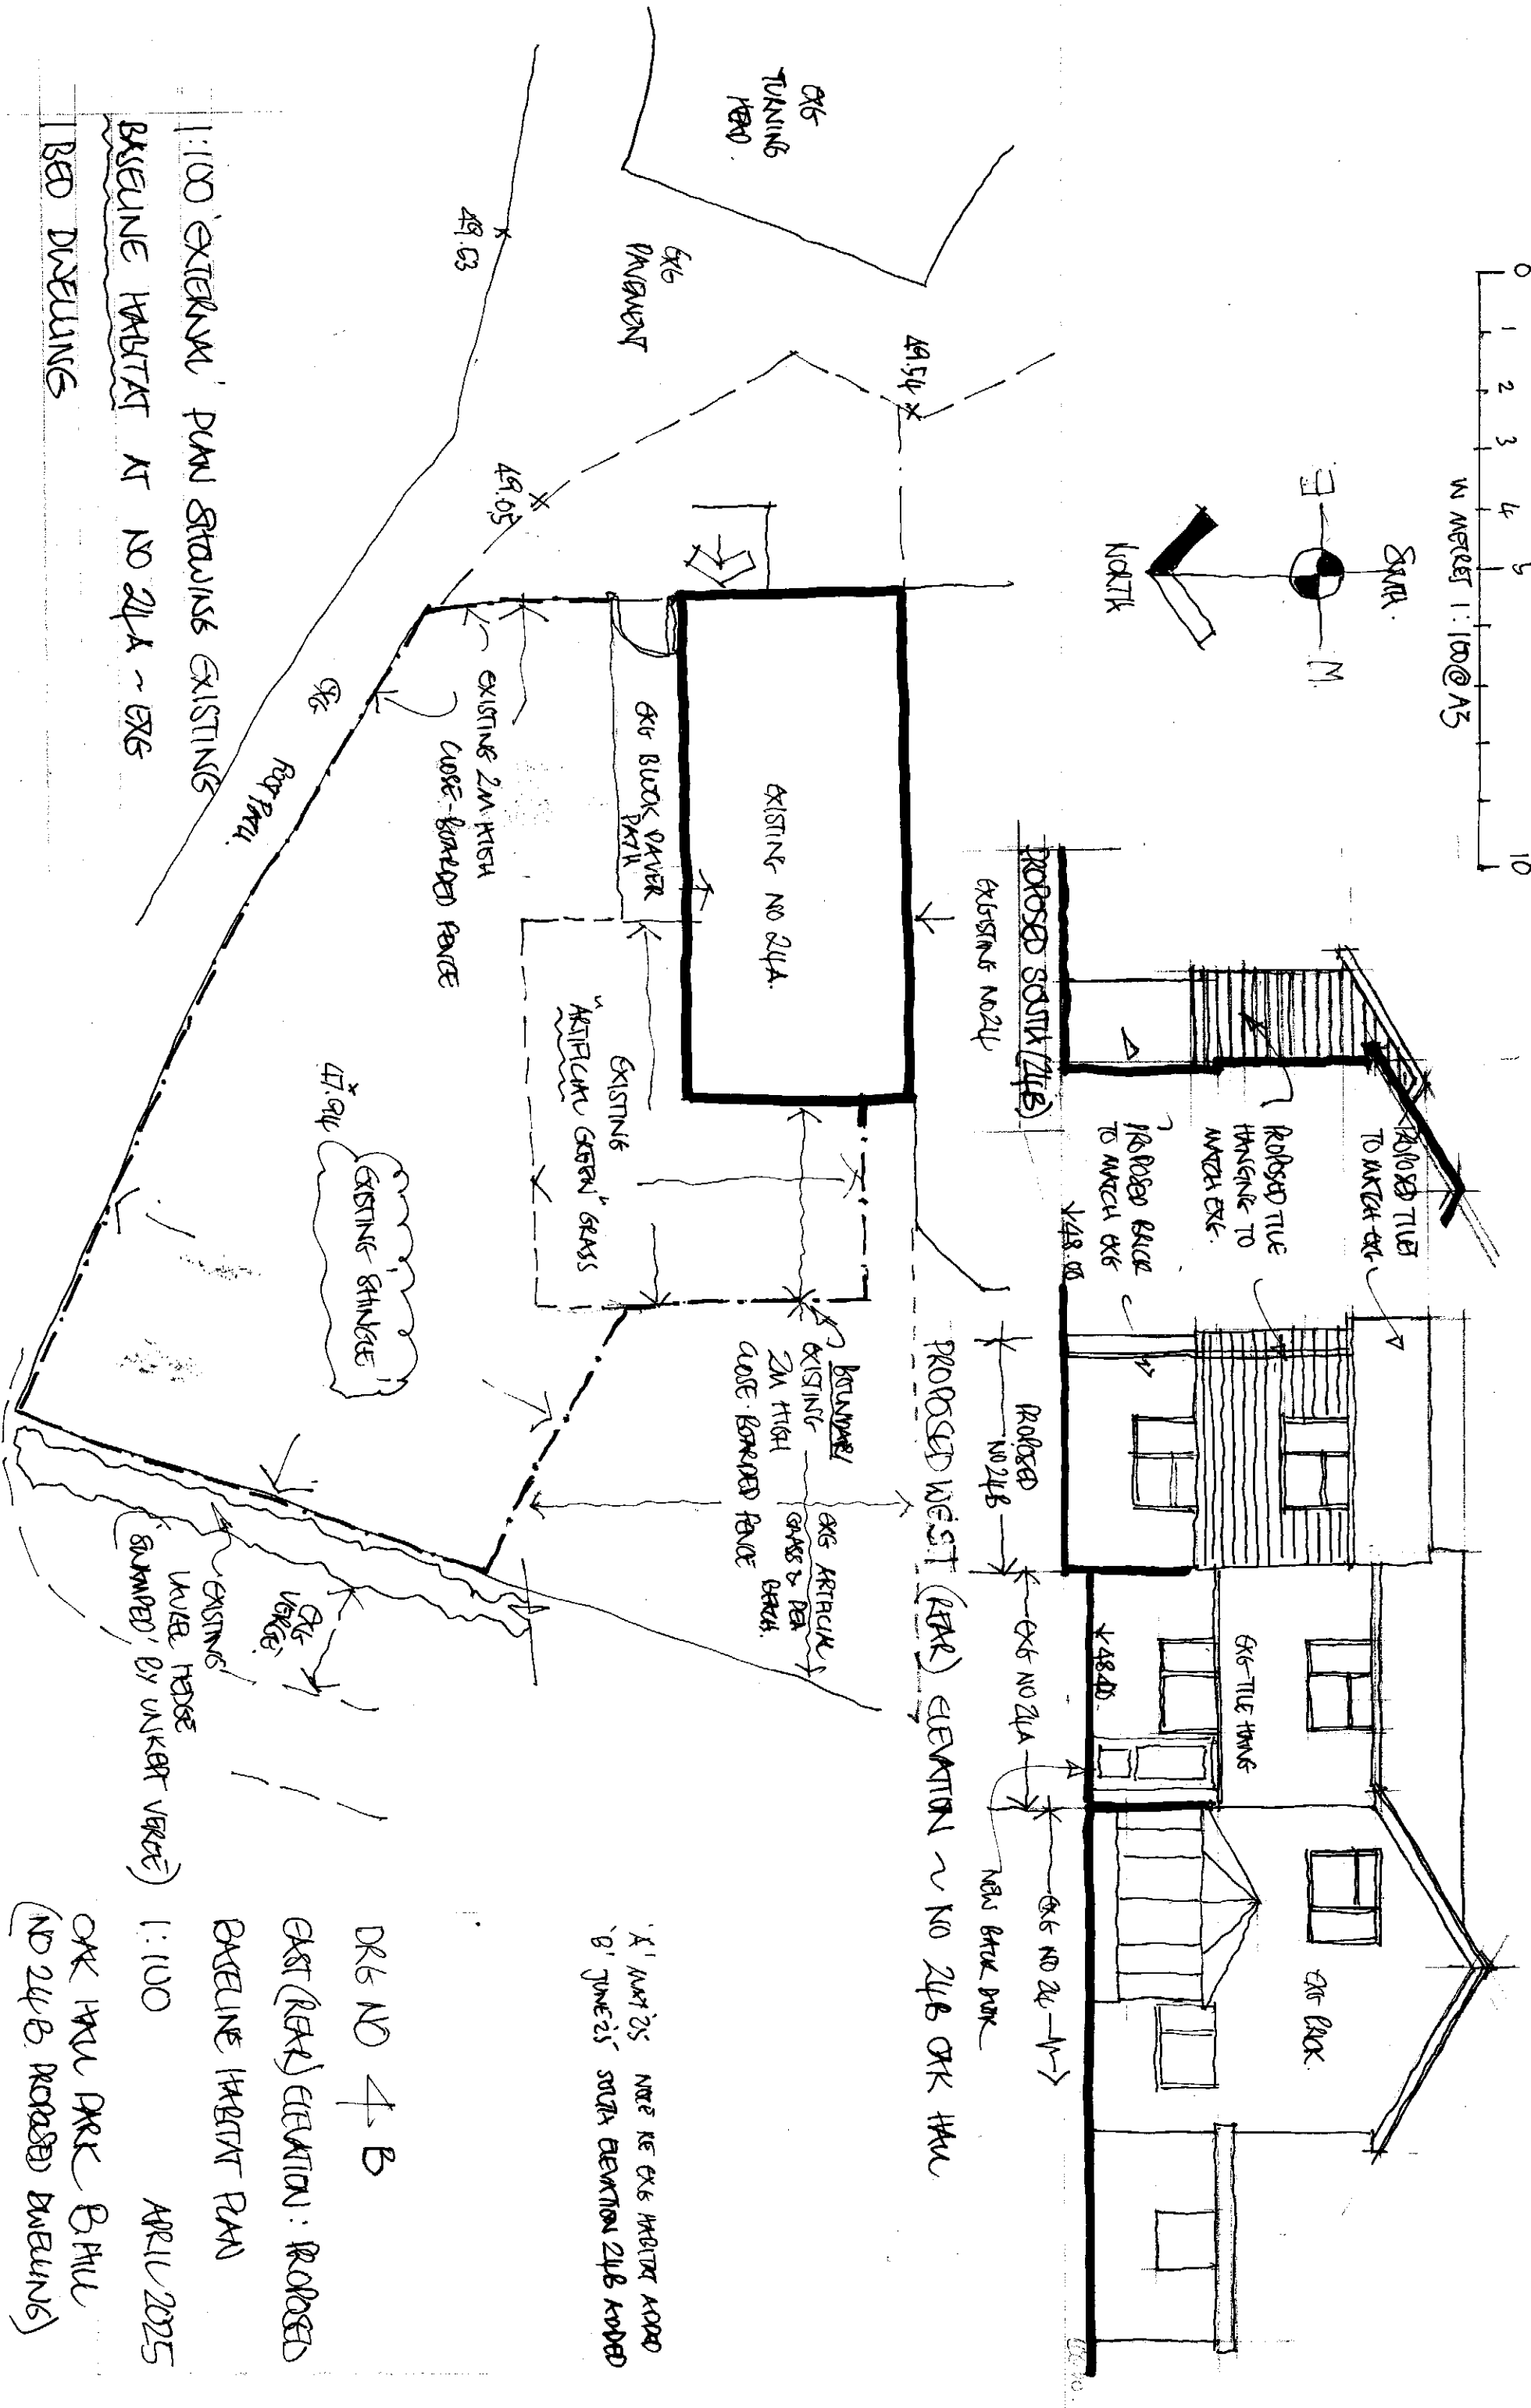
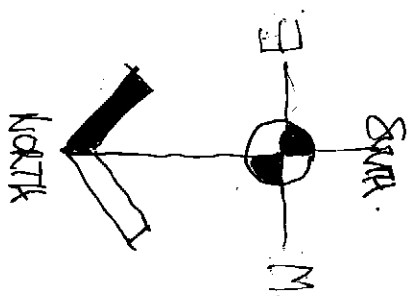


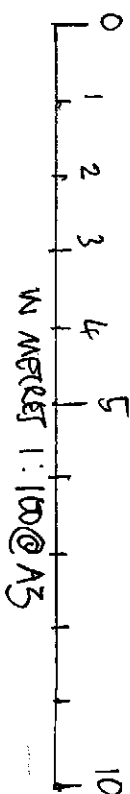

1:100 EXTERIOR PLAN STAIRS EXISTING
BASELINE HABITAT AT NO 24A ~ EXG
BED DWELLING

OK NO 4 B
OKT (24B) ELEVATION: PROPOSED
BASELINE HABITAT PLAN
1:100 APRIL 2025
OK HALL OK B.HILL
(NO 24B PROPOSED DWELLING)

'A' AND 'B' NOTE RE EXG HABITAT AND
'B' JUNE 25 SOUTH ELEVATION 24B KIPPED