



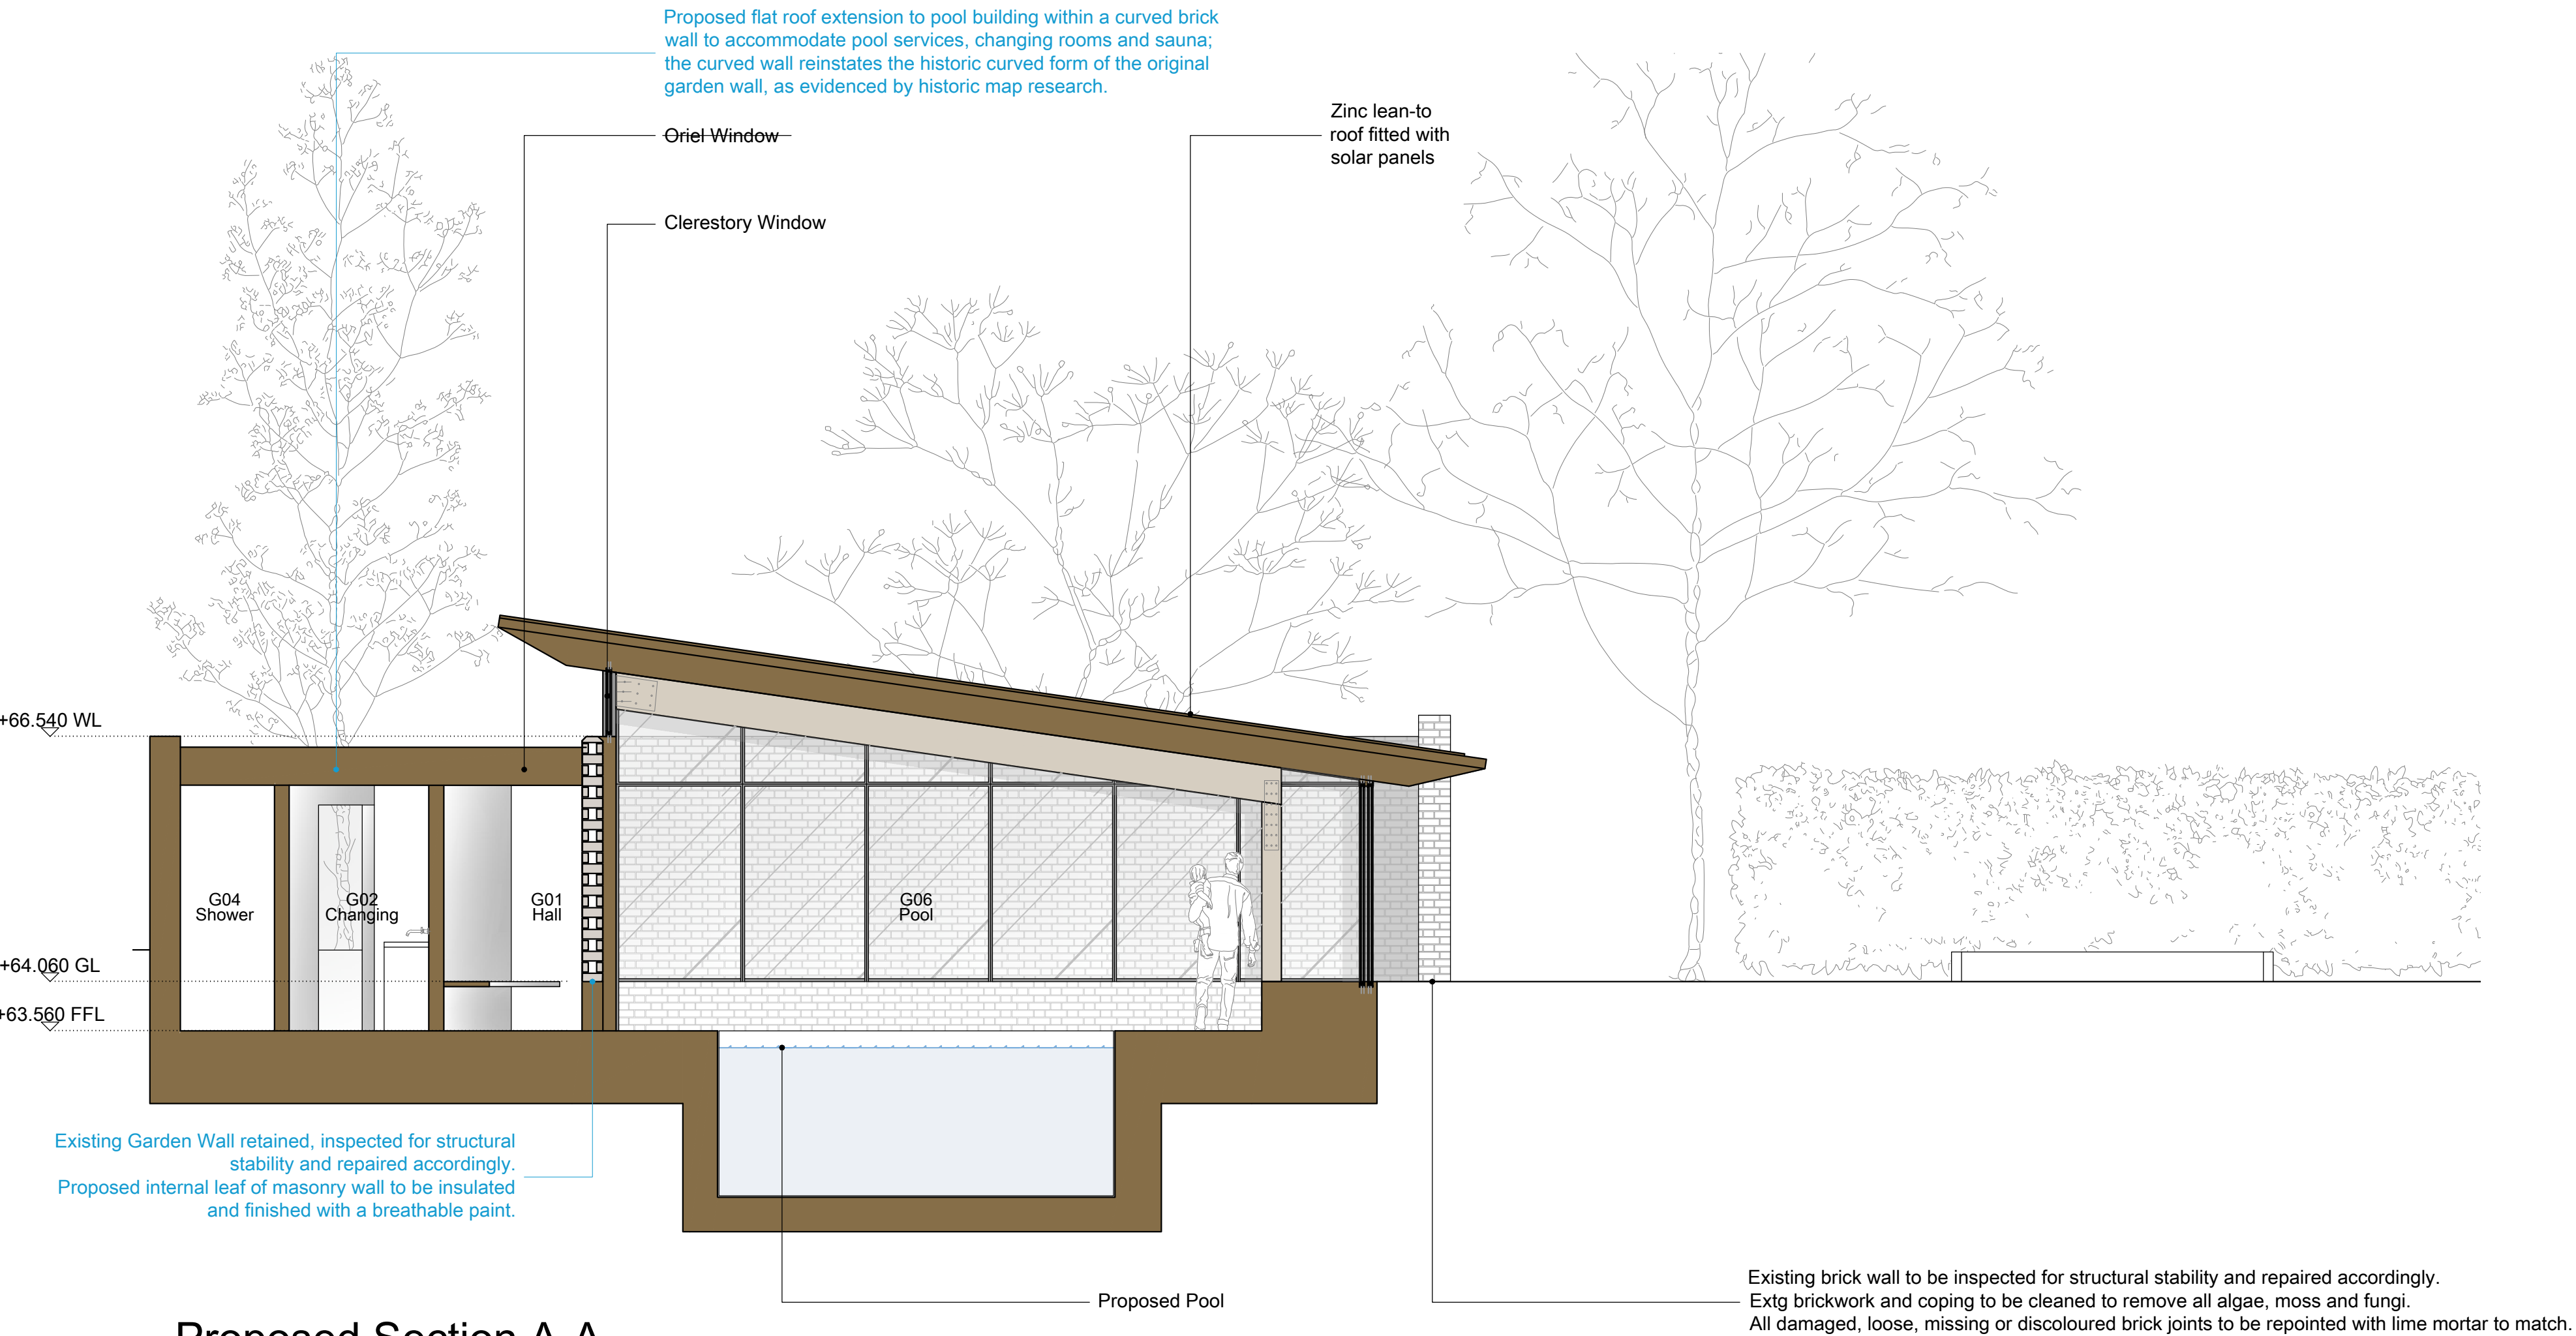

01 Proposed Section A-A
1:50 @ A1 ; 1:100 @ A3

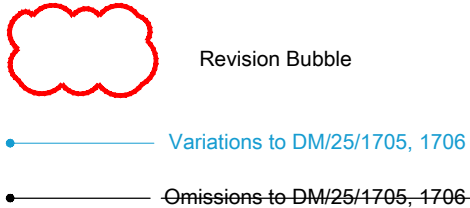


BL Beam Level
CL Ceiling Level
FL Floor Level
DP Down Pipe
HWC Hot Water Cylinder
SVP Soil Vent Pipe
RWP Rain Water Pipe
RWO Rain Water Outlet

Proposed Walls

Existing Walls

Demolition

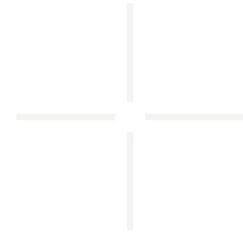

This drawing is to be used for planning purposes only.
Not for construction.

This drawing is the property of Richard Parr Associates.
Copyright is reserved by them and the drawing is issued on the condition that it is not copied, reproduced, retained or disclosed to any unauthorised person, either wholly or in part without written consent.

© Copyright Richard Parr Associates

Checked by
JM
JM

Drawn by
FL
FL

Date
18.06.25
18.12.25

Description
Planning Issue
Amendments to Planning PO1

Rev
P01
P02

Job No
335

Project
Sunte House

Title
Pool House Proposed Section A-A


Drg No 335_PH_DR_00_300

Scale 1:50 @ A1 ; 1:100 @ A3

Date of First Issue 18.06.25

Rev P01

Status Planning

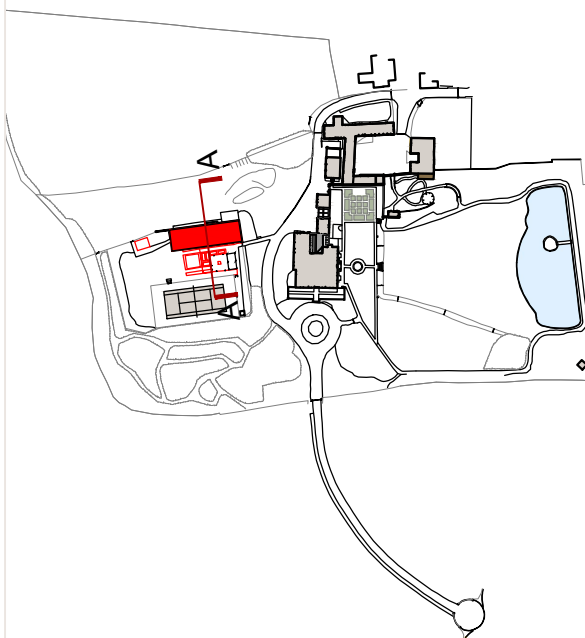

**RICHARD PARR
ASSOCIATES**

studio@richardparr.com
+44 (0)1453 860200
richardparr.com
@richardparrassociates

+ COUNTRY
Easter Park
Nympsfield, Stonehouse
Gloucestershire GL10 3UL

TOWN
The People's Hall
Studio 5, 2 Olaf Street
London W11 4BE