


Materials & Furniture Palette

Materials




Resin Bound Gravel - Butterscotch

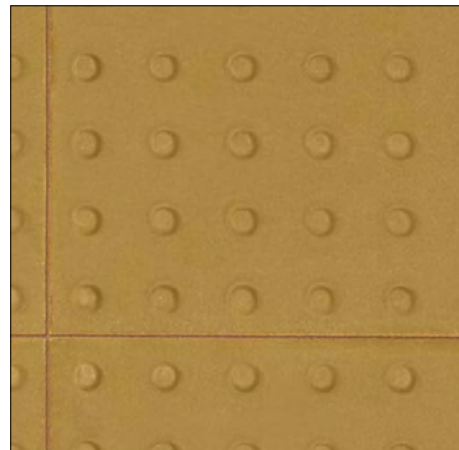


Blister Tactile Paving - Buff



Keyblock Paving - Brindle

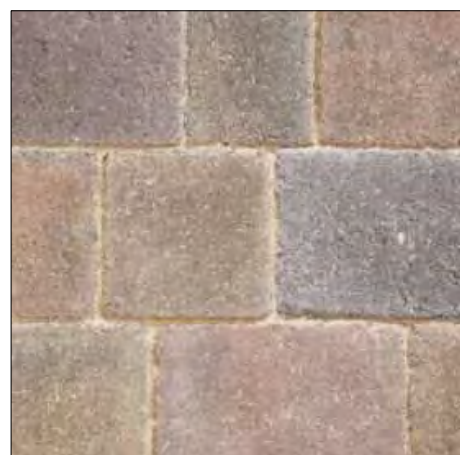

Tegula Paving - Traditional

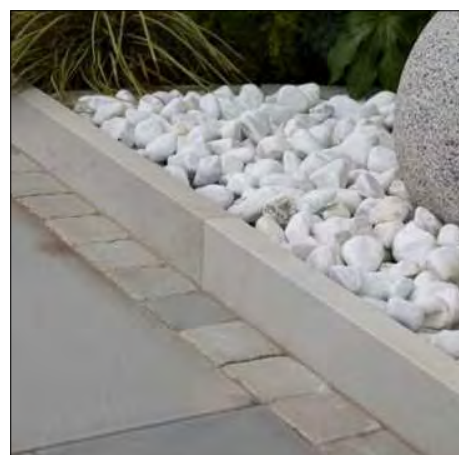

Concrete Garden Edging - Silver



Concrete Kerb - Silver



Key block - Charcoal



Timber Garden Shed




Greenwich Teak Solid Wood Bench



Hardwood Timber Pergola Structure



Sheffield Cycle Stands

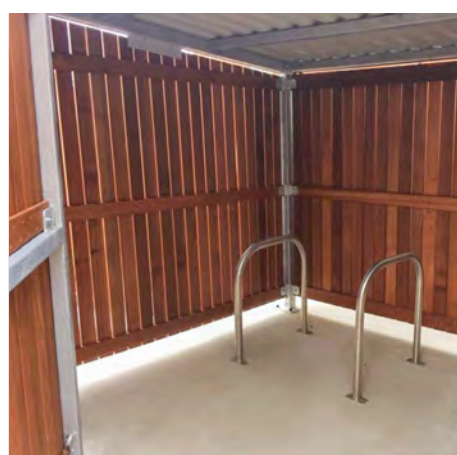

Decon cylice store



Gazebo

Note: Works outside the site entrance are subject to S278, details have been submitted for that.

Key:

Redline Boundary

Hard Landscape

P1

Name: Proposed Vehicular Macadam

P2

Name: Proposed Pedestrian Macadam

P3

Name: Proposed Brushed Concrete
Specification: To Engineers Specification

P4

Name: Resin Bound Gravel
Size: 6mm
Colour: Barley Butter
Specification: Laid on Asphalt Binder Course on Manufacturers Recommendations. Depth of 16mm
Available From: SureSet or Equivalent Approved

P5

Name: Blister Tactile Paving
Size: 400 x 400mm
Colour: Buff
Available From: Marshalls or equivalent approved

P6

Name: Keyblock Paving
Size: 200 x 100 x 80mm
Colour: Brindle
Specification: Laid Herringbone Bond
Available From: Marshalls or equivalent approved

P7

Name: Tegula paving
Colour: Traditional
Size: 160 x 120, 160 x 160 x, 240 x 160 x 60mm
Specification: Laid Stretcher Bond
Available From: Marshalls or equivalent approved

P8

Name: Key Block
Size: 200 x 100 x 80mm
Colour: Charcoal
Specification: Laid Herringbone
Available From Marshalls or equivalent approved

E1

Name: Concrete Garden Edging
Colour: Silver
Size: 150 x 63 x 915mm
Available From: Marshalls or Equivalent Approved

E2

Name: Concrete Kerb - 100mm Raised Kerb
Colour: Silver
Size: 255 x 125 x 915mm
Available From: Tobermore or Equivalent Approved

E3

Name: Tegula Single Row
Colour: Traditional
Size: 160 x 160 x 60mm
Available From: Marshalls or Equivalent Approved

E4

Name: Keyblock Marker
Colour: Charcoal
Size: 200 x 100 x 80mm
Specification: Alternate Blocks
Available From: Marshalls or Equivalent Approved

E5

Name: Concrete Kerb - Flush Kerb
Colour: Silver
Size: 255 x 125 x 915mm
Available From: Tobermore or Equivalent Approved

E6

AluExcel Edging
Material Finish: Mill Aluminium, Anodised
Size: 100mm (H) TBC
Available From: Kinley Limited or Equivalent Approved

W1

Name: Low Wall to Match Building Face Brick
Specification: To Engineers Specification

Furniture and features

F1

Name: Timber Garden Shed
Size: 1.8 x 2.4m
Available From: Available from Tigers sheds or equivalent approved

F2

Name: Greenwich Teak Solid Wood Park Bench
Size: 1800 x 500 x 500mm
Available From: Branson Street Furniture or Equivalent Approved

F3

Name: Hardwood Timber Pergola Structure
Size: 1200 x 2400 x 2400, 140 x 140 Posts, 140 x 65 Beams & 140 x 40mm Cross Rails
Available From: Branson Street Furniture or Equivalent Approved

F4

Name: Leviathan OPen Chunky Gazebo
Size: 63 (w) x 3m (d)
Colour: Timber
Available form Dunster House or equivalent approved

F5

Name: Sheffield Cycle Stands
Size: 715 x 800 x 48.3(dia)mm
Colour: Galvanised to BS EN 150 1461:2009
Specification: Base Plate Fixed
Available From: Broxap or Equivalent Approved

F6

Name :Deacon Shlter
Size: H2150 x W4000 x D2100mm
Colour: As manufactured - Timber
Available From Bailey Street Scene or equivalent approved

F7

H150cm Regal 3-Tier Cast Stone Water Fountain by Ambiente

F8

Sign post - Blue Badge Parking

P05 27/01/2025 Revision number updated MR

P04 14/01/2025 Minor Updates LJ

P03 16/12/2024 Updated Layout LJ

P02 22/09/2023 Updates from comments HR

REV Date Description Drawn by

Base drawing: Title: Stage:

Hard Landscape Plan Construction

Client: Whitberry Ltd

Project: Kings Way, Burgess Hill

Date: 22/09/2023 Drawn by: LJ Authorised: SD

Drawing Number: 201224-TMA-XX-DR-L-4000 REV: P05 Scale: 1:200 @A1



The Barn, Felthames Park
Chalk Lane, Harlow
Essex CM17 0PF

0845 094 3268

info@tma-consultants.co.uk

www.timmoassociates.co.uk