


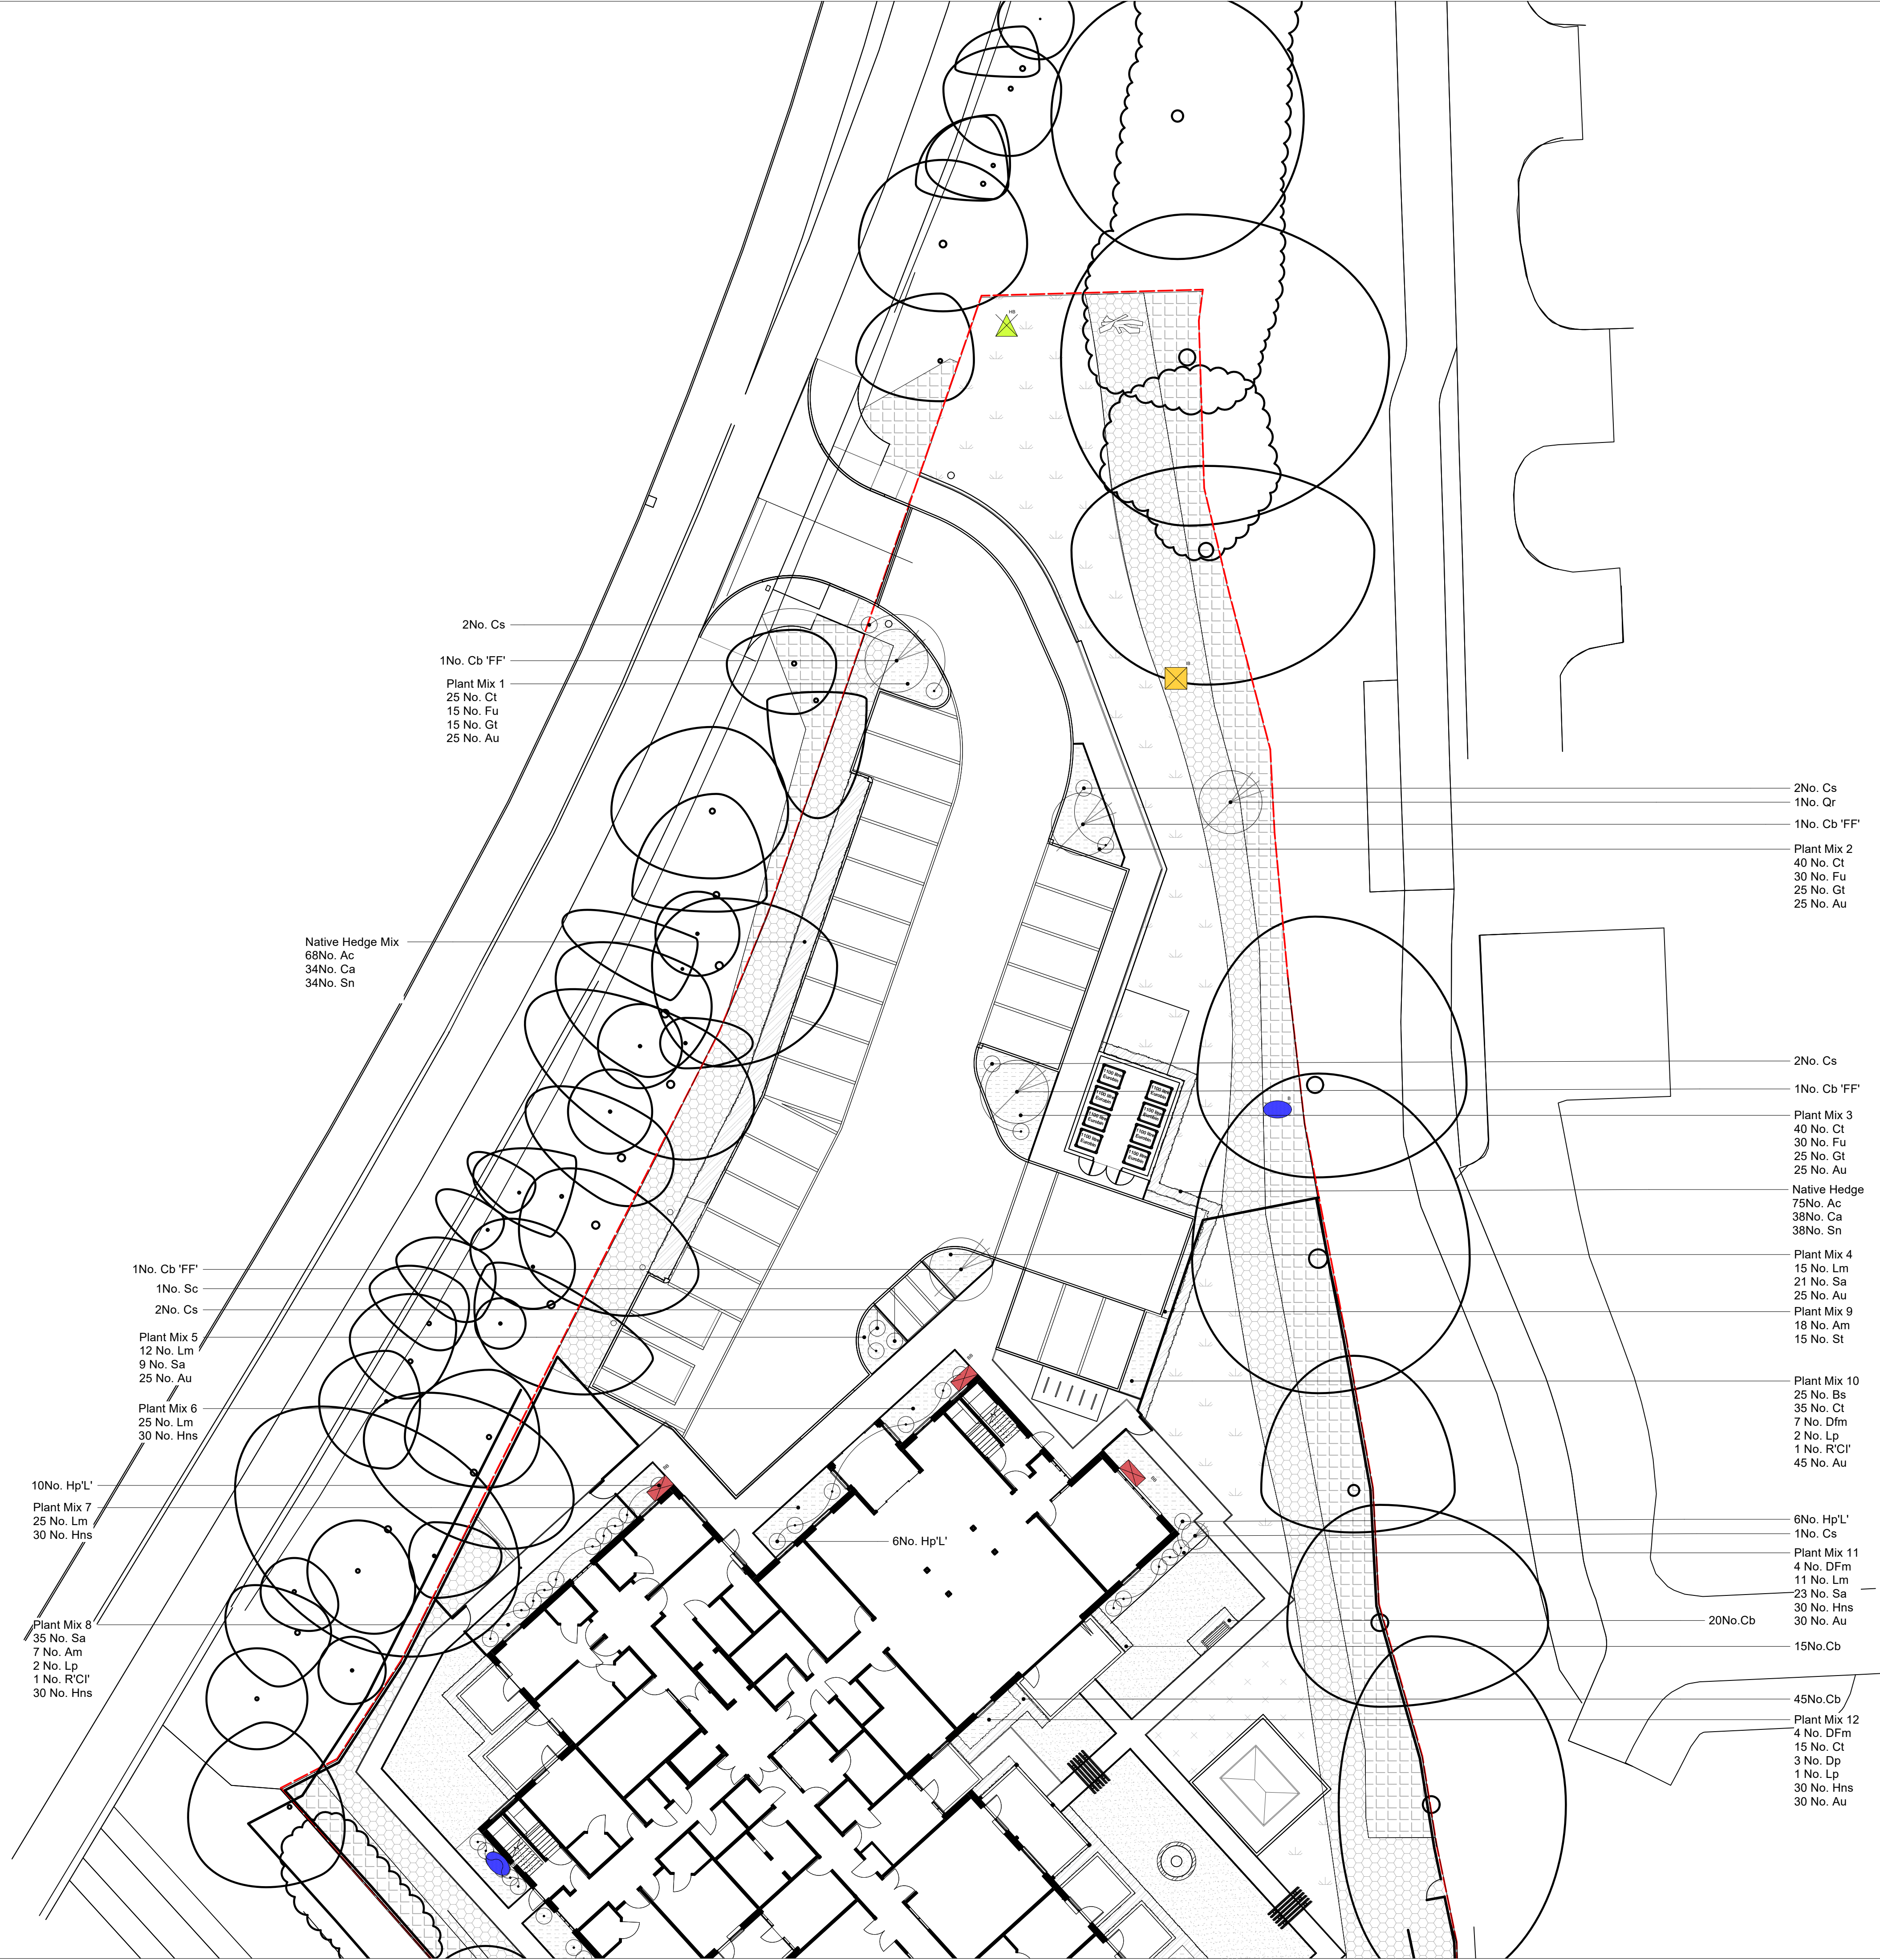

Key:

Redline Boundary

NORTH

Soft Landscape

Existing Tree to be Retained

Proposed Tree

Proposed Shrub

Existing Tree Groups to be Retained

Existing Vegetation to Remain

Proposed Hedge Planting

Perennial Planting Mix

Proposed EH1 Hedgerow Mixture
Available From Emorsgate or Equivalent Approved

Proposed EM3 Special General Purpose Meadow Mixture
Available From Emorsgate or Equivalent Approved

Proposed EL1 Flowering Lawn Mixture
Available From Emorsgate or Equivalent Approved

Proposed Amenity Lawn
Fine Lawn by Local Supplier

Lavendula hedge

Ecological features

Proposed Reptile Hibernacula

Proposed Log Piles

Proposed Bat Boxes

Proposed Sparrow Terraces

Proposed Hedgehog Domes

Proposed Invertebrate Boxes

Proposed General Bird Boxes

P08	27/01/2025	Revision number updated	MR
P07	14/01/2025	Minor Updates	LJ
P06	16/12/2024	Updated Layout	LJ
P05	07/02/2024	Comment from tree officer	HR
P04	31/01/2024	Updates from comments	HR
REV	Date	Description	Drawn by
Base drawing:			
Title:		Stage:	
Soft Landscape Plan		Construction	
Client:			
Whitberry Ltd			
Project:			
Kings Way, Burgess Hill			
Date:	Drawn by:	Authorised:	
10/01/2024	LJ	SD	
Drawing Number:		REV: P08	
201224-TMA-XX-DR-L-4200		Scale: 1:200 @A1	