


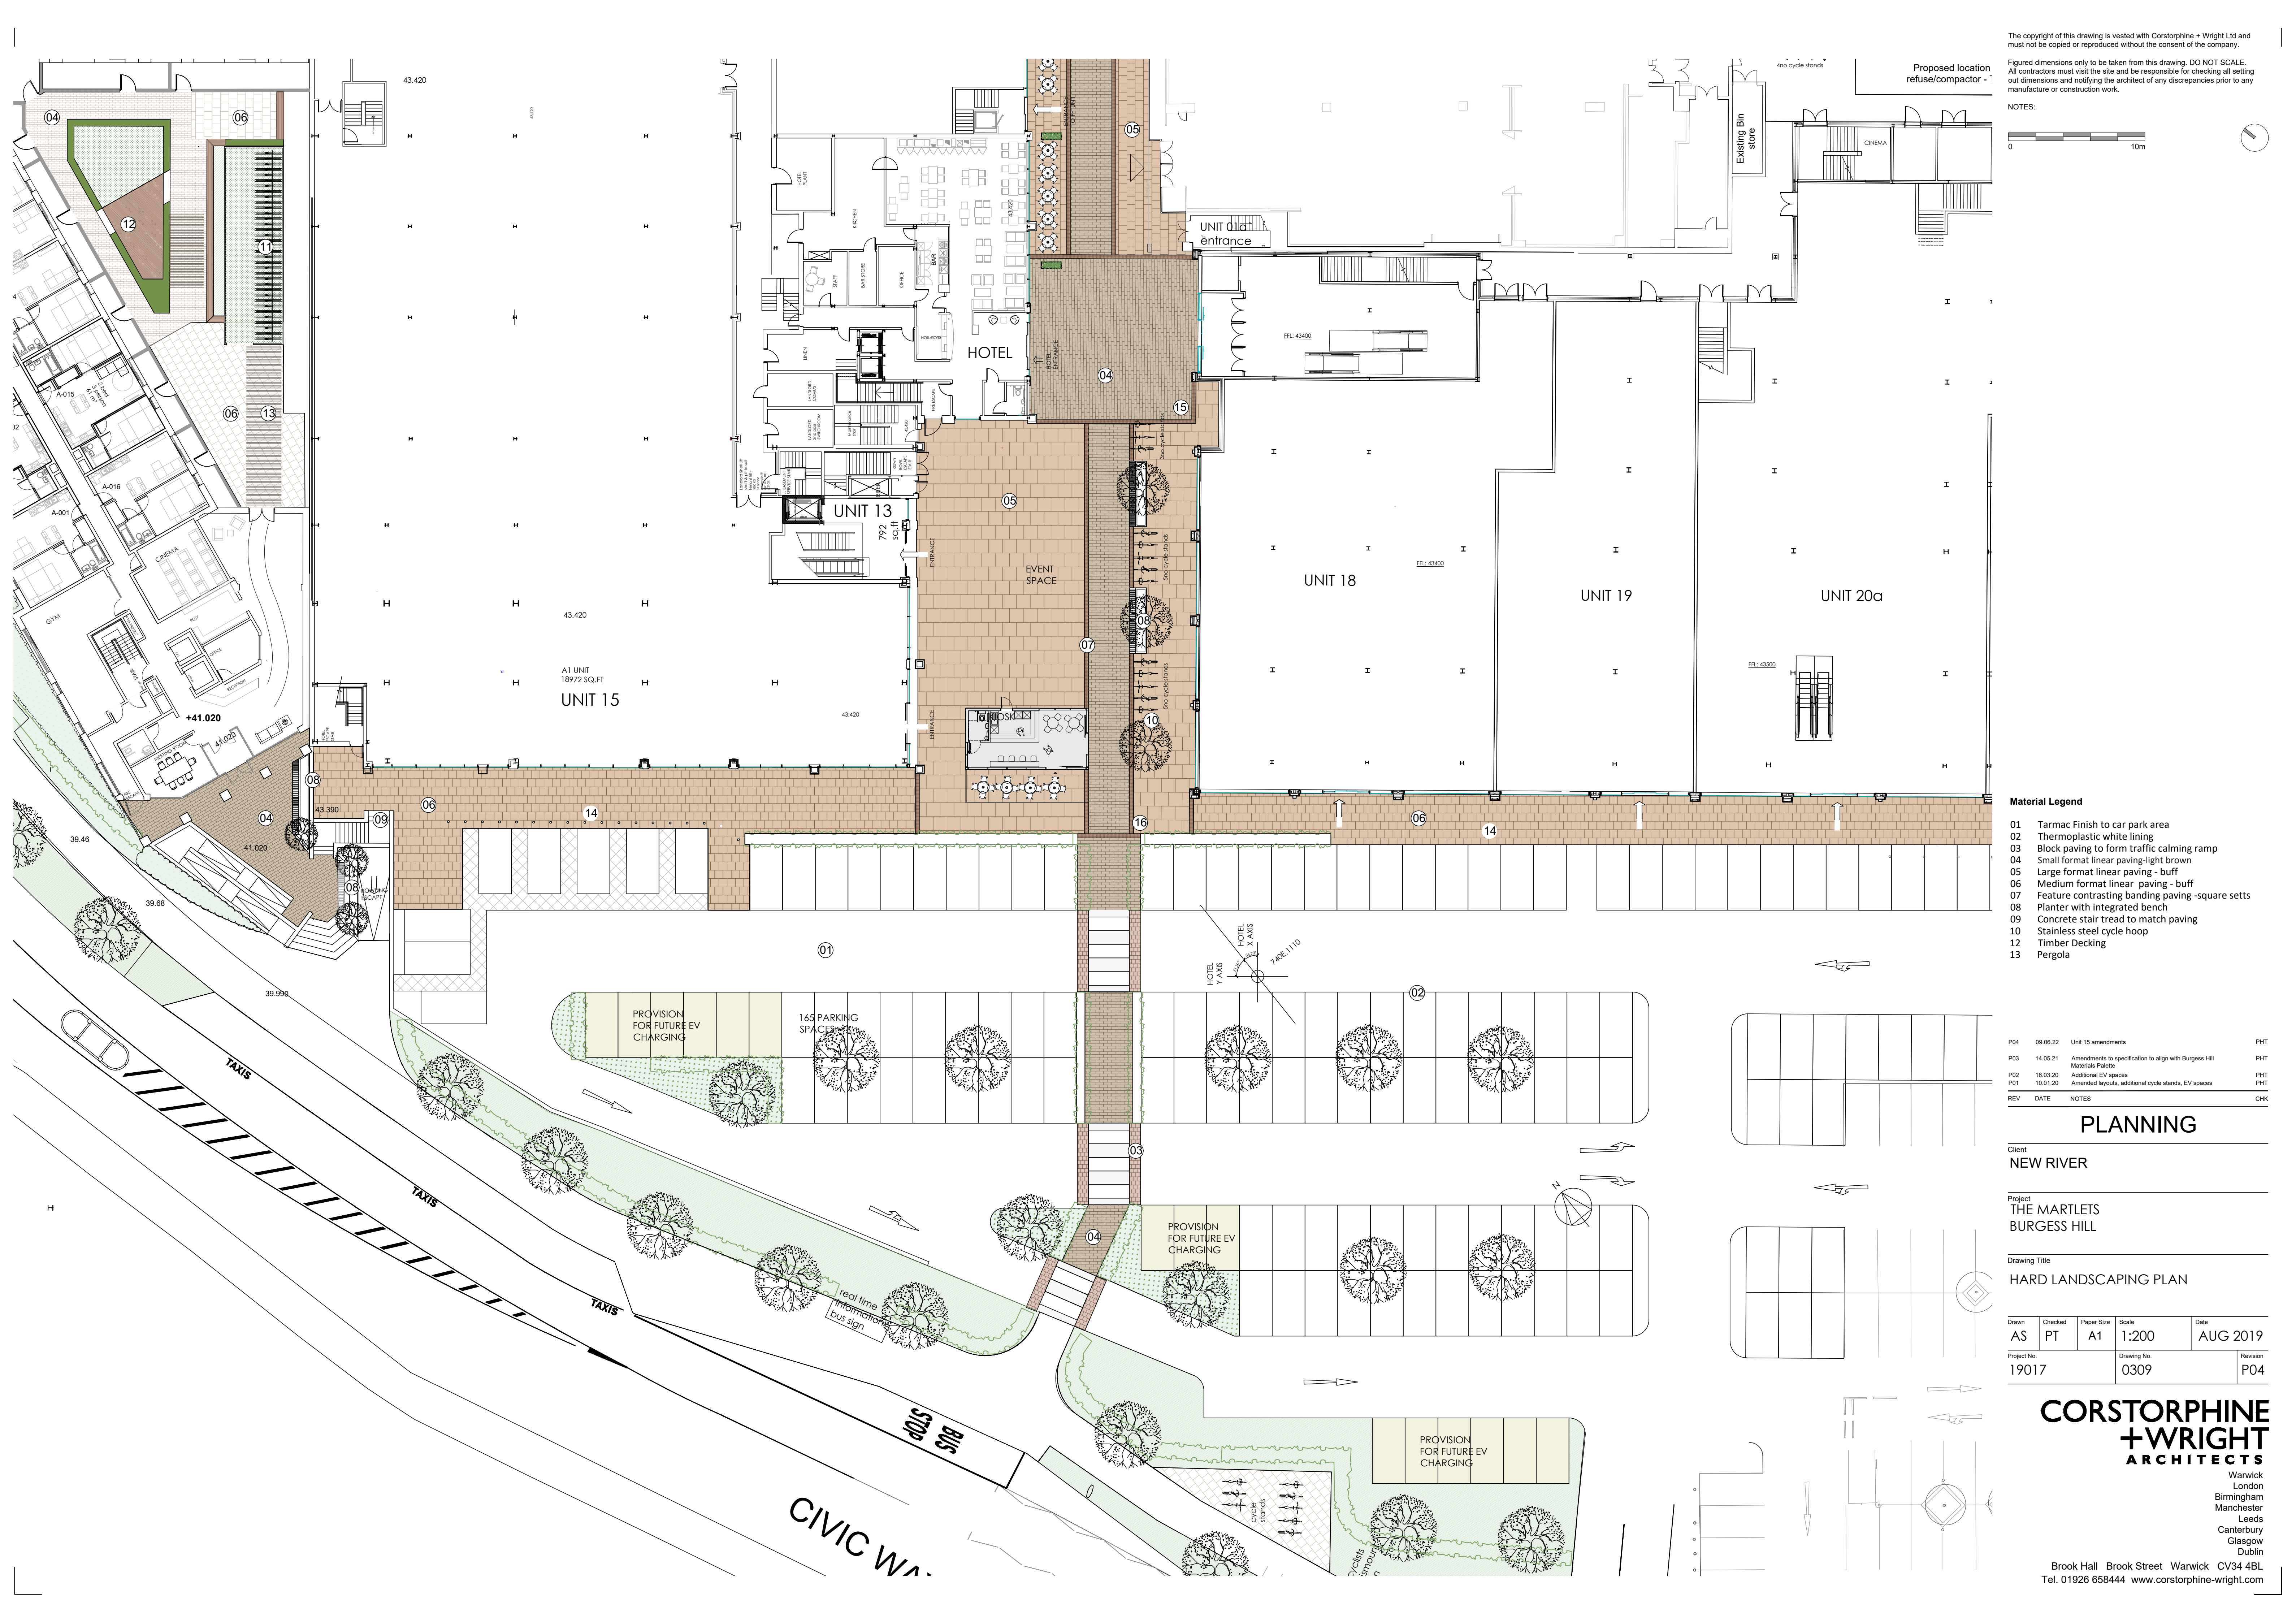

The copyright of this drawing is vested with Corstorphine + Wright Ltd and must not be copied or reproduced without the consent of the company.

Figured dimensions only to be taken from this drawing. DO NOT SCALE. All contractors must visit the site and be responsible for checking all setting out dimensions and notifying the architect of any discrepancies prior to any manufacture or construction work.

NOTES:



Material Legend

- 01 Tarmac Finish to car park area
- 02 Thermoplastic white lining
- 03 Black paving to form traffic calming ramp
- 04 Small format linear paving-light brown
- 05 Large format linear paving - buff
- 06 Medium format linear paving - buff
- 07 Feature contrasting banding paving - square setts
- 08 Planter with integrated bench
- 09 Concrete stair tread to match paving
- 10 Stainless steel cycle hoop
- 12 Timber Decking
- 13 Pergola

P04	09.06.22	Unit 15 amendments	PHT
P03	14.05.21	Amendments to specification to align with Burgess Hill Materials Palette	PHT
P02	16.03.20	Additional EV spaces	PHT
P01	10.01.20	Amended layouts, additional cycle stands, EV spaces	PHT
REV	DATE	NOTES	CHK

PLANNING

Client
NEW RIVER

Project
THE MARTLETS
BURGESS HILL

Drawing Title
HARD LANDSCAPING PLAN

Drawn	Checked	Paper Size	Scale	Date
AS	PT	A1	1:200	AUG 2019
Project No.	Drawing No.	Revision		
19017	0309	P04		

CORSTORPHINE + WRIGHT
ARCHITECTS

Warwick
London
Birmingham
Manchester
Leeds
Canterbury
Glasgow
Dublin

Brook Hall Brook Street Warwick CV34 4BL
Tel. 01926 658444 www.corstorphine-wright.com