



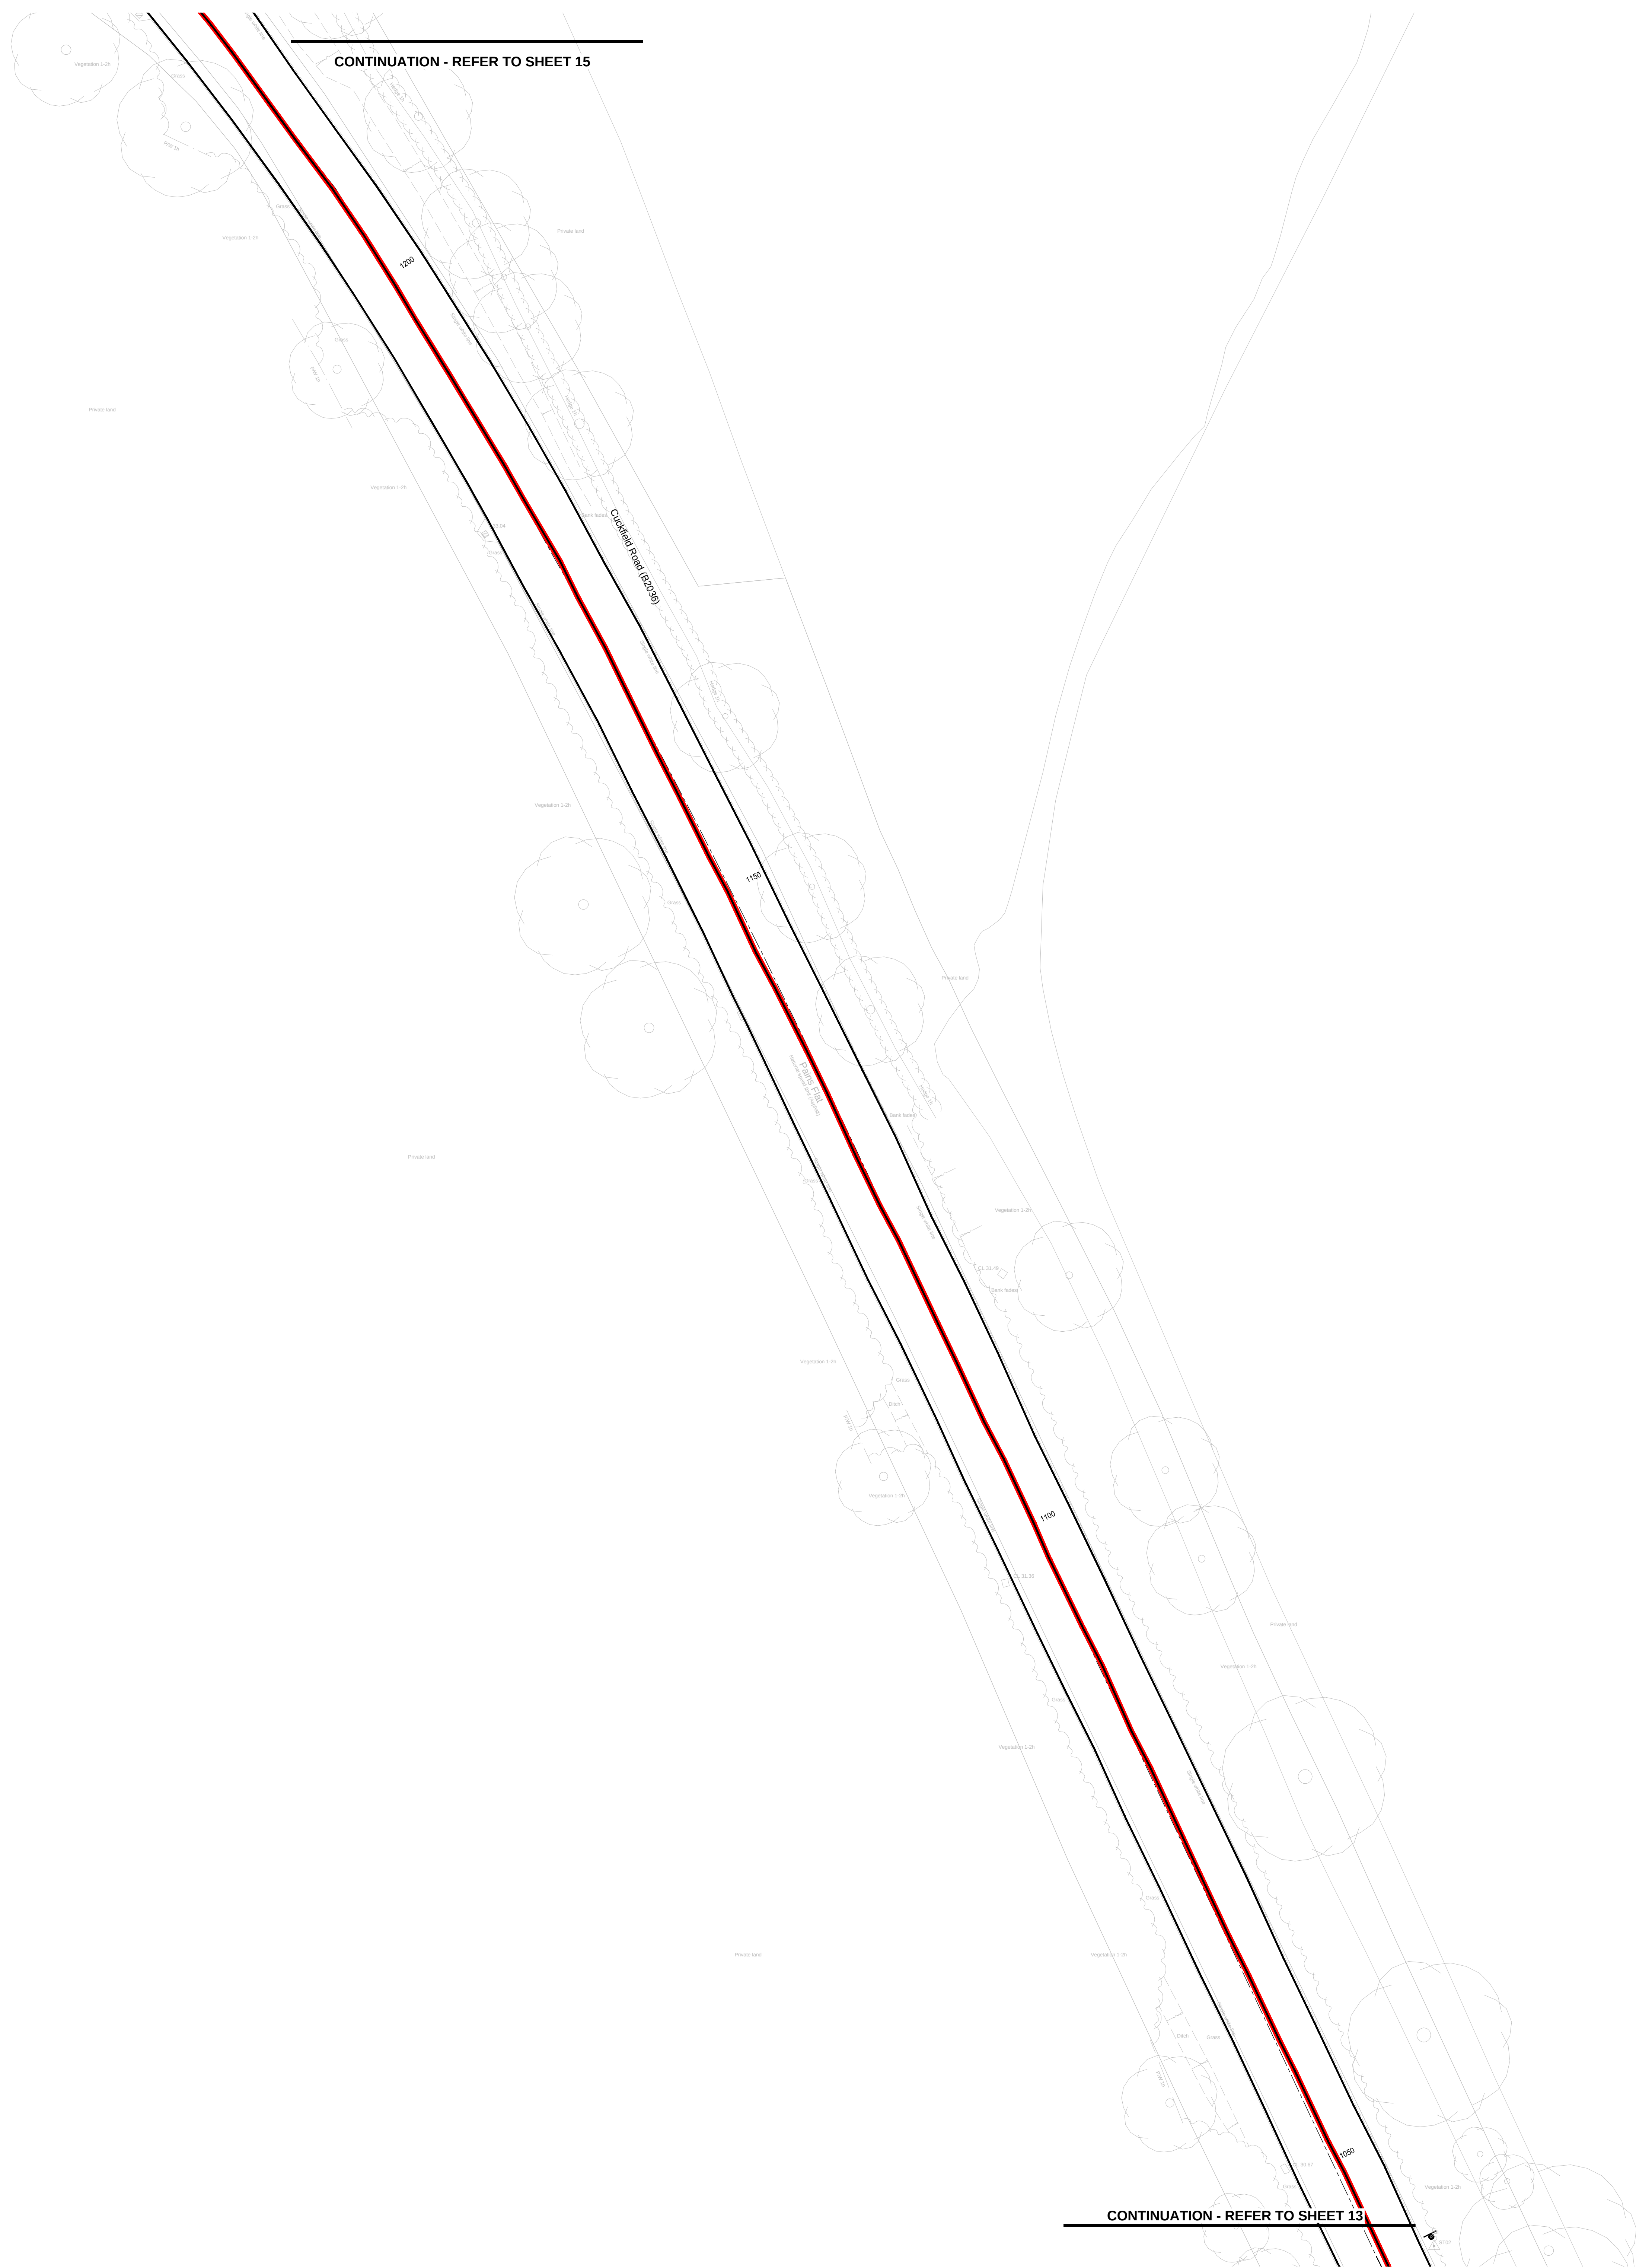

LEGEND	
	Scheme Planning Application Boundary
	Boundary
	Land Ownership Boundary
	Road Centreline
	Road Kerblines
	Footpath
	Verge
	Stone Inset Edging
	Visibility Splays, unless otherwise stated
	Forward Visibility Splays, unless otherwise stated
	Dropped Kerb
	New Trees
	Root Protection Zone
	Sign Post
	Trapped Road Gully
	Tactile Paving (Buff/Charcoal - to contrast with adjacent finishes)
	Carriageway Paving (Buff/Charcoal - to contrast with adjacent finishes)
	Ladder and Train Paving (Buff/Charcoal - to contrast with adjacent finishes)(Buff)
	Existing Lighting Column
	Lighting Column
	Mini-Ensign bollard
	Block Paved Carriageway 200 x 100 x 80mm Grey Block Pavement
	Planted Verge Refer to Landscape Architects plans
	Grass to Carriageway Maintenance Lay-by Turf or Seed & Topsoil mix
	Carriageway Ramp
	Flexible Asphalt Carriageway Edman HMA 35/45 x SUIR-4050, Road Council here to heavy duty 100mm or similar
	Flexible Footway and Cycleway AC5 Type Surf 100/100, shown as above

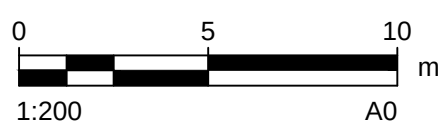

Contains OS data © Crown copyright and database rights 2023.
Ordnance Survey License 0100031673.

AECOM

PROJECT

Brookleigh -
Northern Arc avenue
Central Section

CLIENT

Homes England

CONSULTANT

AECOM
MARLBOROUGH COURT
10 BRICKET ROAD
ST ALBANS, AL1 3JX, UK
Tel: +44 (0)1727 535 000
www.aecom.com

- ## NOTES
1. Do not scale from the drawing
 2. All levels shown are in meters above Ordnance Datum (AOD). The Contractor shall verify this information by 405658, drawing 15202_P_Rev C dated 15/01/2016
 3. Ordnance Survey (OS) Crown copyright 2015. All rights reserved. Licence number 01000351673
 4. The Contractor shall ensure that the design is consistent with the design of the adjoining phases, e.g. Eastern and Western Bridge Road, Road prior to the proposed widening.
 5. Highway design remains subject to Section 38 Technical Approval by Highway Authority
 6. The Contractor shall ensure that the design for construction, it is a composite drawing showing the spatial relationships between the proposed works and the existing ground.
 7. This drawing should be read in conjunction with the design, specification, drawings and standards details.
 8. The design has been developed and agreed with the Highway Authority (Highway Planning Authority) (Highways and Planning).
 9. In accordance with the CDM regulations the residual risk and significance are indicated on the General Arrangement drawing only by means of a hazard rating with appropriate note.
 10. Information regarding the location and depth of existing services cannot be guaranteed by the Statutory Undertaker.
 11. The Contractor shall conduct the works with due regard to the ecological and environmental requirements of the scheme.
 12. The Contractor shall take the steps to safeguard against contamination of local watercourses.
 13. The information shown on the Engineer's drawings or discrepancies between the Engineer's drawings and the Contractor and that the Contractor shall be responsible to the Engineer before the works commence.
 14. The Contractor shall ensure that all drawings are in all dimensions shown are in metres.
 15. Temporary works design associated with the works shall be the responsibility of the Contractor.
 16. Calculations and drawings of all Contractor works shall be submitted to the Engineer for the Engineer's comments / approvals no less than 10 days prior to construction. Any comments or approvals received from the Engineer shall be the Contractor's design responsibility.
 17. The Contractor shall maintain free and open access to the highway at all times and at all times during the course of the works unless otherwise agreed in writing with the interested party.
 18. The Contractor shall be responsible for the design of all traffic management proposals and shall ensure that the Contractor shall be responsible to the local highway authority for approval prior to the start of the works. The Contractor shall be responsible for all associated costs in order

FOR
INFORMATION
ONLY

SUITABILITY

S4 FOR STAGE APPROVAL

ISSUE/REVISION		
P03	12/06/2026	UPDATED FOR INFORMATION ONLY
P08	09/06/2026	PLANNING BOUNDARY UPDATED
P07	31/10/2025	UPDATED FOLLOWING PUBLIC CONSULTATION
P06	12/02/2025	FOR PLANNING SUBMISSION
P05	20/12/2024	FOR PLANNING SUBMISSION
P04	16/10/2024	ROAD DESIGN AMENDMENTS
P03	11/01/2023	FOR APPROVAL
P02	18/12/2023	UPDATE FOLLOWING INTERNAL COORDINATION
P01	10/11/2023	FIRST ISSUE
M/R	DATE	DESCRIPTION

KEY PLAN

PROJECT NUMBER
60610807

SHEET TITLE
ADOPTABLE HIGHWAY
GENERAL ARRANGEMENT
SHEET 14

SHEET NUMBER
60610807-ACM-CS-ZZ-RH-HW-00-01