


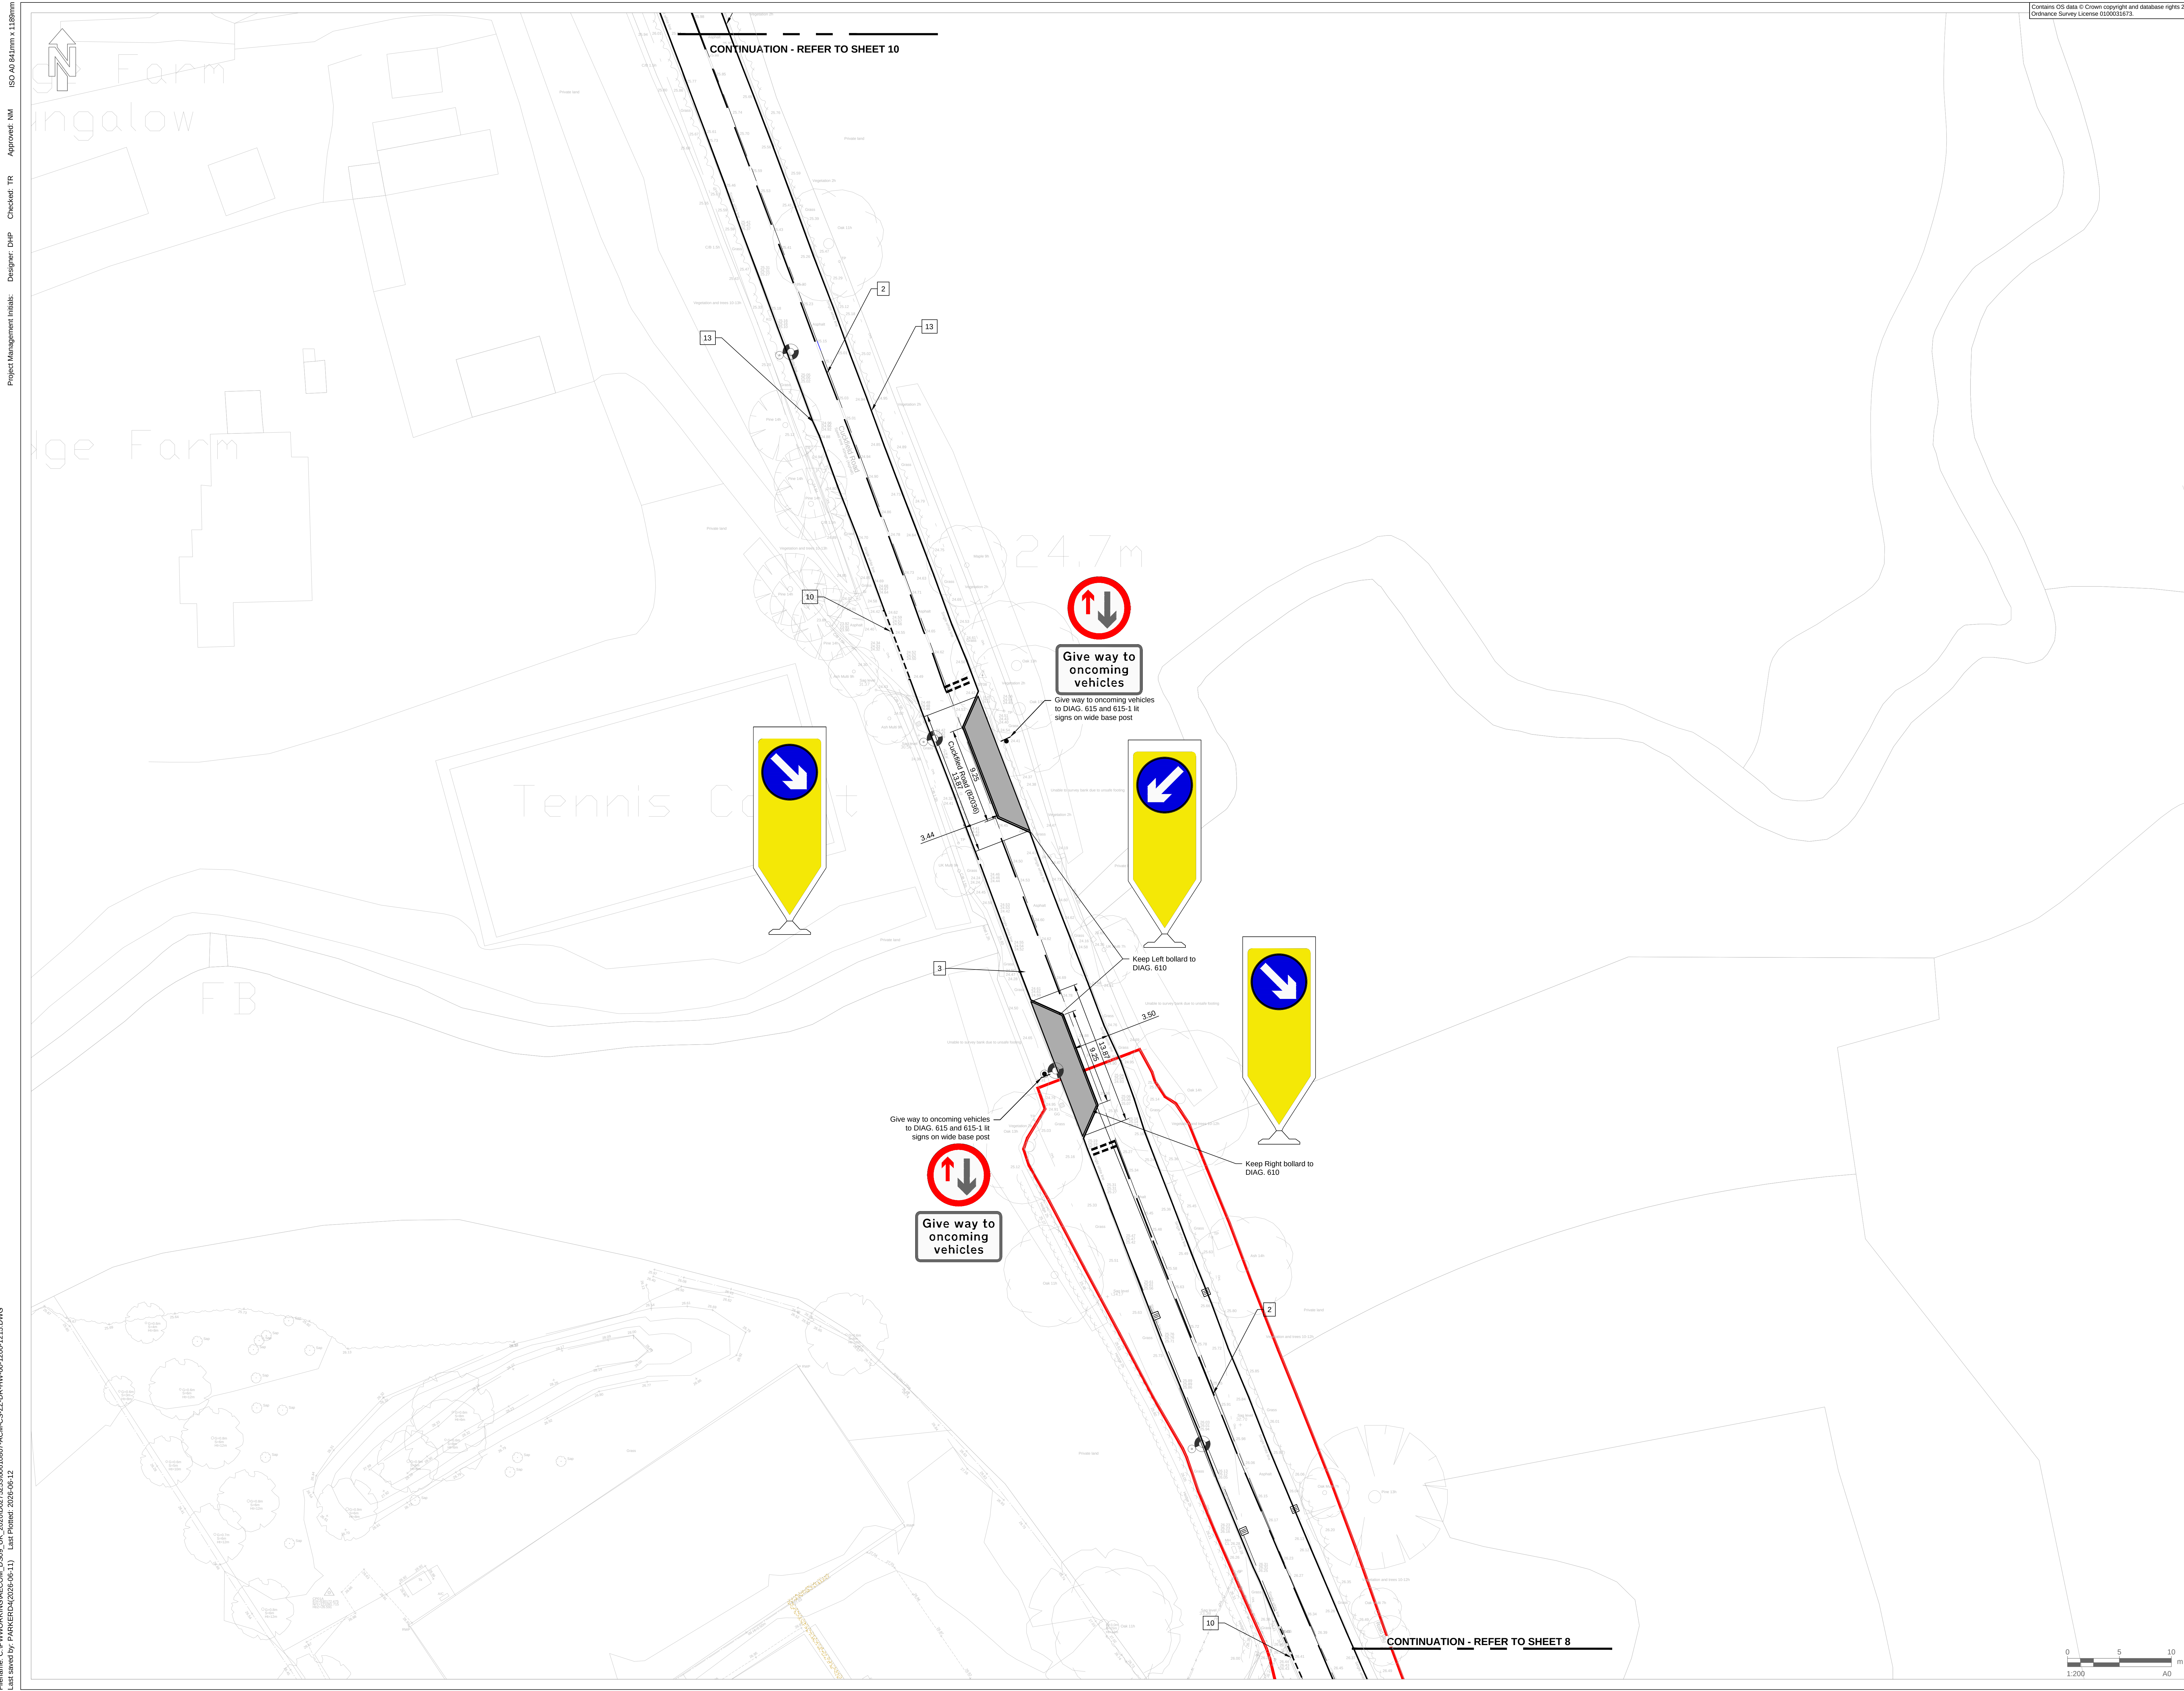

Contains OS data © Crown copyright and database rights 2023.
Ordnance Survey License 0100031073.

AECOM

PROJECT

Brookleigh -
Northern Arc avenue
Central Section

CLIENT

Homes England

CONSULTANT

AECOM
MARLBOROUGH COURT
10 BRICKET ROAD
ST ALBANS, AL1 3JX, UK
Tel: +44 (0)1727 535 000
www.aecom.com

NOTES

- Scheme Planning Application Boundary
- Land Ownership Boundary
- Road Centreline
- Road Kerblines
- Footpath
- Verge
- Stone Inset Edging
- Visibility Splays, unless other stated
- Forward Visibility Splay, unless otherwise stated
- Dropped Kerb
- New Trees
- Root Protection Zone
- Sign Post
- Trapped Road Gully
- Tactile Paving (Buff/Charcoal contrast with adjacent finishes)
- Corduroy Paving (Buff/Charcoal contrast with adjacent finishes)
- Ladder and Tram Paving (Buff/Charcoal - to contrast with adjacent finishes)(Buff)
- Existing Lighting Column
- Lighting Column

LEGEND

- Tactile Paving
- Existing Lighting Column
- Lighting Column
- Mini-Ensign bollard and shared footway and cycleway sign, refer to ACM-CS-ZZ-DR-HW-00-0030 for details.

FOR
INFORMATION
ONLY


SUITABILITY

S4 FOR STAGE APPROVAL

ISSUE/REVISION

REV	DATE	DESCRIPTION
01	12/06/2024	FOR INFORMATION
02		
03		
04		
05		
06		
07		
08		
09		
10		
11		
12		
13		
14		
15		

KEY PLAN

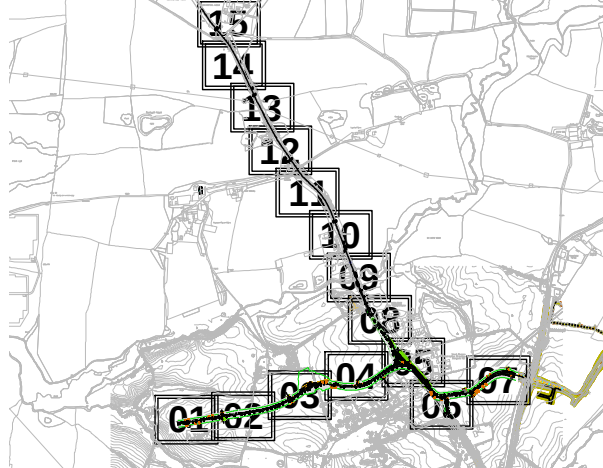

PROJECT NUMBER

60610807

SHEET TITLE

ADOPTABLE HIGHWAY
TRAFFIC SIGNS AND ROAD
MARKINGS - SHEET 09

SHEET NUMBER

60610807-ACM-CS-ZZ-DR-HW-00-1219