





1 : PROPOSED ELEVATION B | WEST
scale 1:100

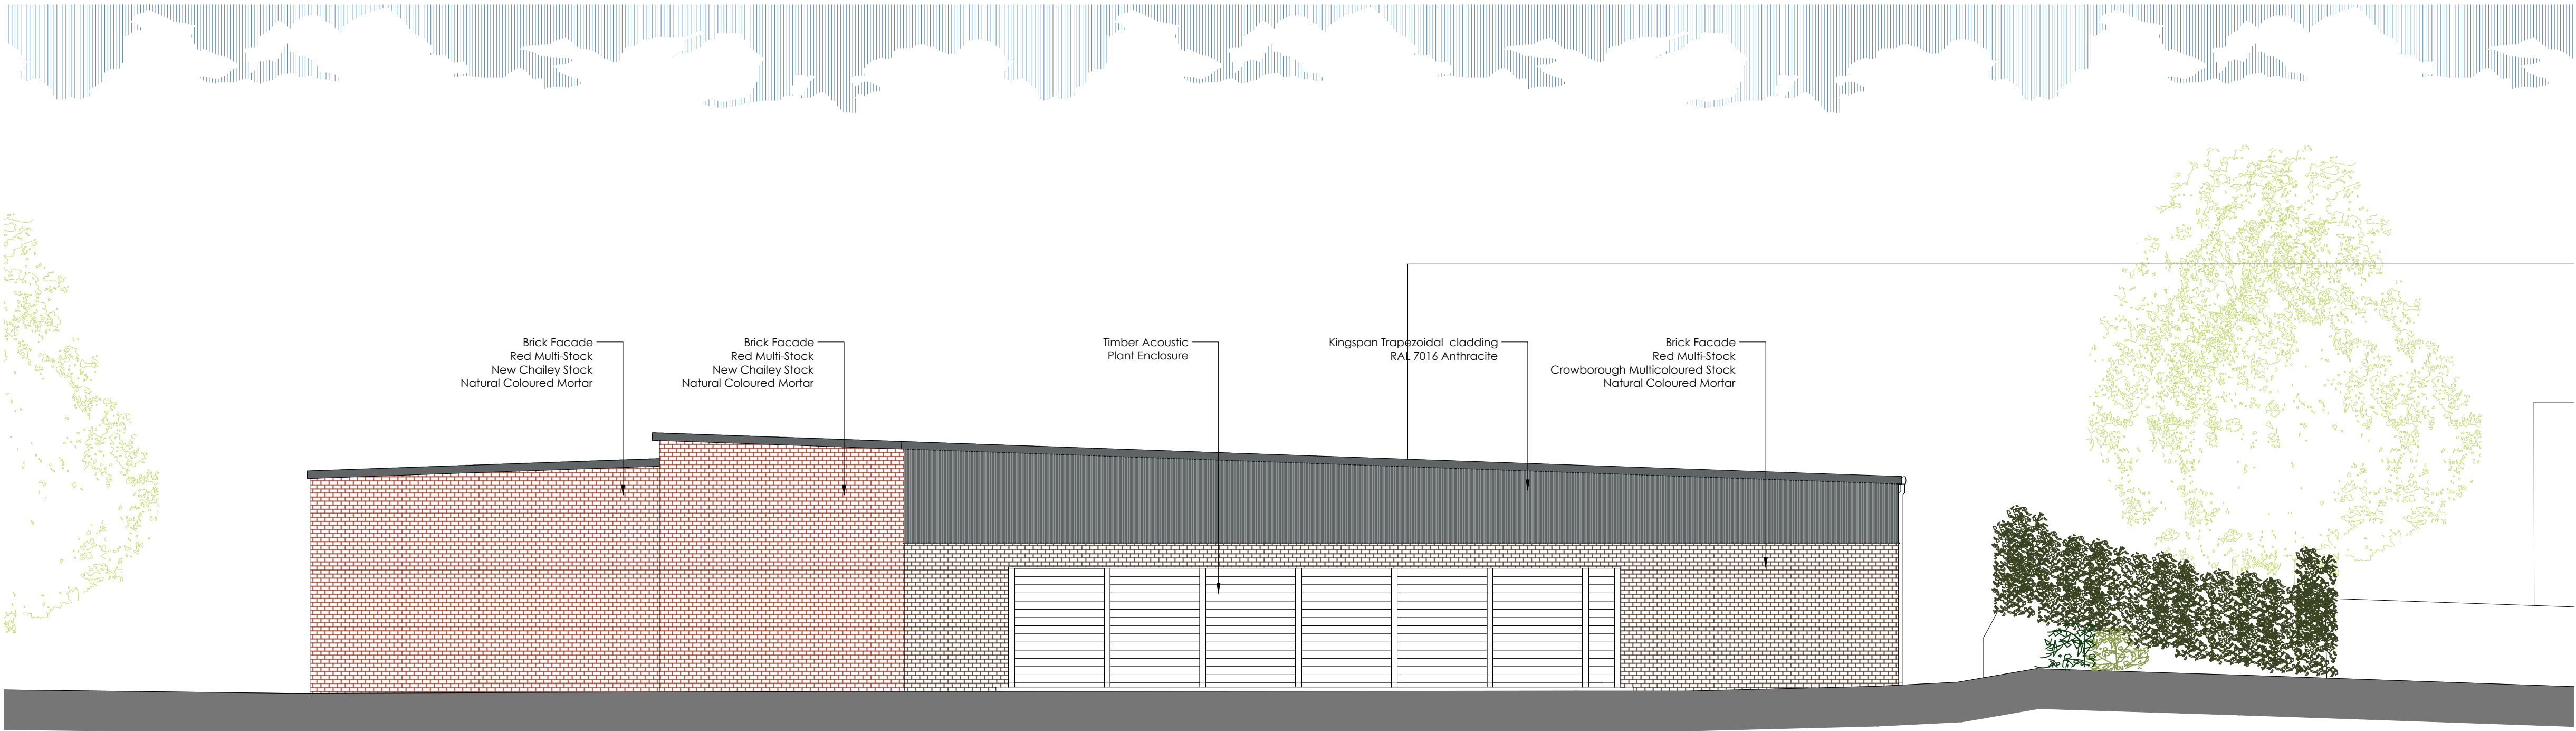

2 : PROPOSED ELEVATION D | EAST
scale 1:100

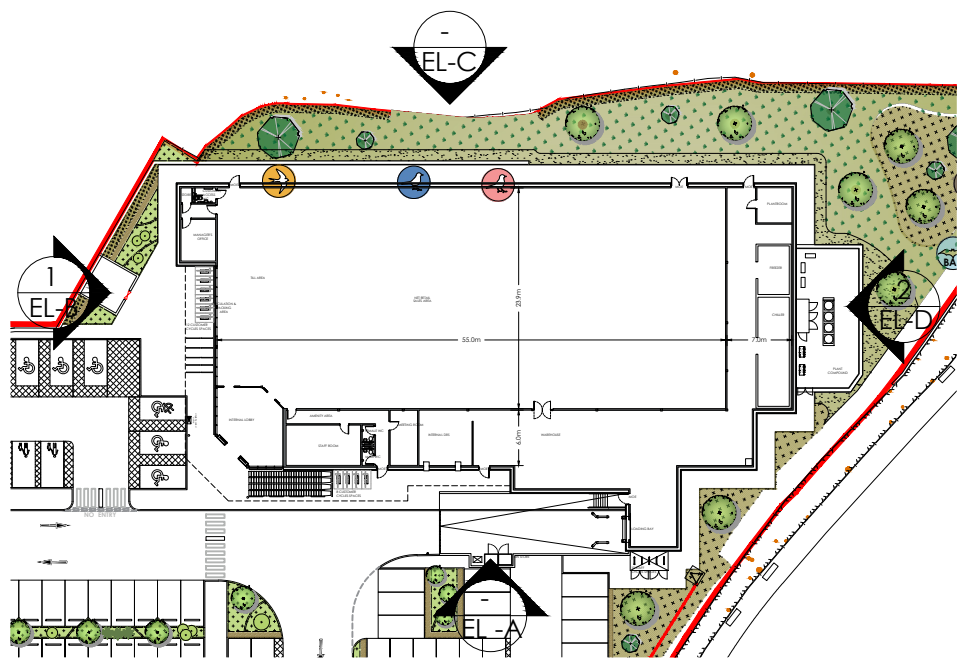

03 : KEY
scale: NTS