


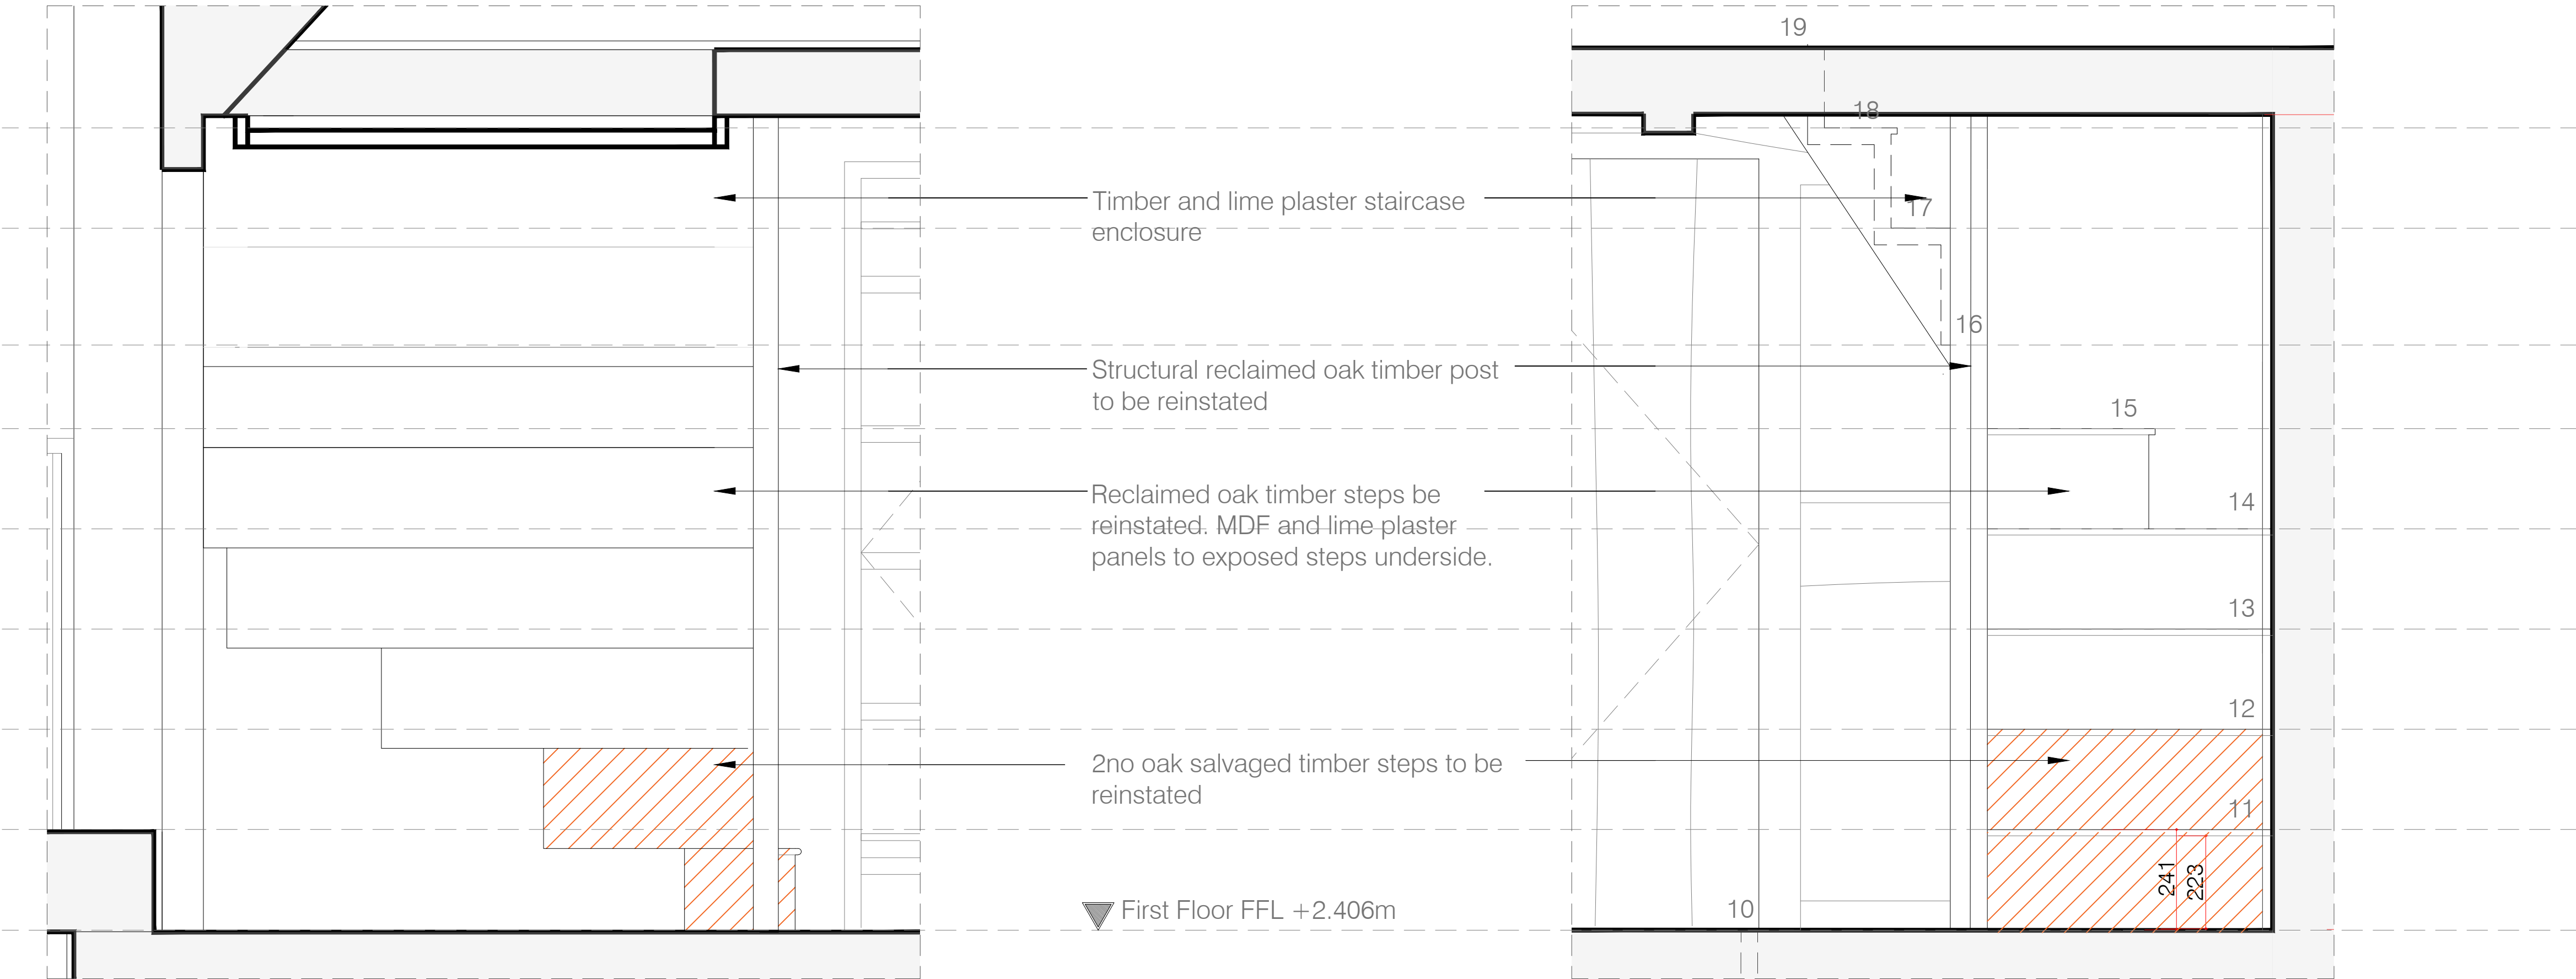

First Floor Staircase Section AA  
Scale 1:10@A1, 1:20@A3

First Floor Staircase Section BB  
Scale 1:10@A1, 1:20@A3

**BUILDING REGULATIONS AND HEALTH & SAFETY NOTICE**

The design, geometry and appearance of the staircase have been developed in accordance with approved planning drawings 5007 Rev C and 5008 Rev C, approved under Planning Permission DM/25/3132, in order to reinstate the historic staircase as required by the Local Planning Authority.


The approved staircase geometry replicates the historic arrangement and has been retained solely to satisfy the requirements of the planning permission. Owing to the constraints associated with reproducing the historic design, the staircase does not achieve the dimensional guidance set out in Approved Document K – Protection from Falling, Collision and Impact and may therefore present an increased risk to users when compared with a staircase designed to current Building Regulations standards.

The staircase geometry should not be interpreted as demonstrating compliance with the Building Regulations or as representing the Architect's recommended solution. The departure from the dimensional guidance of Approved Document K arises solely from the planning requirement to reinstate the historic staircase.



The Client acknowledges that the staircase has been developed in response to the requirements of the Local Planning Authority.

**NOTE**  
DRAWINGS TO BE READ IN CONJUNCTION WITH SUBMITTED DESIGN&ACCESS STATEMENT AND HERITAGE STATEMENT MATERIALS INSTALLED IN ACCORDANCE WITH THOSE OUTLINED IN CONDITION #9 OF APPROVAL DM/23/1605

**Staircase Reinstatement:**  
The staircase will be reinstated using high-quality aged oak to match the existing boards in species, character, appearance and finish. Timber selection, preparation and installation will be undertaken by the specialist heritage contractor, The West Sussex Antique Timber Company.

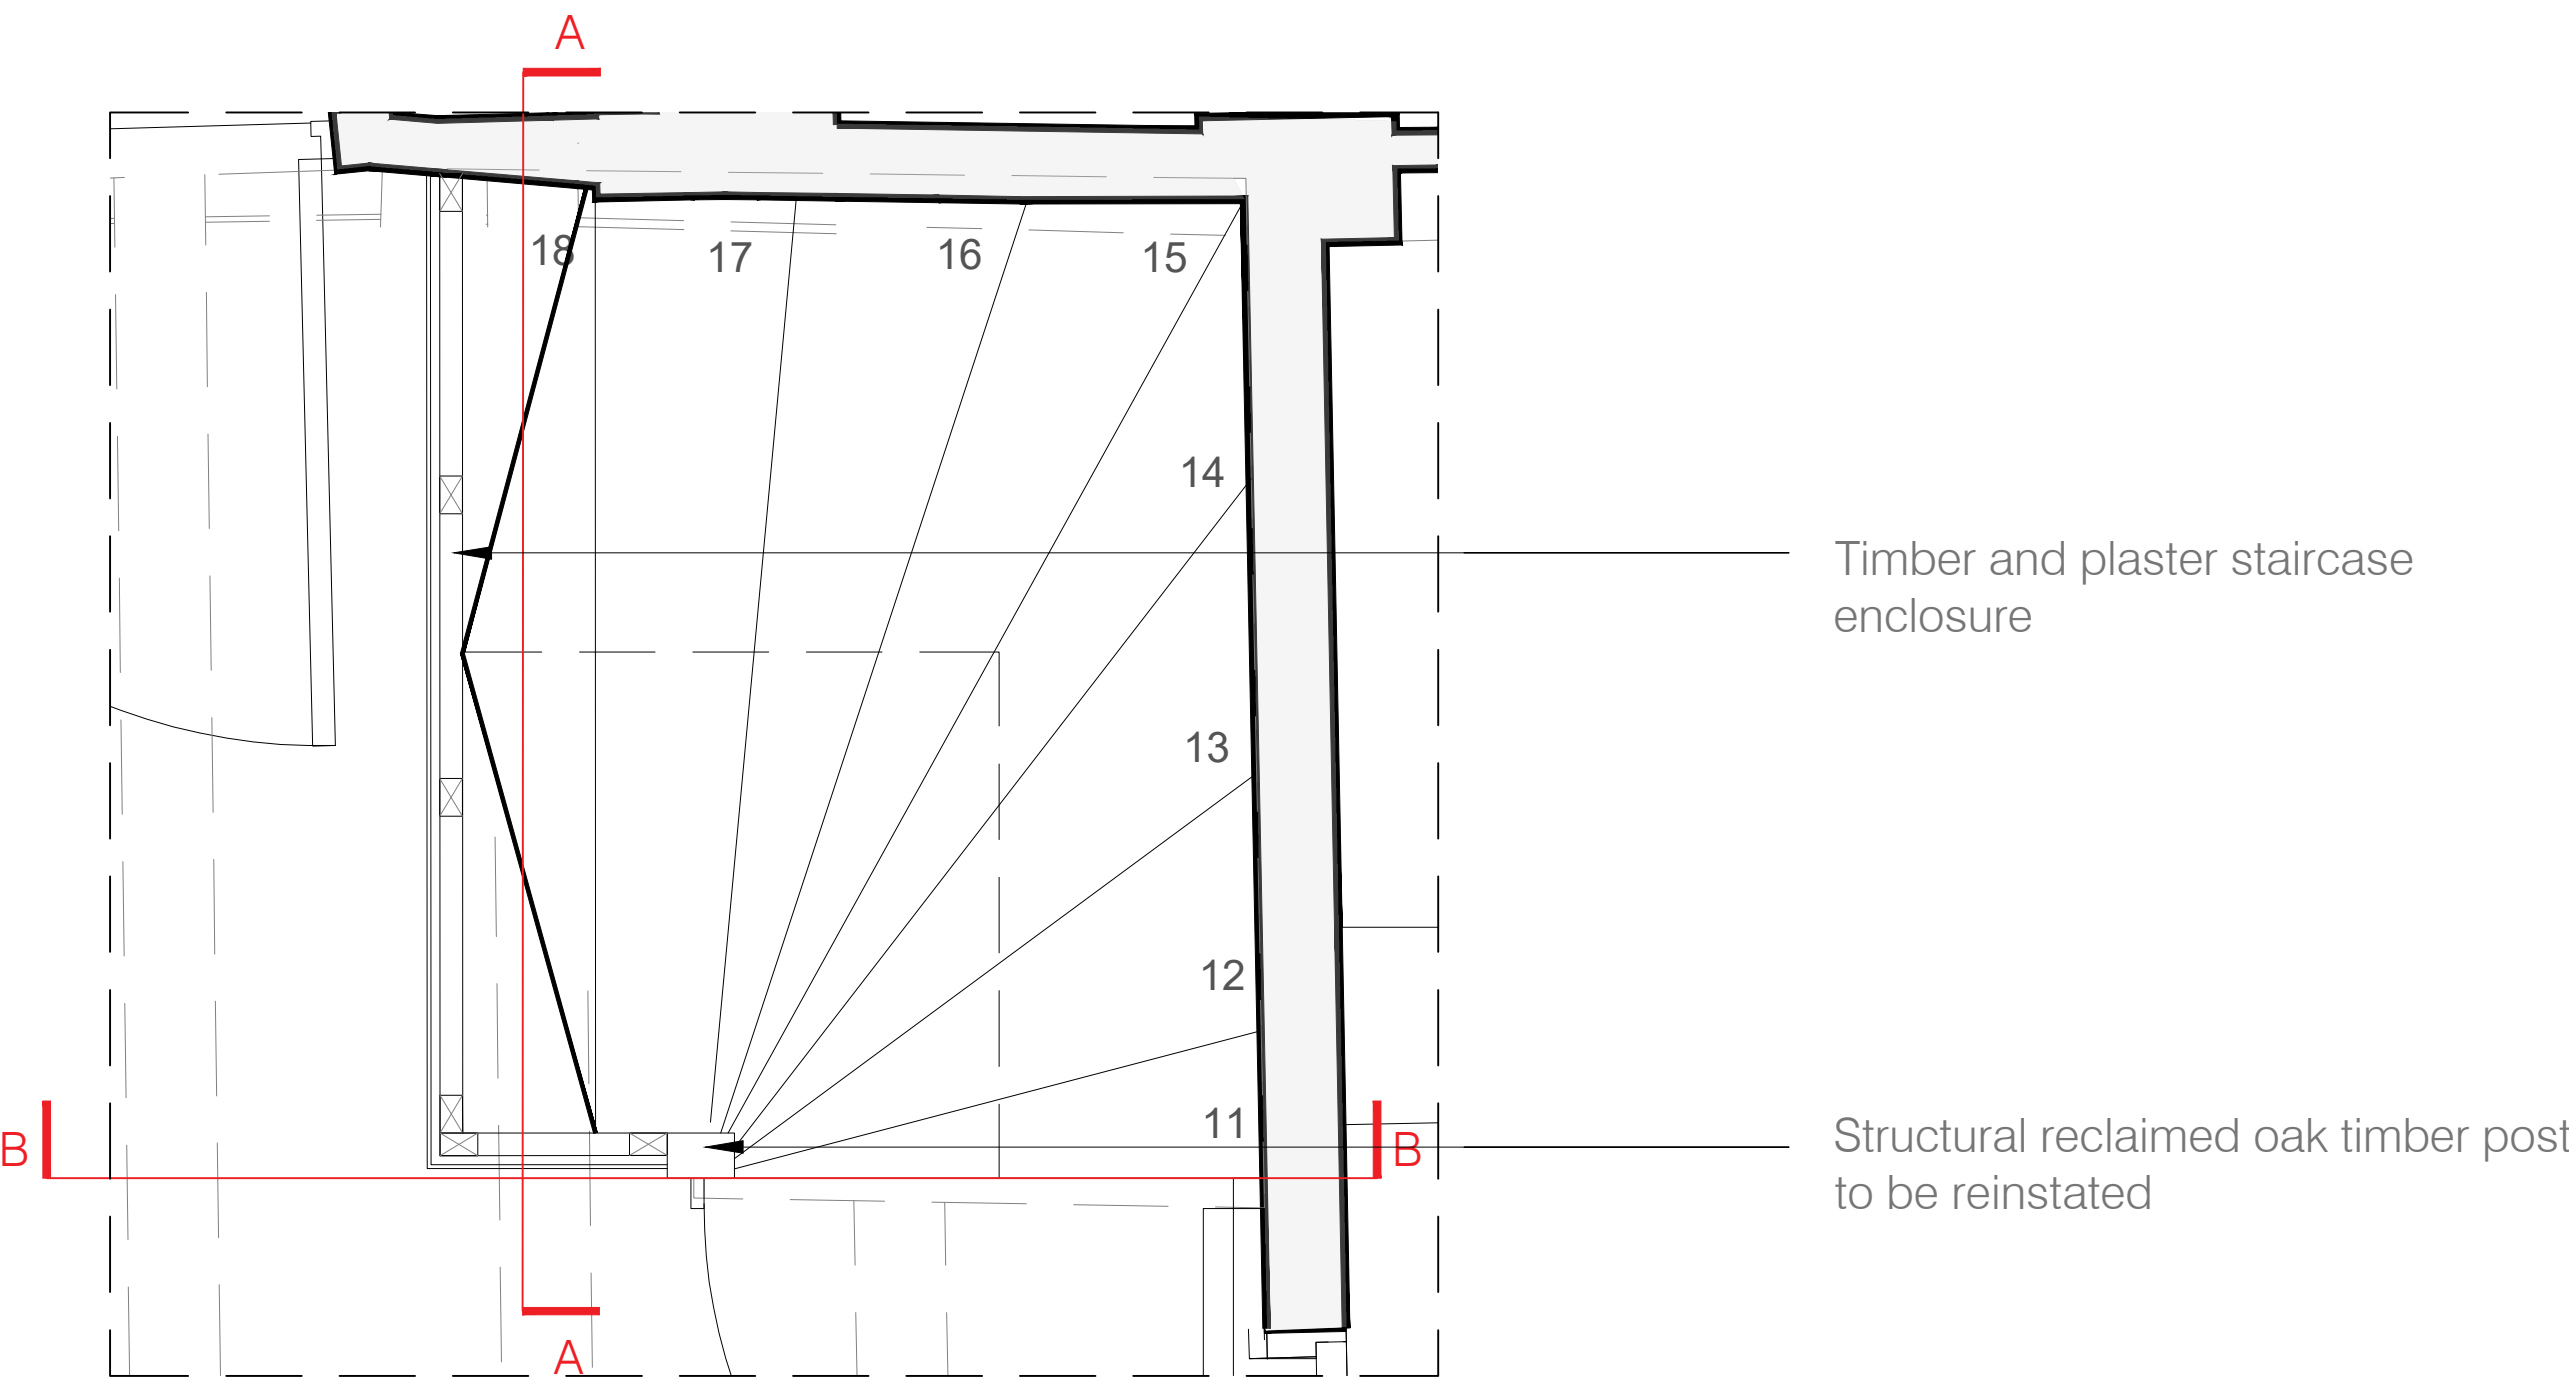

First Floor Staircase Plan, Scale 1:10@A1, 1:20@A3

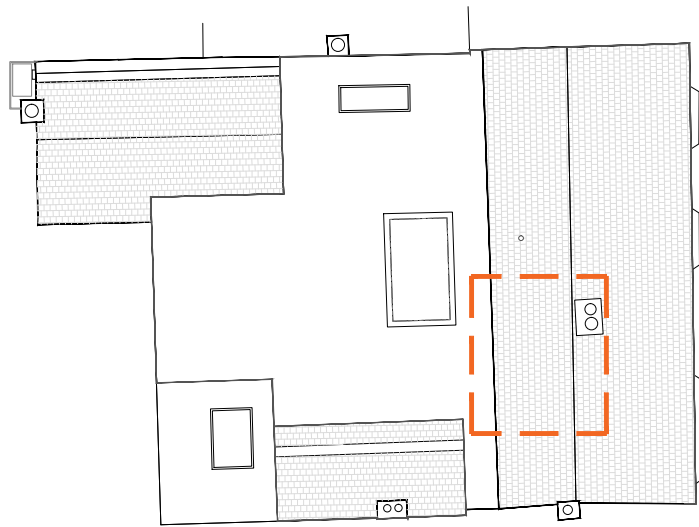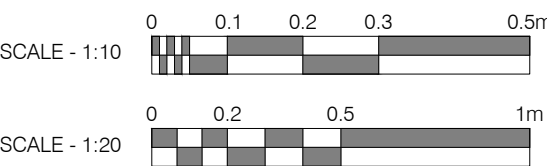

Key Plan 1:200@A1, 1:400@A3

| Rev. | Comments. | By: | Date: |
|------|-----------|-----|-------|
|      |           |     |       |

Do not scale this drawing All dimensions must be checked on site.  
All rights reserved. No reproduction in any material form is permitted without consent.

**PLANNING CONDITION  
DISCHARGE**

Client:  
Mr. Simon Dougall

Project Title:  
107 High St, Lindfield, Haywards Heath, West Sussex, RH16 2HR

Drawing Title:  
Detail Drawings:  
Corkscrew Winder Staircase - Details

Scale: 1:10@A1 1:5@A1 1:20@A3 1:10@A3  
Date: Aug 26  
Drawn: KN  
Checked: KW

| Project No.: | Drawing No.: | Revision: |
|--------------|--------------|-----------|
| 900-25       | 5008.1       | -         |

**kyson**  
Studio  
28 Scrutton Street  
London  
UK  
EC2A 4RP  
T: +44(0) 20 7247 2462  
E: enquiries@kyson.co.uk  
W: www.kyson.co.uk