




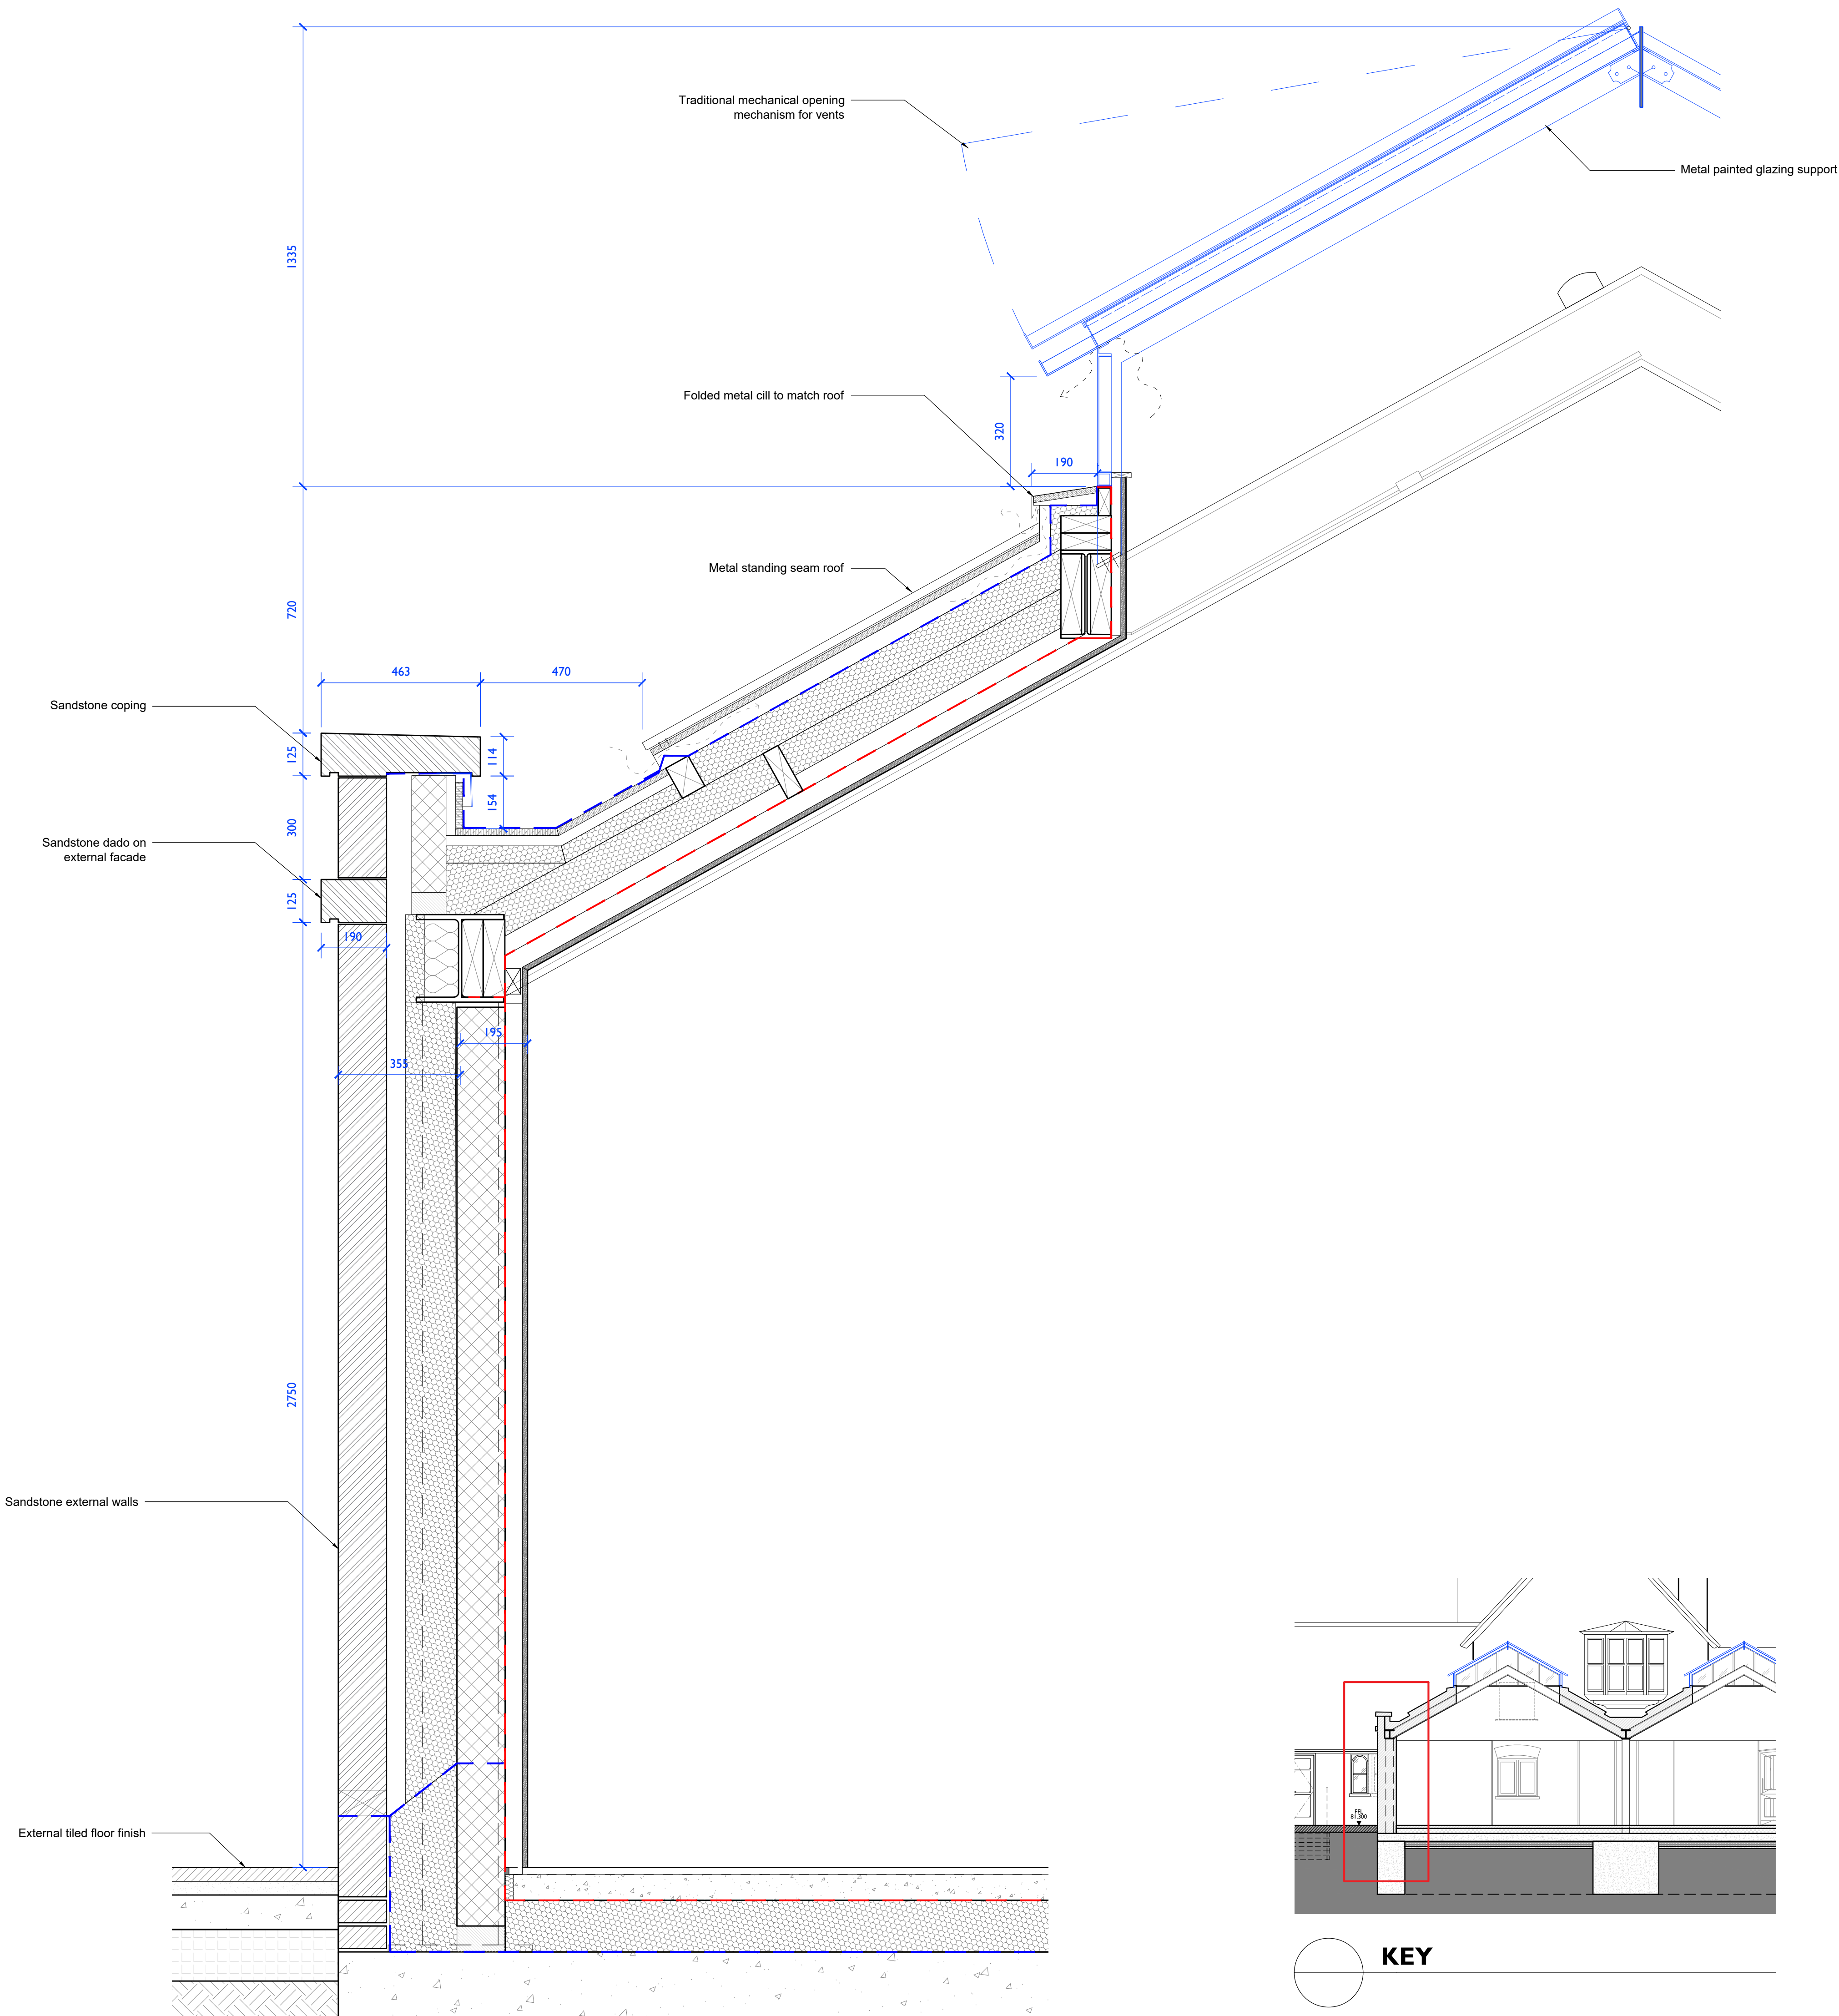

2 **EXTERNAL WALL DETAIL SECTION**
5101 **1:10 @ A1, 1:20 @ A3**

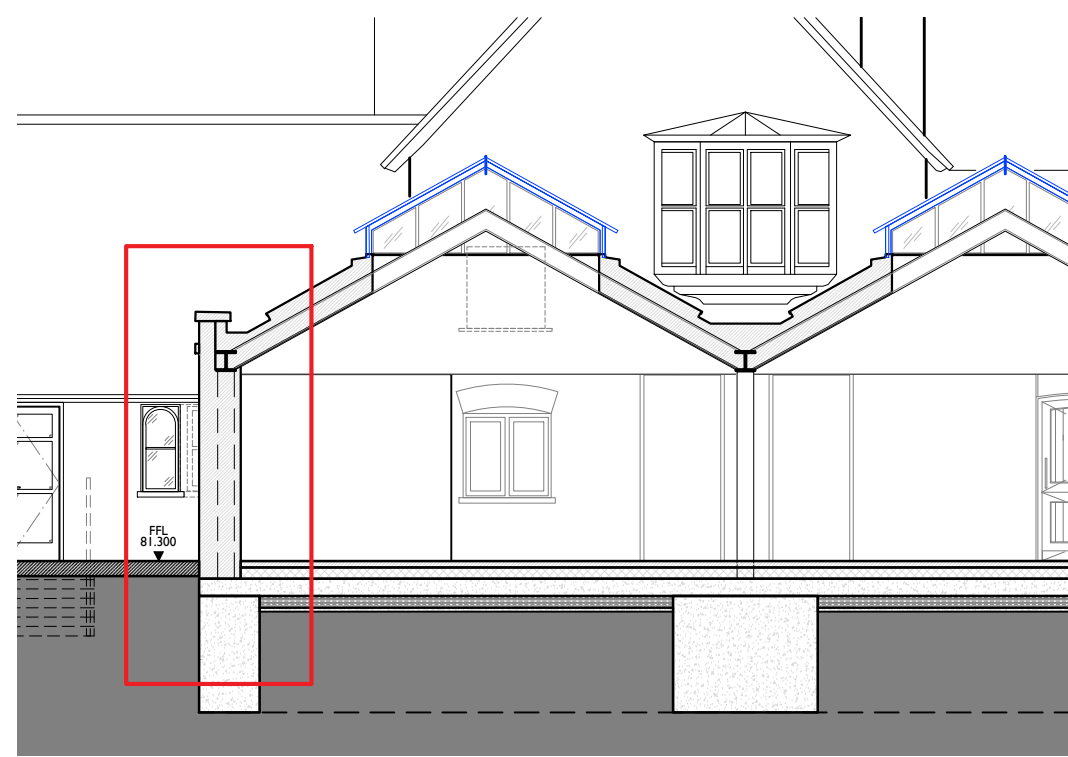

KEY

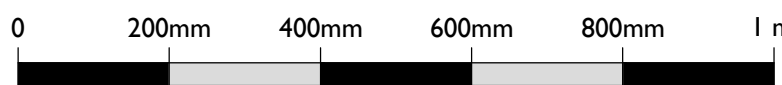

Notes: 13/12/2024 11:51:36
Drawings are based on survey data and may not accurately represent what is physically present.

All dimensions are in millimeters unless noted otherwise.
Purcell shall be notified in writing of any discrepancies.

C01	13/12/2024	JC	JC	For Discharge of Planning Conditions
REV	DATE	BY	CHK	DESCRIPTION

CLIENT
RNSC Will Trust
JOB NUMBER
241720
PROJECT
Borde Hill Stables

TITLE
Proposed Glasshouse Details
Wall to Roof / Lantern Section Detail

SIZE SCALE LAST REVISED DRAWN CHECKED
A1P 1:10@A1 22/11/24 JS JC

REV SUITABILITY/REASON FOR ISSUE
C03 Planning
DRAWING NUMBER
241720-PUR-02-XX-DR-A-5101

