

Notes:

13/12/2024 11:36:29


Drawings are based on survey data and may not accurately represent what is physically present.

All dimensions are in millimeters unless noted otherwise.

Purcell shall be notified in writing of any discrepancies.

Key Plan

not to scale

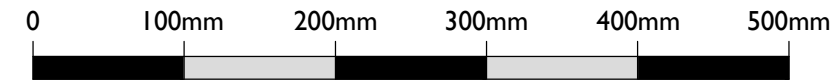

| C01 | 13/12/2024 | JC | JC  | For Discharge of Planning Conditions |
|-----|------------|----|-----|--------------------------------------|
| REV | DATE       | BY | CHK | DESCRIPTION                          |

CLIENT

RNSC Will Trust

PROJECT

Borde Hill Stables

JOB NUMBER

241720

TITLE

Proposed Glasshouse Details

Roof Lantern Intersection Detail Sections

|      |       |              |       |         |
|------|-------|--------------|-------|---------|
| SIZE | SCALE | LAST REVISED | DRAWN | CHECKED |
| A1L  | 1:5   | 13/12/2024   | JS    | JC      |


|     |                              |
|-----|------------------------------|
| REV | SUITABILITY/REASON FOR ISSUE |
| C01 | Planning                     |

DRAWING NAME

241720-PUR-02-XX-DR-A-5102

15 Bermondsey Square, Tower Bridge Road, London SE1 3UN

© PURCELL 2019. PURCELL ® IS THE TRADING NAME OF PURCELL ARCHITECTURE LTD.

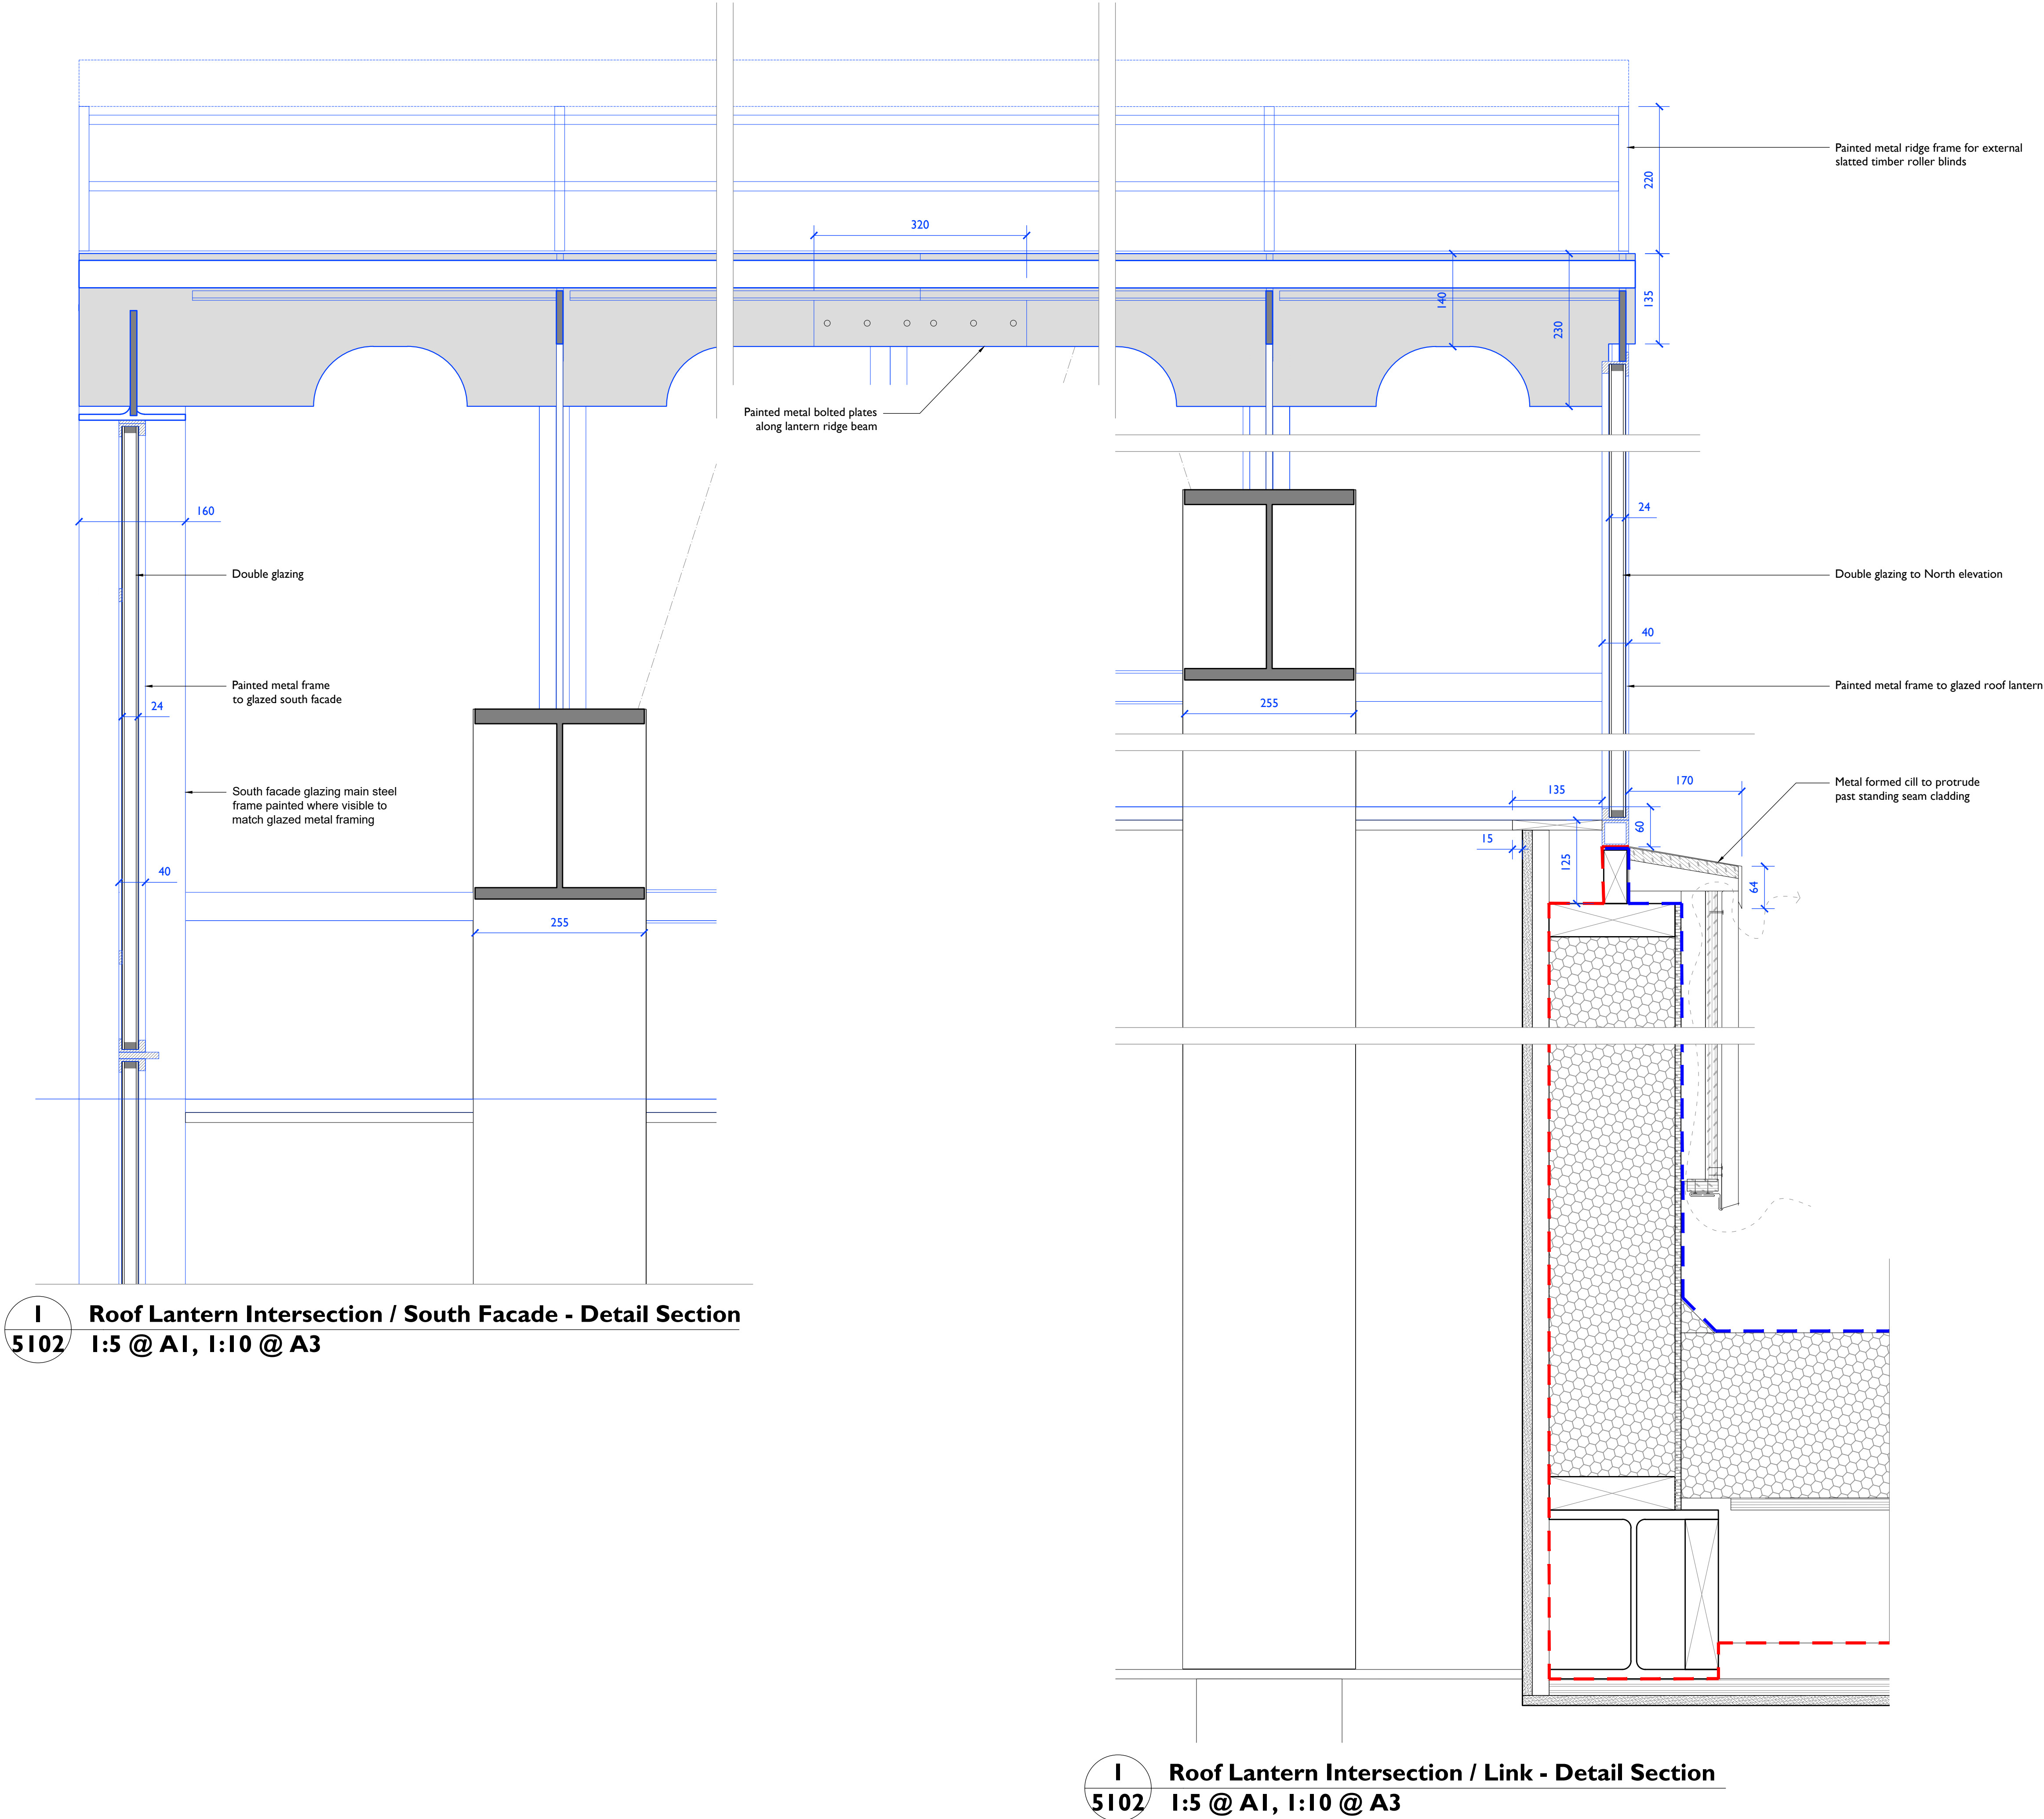

**I** Roof Lantern Intersection / South Facade - Detail Section  
**5102** 1:5 @ A1, 1:10 @ A3

**II** Roof Lantern Intersection / Link - Detail Section  
**5102** 1:5 @ A1, 1:10 @ A3