


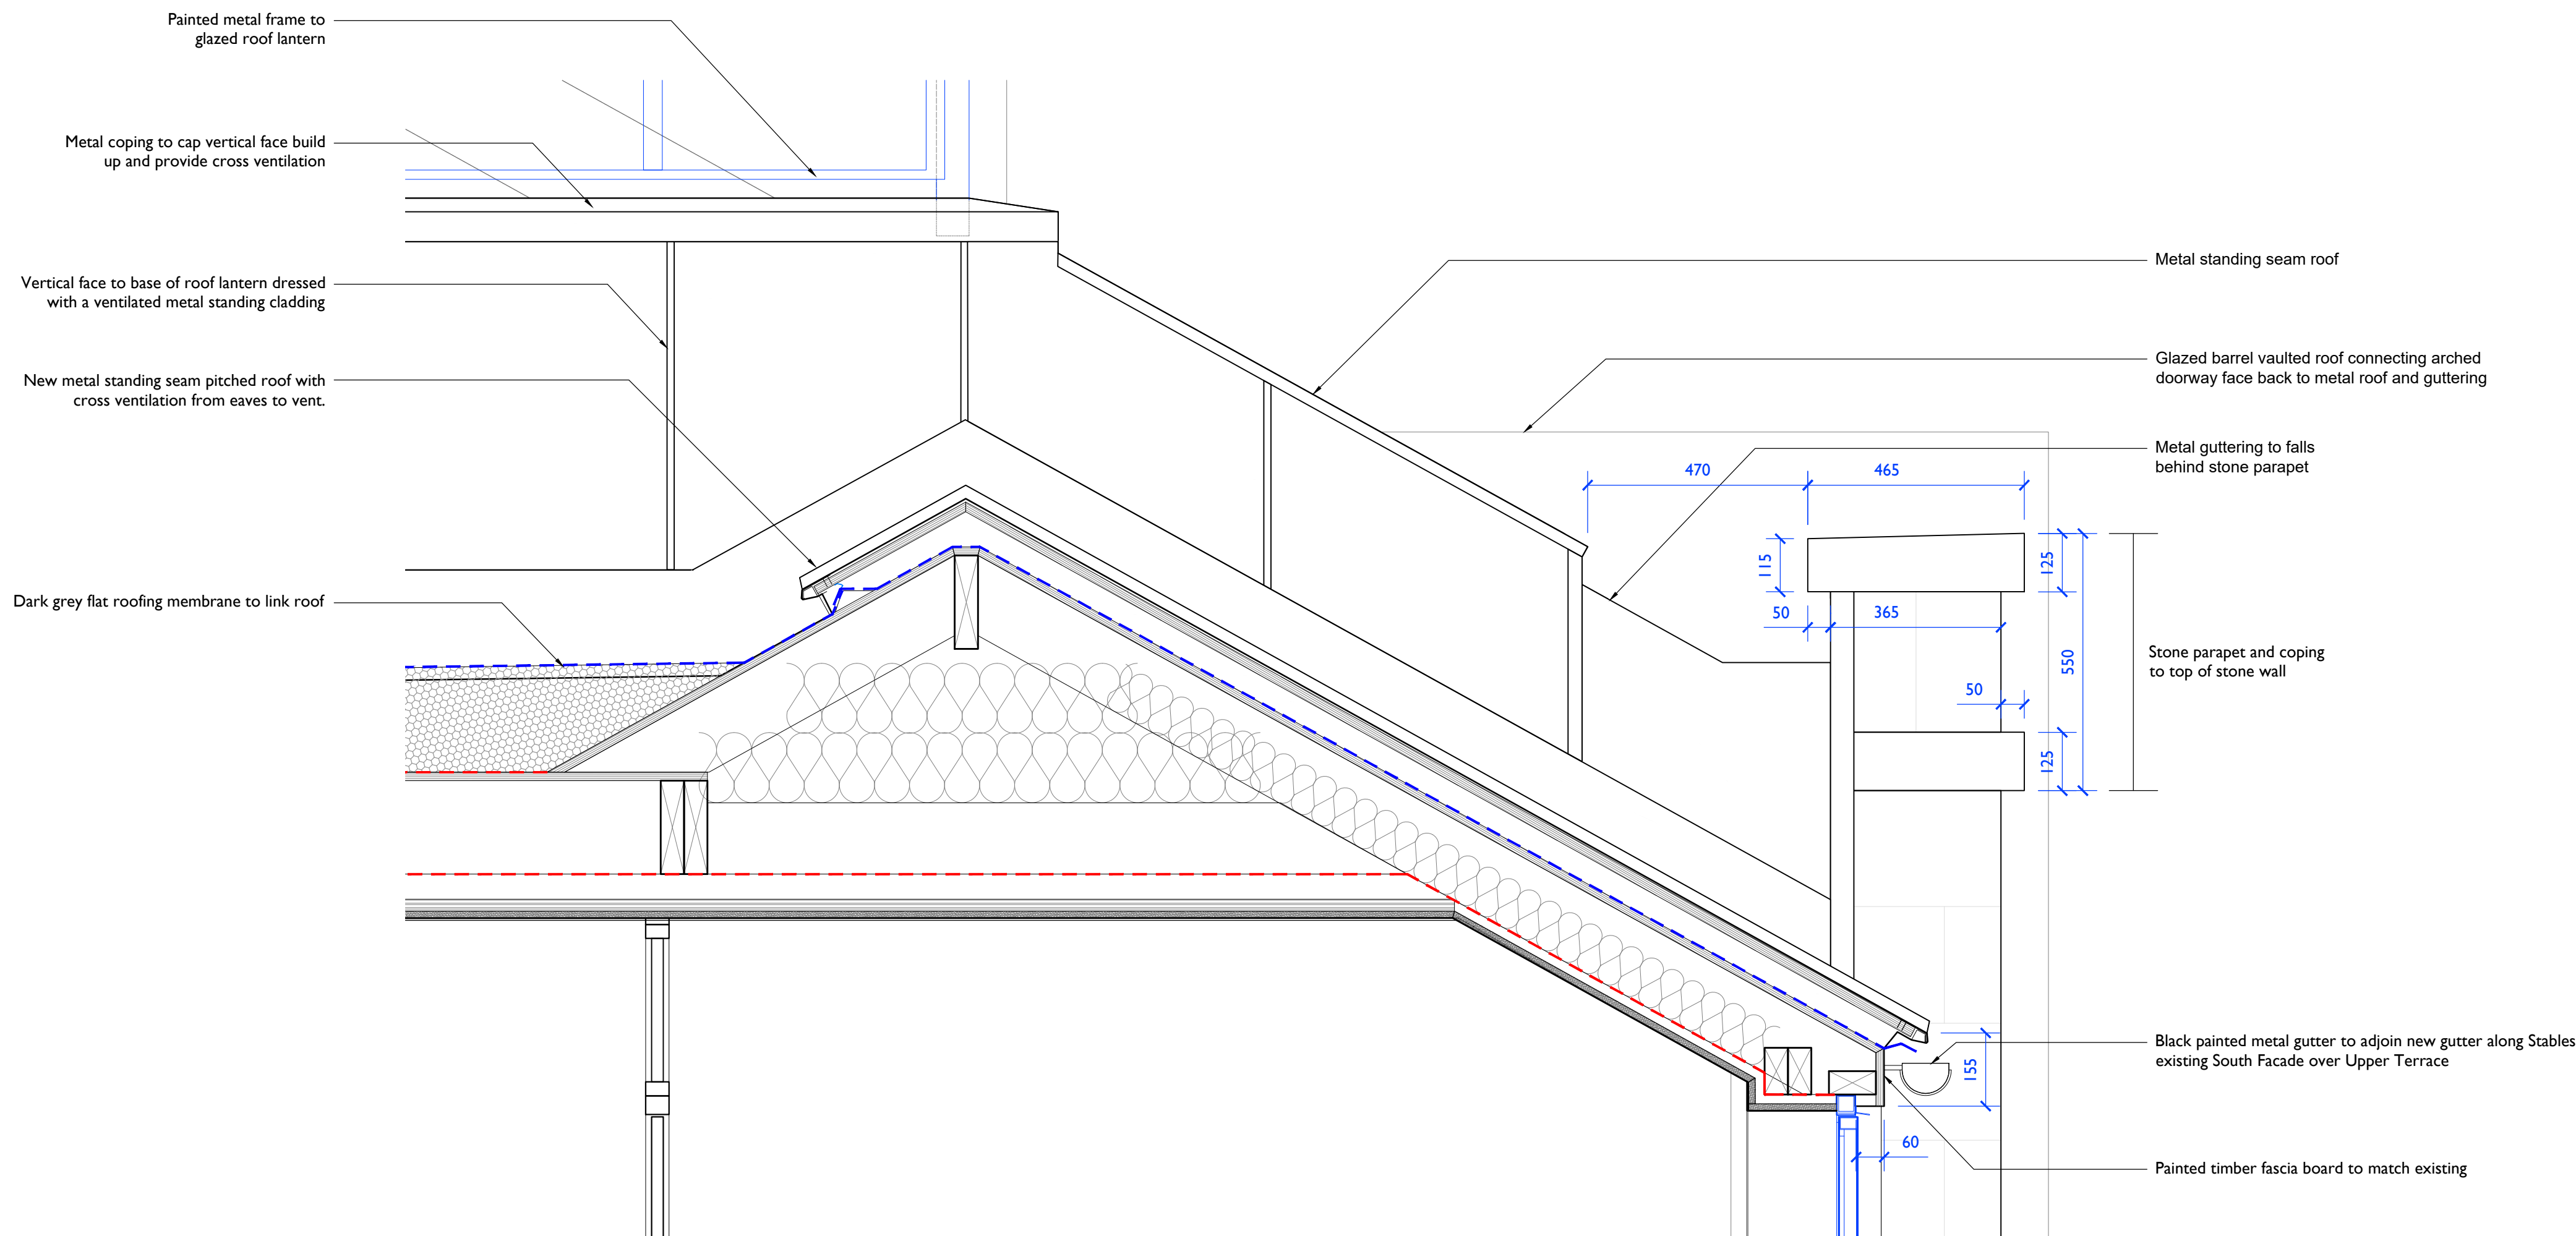

I **Proposed West Glasshouse Entrance - Detail Section to Eaves**
5107 I:10 @ A1, I:20 @ A3


Notes: 13/12/2024 11:52:45

Drawings are based on survey data and may not accurately represent what is physically present.

All dimensions are in millimeters unless noted otherwise.

Purcell shall be notified in writing of any discrepancies.

Key Plan
not to scale

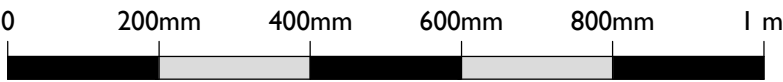


C01	13/12/2024	JC	JC	For Discharge of Planning Conditions
REV	DATE	BY	CHK	DESCRIPTION

CLIENT
RNSC Will Trust

PROJECT
Borde Hill Stables

JOB NUMBER
241720

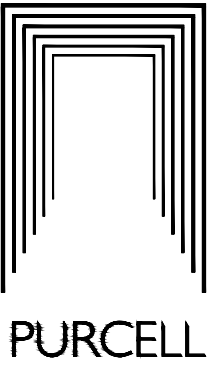

TITLE
Proposed Greenhouse Details
Pitched Roof to Flat Roof Interfaces

SIZE	SCALE	LAST REVISED	DRAWN	CHECKED
A1L	1:10	13/12/2024	JS	JC

REV	SUITABILITY/REASON FOR ISSUE
C01	Planning

DRAWING NAME
241720-PUR-02-XX-DR-A-5107