


ZONE	DESCRIPTION
1	ACCESS TO COURTYARD
2	ACCESS TO WALLED GARDEN (NORTH GATE)
3	ACCESS TO WALLED GARDEN (MAIN GATE)
4	COURTYARD
5	SERVICE ROUTES/BACK OF HOUSE
6	MAIN TERRACE
7	GREENHOUSE
8	BOUNDARY PLANTING BED WEST WALL
9	COSMOS DINING/BAR
10	CENTRAL PATH N-S
11	FIRE LOWER TERRACE DINING
12	BOUNDARY PLANTING BED EAST WALL
13	BOUNDARY PLANTING BED - WEST WALL
14	WATER PLANTING & FORMAL POND
15	POTAGER VEGETABLE GARDEN
16	BOUNDARY PLANTING BED - SOUTH WALL
17	CENTRAL PATH N-S
18	CENTRAL PATH E-W
19	ORCHARD
20	EAST PATH (N-S)
21	WEST PATH (N-S)
22	SOUTH PATH (E-W)
23	BOUNDARY PLANTING BED - EAST WALL

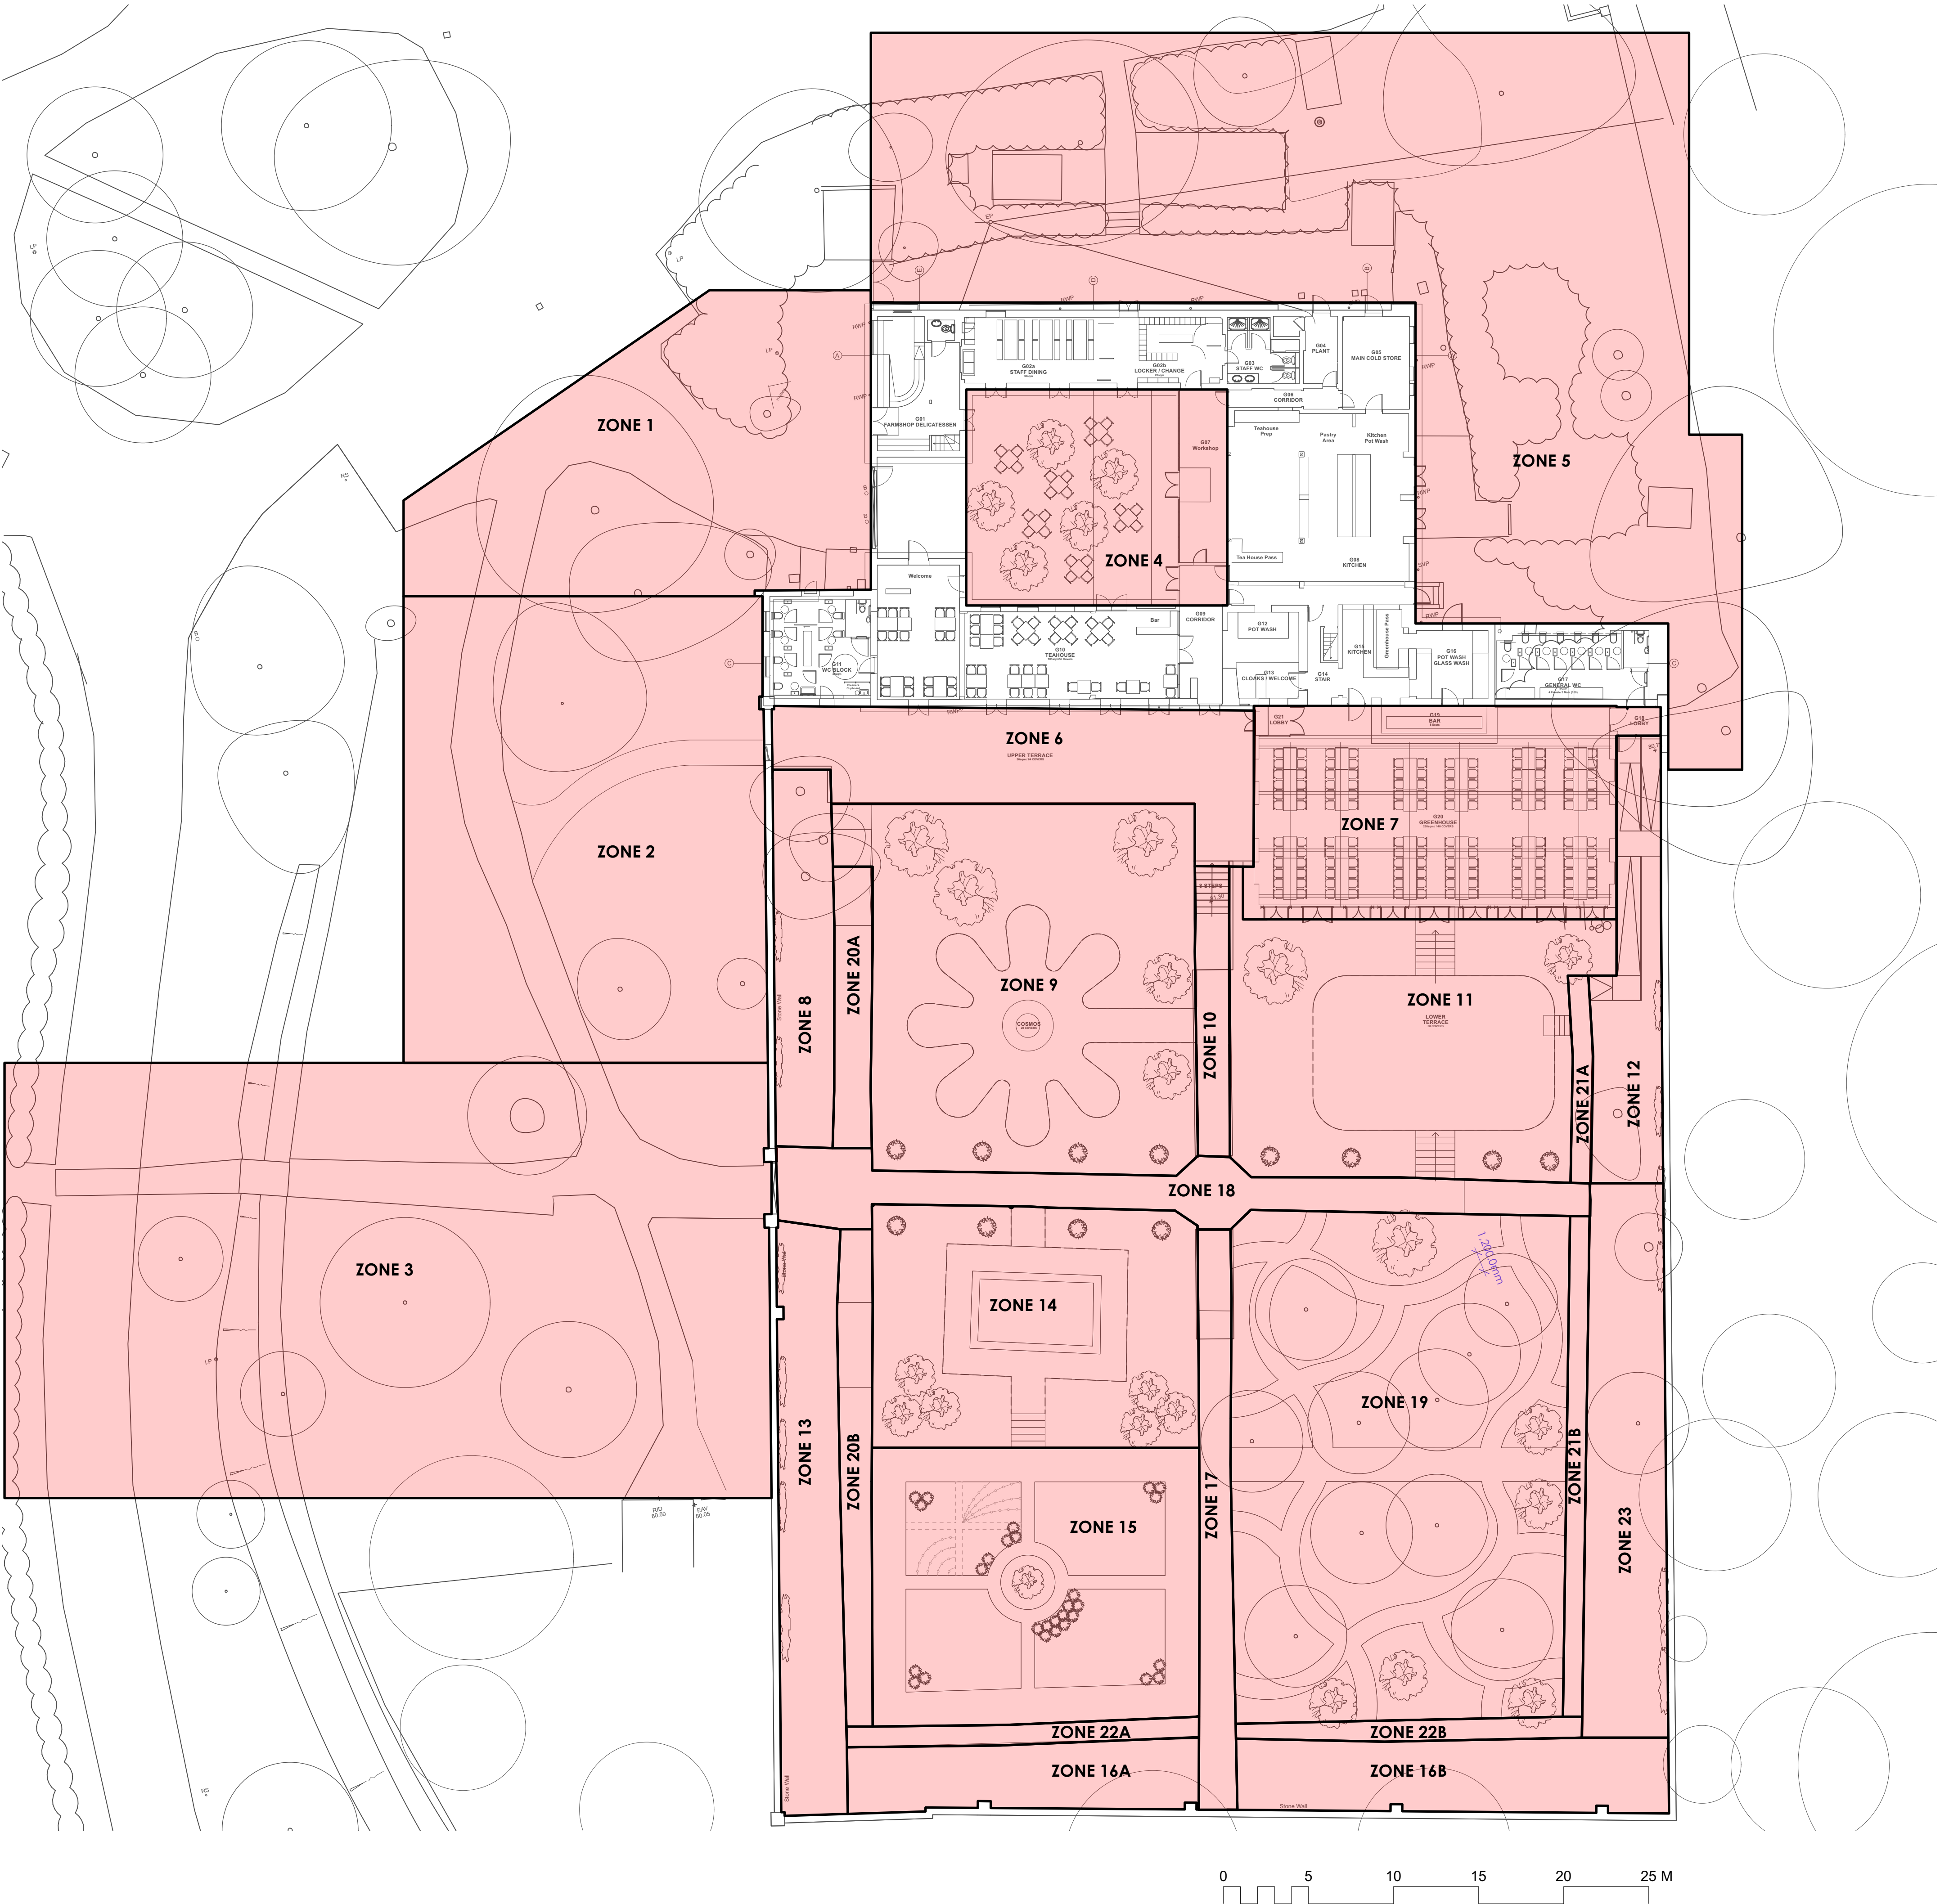

No.	Date	Revision Notes
A	2023.12.12	EXTENDED ZONE 3 TO CAR PARK

No.	Date	Issue Notes

Ann-Marie Powell
GARDENS

Ann-Marie Powell Gardens Ltd.
Heath Farm, Heath Road East
Petersfield, Hampshire
GU31 4HF
01730 825 650

Project Name
BORDE HILL - STABLES/WALLED GARDEN

Site Address
Borde Hill Garden
Borde Hill Lane, Haywards Heath
West Sussex RH16 1XP

Sheet Title
ZONAL PLAN

File Name
1033 BH Masterplan 2023.12.18.vwx

Drawn By
AMP/MG/PW

Revision Date
2024.07.09

Original Date
2023.11.01

Scale
1:200 @ ISO A1

Sheet No.
1033-ZP-01-A

INDICATIVE DRAWINGS ONLY. NOT TO BE USED
FOR COSTING OR DIMENSIONING