


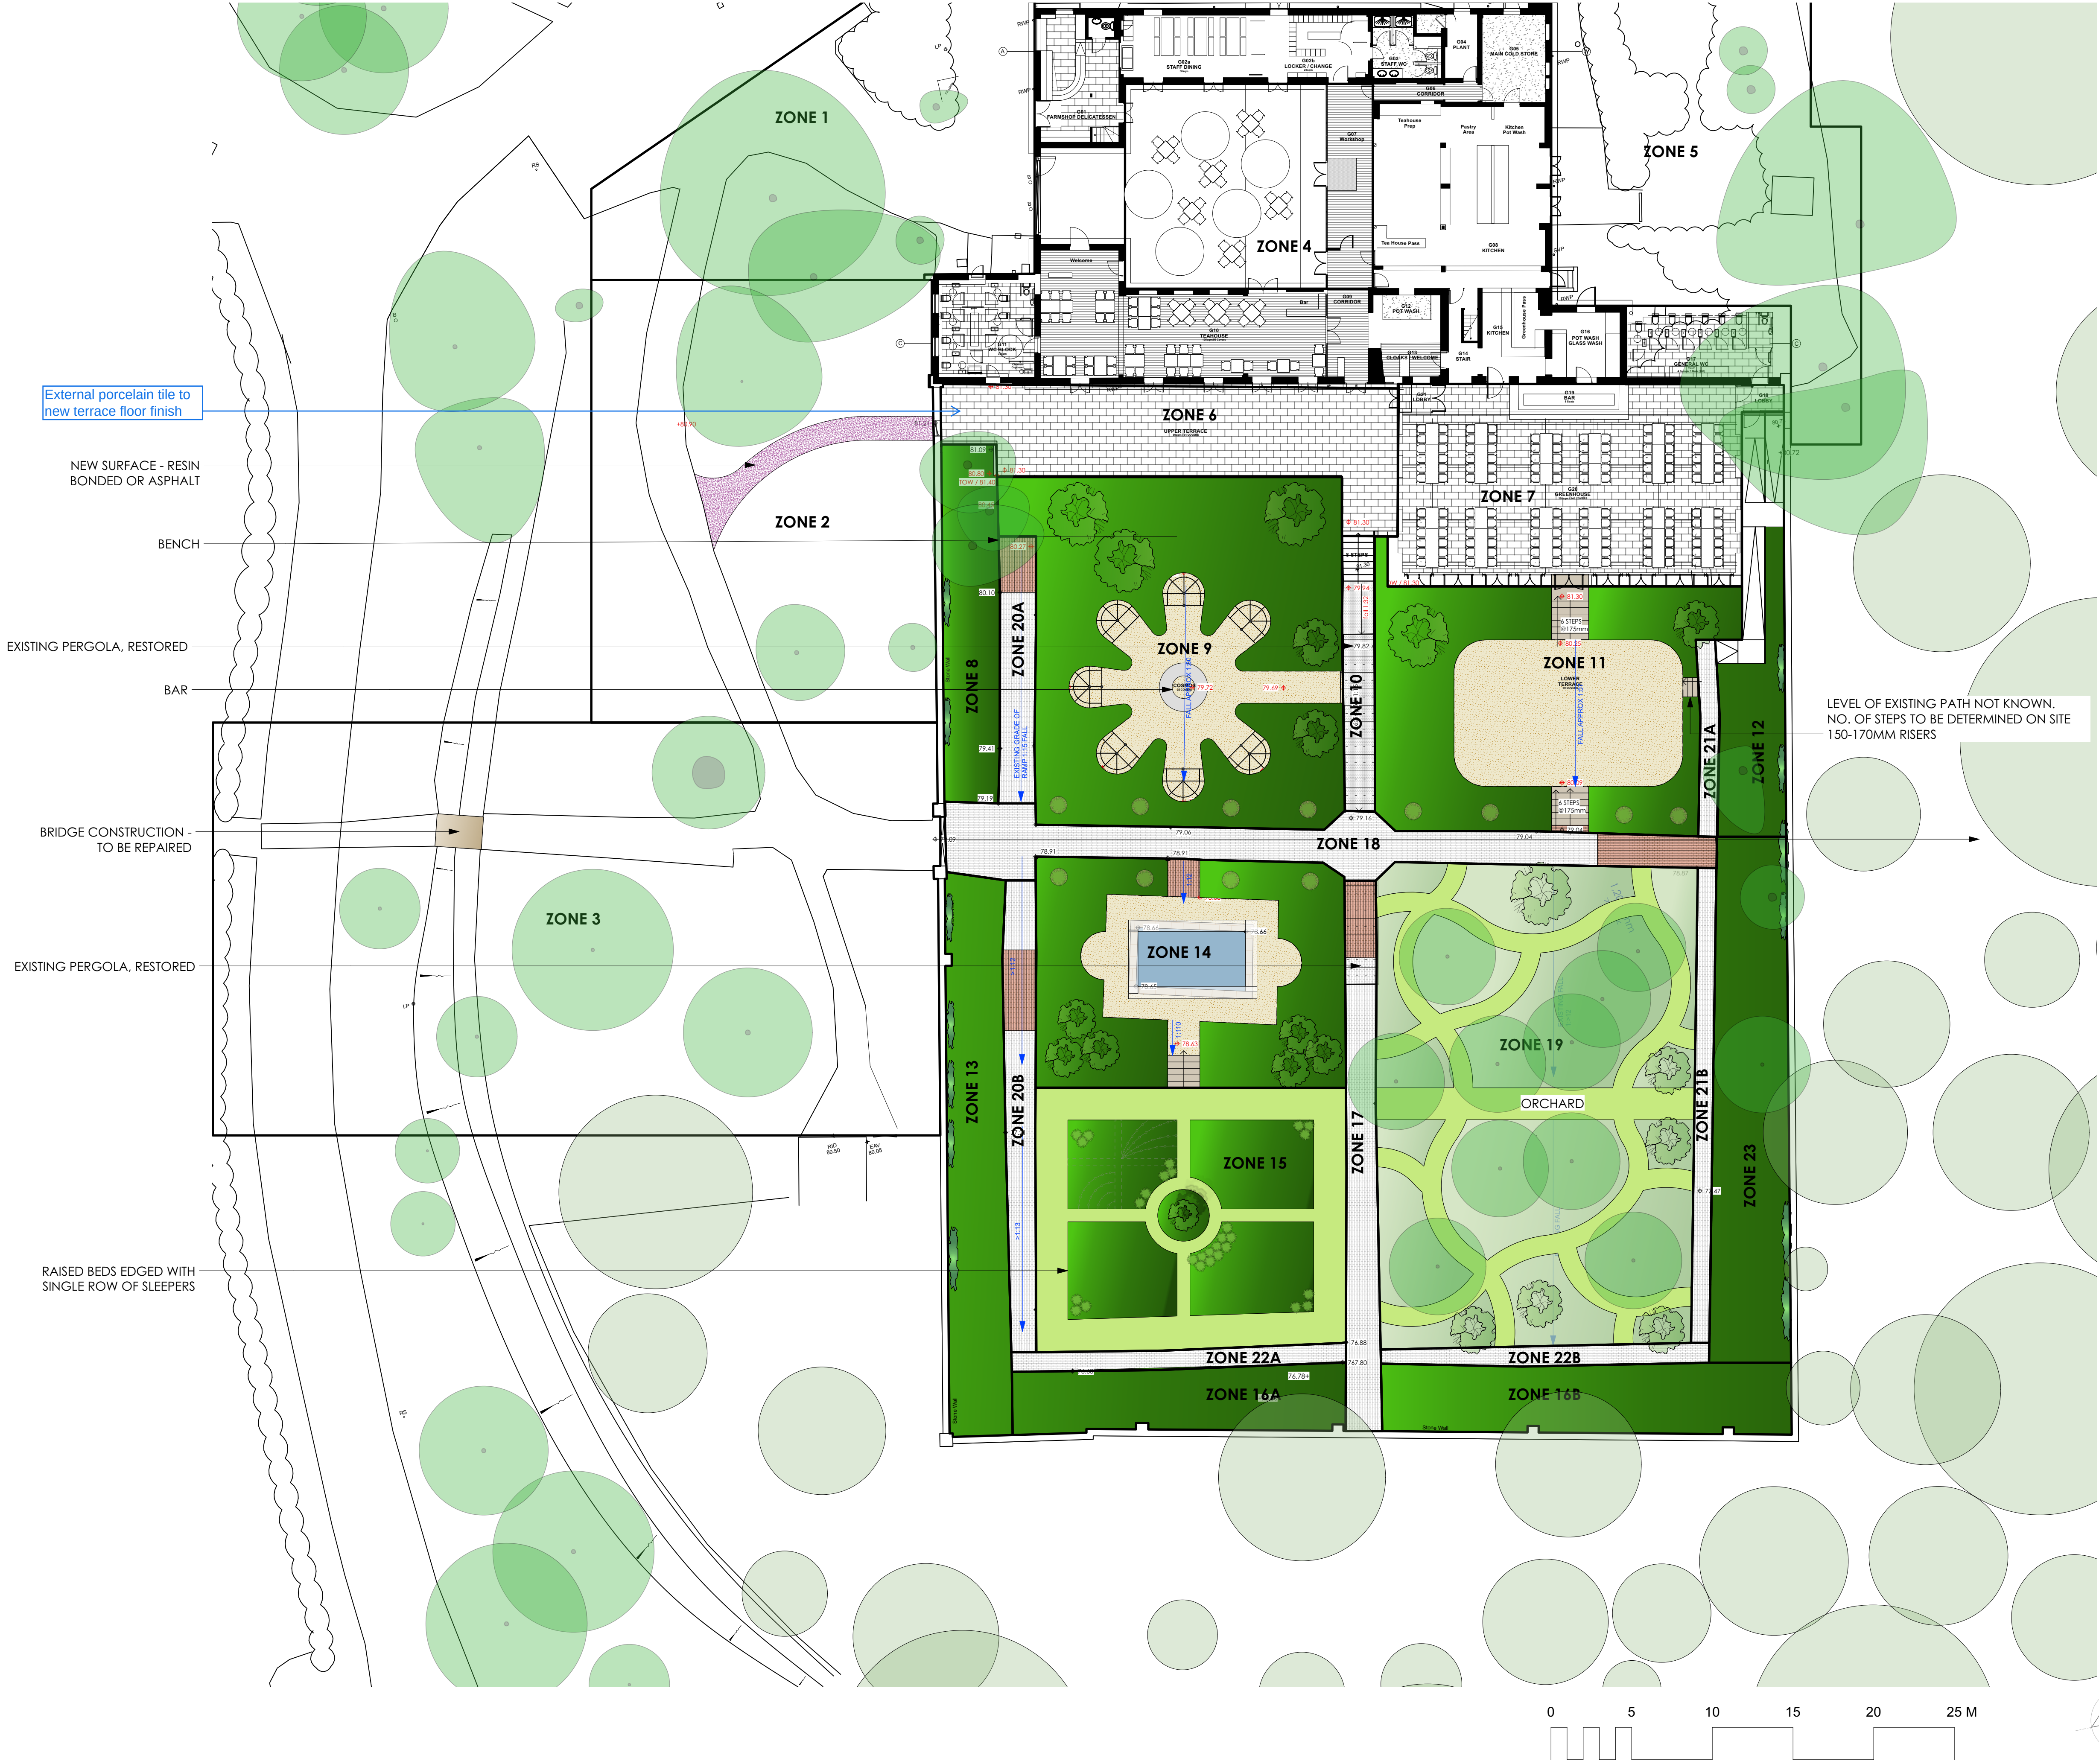

- PLANTING BEDS
- MEADOW
- LAWN
- SELF-BINDING GRAVEL
- EXISTING BRICK PATHS
cosmetic repairs only
- LIFT & RELAY EXISTING BRICKS
- NATURAL STONE PAVING
- RESIN BOUND SURFACE
- STEPS (with architect)
- RETAINING WALL
Ref: J5114-S-DE-4001
- STEEL EDGING
- DIRECTION OF FALL
- EXISTING LEVEL
- PROPOSED LEVEL

No.	Date	Revision Notes
J	2023.12.12	amendments to layout, replaced trees with pots
K	2023.12.13	Updated planting beds
L	2024.01.09	UPDATED PATH LAYOUT AROUND POND

No.	Date	Issue Notes

Ann-Marie Powell
GARDENS

Ann-Marie Powell Gardens Ltd.
Heath Farm, Heath Road East
Petersfield, Hampshire
GU31 4HF
01730 825 650

Project Name
BORDE HILL - STABLES/WALLED GARDEN

Site Address
Borde Hill Garden
Borde Hill Lane, Haywards Heath
West Sussex RH16 1XP

Sheet Title
MASTERPLAN

File Name
1033 BH Masterplan 2023.12.18.vwx

Drawn By
AMP/MG/PW

Scale
1:200 @ ISO A1

Revision Date
2024.07.09

Original Date
2022.12.14

Sheet No.
1033-MP-01-L

INDICATIVE DRAWINGS ONLY. NOT TO BE USED
FOR COSTING OR DIMENSIONING