



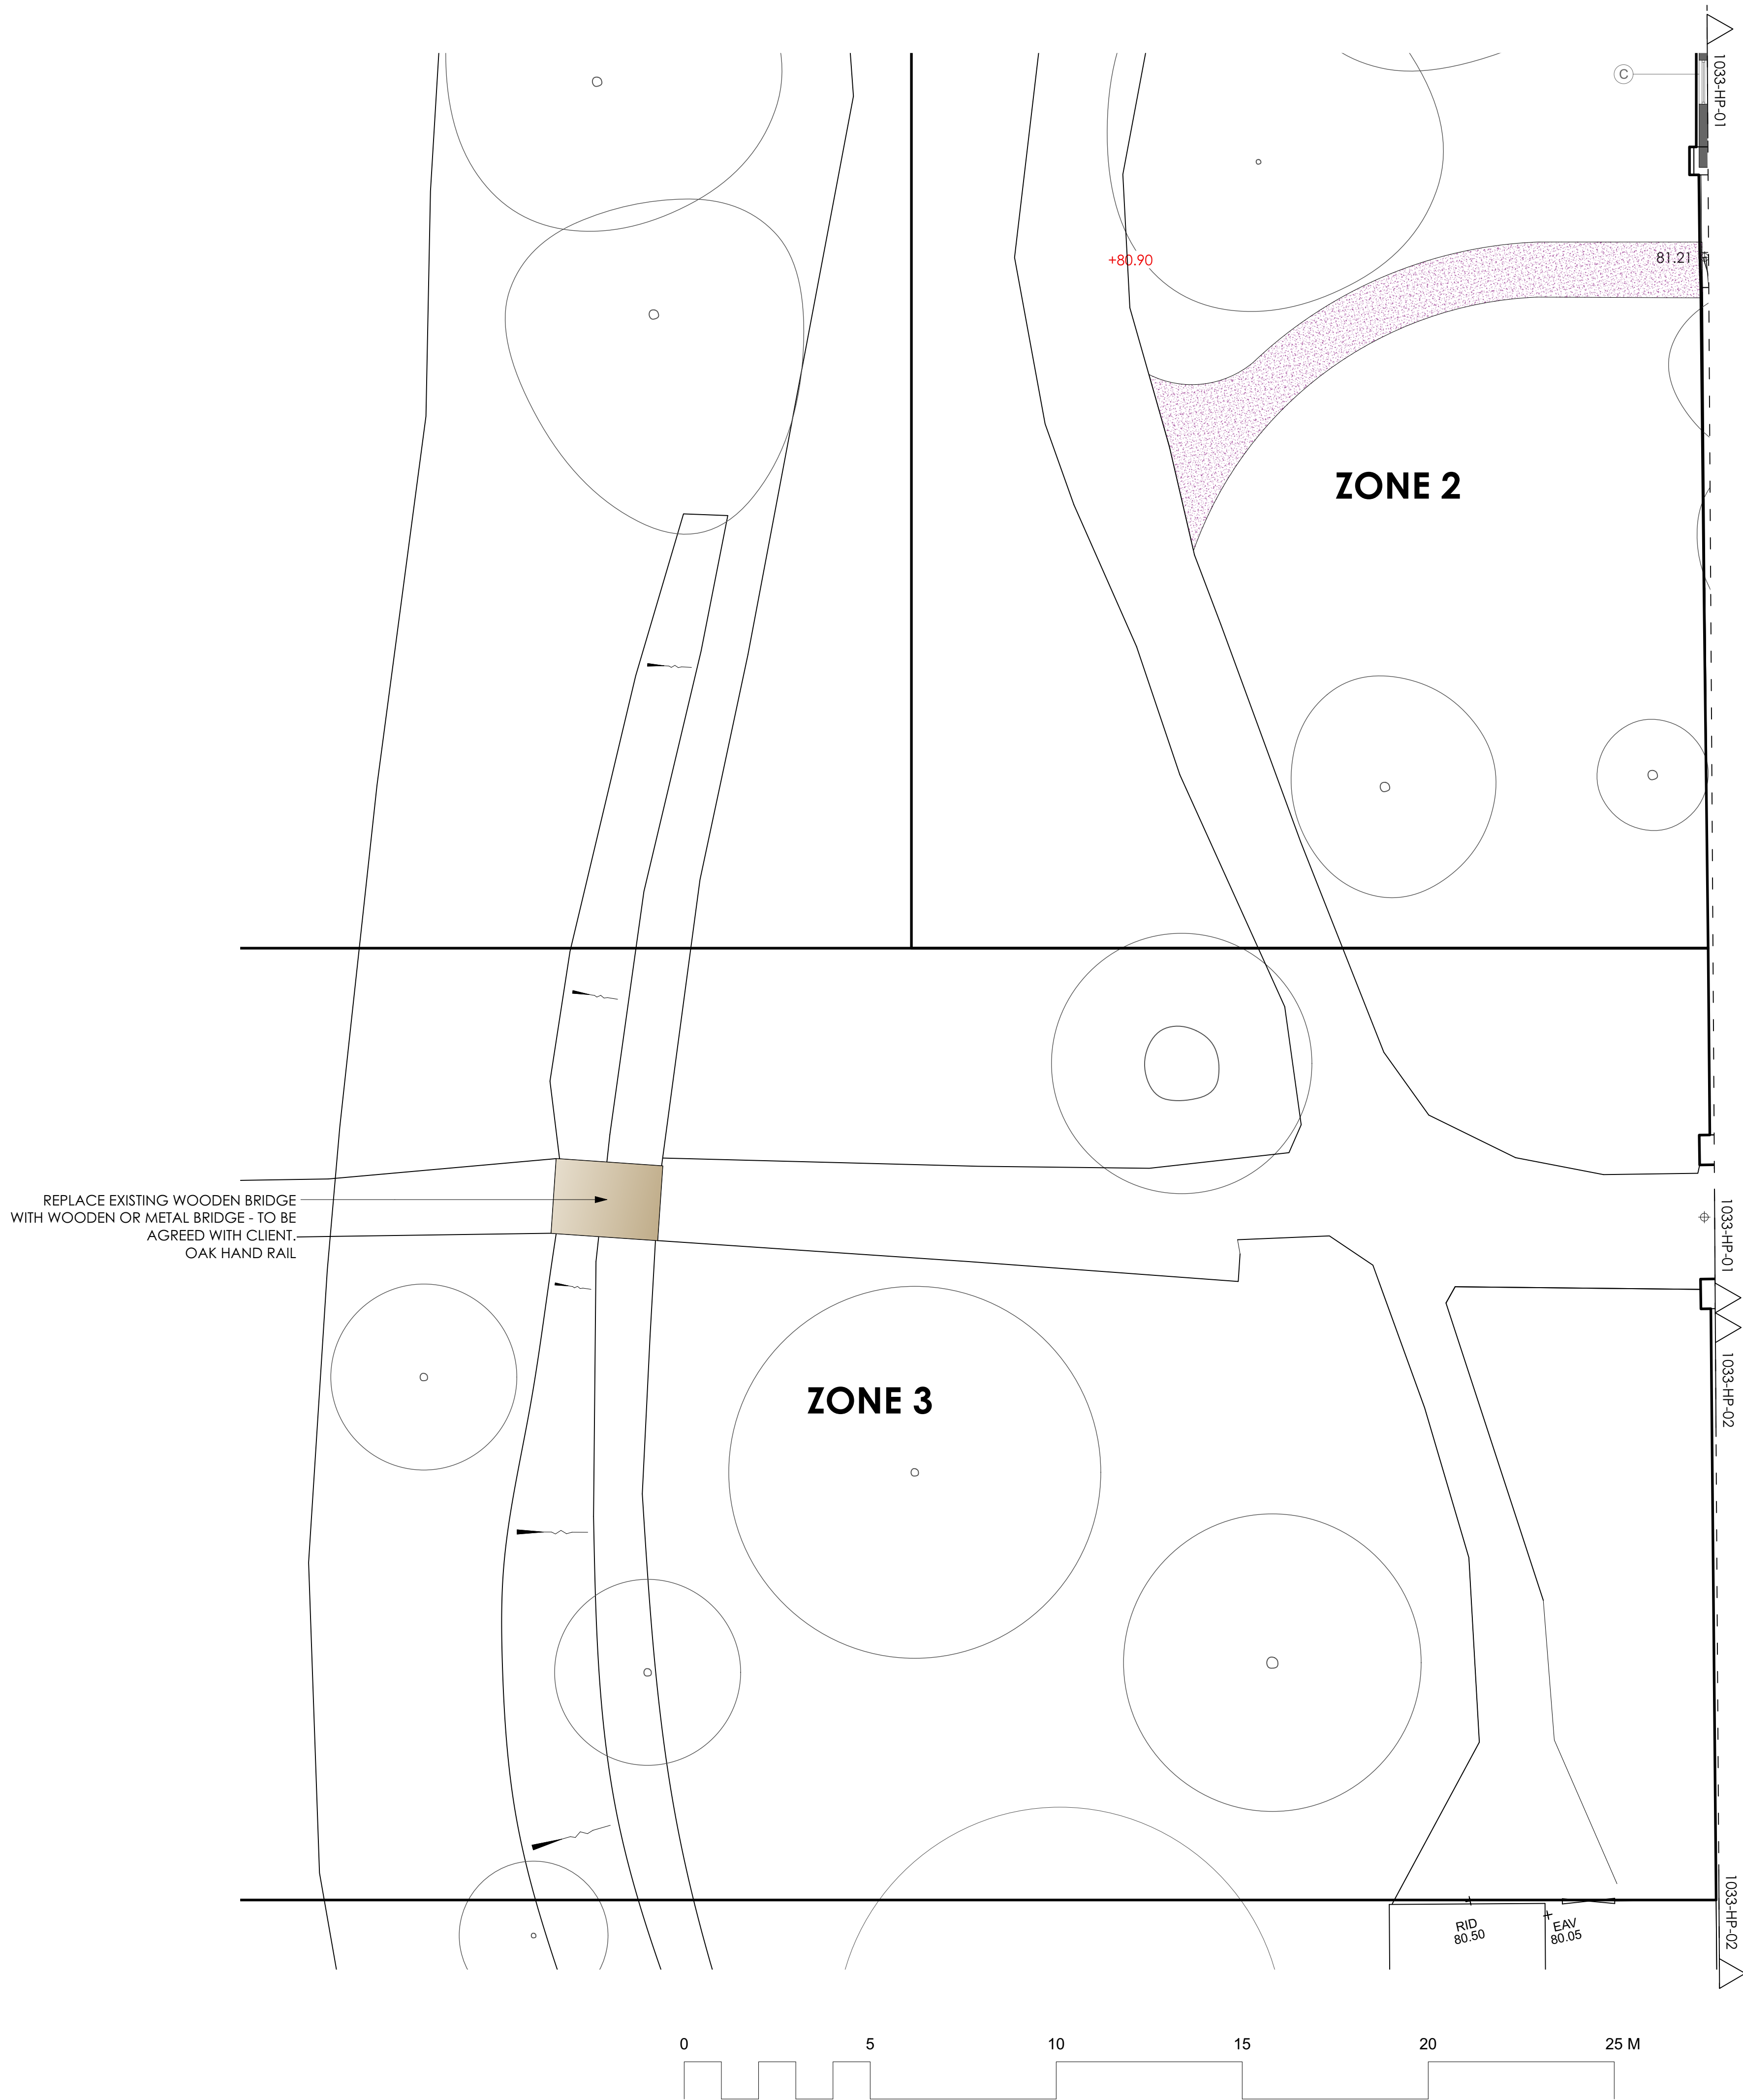

- SELF-BINDING GRAVEL
- EXISTING BRICK PATHS
cosmetic repairs only
- LIFT & RELAY EXISTING BRICKS
- NATURAL STONE PAVING
- RESIN BOUND SURFACE
- STEPS (with architect)
- RETAINING WALL
Ref: J5114-S-DE-4001
- STEEL EDGING

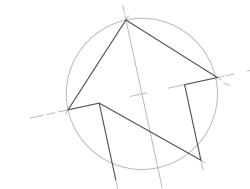

No.	Date	Revision Notes
A	2023.12.12	ADDED ZONES
B	2024.01.09	UPDATED REPLACEMENT BRIDGE TO INCLUDE METAL OPTION
No.	Date	Issue Notes
Ann-Marie Powell GARDENS		
Ann-Marie Powell Gardens Ltd. Heath Farm, Heath Road East Petersfield, Hampshire GU31 4HF 01730 825 650		
Project Name BORDE HILL - STABLES/WALLED GARDEN		
Site Address Borde Hill Garden Borde Hill Lane, Haywards Heath West Sussex RH16 1XP		
Sheet Title HARDWORKS PLAN 3 OF 3		
File Name 1033 BH Masterplan 2023.12.18.vwx		
Drawn By AMP/MG/PW		Scale 1:100 @ ISO A1
Revision Date 2024.07.09		Sheet No. 1033-HP-03-B
Original Date 2023.11.15		
INDICATIVE DRAWINGS ONLY. NOT TO BE USED FOR COSTING OR DIMENSIONING		