



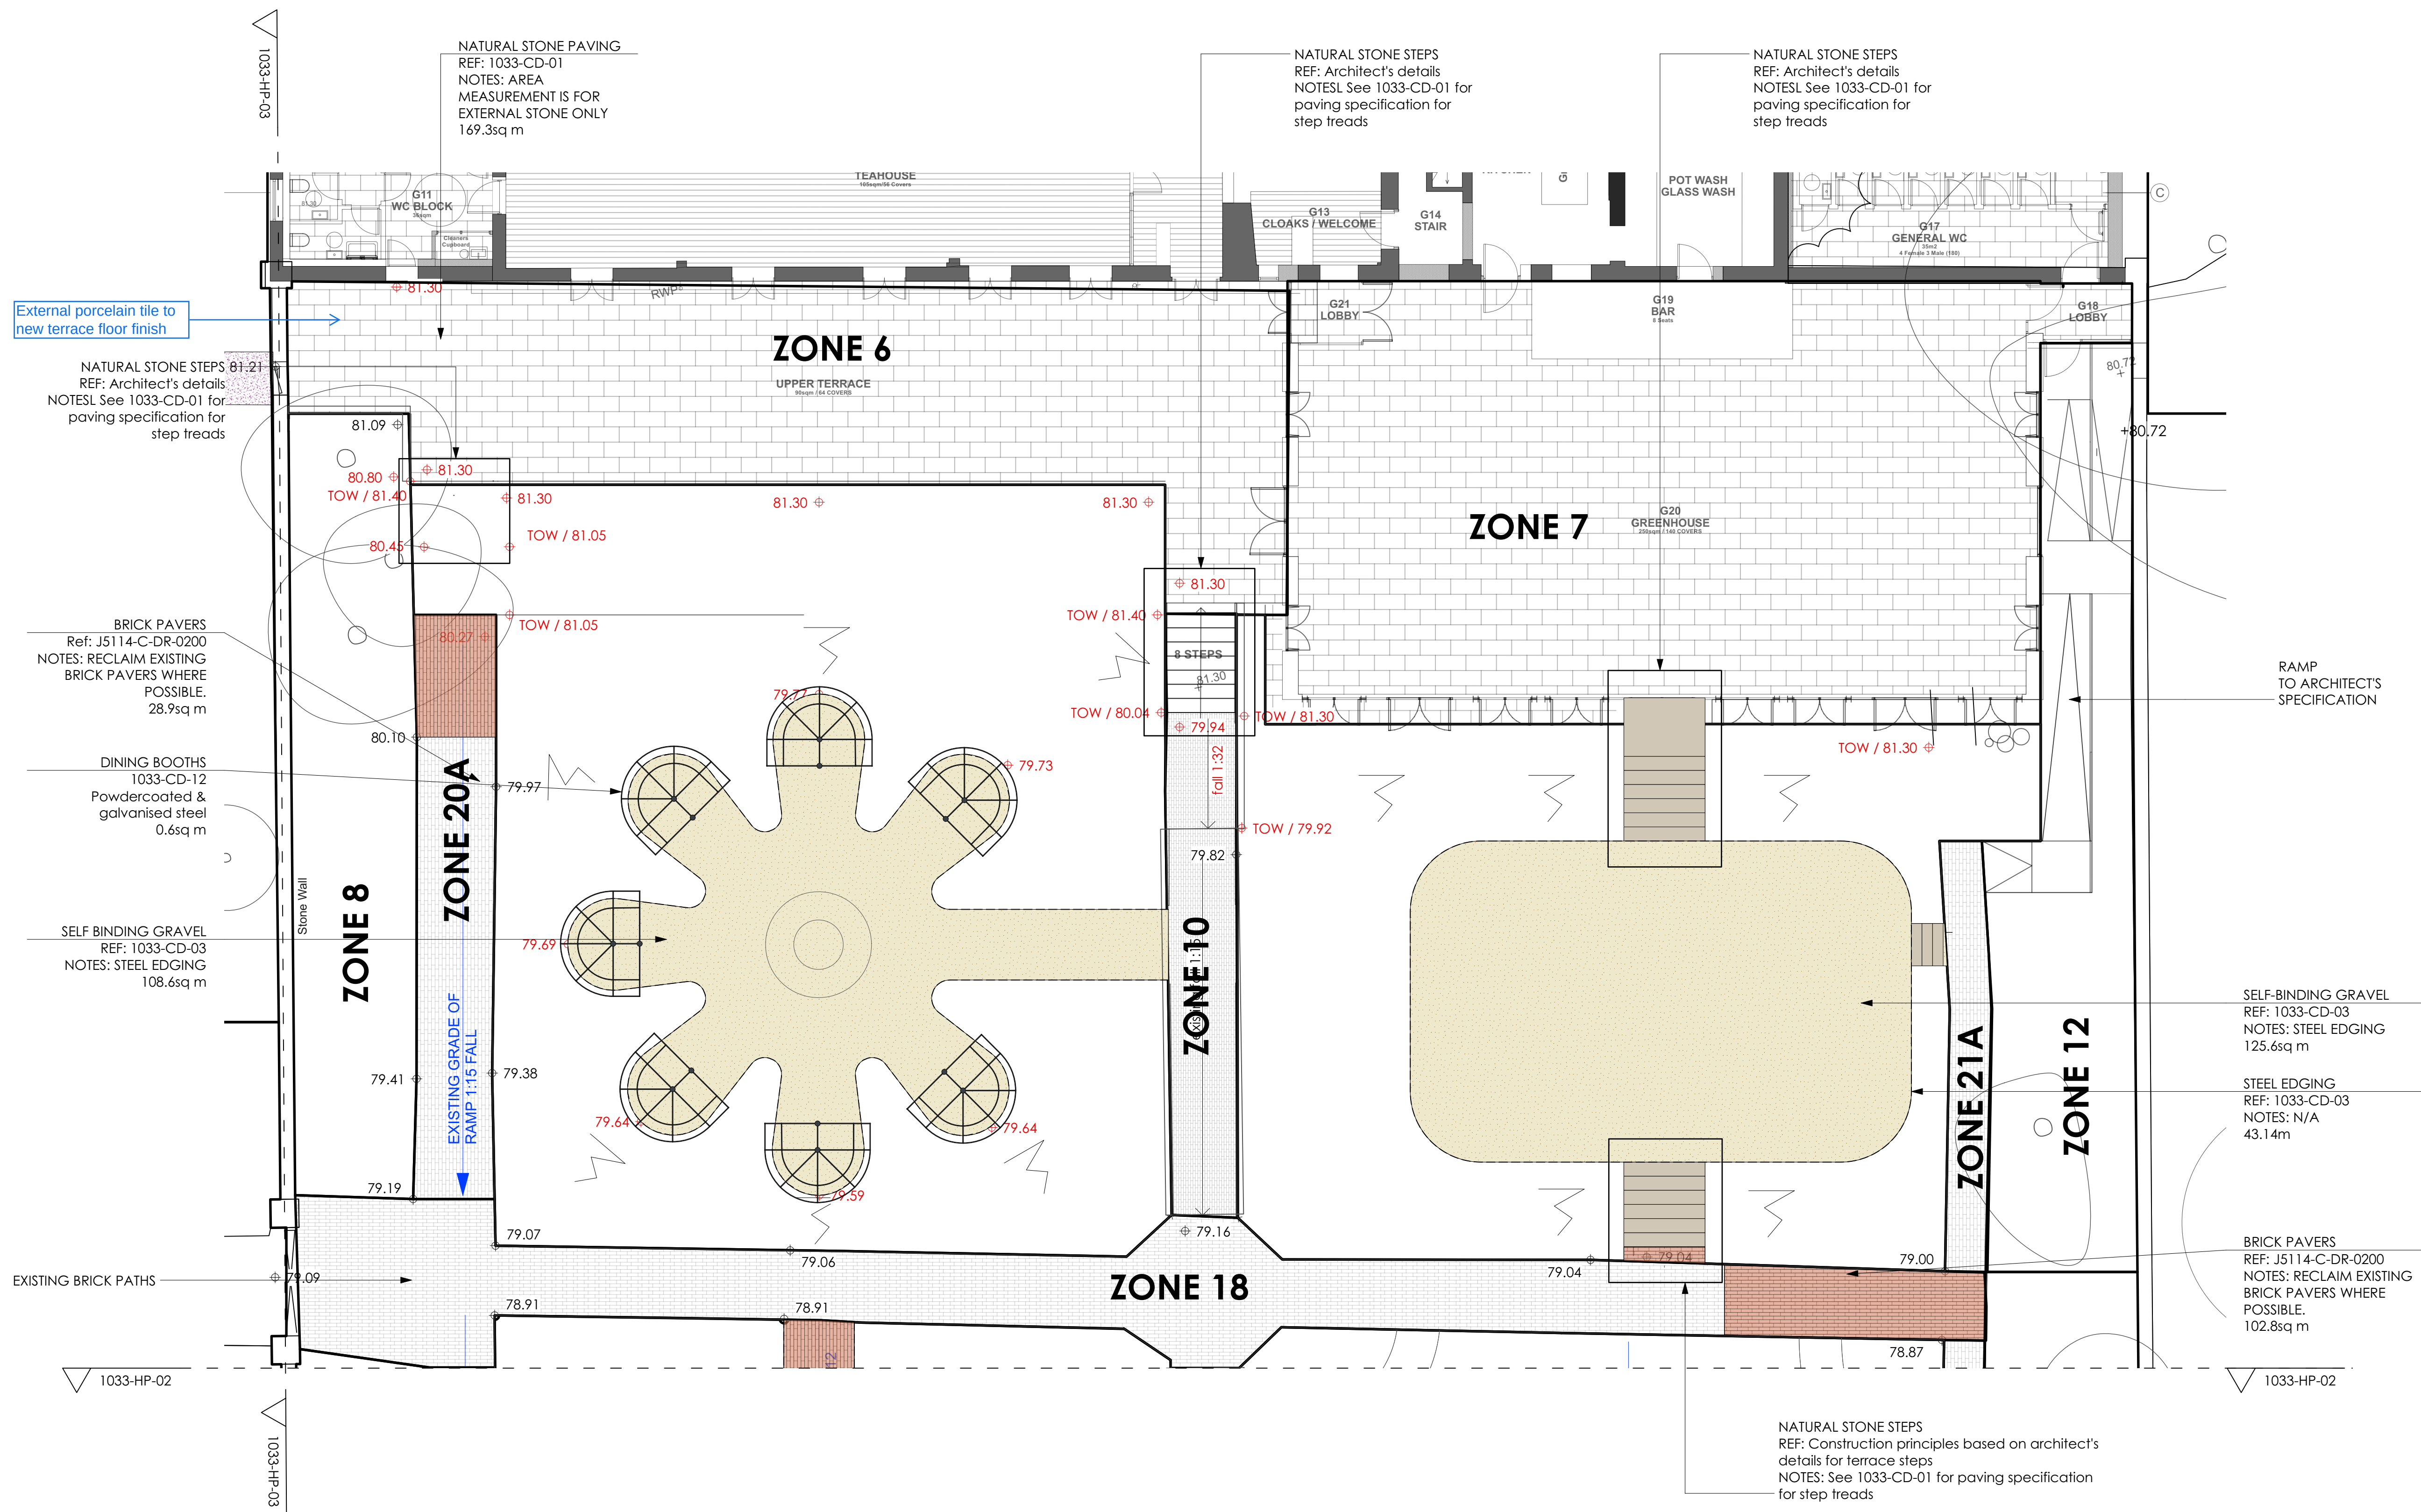

- SELF-BINDING GRAVEL
- EXISTING BRICK PATHS
cosmetic repairs only
- LIFT & RELAY EXISTING BRICKS
- NATURAL STONE PAVING
- RESIN BOUND SURFACE
- STEPS (with architect)
- RETAINING WALL
Ref: J5114-S-DE-4001
- STEEL EDGING

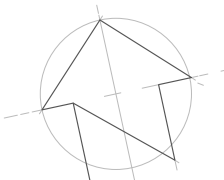

No.	Date	Revision Notes
A	2023.12.12	ADDED ZONES. UPDATED LOWER TERRACE (ZONE 11) STEP DETAIL REFERENCE
B	2024.01.09	ADDED DINING BOOTHS

No.	Date	Issue Notes

Ann-Marie Powell
GARDENS

Ann-Marie Powell Gardens Ltd.
Heath Farm, Heath Road East
Petersfield, Hampshire
GU31 4HF
01730 825 650

Project Name
BORDE HILL - STABLES/WALLED GARDEN

Site Address
Borde Hill Garden
Borde Hill Lane, Haywards Heath
West Sussex RH16 1XP

Sheet Title
HARDWORKS PLAN 1 OF 3

File Name
1033 BH Masterplan 2023.12.18.vwx

Drawn By
MG

Scale
1:100 @ ISO A1

Revision Date
2024.07.09

Original Date
2023.11.15

Sheet No.
1033-HP-01-B

INDICATIVE DRAWINGS ONLY. NOT TO BE USED FOR COSTING OR DIMENSIONING

