


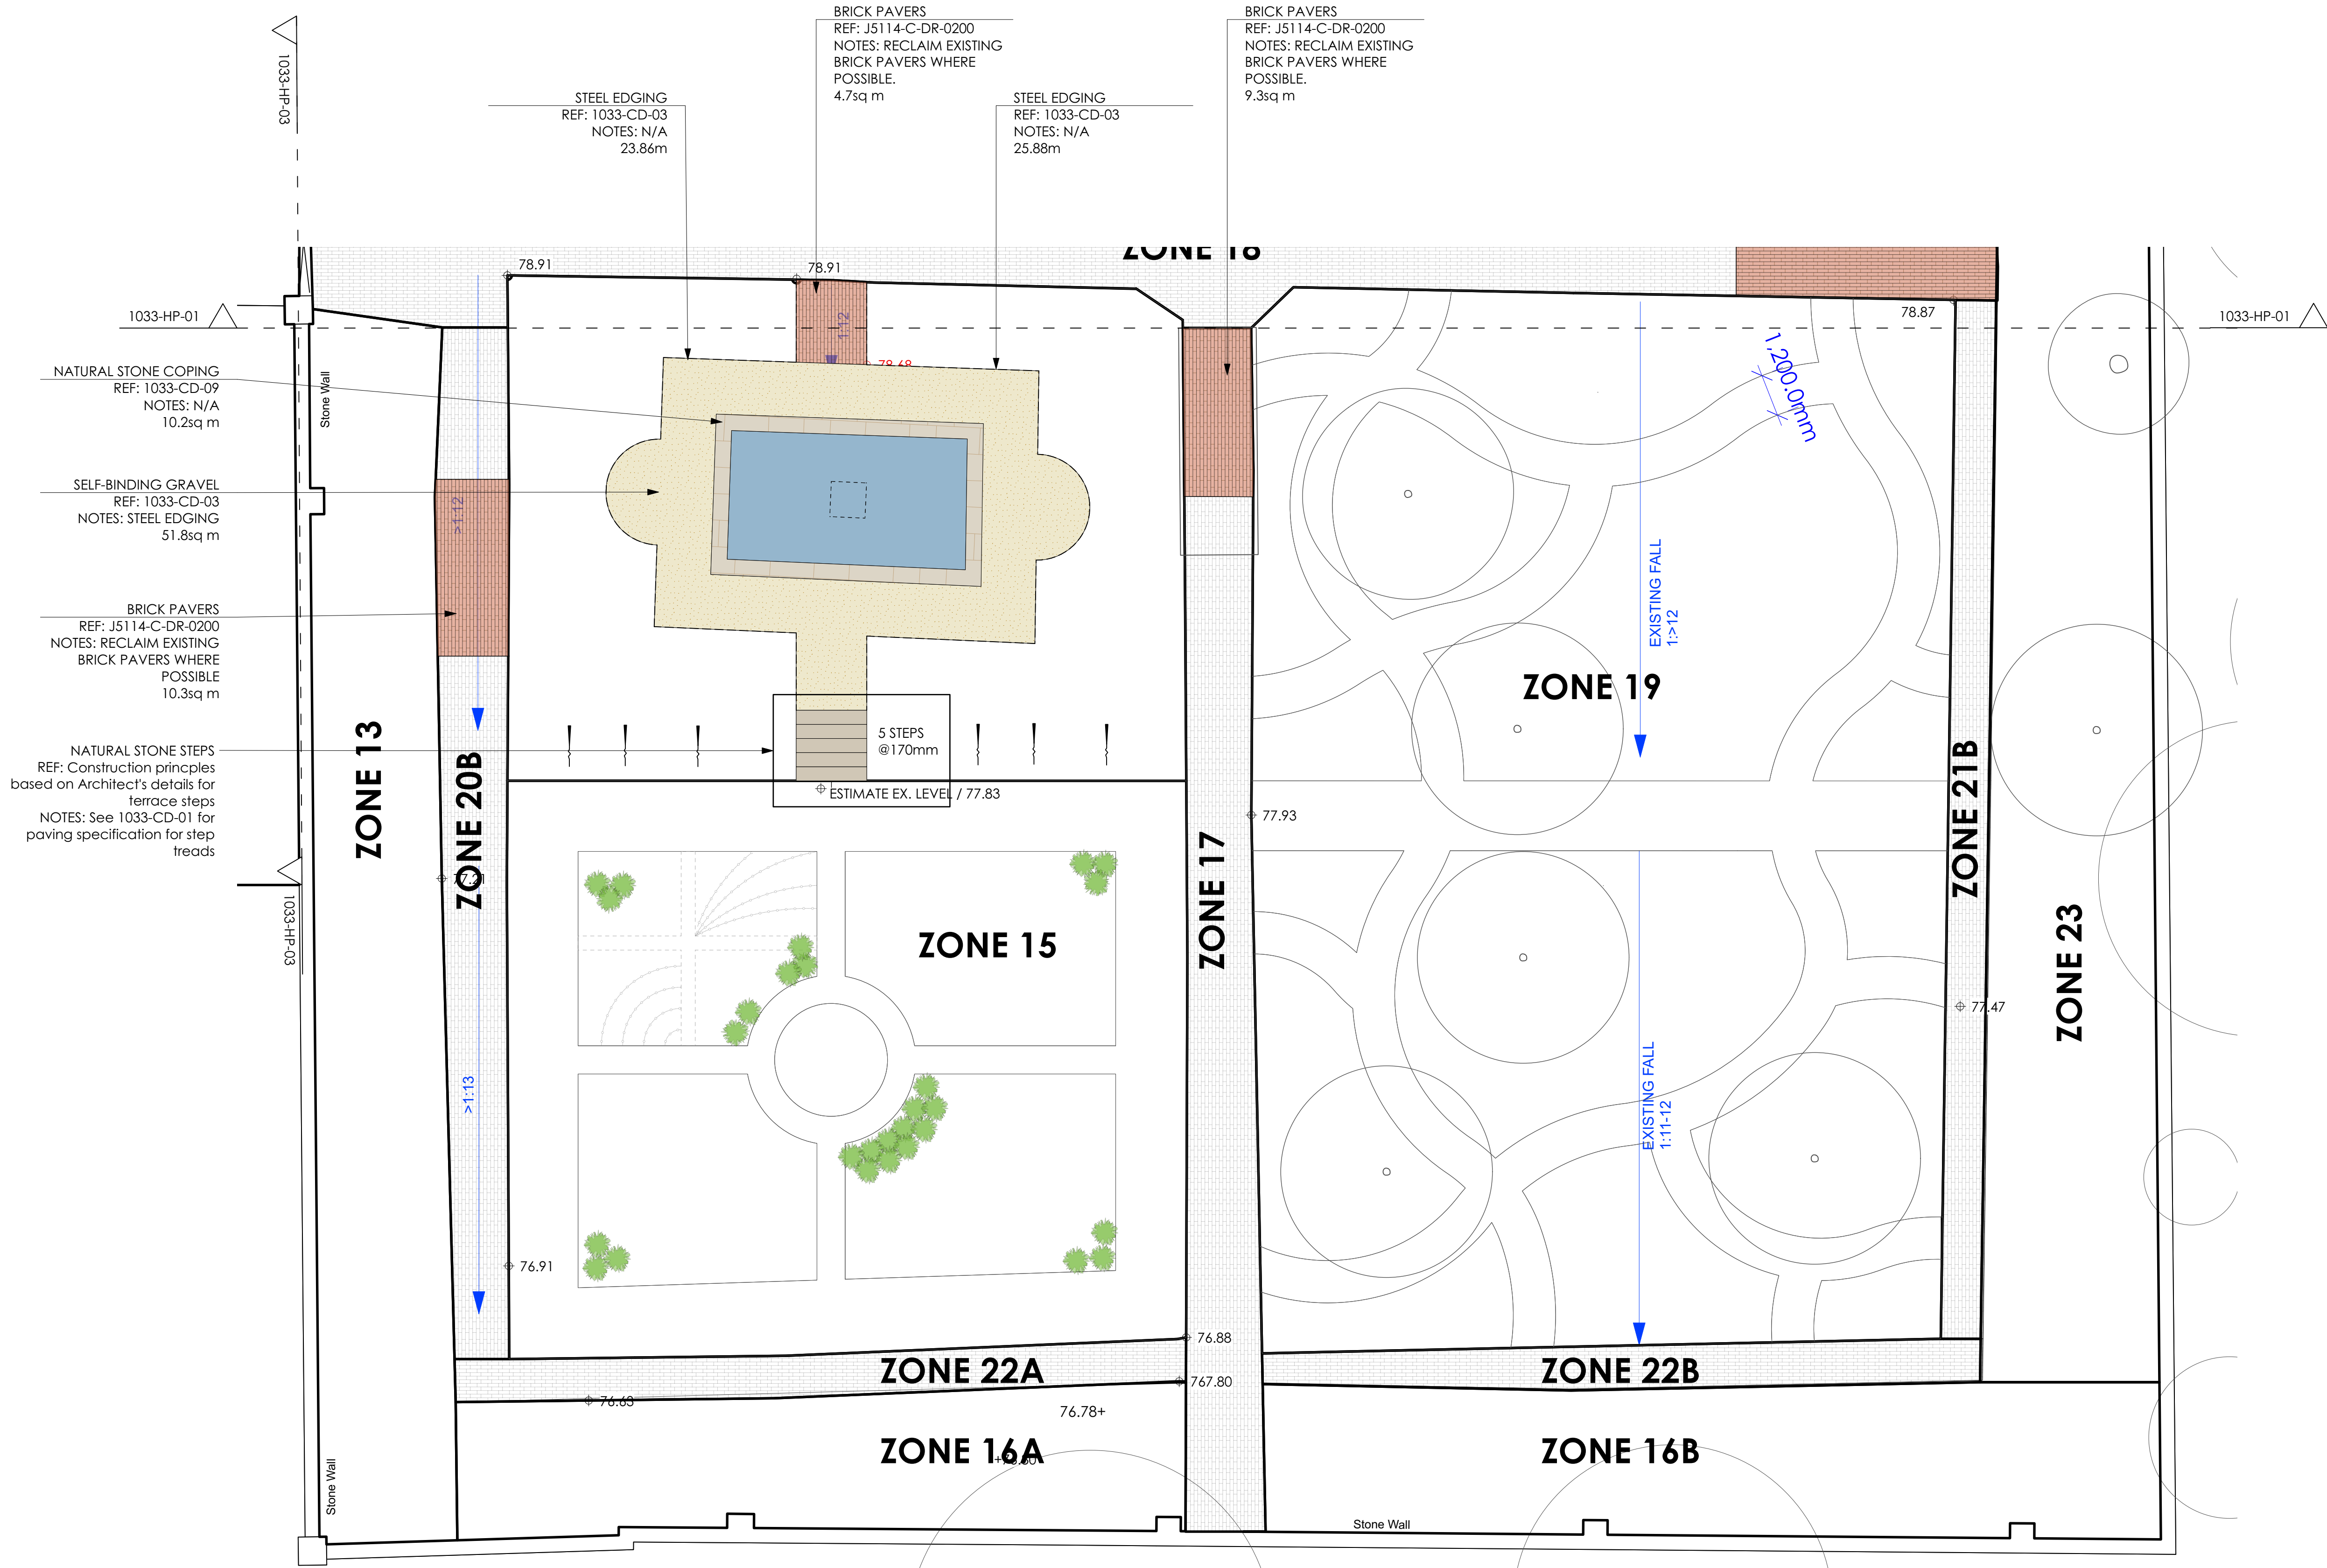

- SELF-BINDING GRAVEL
- EXISTING BRICK PATHS
cosmetic repairs only
- LIFT & RELAY EXISTING BRICKS
- NATURAL STONE PAVING
- RESIN BOUND SURFACE
- STEPS (with architect)
- RETAINING WALL
Ref: J5114-S-DE-4001
- STEEL EDGING

No.	Date	Revision Notes
A	2023.12.12	ADDED ZONES, UPDATED ZONE 14 STEPS REFERENCE
B	2024.01.09	UPDATED PATH LAYOUT AROUND POND

No.	Date	Issue Notes

Ann-Marie Powell
GARDENS

Ann-Marie Powell Gardens Ltd.
Heath Farm, Heath Road East
Petersfield, Hampshire
GU31 4HF
01730 825 650

Project Name	BORDE HILL - STABLES/WALLED GARDEN
Site Address	Borde Hill Garden Borde Hill Lane, Haywards Heath West Sussex RH16 1XP
Sheet Title	HARDWORKS PLAN 2 OF 3
File Name	1033 BH Masterplan 2023.12.18.vwx
Drawn By	AMP/MG/PW
Revision Date	2024.07.09
Original Date	2023.11.15
Scale	1:100 @ ISO A1
Sheet No.	1033-HP-02-B

INDICATIVE DRAWINGS ONLY. NOT TO BE USED
FOR COSTING OR DIMENSIONING