
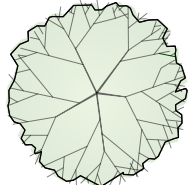
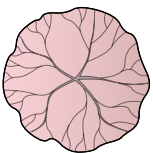
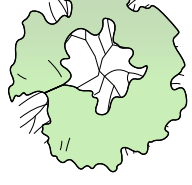
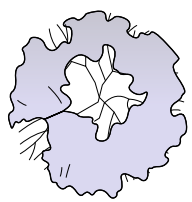
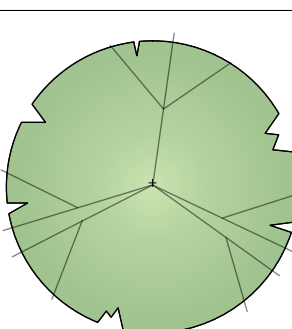


Plant Legend	
	Acacia dealbata 'Sellowiana'
	Amelanchier alnifolia
	Cercis canadensis 'Forest Pansy'
	Debregeasia edulis 'Elite'
	Drimys lanceolata 'Red Spice'
	Fatsia japonica
	Holboellia latifolia
	Myrtus communis
	Phaseolus coccineus 'Polestar'
	Phaseolus vulgaris 'Cosse Violette'
	Phaseolus vulgaris 'Sunshine'
	Prunus insititia 'Farleigh Damson'
	Prunus insititia 'Prune Damson'
	Ribes rubrum 'Laxtons Number One'
	Sambucus nigra f. porphyrophylla 'Eva'
	Stauntonia hexaphylla
	Zanthoxylum simulans

TREE ANCHORING / STAKING REQUIREMENTS			
Qty	Latin Name	Scheduled Size	Support

TRIANGULATION MEASUREMENTS				
Locl	TP1	TP2	TP3	TP4
A	1.716 mm	17.991 mm	20.760 mm	14.216 mm
AA	37.173 mm	23.517 mm	36.856 mm	23.218 mm
AB	29.651 mm	18.563 mm	29.257 mm	15.224 mm
AC	28.392 mm	15.919 mm	30.166 mm	15.010 mm
AD	25.751 mm	12.611 mm	29.693 mm	13.620 mm
AE	25.719 mm	10.556 mm	31.752 mm	15.253 mm
AF	27.030 mm	10.959 mm	33.428 mm	16.927 mm
AG	30.347 mm	13.248 mm	36.831 mm	20.433 mm
AH	32.036 mm	14.223 mm	39.190 mm	22.727 mm
AI	36.598 mm	18.906 mm	42.472 mm	26.399 mm
AJ	39.519 mm	21.393 mm	45.795 mm	29.701 mm
AK	42.346 mm	24.731 mm	46.994 mm	31.431 mm
AL	42.957 mm	25.764 mm	46.653 mm	31.433 mm
AM	9.473 mm	10.011 mm	23.956 mm	10.854 mm
AN	15.916 mm	6.119 mm	26.327 mm	10.187 mm
B	6.305 mm	15.662 mm	18.873 mm	9.667 mm
C	17.606 mm	2.290 mm	30.054 mm	14.017 mm
D	33.710 mm	37.414 mm	14.953 mm	21.632 mm
E	36.026 mm	39.885 mm	16.638 mm	24.126 mm
F	35.860 mm	38.609 mm	17.483 mm	23.169 mm
G	38.219 mm	34.677 mm	25.679 mm	22.698 mm
H	39.872 mm	36.733 mm	26.422 mm	24.498 mm
I	39.967 mm	35.809 mm	27.593 mm	24.345 mm
J	42.303 mm	24.058 mm	48.453 mm	32.453 mm
K	24.703 mm	30.388 mm	7.695 mm	14.095 mm
L	20.370 mm	26.984 mm	6.821 mm	10.786 mm
M	21.484 mm	23.876 mm	12.186 mm	7.837 mm
N	25.646 mm	27.681 mm	12.731 mm	12.026 mm
O	23.793 mm	21.667 mm	17.579 mm	8.031 mm
P	27.624 mm	25.815 mm	17.982 mm	12.185 mm
Q	26.677 mm	20.644 mm	22.547 mm	10.865 mm
R	30.147 mm	24.967 mm	22.868 mm	14.922 mm
S	34.809 mm	30.166 mm	24.700 mm	18.998 mm
T	38.024 mm	36.588 mm	23.272 mm	23.170 mm
U	36.050 mm	37.775 mm	18.602 mm	22.709 mm
V	29.863 mm	34.234 mm	11.624 mm	18.195 mm
W	31.316 mm	21.119 mm	29.104 mm	16.275 mm
X	34.347 mm	22.333 mm	32.952 mm	19.786 mm
Y	43.055 mm	28.025 mm	43.145 mm	29.520 mm
Z	44.447 mm	29.098 mm	44.739 mm	31.055 mm

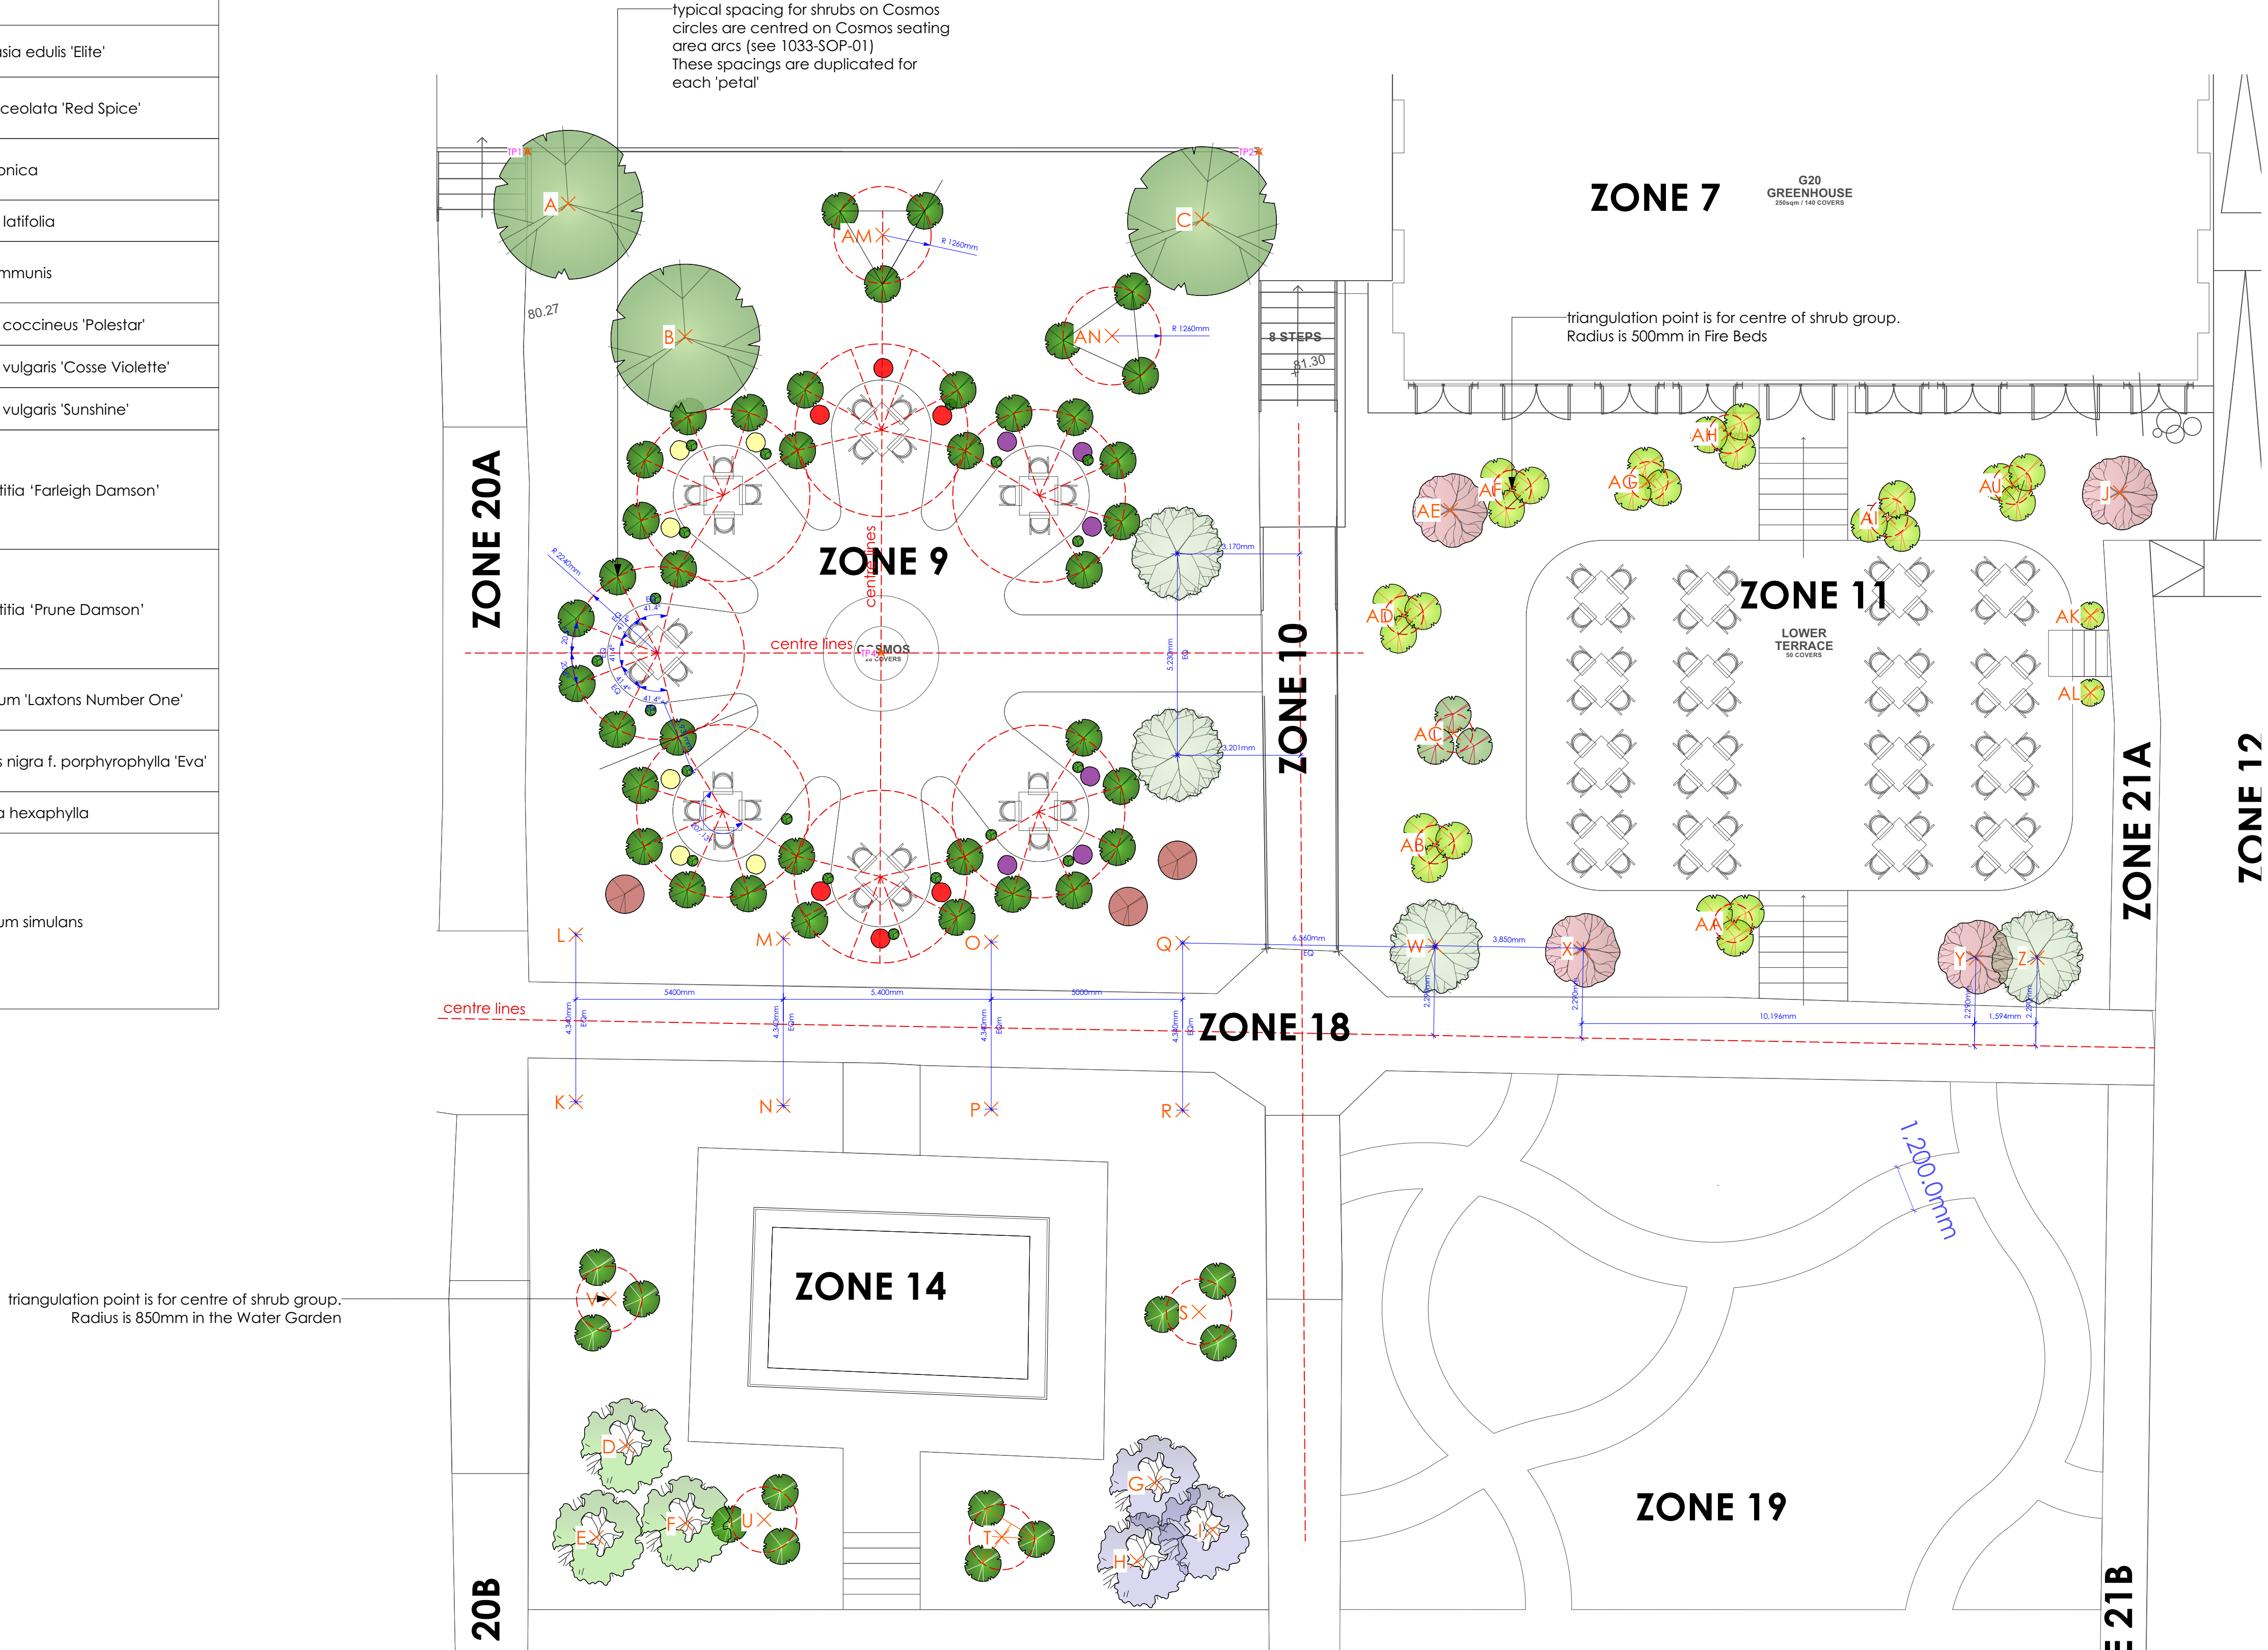

No.	Date	Revision Notes
A.	2023.12.12	Added Zones, updated Zone 9 plants, adding more shrubs around Cosmos dining areas
		
GARDENS		
Ann-Marie Powell Gardens Ltd. Heath Farm, Heath Road East Petersfield, Hampshire GU31 4HT 01730 825 650		
Project Name		
BORDE HILL - STABLES/WALLED GARDEN		
Client	Borde Hill Garden Borde Hill Lane Haywards Heath West Sussex RH16 1XP	
Shed	Planting Plan Trees & Climbers Zones 9, 11, 14	
File Name 1033 BH Planting Plans 2023.12.11.vwx		
Drawn by	Scale	
MG/CB	1:100	ISO A1
Revision Date	Sheet No.	
Date	1033-PP-01-A	
2023.09.16		
INDICATIVE DRAWINGS ONLY. NOT TO BE USED FOR COSTING OR DIMENSIONING		