


General Notes

1. QUANTITIES ARE ESTIMATES ONLY AND WILL DEPEND ON THE ACTUAL SPACE AVAILABLE WHICH MAY CHANGE FROM YEAR TO YEAR AS THE SHRUBS AND PERENNIALS FILL OUT.
2. SPECIFIC CULTIVARS CAN VARY FROM YEAR TO YEAR - TRIALLING RARE AND UNUSUAL VARIETIES.

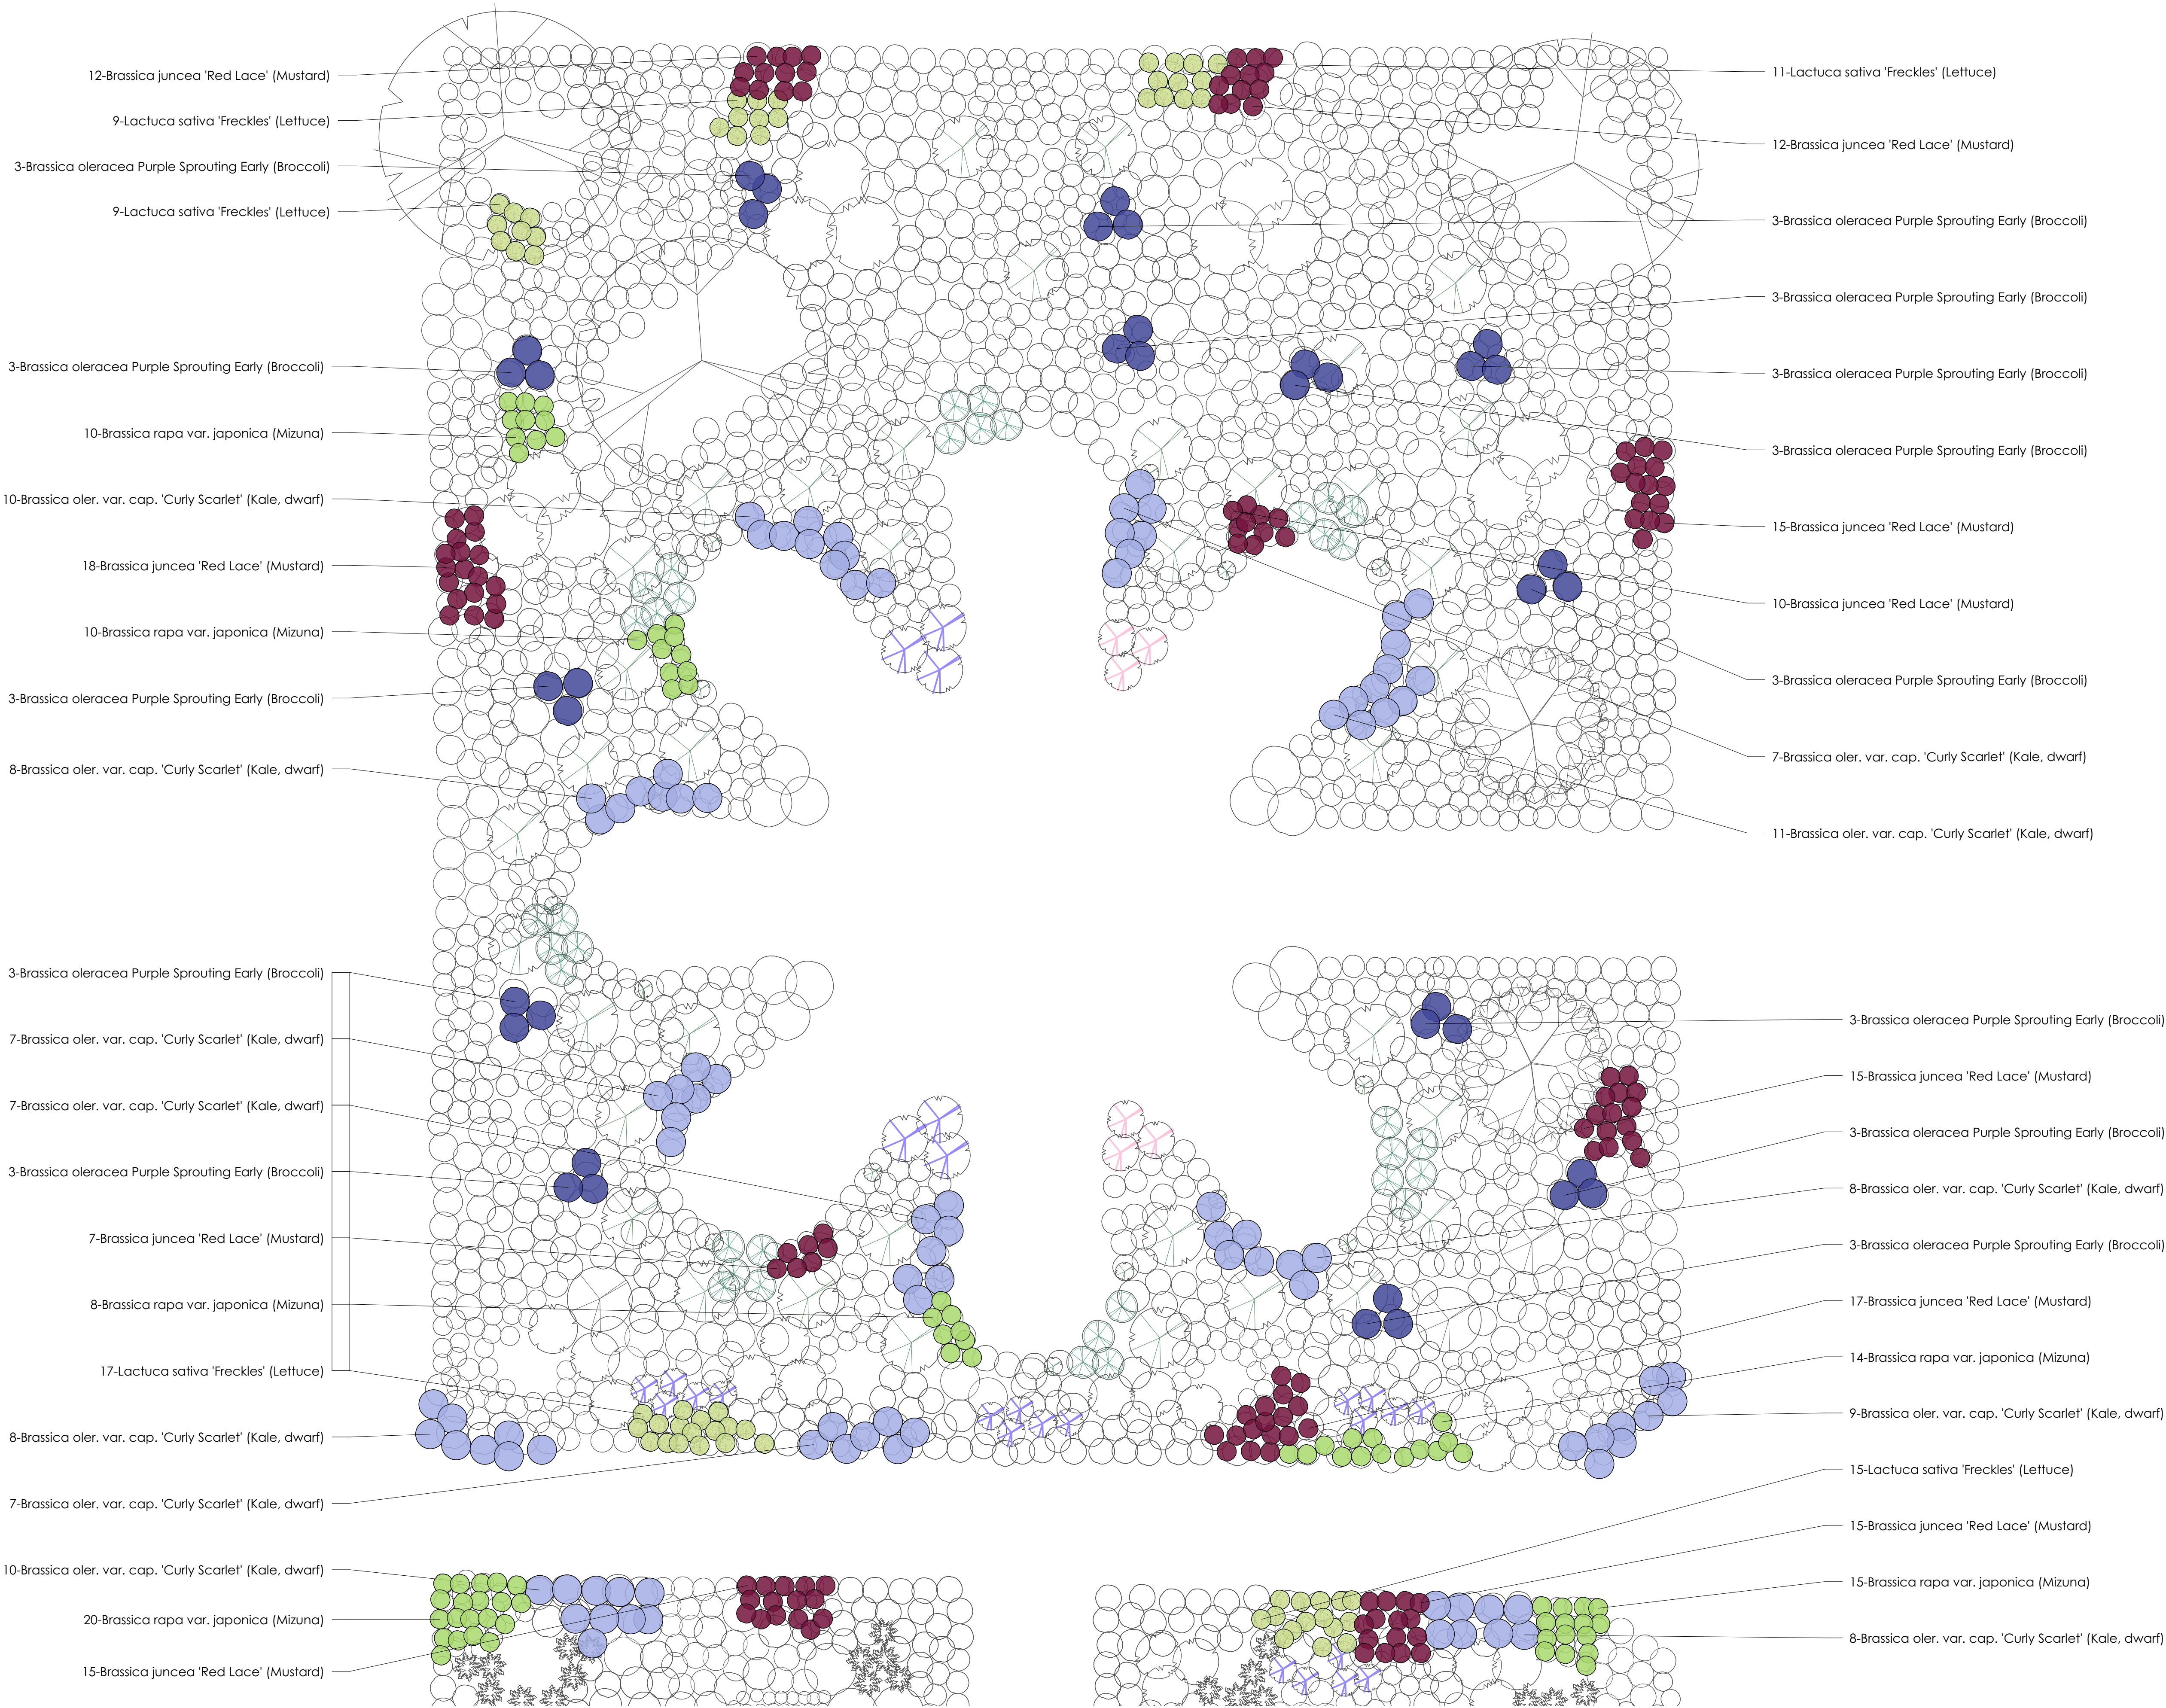

No.	Date	Revision Notes
A	2023.12.12	Added Zones, updated Zone 9 plants, adding more shrubs around Cosmos dining areas

Ann-Marie Powell
GARDENS

Ann-Marie Powell Gardens Ltd. Heath Farm, Heath Road East Petersfield, Hampshire GU31 4HT 01730 825 650	
Project Name	BORDE HILL - STABLES/WALLED GARDEN
Client	Borde Hill Garden Borde Hill Lane Haywards Heath West Sussex RH16 1XP
Sheet Title	Pl. Plan Winter Annuals Zone 9, 14
File Name	1033 BH Planting Plans 2023.12.11.vwx
Drawn By	Scale 1:50 @ ISO A1
Revision Date	Sheet No. 1033-PP-11-A
Date	2023.09.21

INDICATIVE DRAWINGS ONLY. NOT TO BE USED
FOR COSTING OR DIMENSIONING