



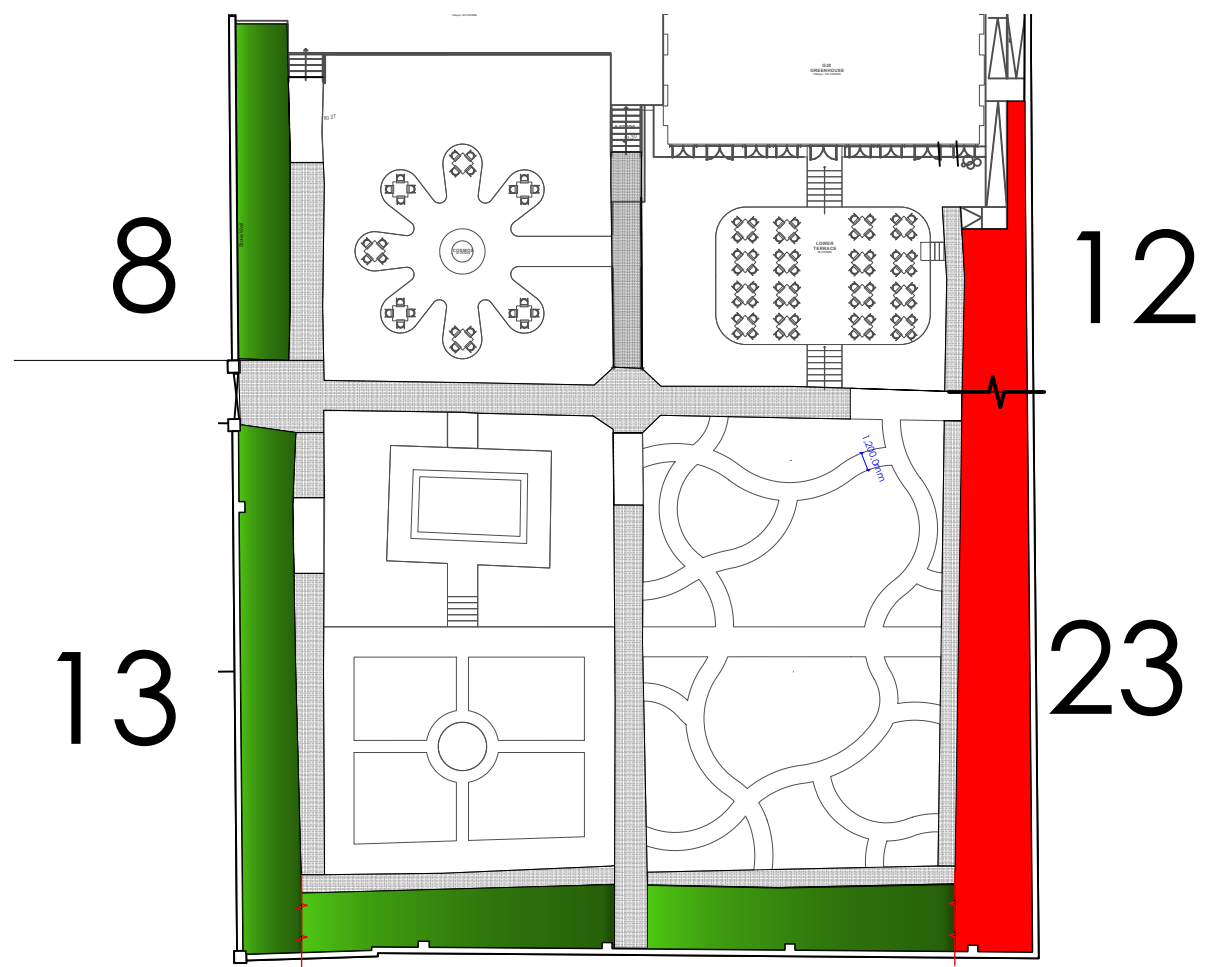

16A 16B

Location Plan


KEY
0. EXISTING TREE/SHRUB

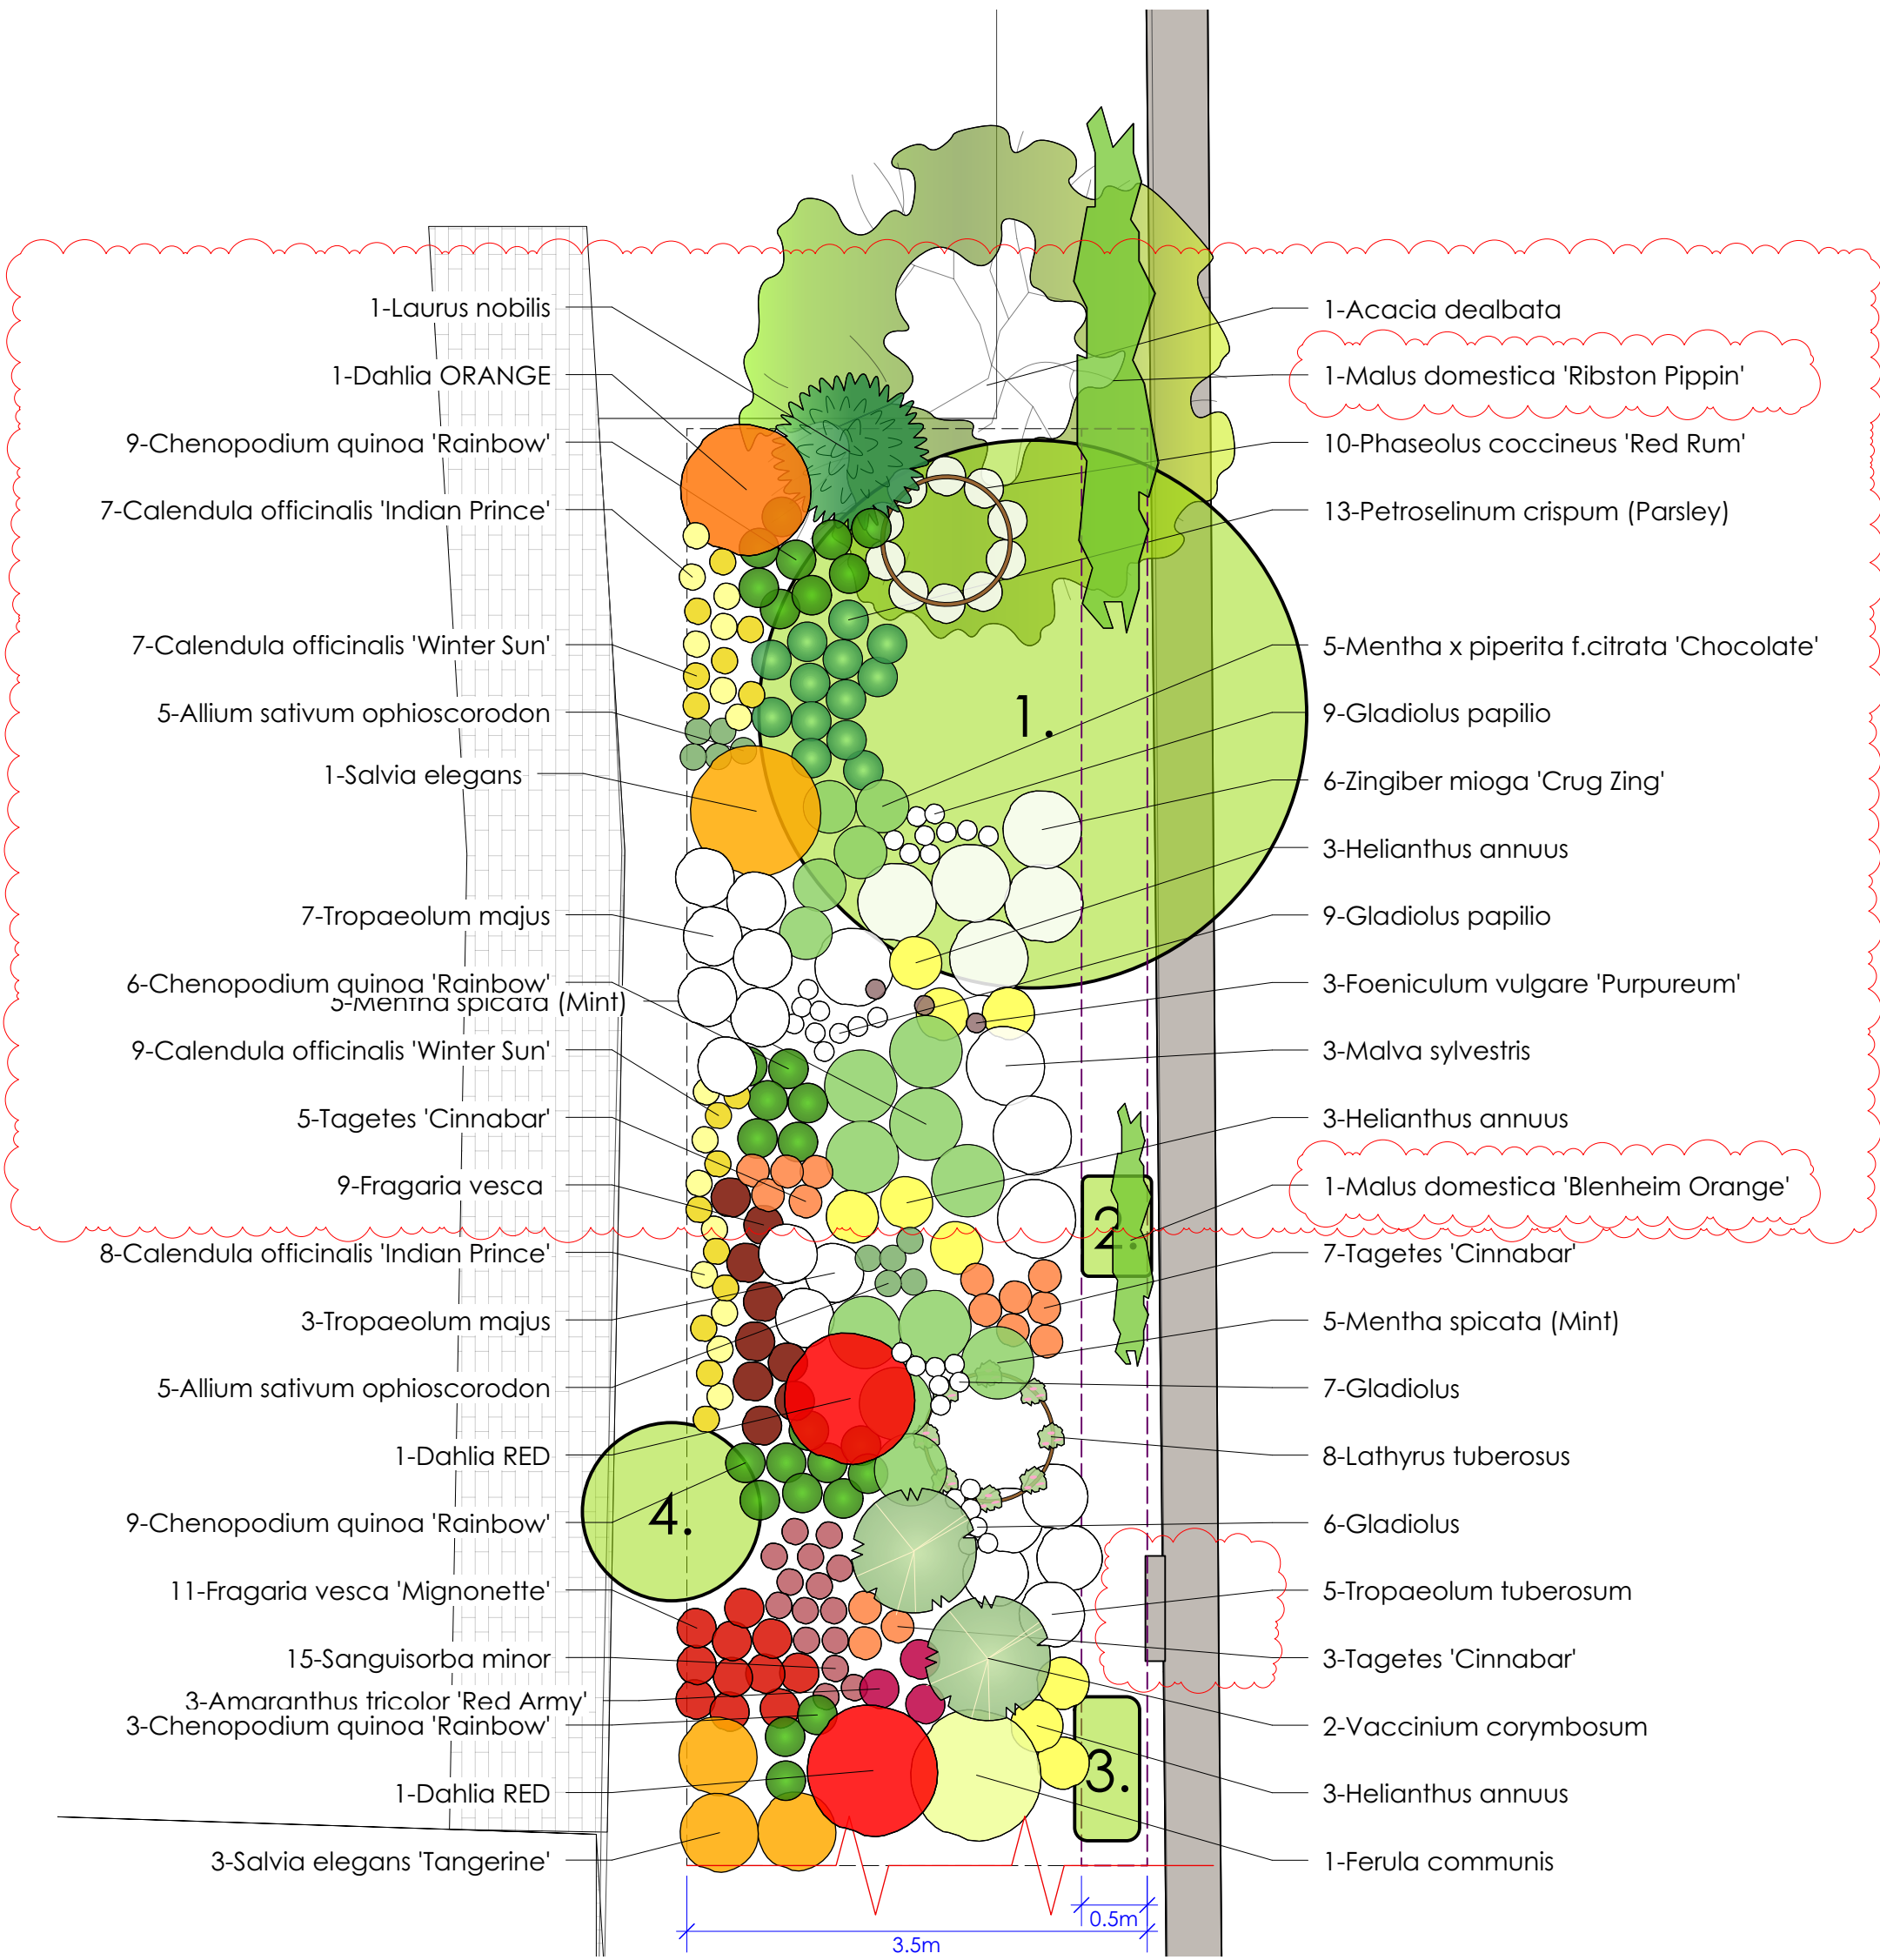

EXISTING TREES/SHRUBS
1. LABURNUM
2. CLEMATIS
3. ROSE
4. CASSINIA FULVIDA

1 BORDER BED Zone 12
Scale: 1:50

EXISTING TREES/SHRUBS
1. ROSE
2. COTONEASTER
3. ROSA
4. ROSE ON WALL
5. ROSA ON PATH
6. ROSA 'GUINEA' - HAS BEEN REMOVED
7. CASSINIA FULVIDA
8. MAGNOLIA

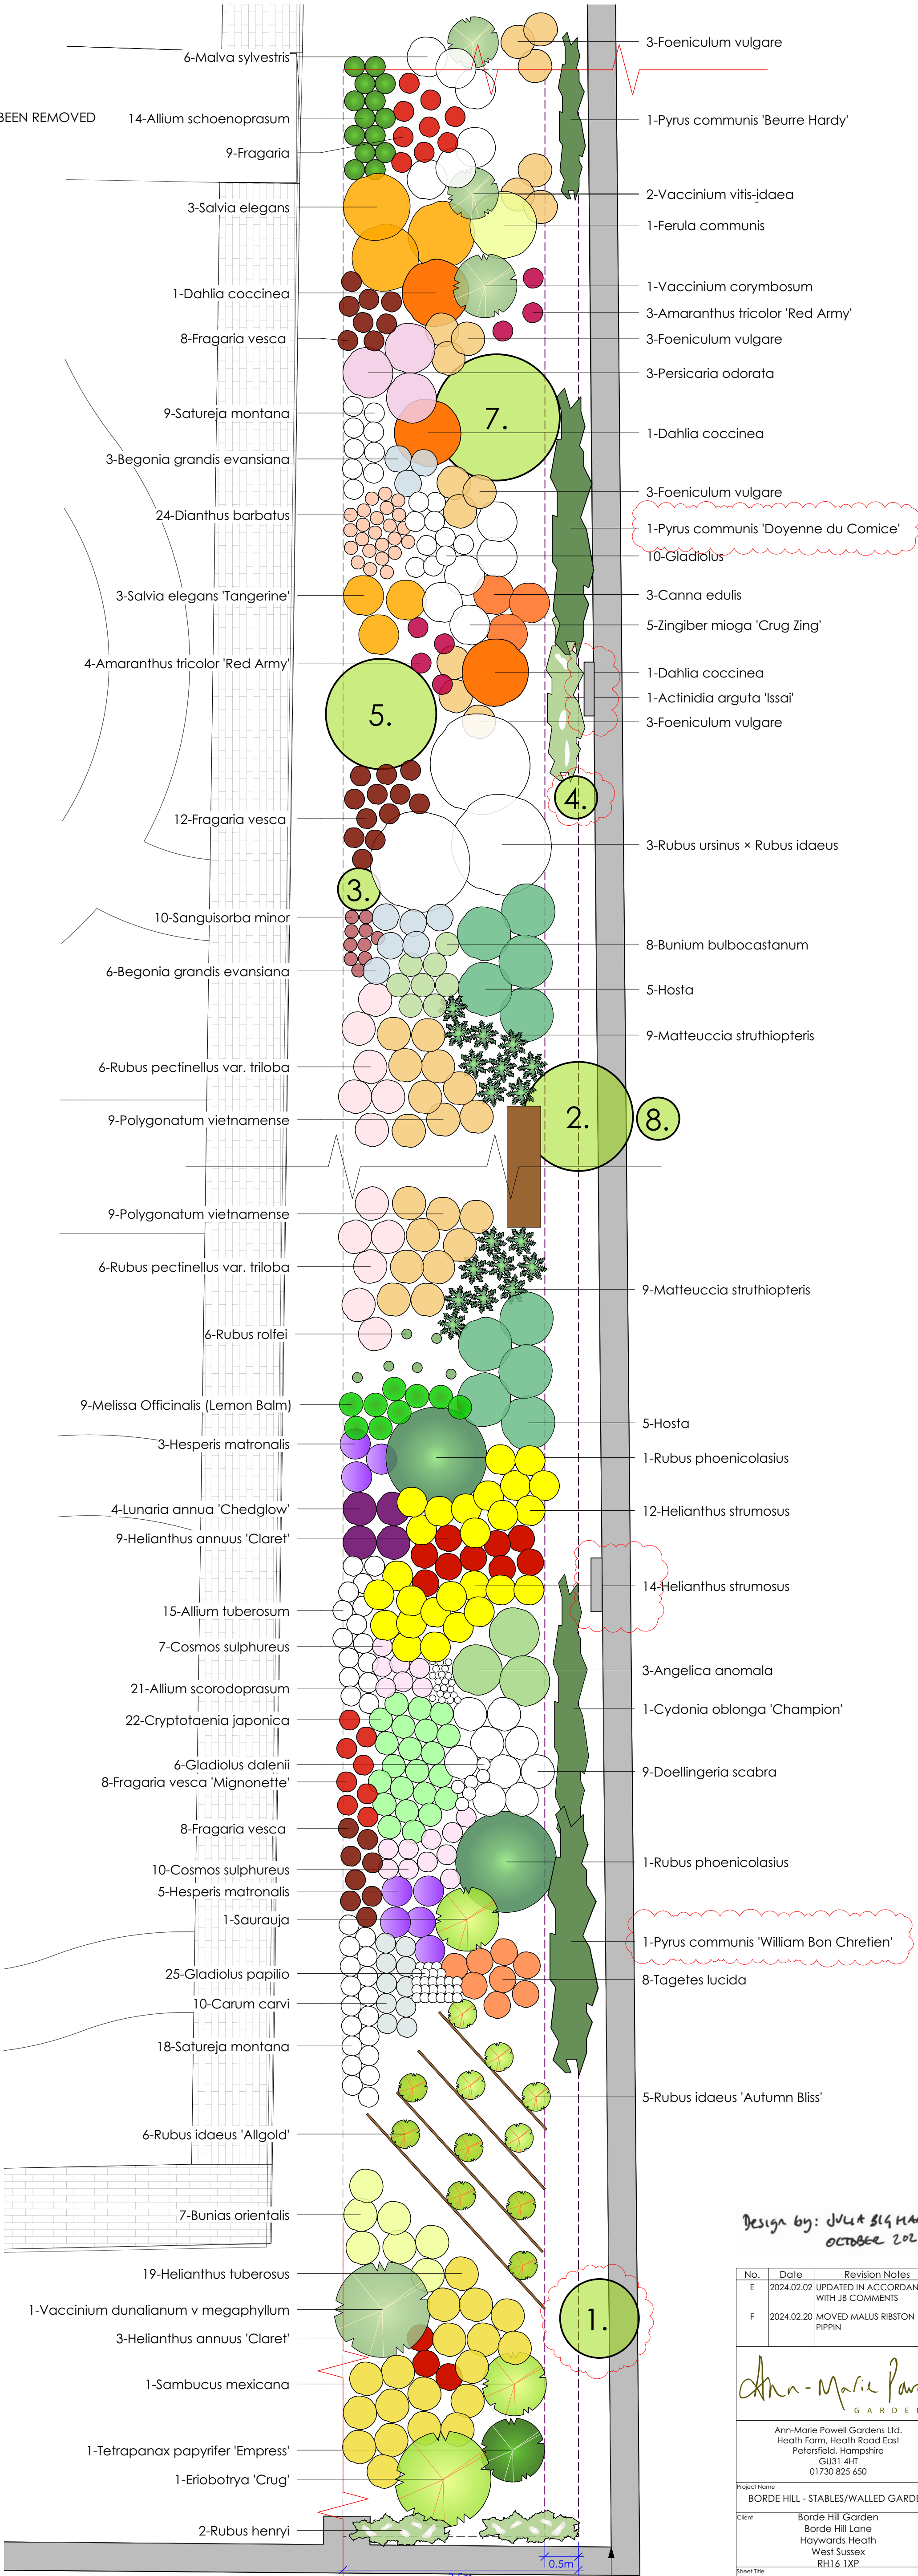

2 BORDER BED Zone 23
Scale: 1:50

1M X 1M SETTING OUT GRID
STARTS IN LINE WITH CORNER WALL

Design by: JILL SIGHAM
OCTOBER 2023

No.	Date	Revision Notes
E	2024.02.02	UPDATED IN ACCORDANCE WITH JB COMMENTS
F	2024.02.20	MOVED MALUS RIBSTON PIPPIN

Ann-Marie Powell
GARDENS

Ann-Marie Powell Gardens Ltd.
Health Farm, Health Road East
Petersfield, Hampshire
GU31 4HT
01730 825 650

Project Name
BORDE HILL - STABLES/WALLED GARDEN

Client
Borde Hill Garden
Borde Hill Lane
Haywards Heath
West Sussex
RH16 1XP

Sheet Title
Planting Plan Zone 12 and 23

File Name
1033 BH Planting Plans 2024.02.06.vvwx

Drawn By
JB/PW

Scale
1:50 @ ISO A1

Revision Date
2024.02.20

Sheet No.
1033-PP-12-F

Date
15/11/2023

INDICATIVE DRAWINGS ONLY. NOT TO BE USED FOR COSTING OR DIMENSIONING