
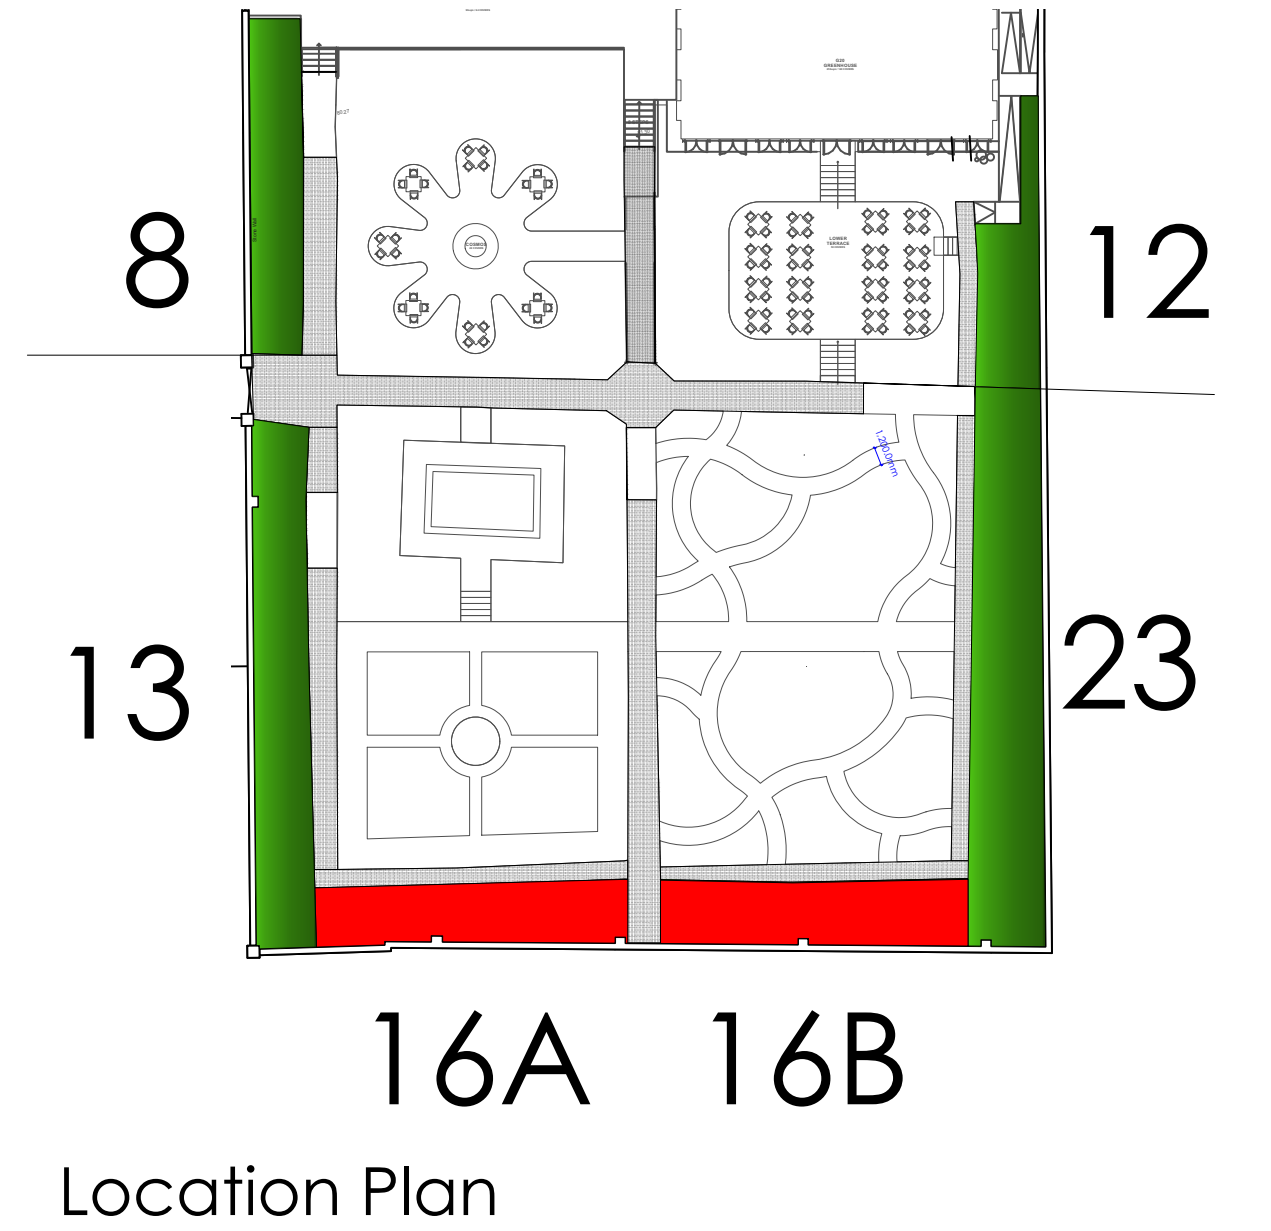


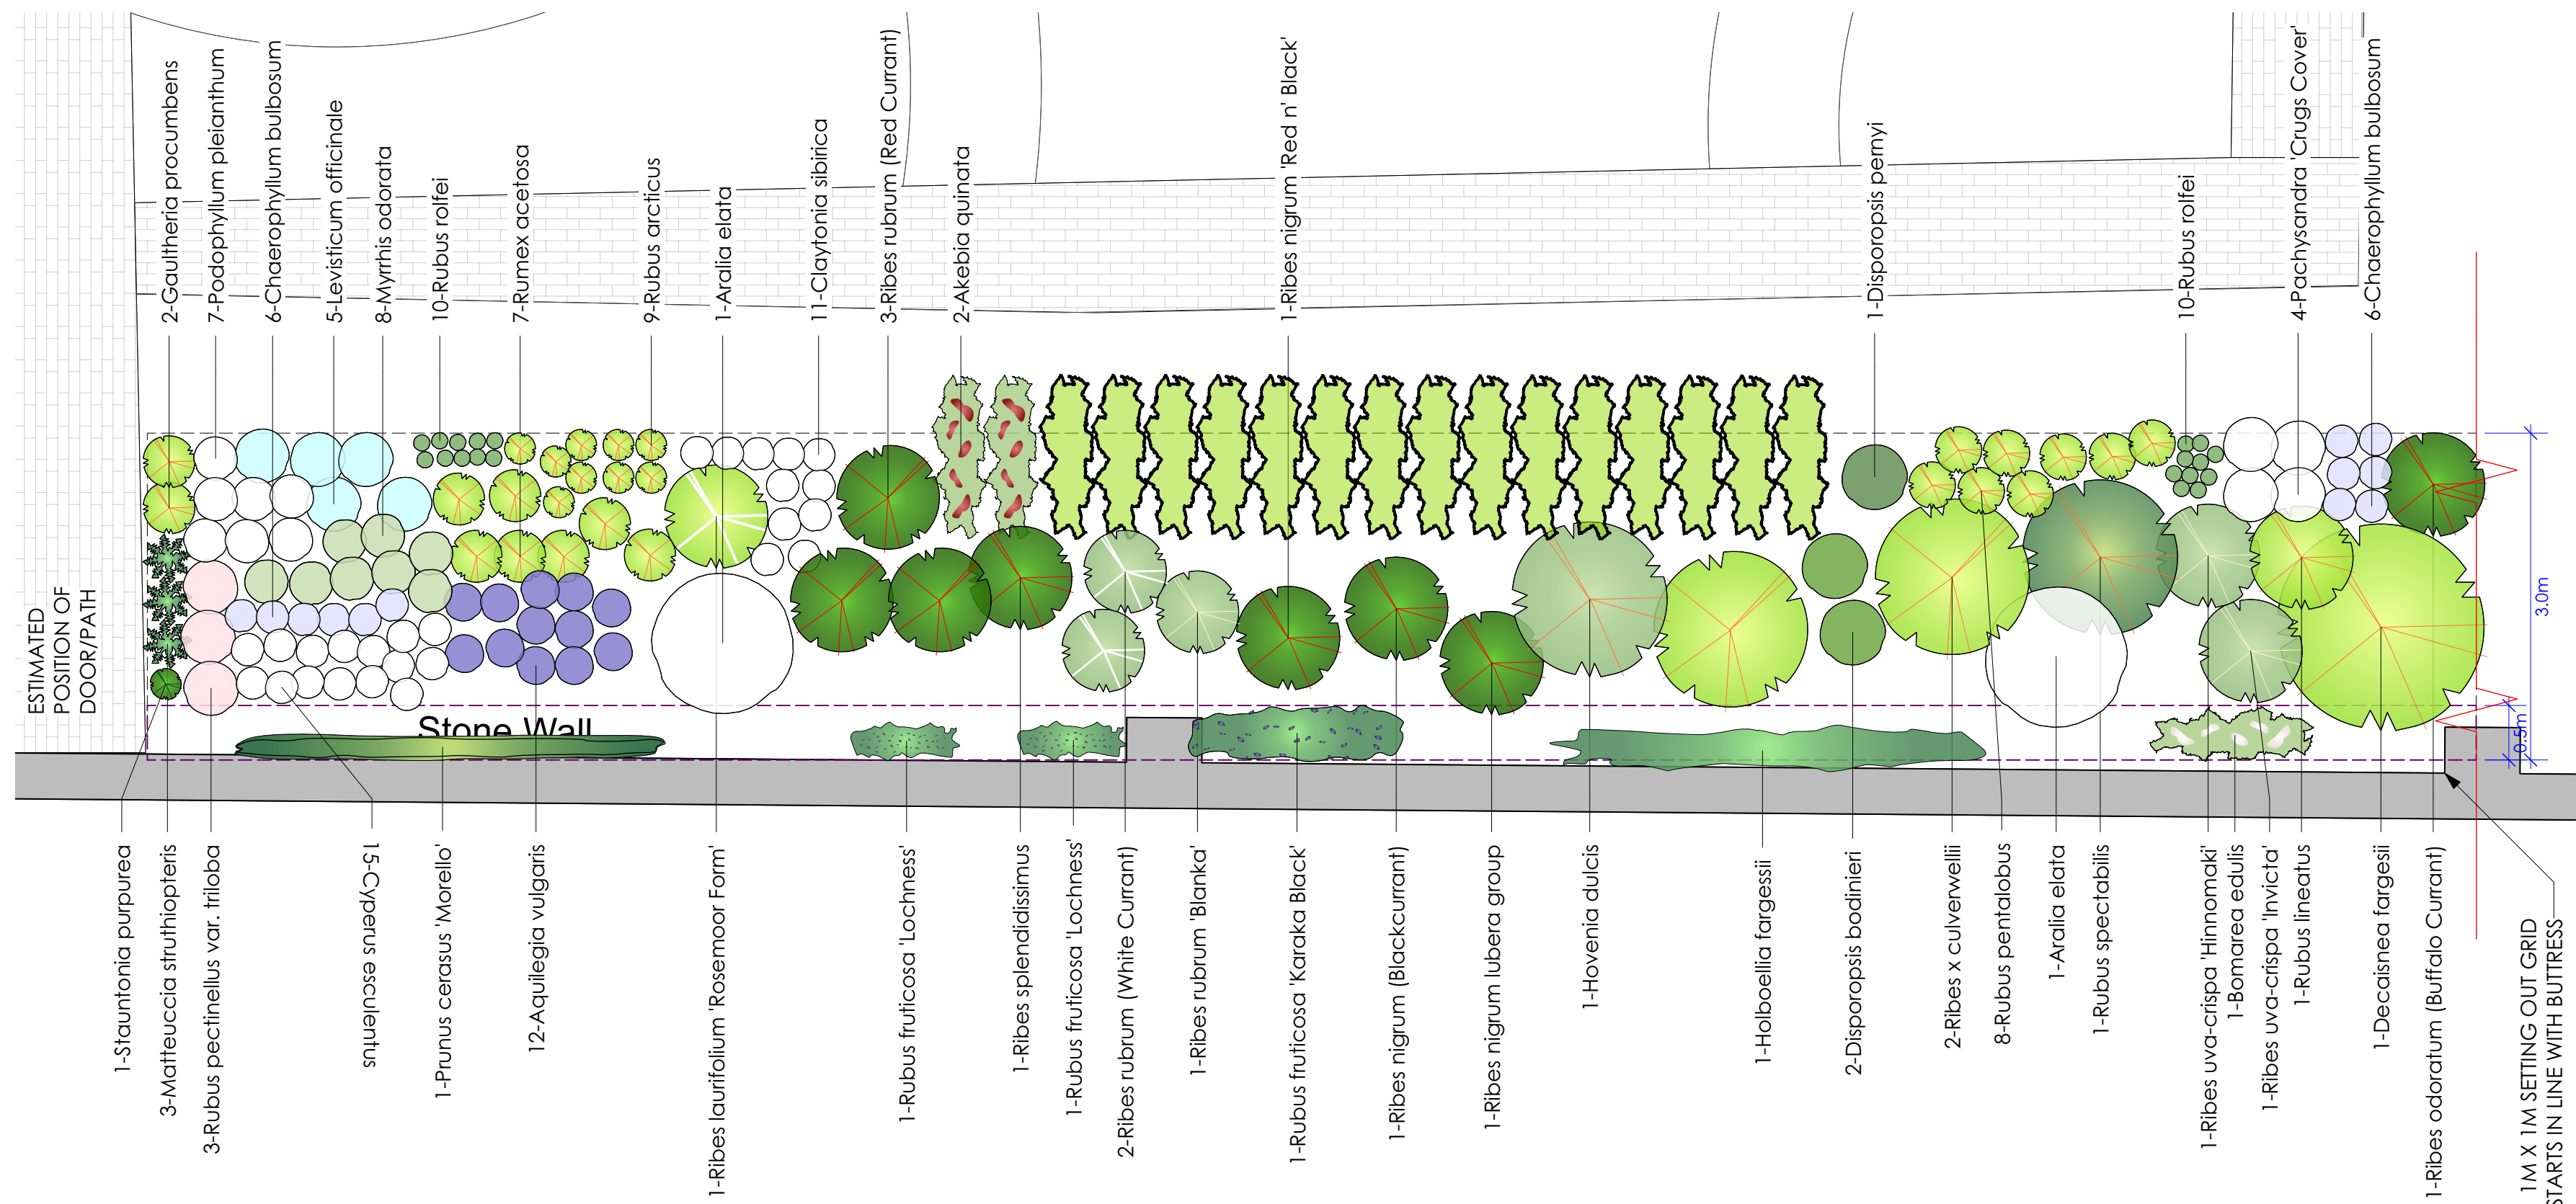

KEY

0. EXISTING TREE/SHRUB

No.	Date	Revision Notes
C	2024.01.11	ADDED 1M GRID OVERLAY
D	2024.01.25	rotated plan

Ann-Marie Powell
GARDENS

Ann-Marie Powell Gardens Ltd.
Heath Farm, Heath Road East
Petersfield, Hampshire
GU31 4HT
01730 825 650

Project Name
BORDE HILL - STABLES/WALLED GARDEN

Client
Borde Hill Garden
Borde Hill Lane
Haywards Heath
West Sussex
RH16 1XP

Sheet Title
Planting Plan Zone 16A-16B

File Name
1033 BH Planting Plans 2024.01.02.vwx

Drawn By
JB/PW

Scale
1:50 @ ISO A1

Revision Date
21/12/2023

Sheet No.
1033-PP-13-D

Date
15/11/2023

INDICATIVE DRAWINGS ONLY. NOT TO BE USED FOR COSTING OR DIMENSIONING

Design by: JUAN SUGMAN
OCTOBER 2023